APPLICATION NO:
A/2000/1464

LOCATION:
Guide Dogs For The Blind Association Folly Court, Barkham Road, Wokingham.

APPLICANT:
Guide Dogs For The Blind

PROPOSAL:
Proposed erection of a non illuminated banner twice a year

EARLIEST DATE FOR DECISION: **17/06/2000**

APPLICATION EXPIRY DATE: **10/07/2000**

CASE OFFICER: **Simon Lewis**

Confidential 4213

RAILEX
Marbleboard

WOKINGHAM DISTRICT COUNCIL

TOWN AND COUNTRY PLANNING ACTS

Notification of Approval of Permission

Guide Dogs For The Blind
Guide Dogs For The Blind Association
Folly Court
Barkham Road
Wokingham
Berkshire
RG414BT

Application Number: A/2000/1464

Parish:	**WOKINGHAM**
Location:	**Guide Dogs For The Blind Association, Folly Court, Barkham Road, Wokingham.**
Proposal:	**Proposed erection of a non illuminated banner twice a year**

The Wokingham District Council in pursuance of their powers under the above Acts and Regulations hereby **Approve Permission** for carrying out the above development in accordance with the application and the accompanying plans submitted to the Council subject to compliance with the following conditions, the reasons for which are specified hereunder.

Condition

1. Any advertisements displayed and any site used for the display of advertisements, shall be maintained in a clean and tidy condition to the reasonable satisfaction of the Local Planning Authority.
Any structure or hoarding erected or used principally for the purpose of displaying advertisements shall be maintained in a safe condition.
Where an advertisement is required under these regulations to be removed, the removal shall be carried out to the reasonable satisfaction of the Local Planning Authority.
No advertisement is to be displayed without the permission of the owner of the site or any other person with an interest in the site entitled to grant permission.
No advertisement shall be sited or displayed so as to obscure or hinder the ready interpretation of any road traffic sign, railway signal or aid to navigation by water or air so as otherwise to render hazardous the use of any highway, railway, waterway (including any coastal waters) or aerodrome (civil or military).

Condition
2. The banner shall only be displayed for 28 days prior to and including the Gala day and 21 days prior to the first day of the Guide Dog Week.

Reason
1. Standard conditions required by the Town and Country Planning (Control of Adverisements) Regulations 1992.

Reason
2. To safeguard the amenities of neighbouring residents and the locality.

John Mitchell CH
Development Control Manager
Date: 04/07/2000

If this notice grants permission to proceed with the proposal the applicant is reminded that it relates to planning permission only and does not constitute approval under any other legislation including Building Regulations.

WORK SHEET FOR : Simon Lewis

Application Number : A/2000/1464

Applicant : Guide Dogs For The Blind .

Location : Guide Dogs For The Blind Association, Folly Court, Barkham Road, , Wokingham.

Proposal : Proposed erection of a non illuminated banner twice a year

Site Notice Displayed ? :

YES	NO	DATE
✓		

Date of Neighbour Notifications : .....

Date of Site Visit : 12/6/2000

Date Registered : 15/05/2000

Earliest Date for Decision : 17/06/2000

Latest Consultation Date/Site Notice Expiry Date : 17/06/2000

Application Expiry Date: 10/07/2000

Consultation Responses : Highway Authority - no objection.

Planning Issues : Impact upon character of surrounding area.

Relevant policies - WBE1, WBE16 WDLP(DD)
SBE2, SBE10 SEALP.

Application Number: A/2000/1464

Appraisal :

Advertisement consent was granted in December 1997 for the display of the same banner as proposed with this latest application for the period between 15 July and 15 September when the Gala was on.

The Guide Dogs for the Blind now have an annual Gala in July and a Guide Dog Week in the first week of October. For this reason the banner needs to be put up twice a year, 4 weeks before the Gala and 3 weeks before the Guide Dog Week.

The banner would be visible from Blagrove Lane however it is not considered that it would detract from the visual amenity of the area, particularly as it would only be in-situ for limited periods.

Recomendation : Approval: ☑ **Refusal:** ☐
(tick appropriate box)

Application Number A/2000/1464
Conditions/Re~~asons for Refusal~~

No	Std Con	Std Reas	Non Std Conditions / Reasons for Refusal
1.	SC69	SR29	Delete A+B.
2.		SR05.	
			The banner shall only be displayed for
			28 days prior to and including the Gala
			day, and 21 days prior to the first day of the Guide
			Dog Week.

RECORD OF SITE VISIT

SITE ADDRESS: Guide Dogs For The Blind Association Folly Court, Barkham Road Wokingham.

APPLICATION NUMBER: A/2000/1464

OFFICER: Simon Lewis

DATE OF SITE VISIT: 12/6

1 SITE/STATUTORY NOTICE DISPLAYED ? Yes.

2. DESCRIPTION OF SURROUNDINGS Residential

3. DESCRIPTION OF SITE/BUILDING Guide Dog Centre, large grounds.

4. RELATIONSHIP TO ADJOINING PROPERTIES Set away

5. SITE CONSTRAINTS

TREES

ACCESS/PARKING

LEVELS

BOUNDARY TREATMENT trees & shrubs.

OTHERS

WOKINGHAM TOWN COUNCIL CONSULTATION SHEET

Case officer: Simon Lewis

Application Number: A/2000/1464

Proposal: Proposed erection of a non-illuminated banner twice a year.

Site Address: Guide Dogs for the Blind Association, Folly Court, Barkham Road, Wokingham.

Applicant: Guide Dogs For the Blind

Your observations are required in respect of this application by **17/06/2000**

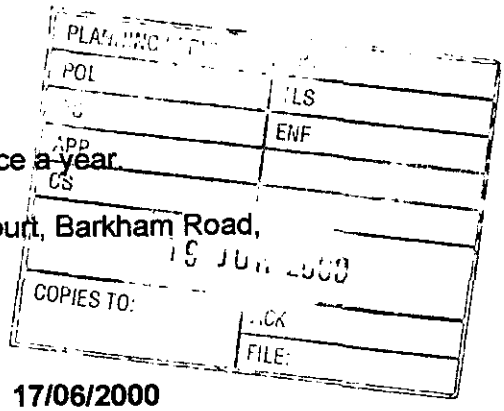

No objection

SIGNED: _____ **DATE:** 13/06//00

CLERK TO Wokingham Town Council

Received by Wokingham District Council

Application No: A/2000/1464

Proposal:
Proposed erection of a non illuminated banner twice a year

Location:
Guide Dogs For The Blind Association, Folly Court, Barkham Road, , Wokingham.

The application is available for inspection at Wokingham District Council's offices during the following times:

PLANNING DEPARTMENT, SHUTE END, WOKINGHAM TEL (0118) 974 6428
8.30 - 5.00 Monday - Thursday & 8.30 - 4.00 Friday

WOODLEY LIBRARY HEADLEY ROAD WOODLEY (9.30am - 7.00pm Mon, Thurs & Fri. 9.30am - 5.00pm Tues, 9.30am - 1.00pm Saturday. closed all day Wednesday). If you intend to view this application at Woodley Library (see details above) please allow 4 days from the date of this notice for delivery of plans.

Comments should be sent in writing QUOTING THE APPLICATION NUMBER to the Case Officer Simon Lewis P.O. Box 157 Council Offices, Shute End, Wokingham Berkshire, RG40 1WR to arrive on or before 17/06/2000. Written comments submitted will become available for public inspection.

In view of the very large number of planning applications and letters of comment received, it will not normally be possible for an individual reply to observations made. However any comments will be taken into account when the application is determined and you will be notified of the decision.

Head Planning and Transportation

23 May 2000

Tel: (0118) 974 6454

Date: 19/6/00

My ref: A/2000/1464

Environmental Services Department
Planning Services
P.O. Box 157
Shute End, Wokingham
Berkshire RG40 1WR
Tel: (0118) 974 6000
Fax: (0118) 974 6484
Minicom No: (0118) 974 6991
DX: 33506 – Wokingham

CONFIDENTIAL

Councillor Marinos
10 Wildcroft Drive
Wokingham
RG40 3NY

Dear Councillor

Application Number: A/2000/1464
Guide Dogs For The Blind Association, Folly Court, Barkham Road, , Wokingham.
Proposed erection of a non illuminated banner twice a year

I write to let you know that the above mentioned application has been recommended for APPROVAL: ☑ [redacted] ☐ under delegated powers.

If you have any questions please do not hesitate to contact **Simon Lewis** on **(0118) 974 6454**. If you then feel the application needs to be transferred to the next available Development Control Sub-Committee for decision please fill in the form below.
This form must be received no later than 29/6/00

Yours faithfully

John Mitchell
Development Control Manager

LISTING FORM
Case officer: **Simon Lewis** Application Number: **A/2000/1464**
Guide Dogs For The Blind Association, Folly Court, Barkham Road, , Wokingham.
Proposed erection of a non illuminated banner twice a year

Transfer: Yes ☐ No ☐
Reason for Transfer:

_____

_____

Signed: _____ Date: _____

Councillor Marinos

NB. It would be helpful for speedy decision making if you could respond, even if you do not wish this application to be transferred.

Tel: (0118) 974 6454

Date: 19/6/00

My ref: A/2000/1464

Environmental Services Department
Planning Services
P.O. Box 157
Shute End, Wokingham
Berkshire RG40 1WR
Tel: (0118) 974 6000
Fax: (0118) 974 6484
Minicom No: (0118) 974 6991
DX: 33506 – Wokingham

CONFIDENTIAL

Councillor D Morgan
Valois Farm
Range Road
Wokingham
RG40 3NR

Dear Councillor

Application Number: A/2000/1464
Guide Dogs For The Blind Association, Folly Court, Barkham Road, , Wokingham.
Proposed erection of a non illuminated banner twice a year

I write to let you know that the above mentioned application has been recommended for APPROVAL: ☑ ~~REFUSAL~~ ☐ under delegated powers.

If you have any questions please do not hesitate to contact **Simon Lewis** on **(0118) 974 6454**. If you then feel the application needs to be transferred to the next available Development Control Sub-Committee for decision please fill in the form below.
This form must be received no later than 29/6/00

Yours faithfully

John Mitchell
Development Control Manager

LISTING FORM
Case officer: **Simon Lewis** Application Number: **A/2000/1464**
Guide Dogs For The Blind Association, Folly Court, Barkham Road, , Wokingham.
Proposed erection of a non illuminated banner twice a year

Transfer: Yes ☐ No ☐
Reason for Transfer:

Signed: _____ Date: _____

Councillor D Morgan

NB. It would be helpful for speedy decision making if you could respond, even if you do not wish this application to be transferred.

Tel: (0118) 974 6454

Date: 19/6/00

My ref: A/2000/1464

Environmental Services Department
Planning Services
P.O. Box 157
Shute End, Wokingham
Berkshire RG40 1WR
Tel: (0118) 974 6000
Fax: (0118) 974 6484
Minicom No: (0118) 974 6991
DX: 33506 – Wokingham

CONFIDENTIAL

Councillor C Hudson
4 Sapphire Close
Wokingham
RG41 3DU

Dear Councillor

Application Number: A/2000/1464
Guide Dogs For The Blind Association, Folly Court, Barkham Road, , Wokingham.
Proposed erection of a non illuminated banner twice a year

I write to let you know that the above mentioned application has been recommended for APPROVAL: ☑ R[redacted] ☐ under delegated powers.

If you have any questions please do not hesitate to contact **Simon Lewis** on **(0118) 974 6454**. If you then feel the application needs to be transferred to the next available Development Control Sub-Committee for decision please fill in the form below.
This form must be received no later than 29/6/00

Yours faithfully

John Mitchell
Development Control Manager

LISTING FORM

Case officer: **Simon Lewis** Application Number: **A/2000/1464**
Guide Dogs For The Blind Association, Folly Court, Barkham Road, , Wokingham.
Proposed erection of a non illuminated banner twice a year

Transfer: Yes ☐ No ☐
Reason for Transfer:

_____

_____

Signed: _____ Date: _____

Councillor C Hudson

NB. It would be helpful for speedy decision making if you could respond, even if you do not wish this application to be transferred.

HIGHWAYS CONSULTATION SHEET

From: Simon Lewis

Date: 23 May 2000

Application Number: A/2000/1464

Proposal: Proposed erection of a non illuminated banner twice a year

Parish: WOKINGHAM TOWN

Site Address:
Guide Dogs For The Blind Association, Folly Court, Barkham Road, , Wokingham.

Applicant:
Guide Dogs For The Blind .

Your observations are required in respect of this application within **7 days** of the above date.

✓ below as applicable;

1) ☐ Recommend refusal for the reason(s) **stated below**;
2) ☐ Recommend approval but with condition(s) & reason(s) **stated below**;
3) ☑ Recommend approval with **no** condition(s) or reason(s).

No adverse highways comments.

Signed: A. Linnell **Print name:** A LINNELL

WOKINGHAM D.C. DEVELOPMENT CONTROL

VALID

Start date: ~~17 APR~~ 15-5-00	Map No. 82 Site 7.0
Officer: SL	Application No. A\2000\1464

Easting: ..... Flood Pln .....

Northing: ..... Mineral .....

Level: ☐ Sub Committee ☑ Delegated ☐ Sec. State

☐ Incorrect Fee ☑ Invalid ☐ PD

Description:
(A) PROPOSED ERECTION OF A NON ILLUMINATED BANNER TWICE A YEAR

Location: FOLLY COURT BARKHAM ROAD

Parish: WOKINGHAM Ward: Evendons 23.5.2000

Applicant: GUIDE DOGS FOR THE BLIND

Fee Received 50-00 (2) Required ..... Additional ..... Refund .....

Enforcement Section to be notified ☐ tick if required

Additional information required for validation

		Reason	Requested	Received
1	1:2500 OS location plan showing property edged in blue/red	None	9/5	✓
2	1:500 block plan showing existing & proposed dev. + adj. Properties	Show position of banner	"	✓
3	Forms unsigned	only 1 form	"	✓
4	Correct S 66 certificate		"	
5	Elevation plans	details of banners size etc.	"	on old file
6	Floor plans	How mounted?	"	
7	Metric scale disclaimer			
8	Encroachment letter			
9	Miscellaneous			

APPLN NO. _____

ACTION REQUIRED BY DEVELOPMENT CONTROL

Conservation Area .....

Listed Building 1 2 2*

Advertisement Required .....

Date Site Notice Sent 23.5.2000 Parish Council Informed - YES / NO

INTERNAL CONSULTATIONS

Building Control	NF: .....
Landscape	NK: .....
Trees	NK: .....
Conservation Officer	NK: .....
Environmental Health	NA: .....
Housing	NA: .....
Leisure & Cultural services	PA: .....
Public Rights of Way	PA: .....
Property	NG: .....
District Secretary (only if called in by SOS)	MA: .....
Policy & Plans	QA: .....
Strategic Planning (JSPU)	HA: .....
Minerals (BABTIE)	GA: .....
Archaeological Site (BABTIE)	: .....
Education	AP: .....
Social Services	BT: .....
Highways	XA: ✓ .....

EXTERNAL CONSULTATIONS

Adjacent D P A	: .....
Adjacent Parish	: .....
Southern Electricity Board	BN: .....
British Gas	BM: .....
PSA Oil Pipeline	BD: .....
Transco	: .....
Environment Agency	BP: .....
Rail Track	BI: .....
Police Arch. Liaison Officer	PC: .....

HERITAGE BODIES

The Georgian Group	KC: .....
Ancient Monuments Society	KA: .....
Council for British Arch.	KB: .....
RCHME	KF: .....
Telecommunications (NRPB)	: .....
Sport England	: .....

OTHERS:

NOO pre-apps .....

.....

.....

NEIGHBOURS:

S/N - Barkham Rd .....

7 Hazel close .....

1 Magnolia way ✓ .....

15 MAY 2000 1464

The Guide Dogs for the Blind Association

Southern Regional Centre:
Folly Court, Barkham Road,
Wokingham, Berks. RG41 4BT
Tel: 0118 979 1911
Fax: 0118 989 1603

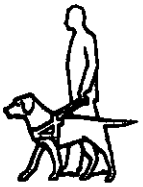

Patron: H.R.H. Princess Alexandra.
The Hon. Lady Ogilvy, GCVO

Registered Charity No. 209617

Mr Simon Lewis
Senior Planning Officer
Wokingham District Council
PO Box Box 157
Shute End
Wokingham RG40 1WR

Our ref: MJA/khh

13 April, 2000

Dear Mr Lewis

Re: Licence for Advertising Banner

The Banner is being displayed on our property for a maximum of 4 weeks prior to our Annual Gala Day which is being held on Saturday 8th July 2000 and 3 weeks prior and during our Guide Dog Week which is the first week in October 2000.

I look forward to hearing from you as soon as possible.

Many thanks.

Yours sincerely

K. Holgersen

pp John Algar
Community Fundraising Manager

1782/a

You are advised to read the accompanying notes before completing any part of this form. 19 MAY 2000 1404

APPLICATION FOR CONSENT TO DISPLAY AN ADVERTISEMENT

Town and Country Planning Act 1990 (Schedule 2 to the 1989 Regulations)

The Town and Country Planning (Consent to Display Advertisements) Amendment Regulations 1993. All documents to be submitted in quadruplicate.

Completed copies of this form and the drawing specified overleaf (see Note 3) should be sent to:- **Wokingham District Council, Planning Department, PO Box No. 157, Civic Offices, Shute End, Wokingham, Berkshire, RG40 1WR.**

1. APPLICANT (Block capitals please)

Full Name: THE GUIDE DOGS FOR THE BLIND ASSOCIATION

Address: FOLLY COURT, BARKHAM RD

WOKINGHAM Post Code RG41 4BT

Tel. No. 0118 979 1911

2. AGENT (if any) (Block capitals please)

Full Name _____

Address: _____

_____ Post Code _____

Tel. No. _____

3. Full postal address or location of the land on which the advertisement is to be displayed.

FOLLY COURT, BARKHAM ROAD.
WOKINGHAM, BERKS

4. State the purpose for which the land or building is now used.

REGISTERED CHARITY NO 209617

5. (a) Has the applicant an interest in the land?

OWNER YES / ~~NO~~*

(b) If **NO**, has the permission of the owner, or of any other person entitled to give permission for the display of the advertisement, been obtained?

(See Note 4) YES / NO *

6. (a) State the nature of the advertisement (e.g. hoarding, shop sign, projecting sign, etc.)

ADVERTISING GALA DAY
ANNUAL FUNDRAISING EVENT

(b) Is the advertisement already being displayed?

~~YES~~ / NO *

7. (a) Will the advertisement be illuminated?

~~YES~~ / NO *

(b) If **YES**, state the type of illumination (e.g. internally, externally, floodlighting, etc.)

(c) Will the illumination be static or intermittent?

8. Period for which consent is sought (See Note 2).

BEGINNING OF MAY
UNTILL END OF OCTOBER

9. Any additional information which you may wish to supply.

See letter enclosed.

*** Delete as appropriate**

I enclose a cheque or money order for the appropriate fee (See Note 6) of £ .....

Signed ..... (applicant/agent) Date 13/4/00

DATA PROTECTION ACT 1984
'Information contained in this form is likely to be personal data within the terms of the Data Protection Act 1984, and as such will be held by the Council on computer (such as the PLANAPS applications processing system) and may be used by the Council only for purposes registered under the terms of the Data Protection Act.'

1782/a

15 MAY 2000* 1464

You are advised to read the accompanying notes before completing any part of this form.

APPLICATION FOR CONSENT TO DISPLAY AN ADVERTISEMENT

Town and Country Planning Act 1990 (Schedule 2 to the 1989 Regulations)

The Town and Country Planning (Consent to Display Advertisements) Amendment Regulations 1993. All documents to be submitted in quadruplicate.

Completed copies of this form and the drawing specified overleaf (see Note 3) should be sent to:- **Wokingham District Council, Planning Department, PO Box No. 157, Civic Offices, Shute End, Wokingham, Berkshire, RG40 1WR.**

1. APPLICANT (Block capitals please)

Full Name: THE GUIDE DOGS FOR THE BLIND ASSOCIATION

Address: FOLLY COURT, BARKHAM RD

WOKINGHAM Post Code RG41 4BT

Tel. No. 0118 979 1911

2. AGENT (if any) (Block capitals please)

Full Name _____

Address: _____

_____ Post Code _____

Tel. No. _____

3. Full postal address or location of the land on which the advertisement is to be displayed.

FOLLY COURT, BARKHAM ROAD, WOKINGHAM, BERKS

4. State the purpose for which the land or building is now used.

REGISTERED CHARITY NO 209617

5. (a) Has the applicant an interest in the land?

OWNER YES / ~~NO~~*

(b) If **NO**, has the permission of the owner, or of any other person entitled to give permission for the display of the advertisement, been obtained?

(See Note 4) YES / NO *

6. (a) State the nature of the advertisement (e.g. hoarding, shop sign, projecting sign, etc.)

ADVERTISING GALA DAY ANNUAL FUNDRAISING EVENT

(b) Is the advertisement already being displayed?

~~YES~~ / NO *

7. (a) Will the advertisement be illuminated?

~~YES~~ / NO *

(b) If **YES**, state the type of illumination (e.g. internally, externally, floodlighting, etc.)

(c) Will the illumination be static or intermittent?

8. Period for which consent is sought (See Note 2).

BEGINNING OF MAY UNTILL END OF OCTOBER

9. Any additional information which you may wish to supply.

See letter enclosed.

* **Delete as appropriate**

I enclose a cheque or money order for the appropriate fee (See Note 6) of £ .....

Signed ..... Date 13/4/00

(applicant/agent)

DATA PROTECTION ACT 1984
'Information contained in this form is likely to be personal data within the terms of the Data Protection Act 1984, and as such will be held by the Council on computer (such as the PLANAPS applications processing system) and may be used by the Council only for purposes registered under the terms of the Data Protection Act.'

① ADDRESS FOLLY COURT 160-162 BARKHAM ROAD PARISH WOKINGHAM E

PLOT No. ORD. SHEET No. SU. 7968 82

BUILDER

Plan No.	Applicant	Description of Development	Date of Decision	Decision
~~TP.4~~ SILT TP4 2714	MESSRS SALES & SONS	STORAGE OF AGR. IMPLEMENTS	9.9.48	APP. APP
TP.30	"	USE OF LAND AS MARKET GARDEN BUILDING AS OFFICES, STORES	8 4.48.	APP —
TP.32 2752	"	POTTING SHED BOILER HOUSE ETC.	21.10.48	APP APP
TP.127 2895	"	STERILISING HOUSE, PACKING SHED, GARAGE & GLASSHOUSE EXT.	25.8.49	APP. APP
2643	RADIO HEATERS	NISSEN HUT		
2684	MESSRS SALES & SONS	ALTERATIONS & ADDITIONS		
2695	LADY VILLIERS	STORE SHED & GARAGE AT LODGE		
R/62/62		NEW DRIVE		
0/46/67	SOMERLEE ESTATES LTD	19 DET. HOUSES IN GROUNDS	29.12.67	REF
0/30/70	MR. T. DUFFY	DEMOLISH LODGE DET. HOUSE & GARAGE	22.10.70	C/A
B/13/71	—	COURT TO FLATS HOUSE GUILHOUSE ETC	26.7.71	REF

DATE OF COMPLETION

MINISTRY DECISION 0/46/67 - APPEAL DISMISSED - 30.5.69

SPECIAL ORDERS T.P.O 5/72

DRAINAGE

091074

② ADDRESS FOLLY COURT 160-162 BARKHAM ROAD PARISH WOKINGHAM E

PLOT No. ORD. SHEET No. SU. 7968 82

BUILDER

Plan No.	Applicant	Description of Development	Date of Decision	Decision
0/30/71	DESIGN UNIT LTD (HYPERMARKET)	RETAIL MARKET CAR-PARKING ETC.	26.7.71	REF
0/16/72	MESSRS. P.H. SMITH & SONS LTD.	RESIDENTIAL DEV. IN GROUNDS	6.4.72	REF
0/50/73	SILCHESTER ESTATES LTD.	DETAILS OF DWELLING	12.12.73	C/A
01036	GUIDE DOGS FOR THE BLIND ASSOC.	O/APP. GUIDE DOG TRAINING CENTRE	11.7.74	C/A
BR 2158	" "	2/STOREY EXTENSION AT LODGE	3.3.75	APP. N/A
02222	" "	" " " & ALTS.	20.3.75	N/A C/A
02639	" "	RESIDENTIAL TRAINING CENTRE	12.6.75	N/A C/A
BR 3152	" "	" "	26.8.75	APP. N/A
BR 4221	" "	BUILDING FOR GAS METERS	11.2.76	APP. N/A
04183	" "	" "	18.3.76	N/A C/A
05013	" "	CAR PARK FOR VISITORS	5.8.76	N/A C/A

DATE OF COMPLETION

MINISTRY DECISION 0/16/72 - APPEAL DISMISSED - 28.3.74

SPECIAL ORDERS T.P.O. - 5/72 - 20.10.72

DRAINAGE

091074

(3) FOLLY COURT

E

ADDRESS 160-162 BARKHAM ROAD PARISH WOKINGHAM

PLOT No. ORD. SHEET No. 82

BUILDER

Plan No.	Applicant	Description of Development	Date of Decision	Decision
13712	GUIDE DOGS FOR THE BLIND ASSOC.	NEW EQUIPMENT STORE	28.8.80	N/D CIA
16916	"	ISOLATION KENNELS BLOCK	11.2.82	N/A CIA
BR18121	"	"	8.3.82	APP N/A
18196	"	"	21.10.82	N/A CIA
BR23955	"	STAIR ACCESS TO 1ST FLOOR	25.2.85	APP N/A
25123	"	STORAGE/OFFICE BLOCK-WORK & ACCESS ROAD	27.3.86	CIA
BRA2825	"	INT. ALTS. STORE/LAUNDRY-DRAWING	5.6.87	APP
30028	"	S/St. OFFICE EXT.	15.4.88	CIA
30709		"	10.8.88	CIA
BRA5351	"	"	8.7.88	APP
BRA 7219	"	S/St. EXT.	19.5.89	APP

DATE OF COMPLETION

MINISTRY DECISION

SPECIAL ORDERS

DRAINAGE

091074 35622 " 4ft. TO 4 CAR-PARK 11.5.90 CIA

(4) ADDRESS FOLLY COURT PARISH WOKINGHAM

PLOT No. 160-162 BARKHAM ROAD ORD. SHEET No. SU.7968 82

BUILDER

Plan No.	Applicant	Description of Development	Date of Decision	Decision
37002	GUIDE DOGS FOR THE BLIND	STREET/FLOODLIGHTING ON CARPARKING AREAS	17-1-91	CIA
37926	"	STORAGE CABIN	23.7.91	TP 31.10.92
38511	"	CH. OF ELEV. TO KENNEL ENCL./LECTURE ROOM WITHIN	18.11.91	CIA
BRA10898	"	INT. ALTS/CONV/REROOF.	30.10.91	APP
39333	"	1ST FLOOR EXT (OFFICE)	6.5.92	CIA
		S/St. EXT. (VET. EXAMINATIONS		
TP/92/0658A	"	EXTS/ALTS	30.11.92	APP
40861	"	S/St. SHOP FACILITY	24.6.93	CIA
TP93/1618	"	"	27.8.93	APP
42484	"	ADD. HARDSTANDING	12.4.94	CIA

DATE OF COMPLETION

MINISTRY DECISION

SPECIAL ORDERS

DRAINAGE

091074

1933

(5) FOLLY COURT

ADDRESS 160-162 BARKHAM ROAD **PARISH** WOKINGHAM

PLOT No. **ORD. SHEET No.** SU 7968 82

BUILDER

Plan No.	Applicant	Description of Development	Date of Decision	Decision
44520	C.P. FOR THE BLIND ASSOC	HOSPITAL KENNEL BLOCK	21.7.95	C/A
95/60609/F				
45230	"	KENNEL BLOCK	22.12.95	C/A
95/61332/FS				
FP95/4019	"	HOSPITAL BLOCK	20.12.95	APP
FP96/5327	"	ALTS. FOR WHEELCHAIRS	3.5.96	APP
97/66437/A	R. SMITH	ADV. HOARDING	8.12.97	C/A

MINISTRY DECISION

SPECIAL ORDERS P.D. ENG. - REPLACEMENT WINDOWS AT THE LODGE - 16.11.95

15.MAY2000* 1464

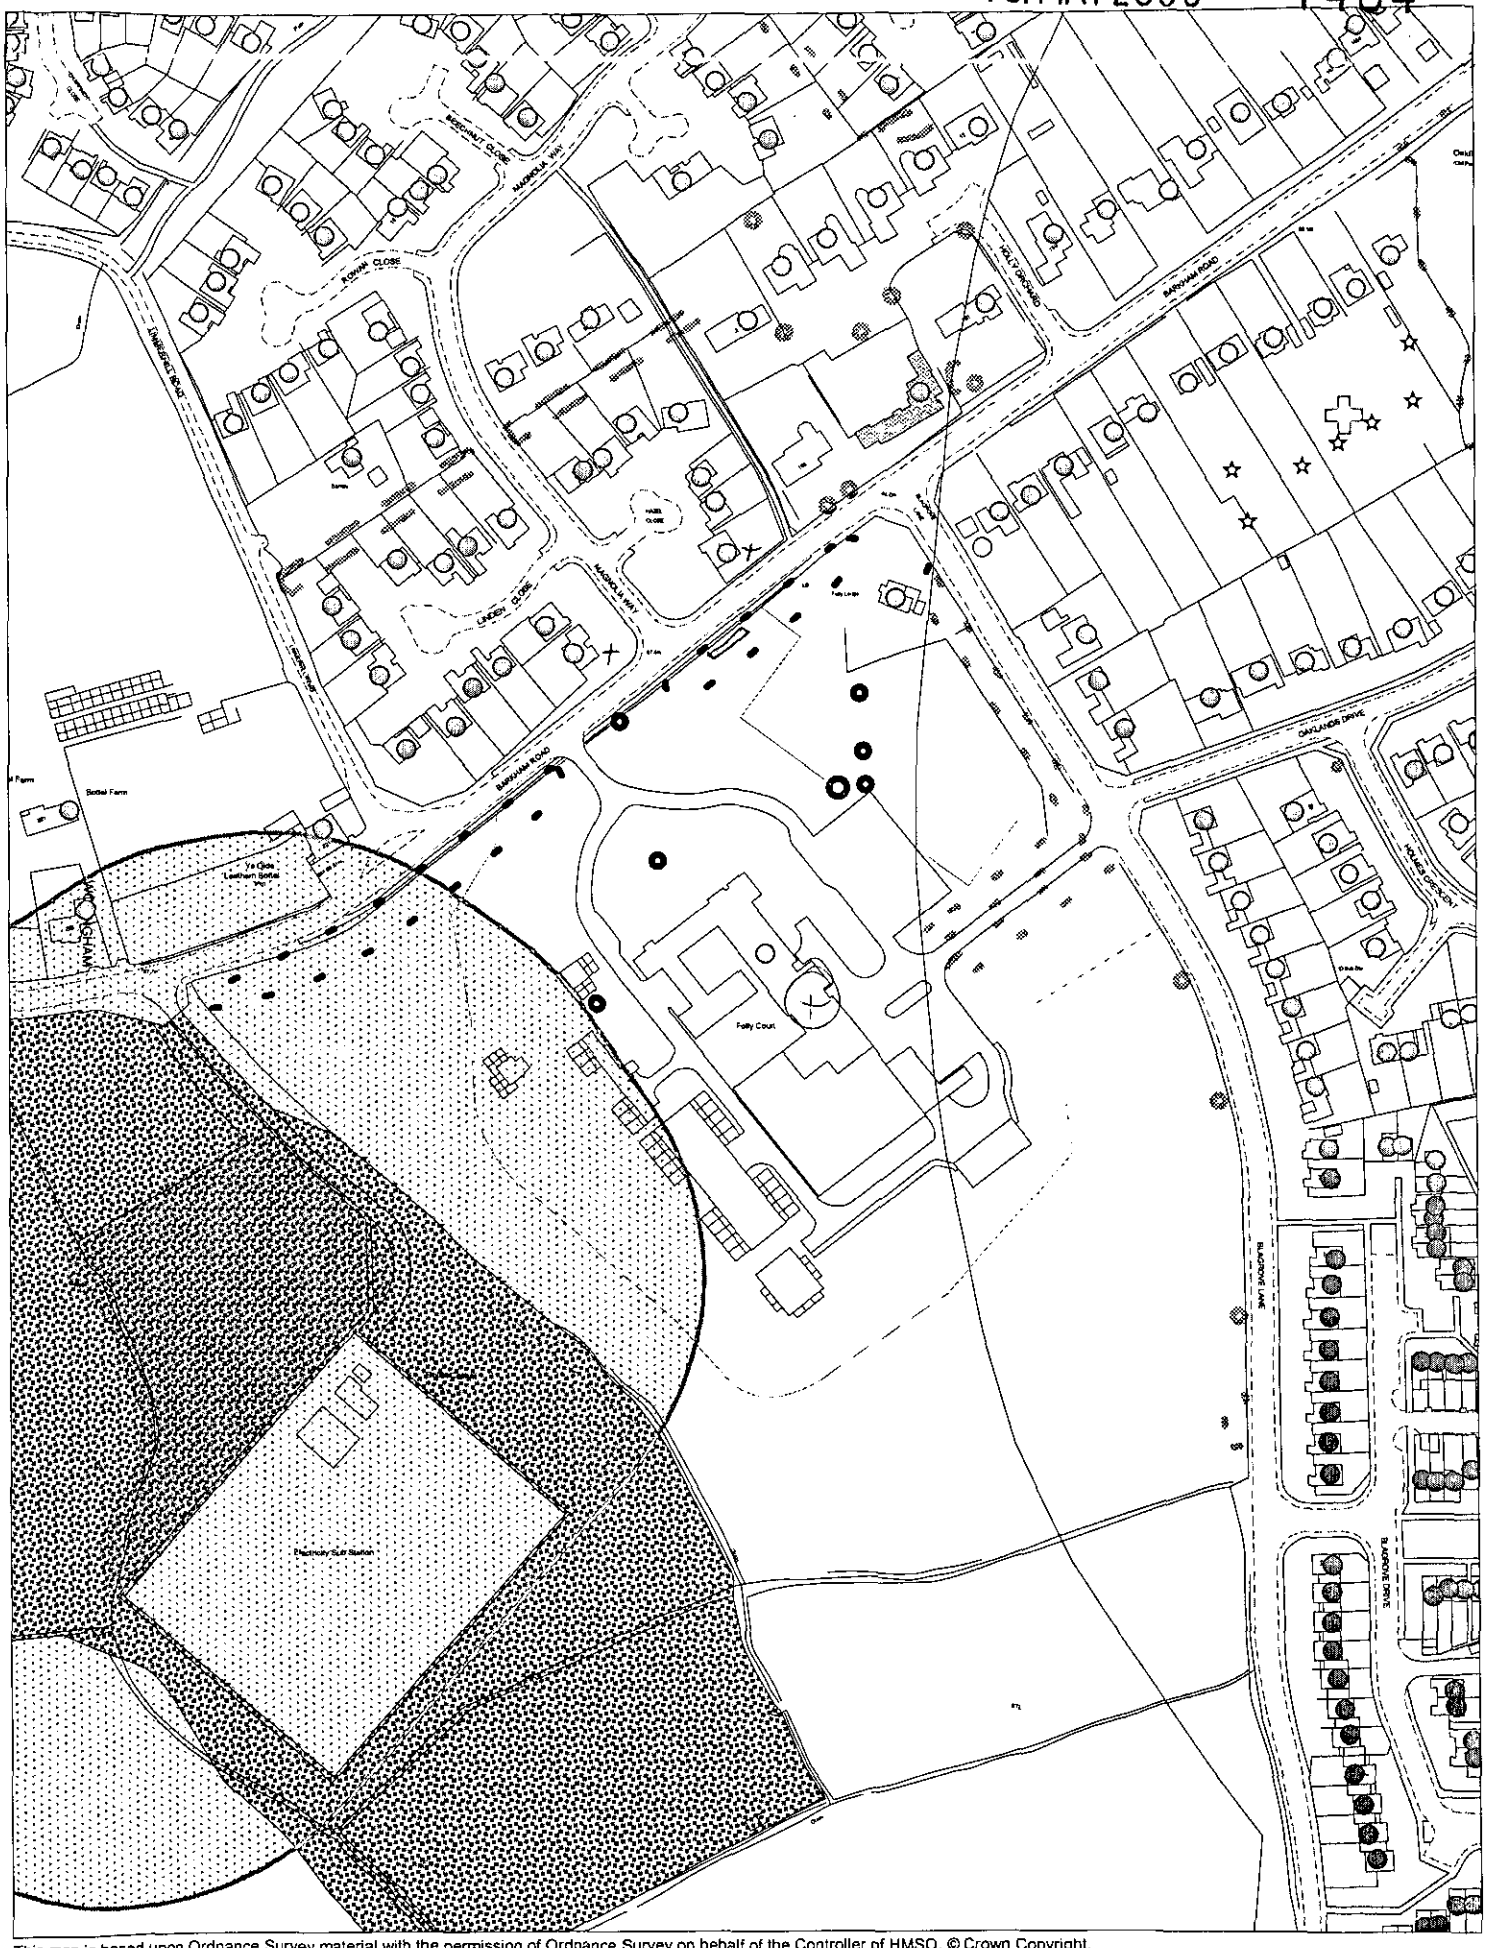

This map is based upon Ordnance Survey material with the permission of Ordnance Survey on behalf of the Controller of HMSO. © Crown Copyright.
Unauthorised reproduction infringes Crown Copyright and may lead to prosecution or civil proceedings.Wokingham District Council Licence LA086134

Development Control Section, Environmental Services, Wokingham District Council.
27 April 2000 Scale: 1 : 2500

N
W E
S

15.MAY2009 1464

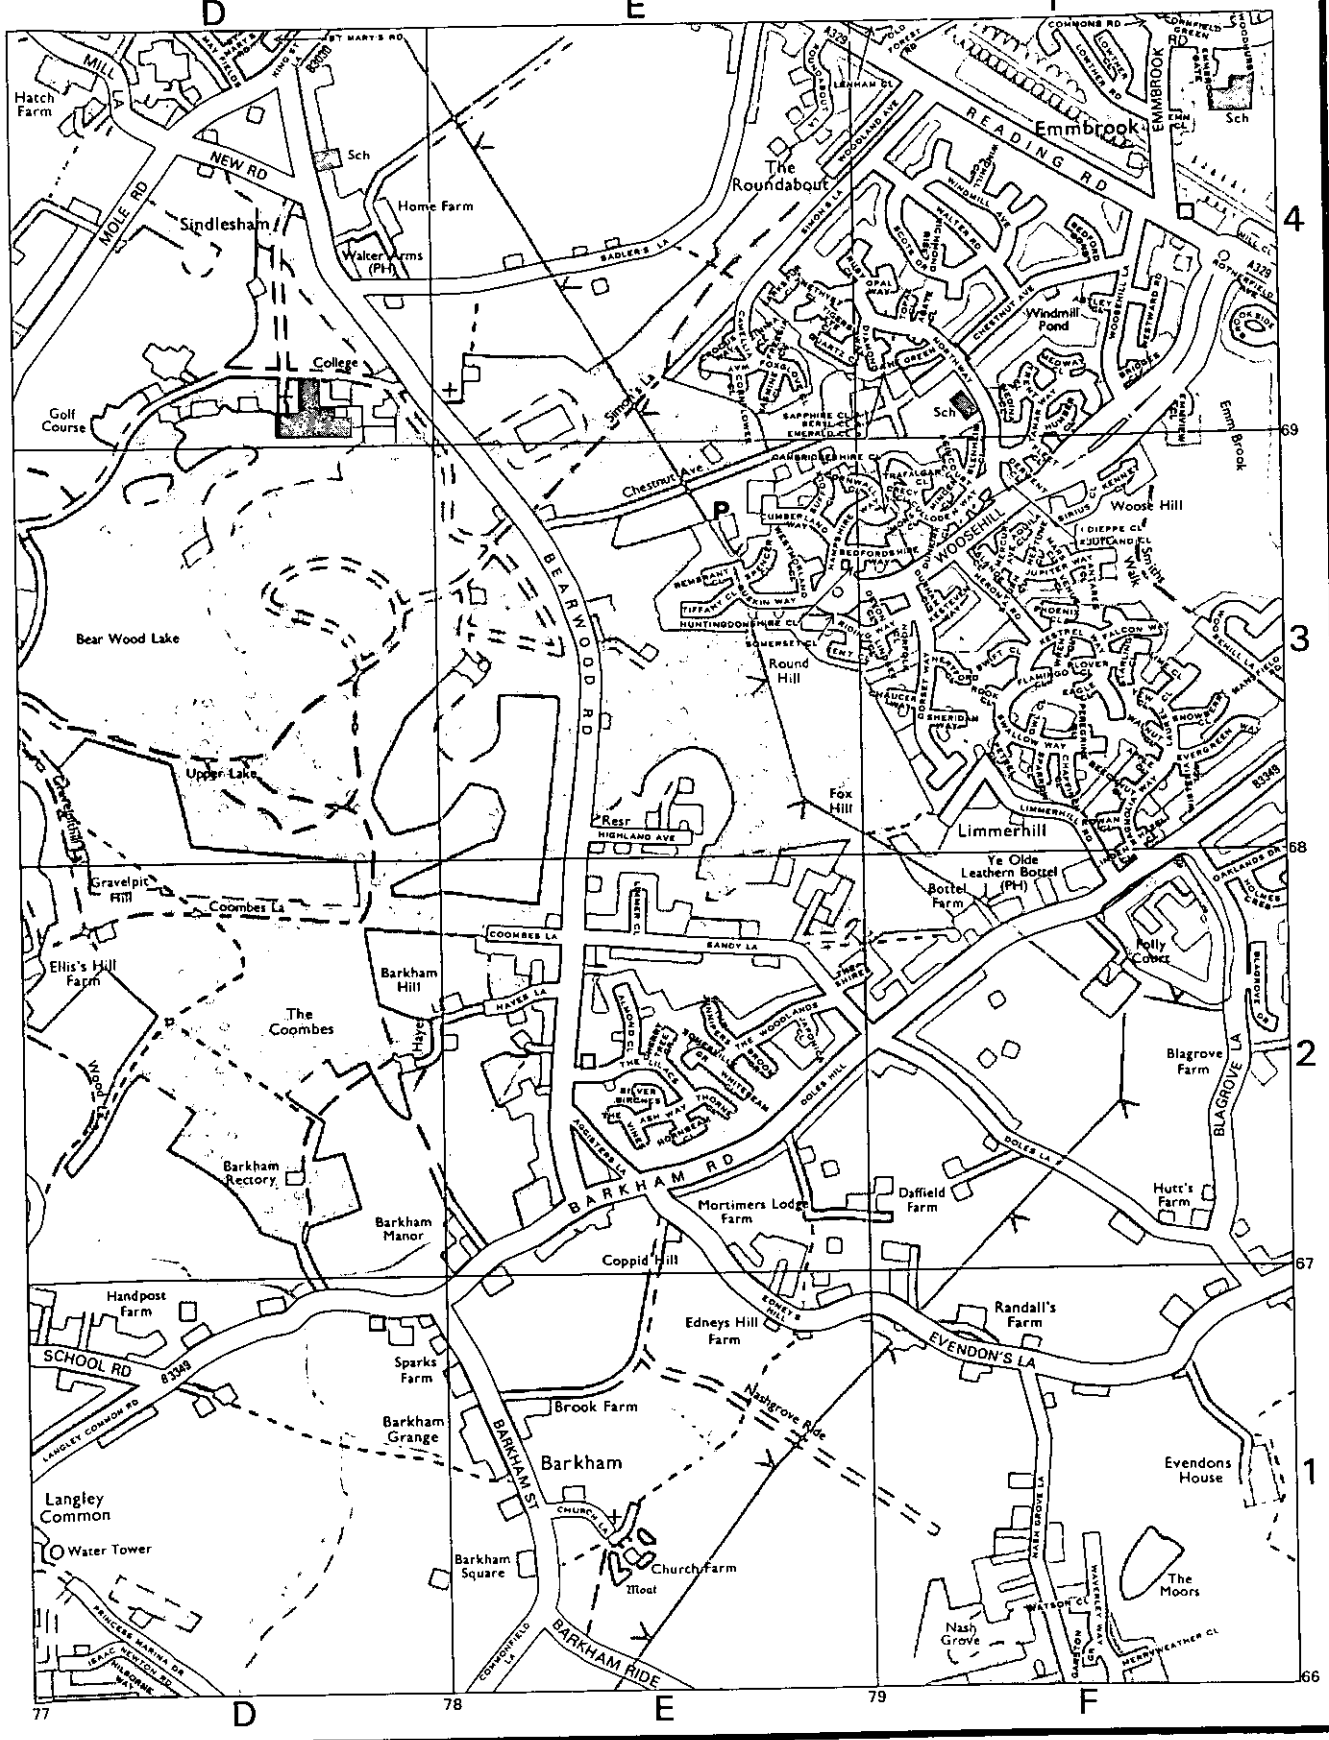

Guide Dogs



GALA DAY

11th OCT

Overall Length: 5 m
Overall Height: 2.4 m

Material: Yellow Vinyl
with Royal Blue Lettering

The Guide Dogs for the Blind Association
Folly Court, Barkham Road
Wokingham, RG41 4BT

ADVERTISEMENT FOR GALA DAY

Drawn: 24/9/97 **Scale: 1:50**

15 MAY 2000 * 1464