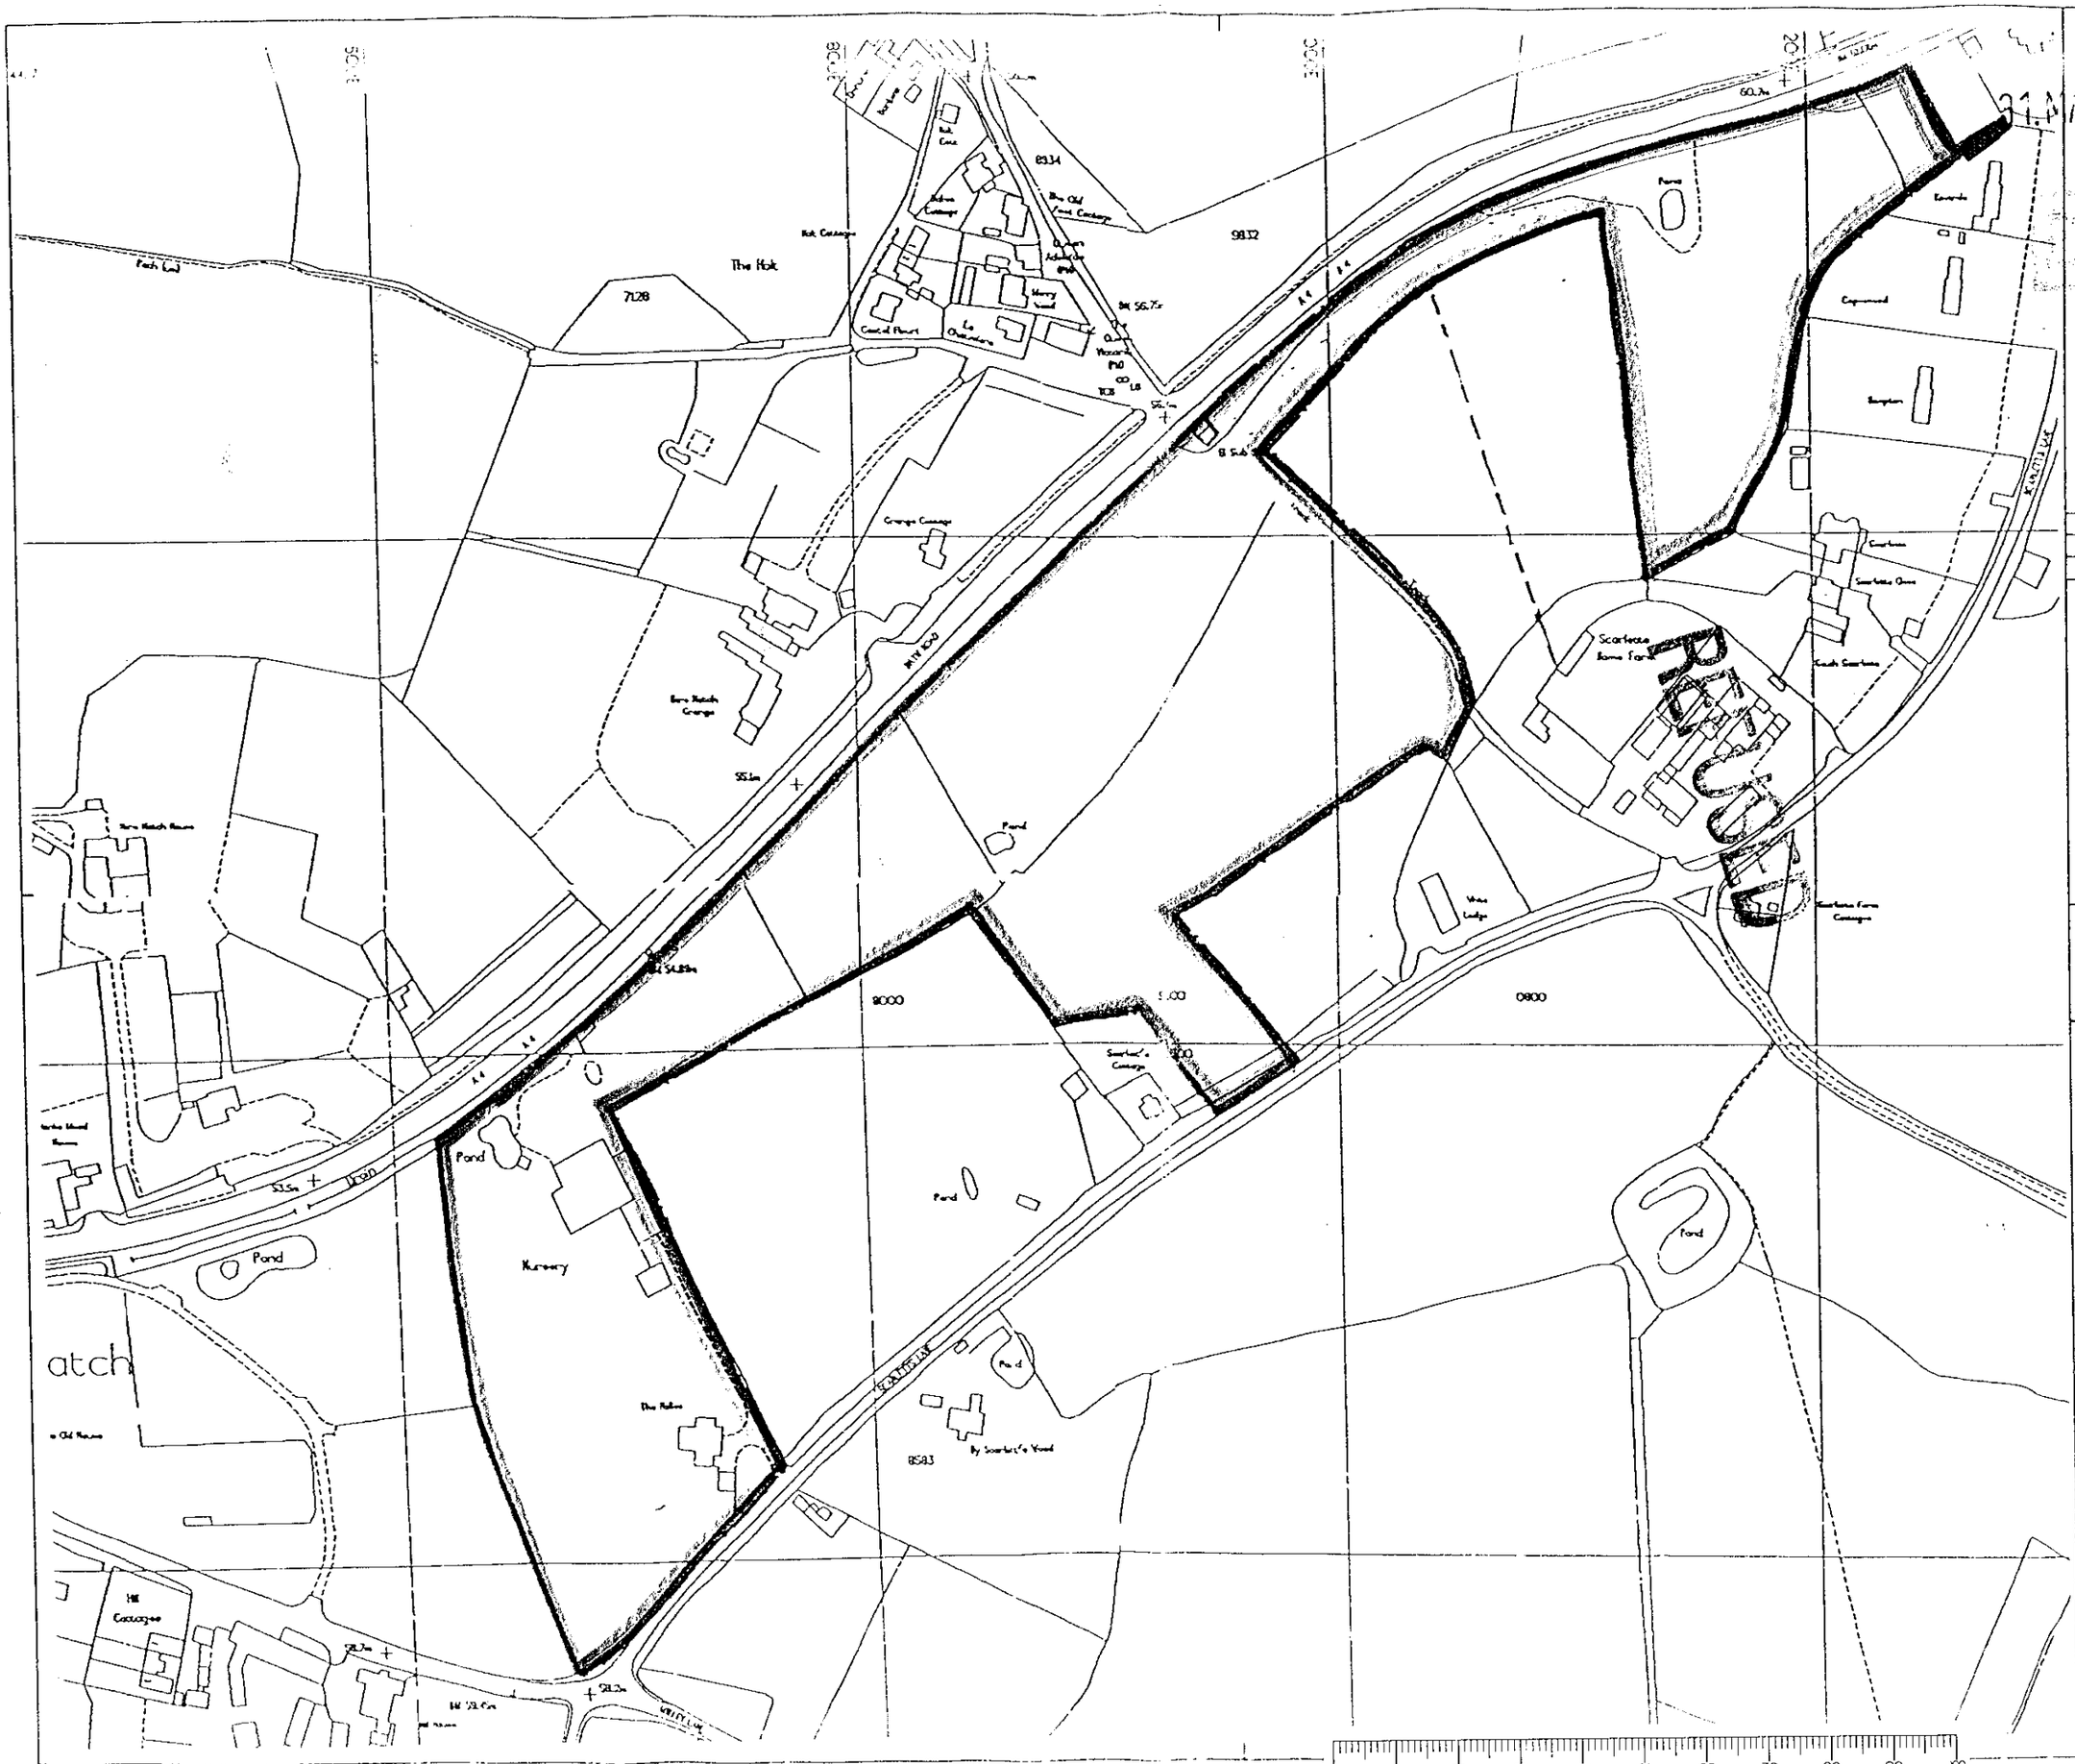
The Hok
7128
9832
9314
9000
0800
8583
Pond
Nursery
Scarlets Farm
Scarlets Cottage
Scarlets Wood
Pond
Pond
Pond

31.MAR2000* 1096

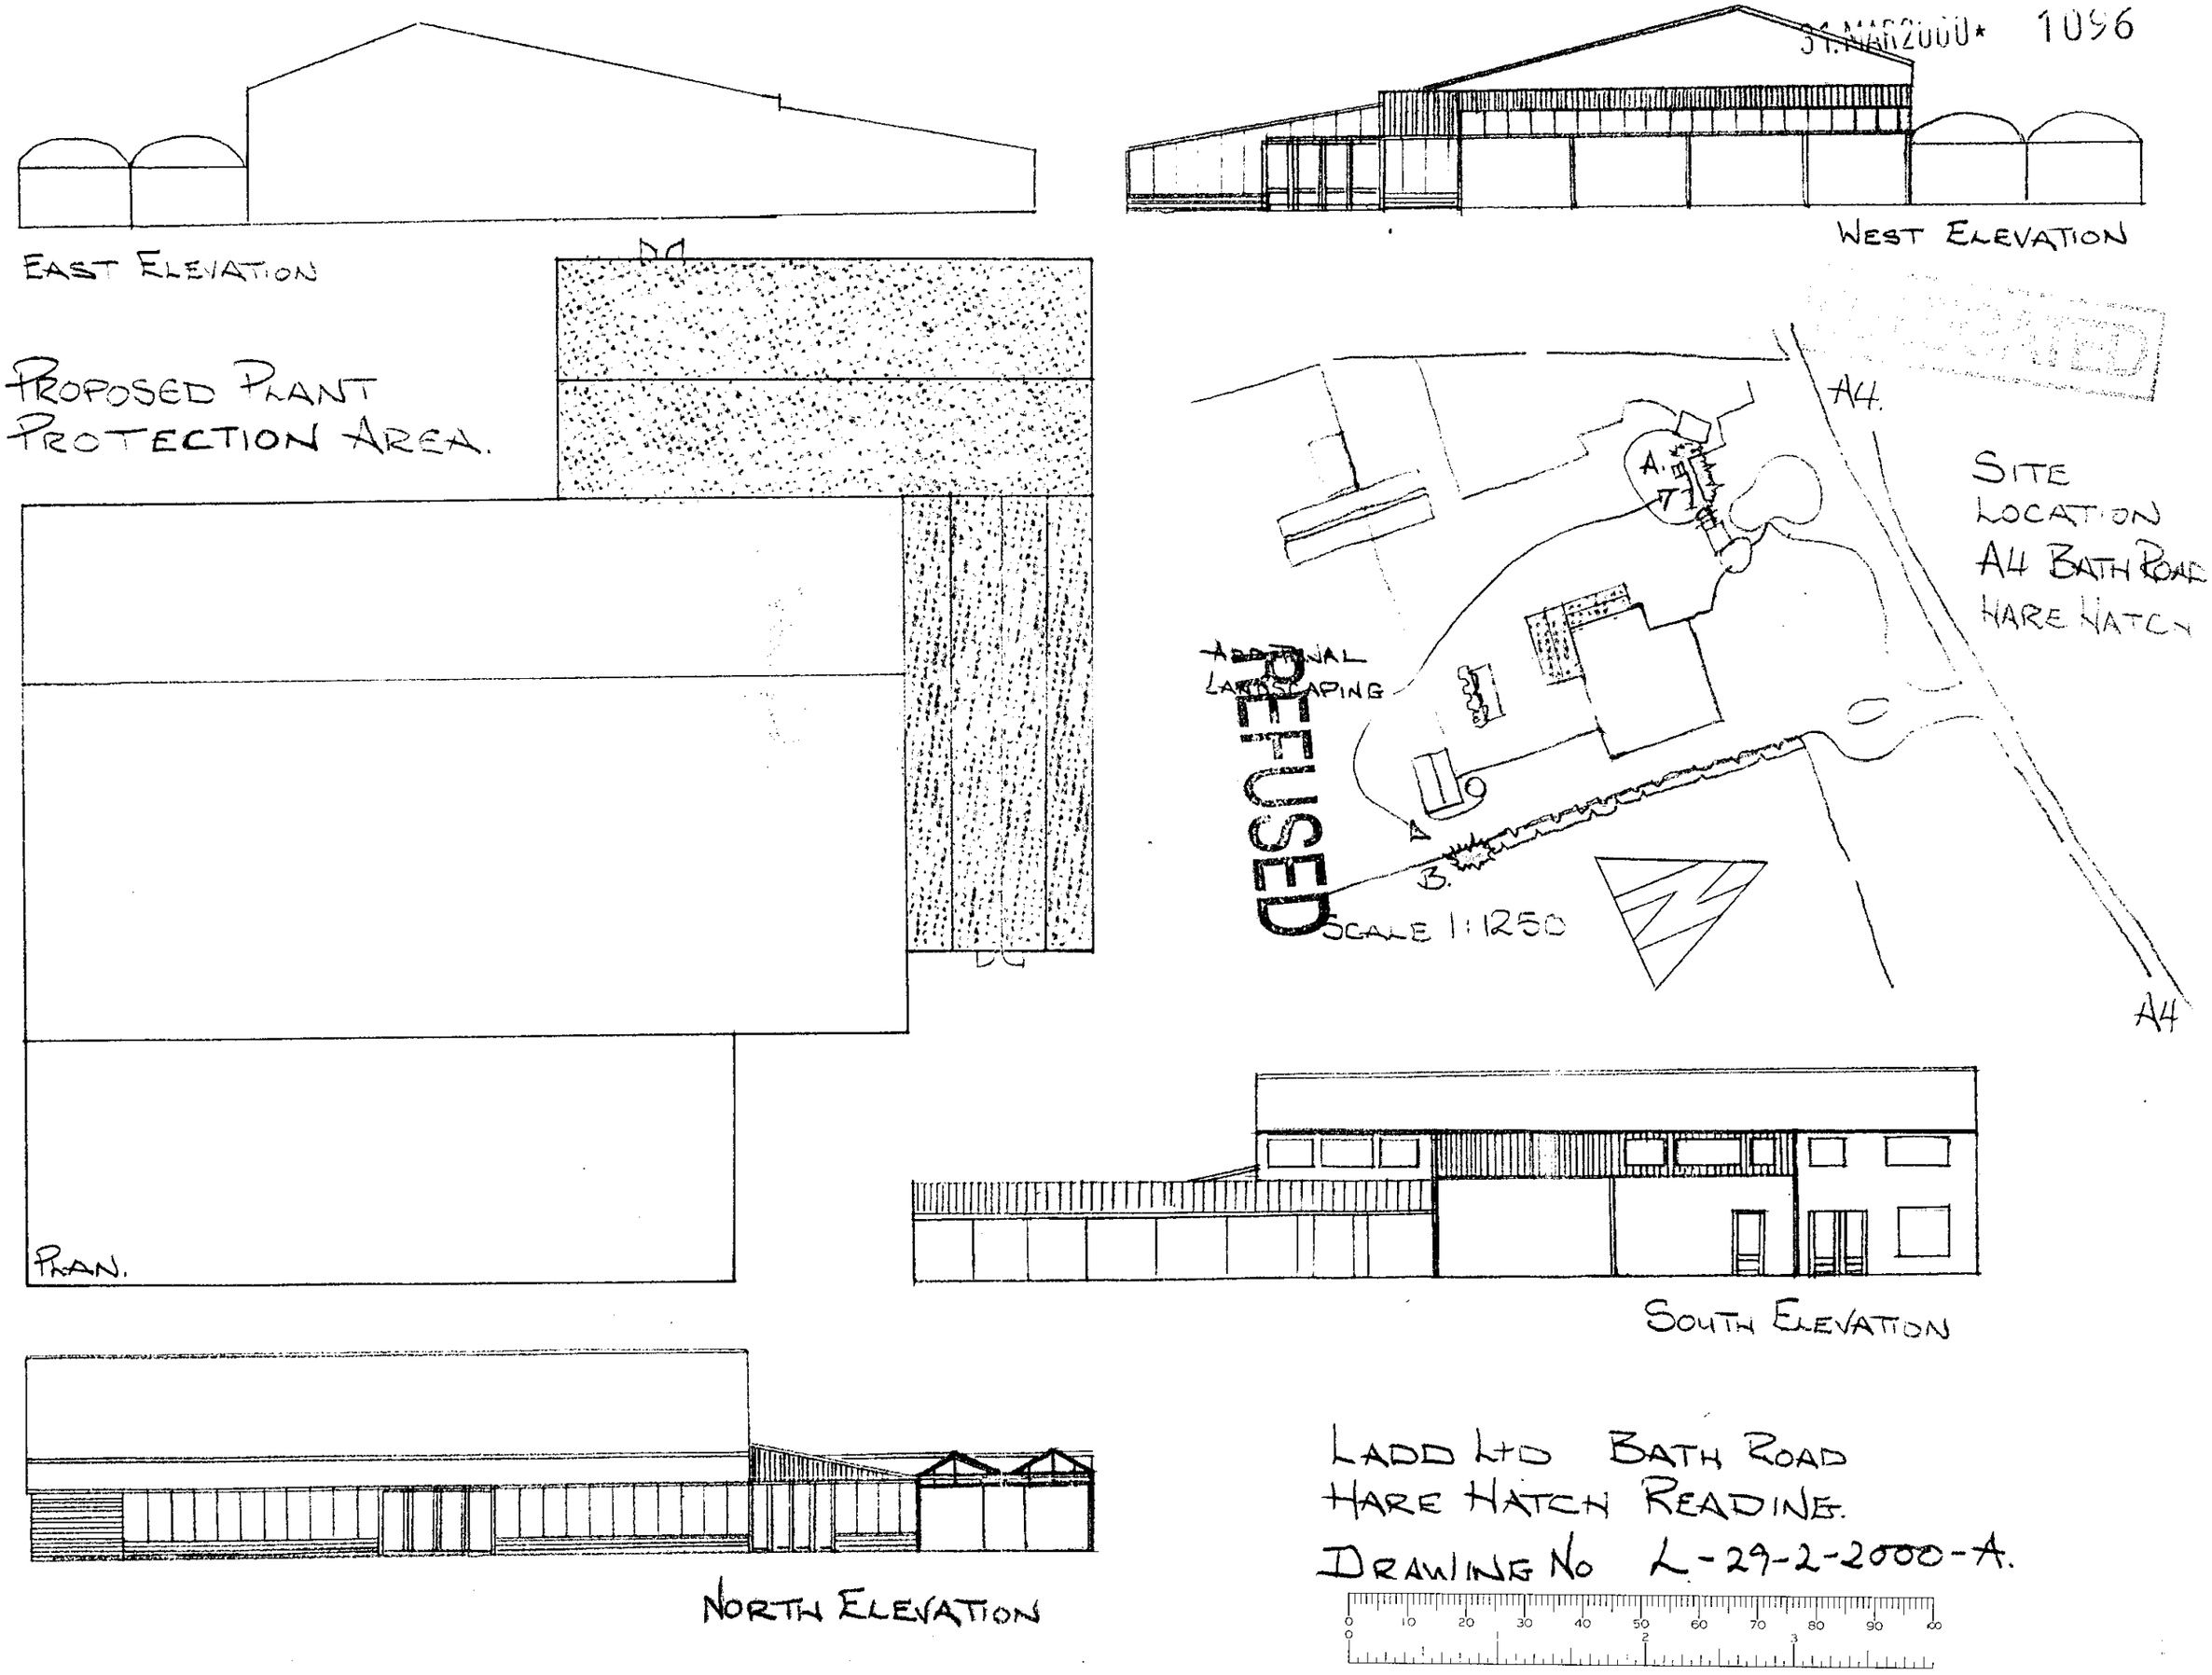

SCALE 1:200

BH/LADD LTD 2000

31 MAR 2000 * 1096

REFUSED

SCALE 1:200

EAST ELEVATION

WEST ELEVATION

PROPOSED PLANT PROTECTION AREA.

PLAN.

A4

SITE LOCATION
A4 BATH ROAD
HARE HATCH

ADDITIONAL LANDSCAPING

SCALE 1:1250

A4

SOUTH ELEVATION

NORTH ELEVATION

LADD LTD BATH ROAD
HARE HATCH READING.
DRAWING No L-29-2-2000-A.

29/2/2000 LADD LTD