First Floor

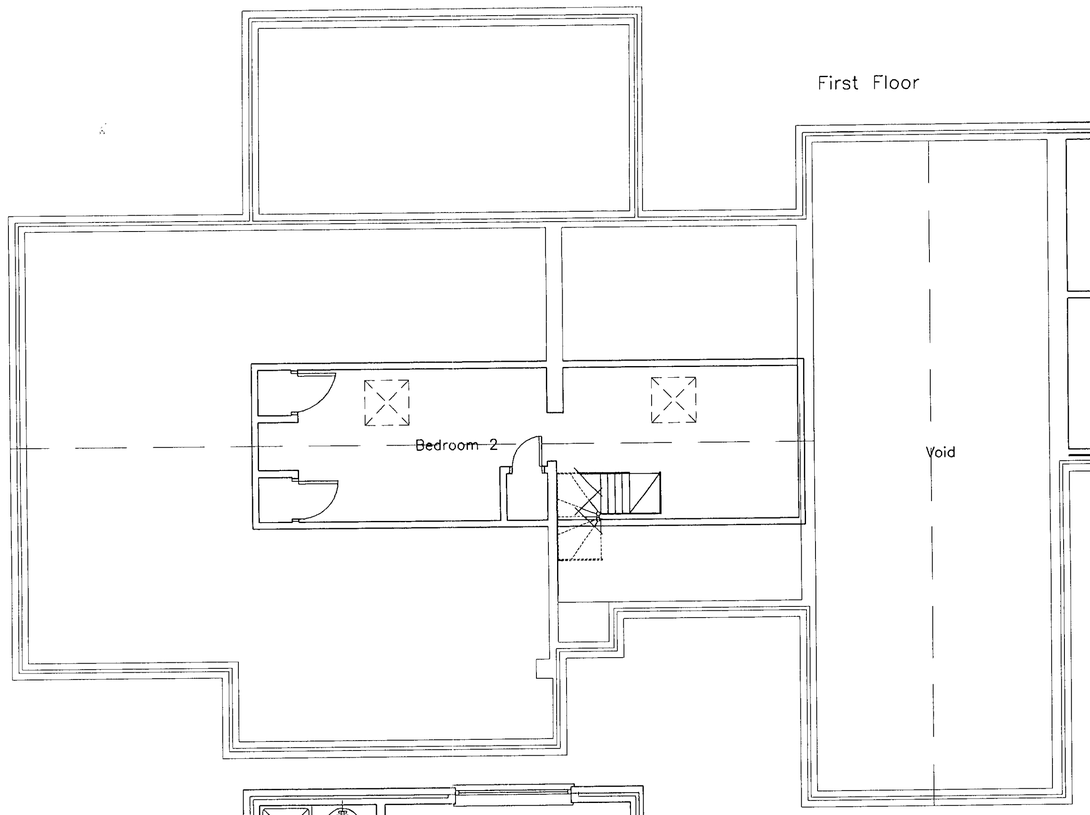

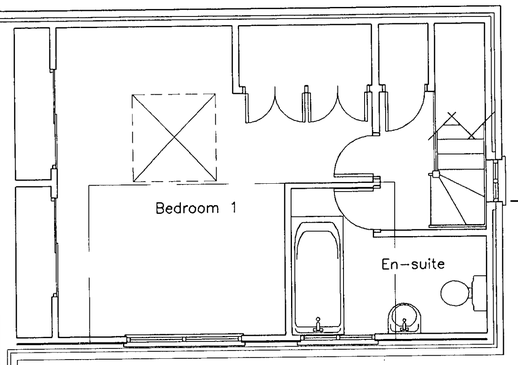

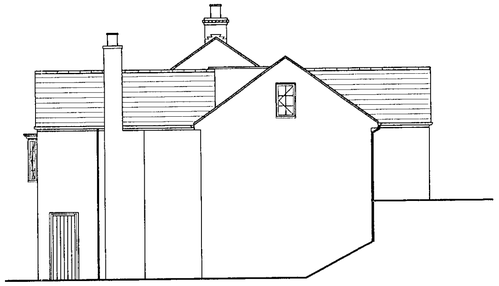

Side Elevation

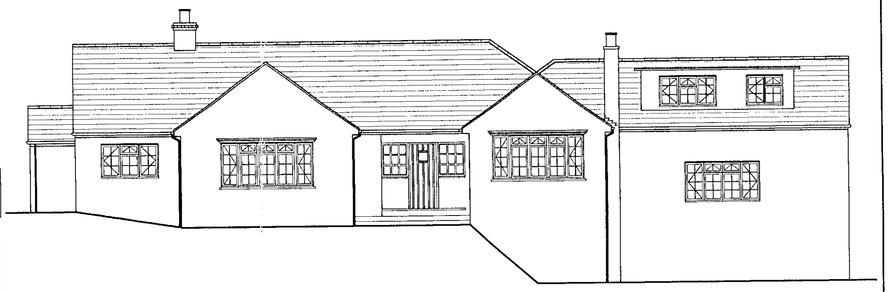

Front Elevation

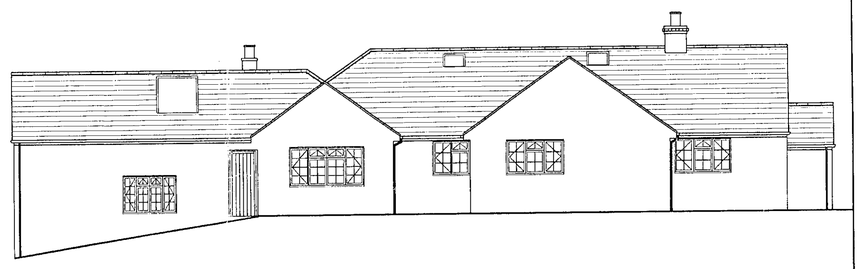

Rear Elevation

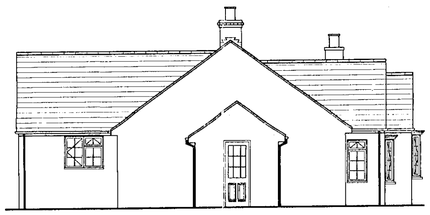

Side Elevation

Ground Floor

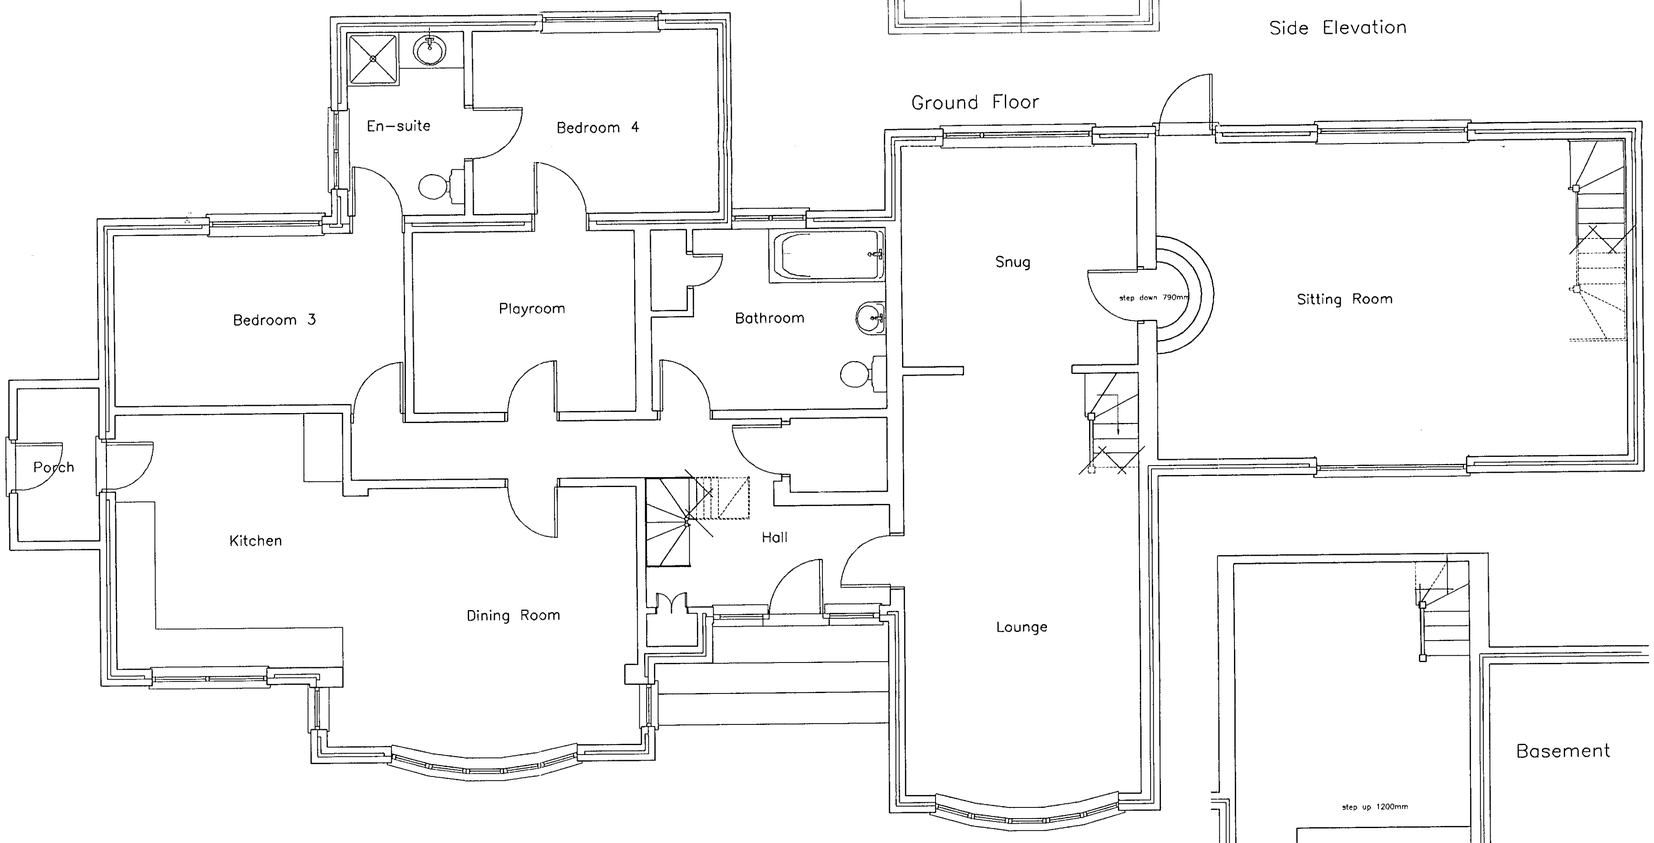

Basement

11.APR.2000* 1218

REFUSED

BDS

Chartered Surveyors & Property Consultants

Architectural & Building Design Services

Building & Structural Engineers

- Structural & Condition Surveys
- Preparation of Architectural Drawings
- Extensions, Conversions & New Build
- Planning & Building Regulation Applications
- Disputes & Diagnosis of Building Defects
- Building Insurance Claims
- Schedules of Dilapidations
- Project Management
- Professional advice on all Types of Building

Windward House,
Hollow Lane,
Shinfield,
Reading,
Berkshire RG2 9AB.

Tel: 0118 988 4477
Fax: 0118 988 5288

Project

Alterations and extensions to:
COPPERS
PENNY LANE
WARGRAVE

Drawing title

EXISTING PLAN

Client

MR. & MRS J THURSTON

Date	Scale
22.02.00	1:50 1:100

Drawn by	Drawing number	Rev
KH	4963:00:1	

General notes

1. Dimensions to be checked on site before any work is put in hand or pre-fabricated.
2. All dimensions in millimetres. (unless otherwise stated)
3. This drawing is not a full specification of works or materials to be employed in this project.
4. The drawing and design is copyright of this practice.©

Revisions

Ref	Date	Description

0 10 20 30 40 50 60 70 80 90 100
0 1 2 3



Front Elevation

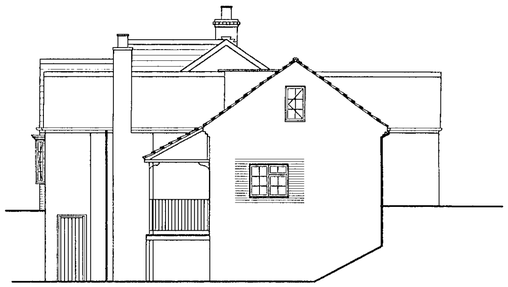

Side Elevation

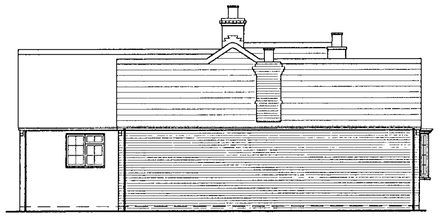

Side Elevation

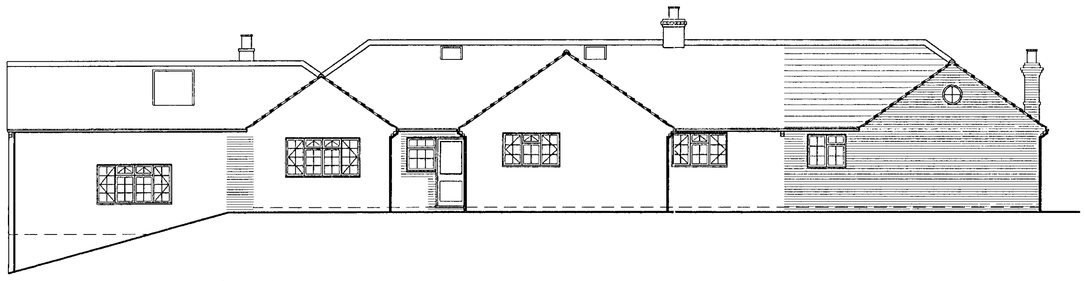

Rear Elevation

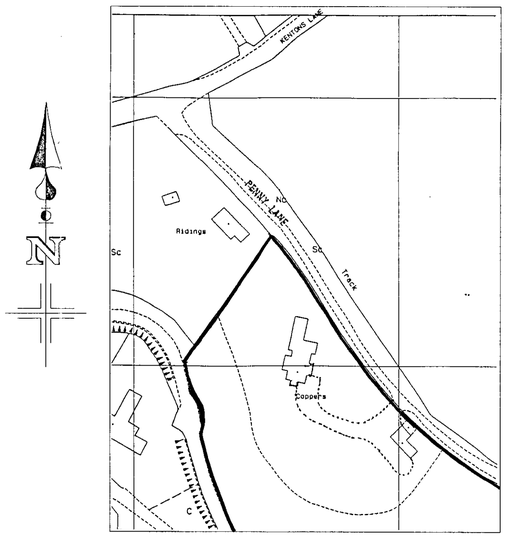

Location Plan
1:1250

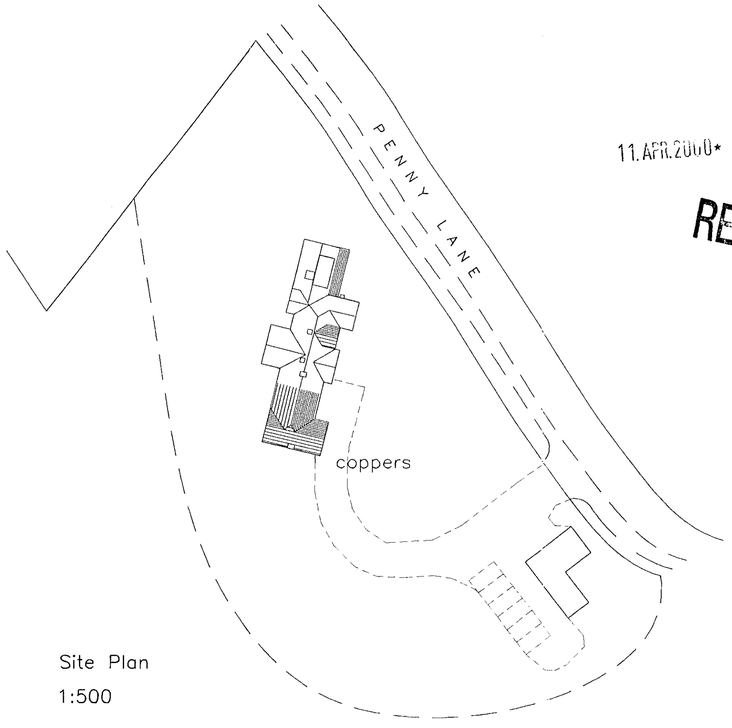

Site Plan
1:500

11.APR.2000* 1218

REFUSED

BDS

Chartered Surveyors & Property Consultants

Architectural & Building Design Services

Building & Structural Engineers

- Structural & Condition Surveys
- Preparation of Architectural Drawings
- Extensions, Conversions & New Build
- Planning & Building Regulation Applications
- Disputes & Diagnosis of Building Defects
- Building Insurance Claims
- Schedules of Dilapidations
- Project Management
- Professional advice on all Types of Building

Windward House,
Hollow Lane,
Shinfield,
Reading,
Berkshire RG2 9AB.

Tel: 0118 988 4477
Fax: 0118 988 5268

Project

Alterations and extensions to:
COPPERS
PENNY LANE
WARGRAVE

Drawing title

PROPOSED ELEVATIONS & SITE PLANS

Client

MR. & MRS J THURSTON

Date	Scale
22.02.00	1:50 1:500 1:1250

Drawn by	Drawing number	Rev
KH	4963:00:3	

General notes

1. Dimensions to be checked on site before any work is put in hand or pre-fabricated.
2. All dimensions in millimetres. (unless otherwise stated)
3. This drawing is not a full specification of works or materials to be employed in this project.
4. The drawing and design is copyright of this practice.©

Revisions

Ref	Date	Description

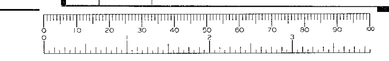

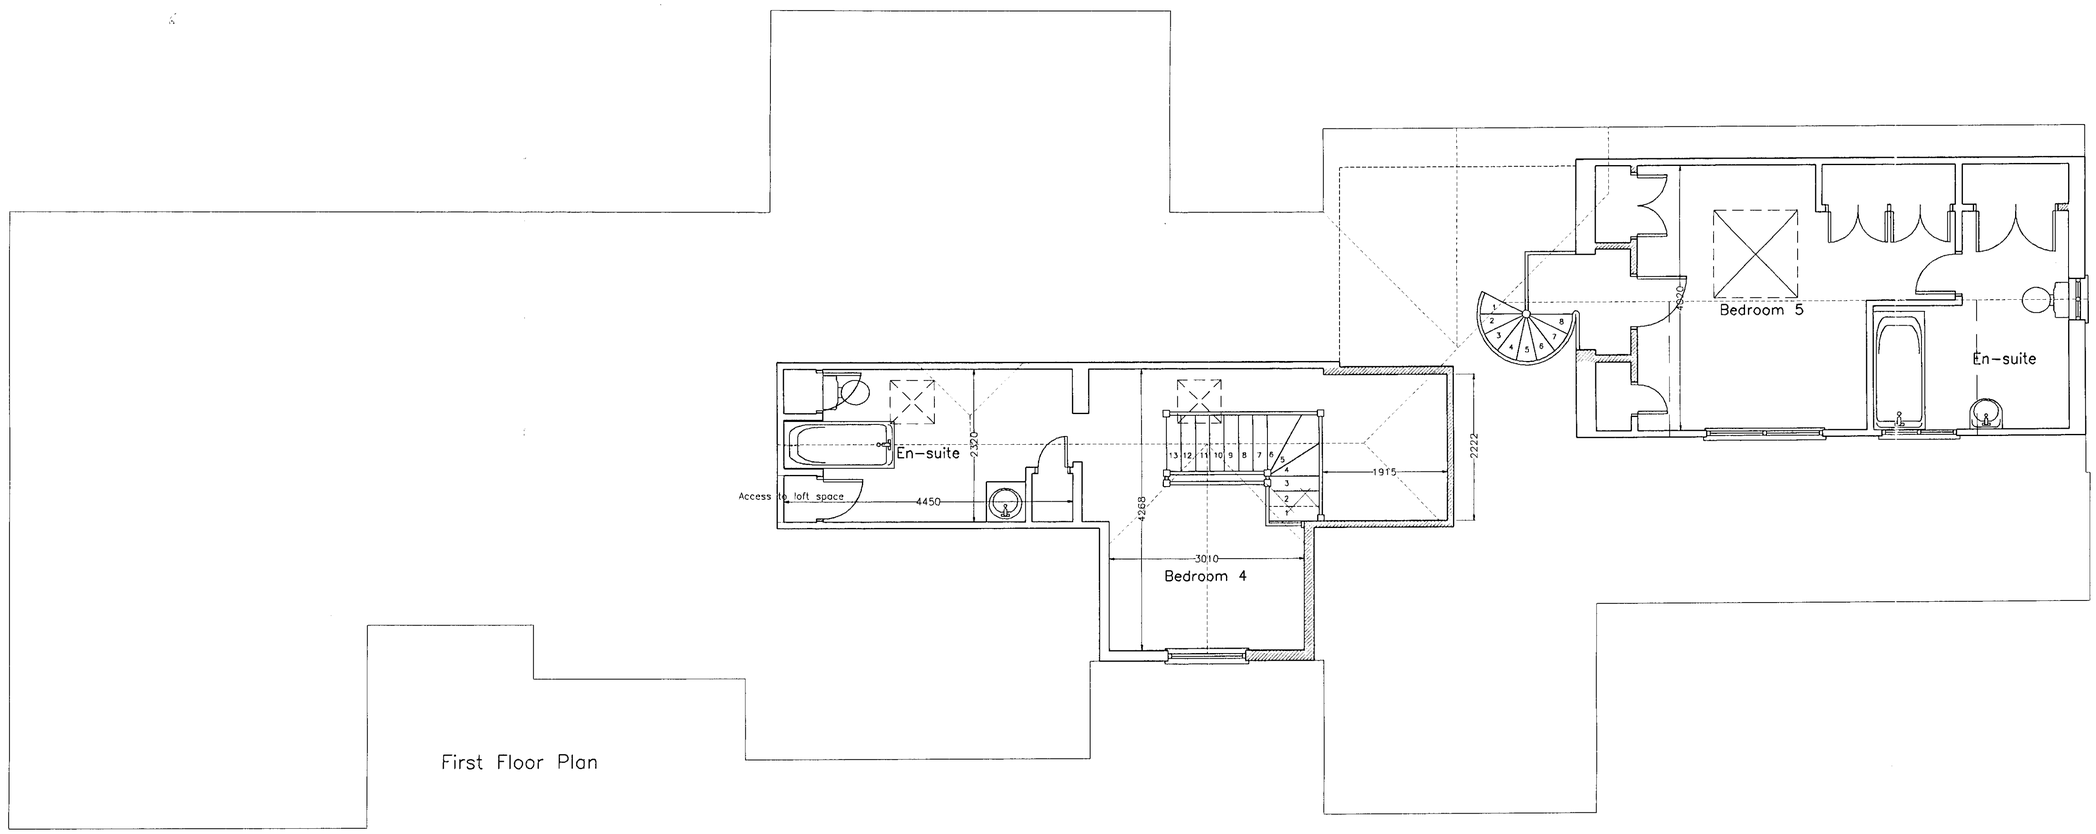

First Floor Plan

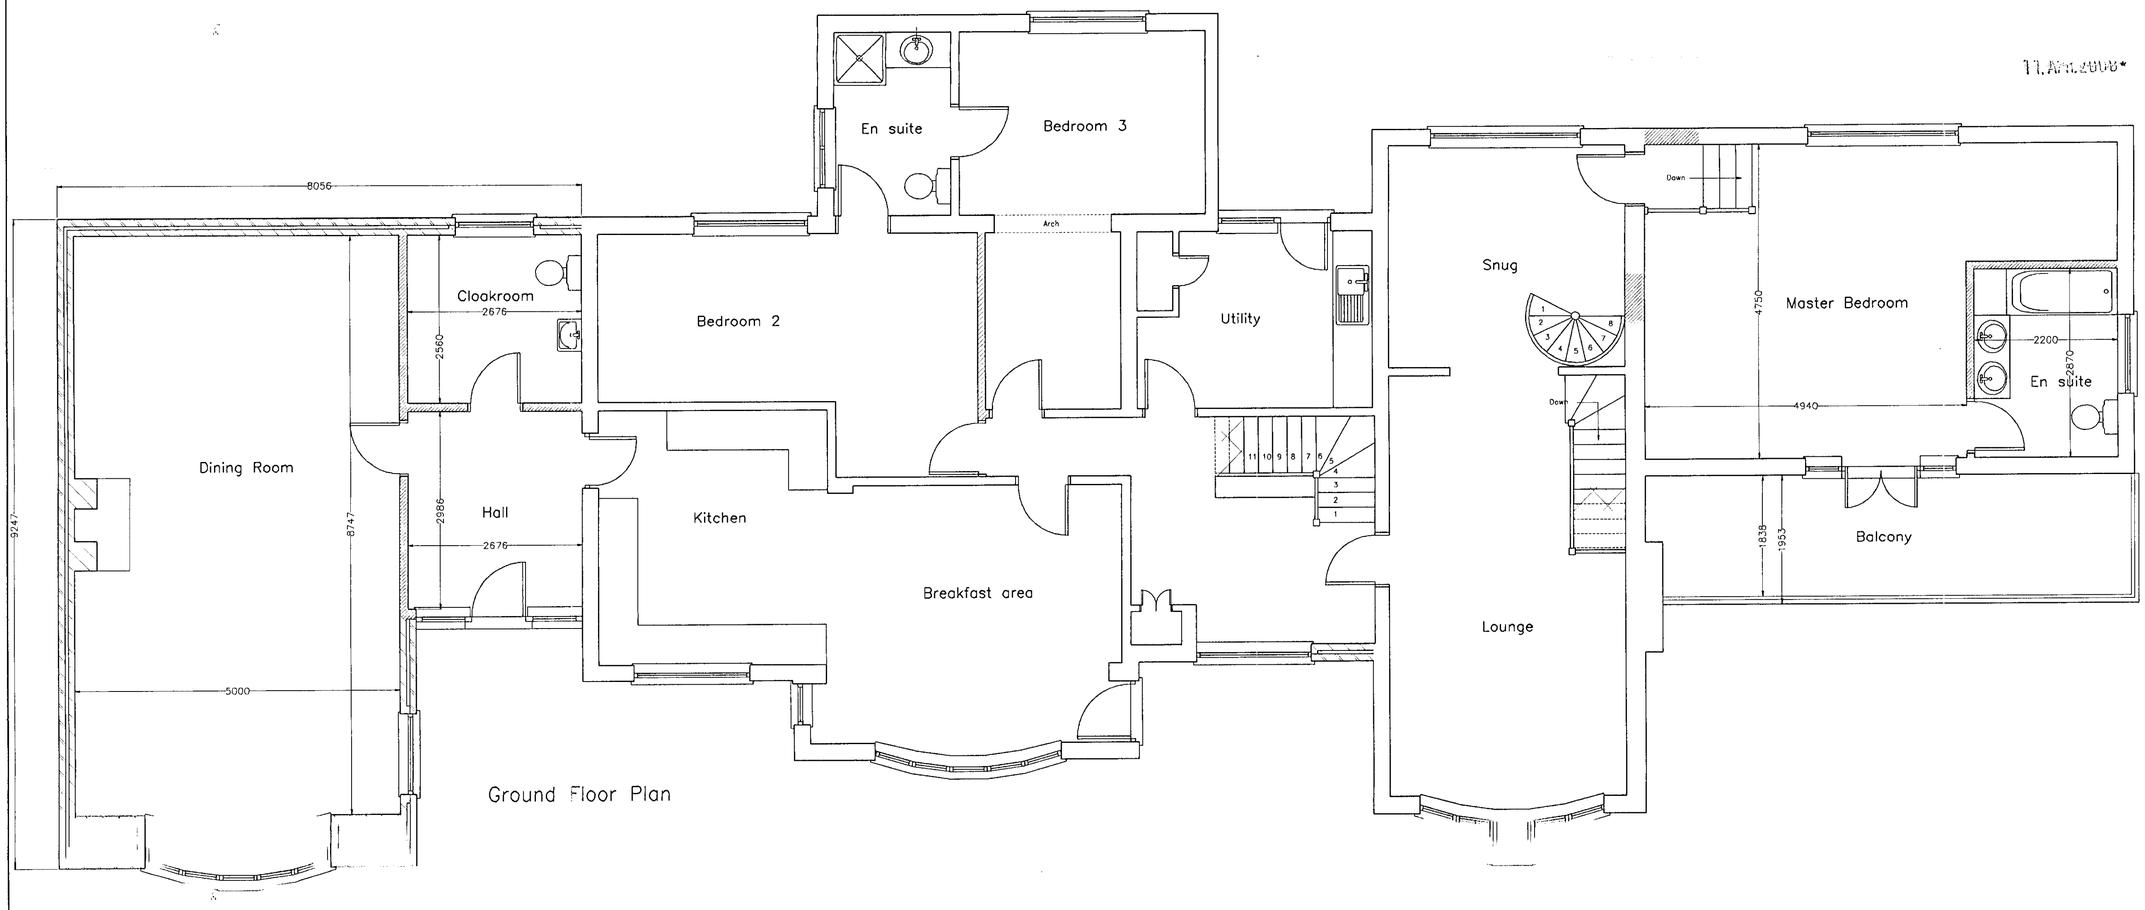

Ground Floor Plan

REFUSED

11 APR 2000

BDS

Chartered Surveyors & Property Consultants
Architectural & Building Design Services
Building & Structural Engineers

- Structural & Condition Surveys
- Preparation of Architectural Drawings
- Extensions, Conversions & New Build
- Planning & Building Regulation Applications
- Disputes & Diagnosis of Building Defects
- Building Insurance Claims
- Schedules of Dilapidations
- Project Management
- Professional advice on all Types of Building

Windward House,
Hollow Lane,
Shinfield,
Reading,
Berkshire RG2 9AB.

Tel: 0118 988 4477
Fax: 0118 988 5268

Project
Alterations and extensions to:
COPPERS
PENNY LANE
WARGRAVE

Drawing title
PROPOSED

Client
MR. & MRS J THURSTON

Date	Scale
22.02.00	1:100

Drawn by	Drawing number	Rev
KH	4963:00:2	

General notes
1. Dimensions to be checked on site before any work is put in hand or pre-fabricated.
2. All dimensions in millimetres. (unless otherwise stated)
3. This drawing is not a full specification of works or materials to be employed in this project.
4. The drawing and design is copyright of this practice.©

Revisions

Ref	Date	Description