APPLICATION NO:
F/2000/1219

LOCATION:
116 New Wokingham Road, Crowthorne.

APPLICANT:
C Steggall C/O Andesign

PROPOSAL:
Proposed single storey front extension to dwelling

EARLIEST DATE FOR DECISION: **20/05/2000**

APPLICATION EXPIRY DATE: **06/06/2000**

CASE OFFICER: **Elaine Connor**

RAILEX

WOKINGHAM DISTRICT COUNCIL

TOWN AND COUNTRY PLANNING ACTS

Notification of Approval of Permission

C Steggall
C/O Andesign
9 Perkins Way
Wokingham
Berks
RG41 2TN

Application Number: F/2000/1219

Parish: **WOKINGHAM WITHOUT**

Location: **116, New Wokingham Road, Crowthorne.**

Proposal: **Proposed single storey front extension to dwelling**

The Wokingham District Council in pursuance of their powers under the above Acts and Regulations hereby **Approve Permission** for carrying out the above development in accordance with the application and the accompanying plans submitted to the Council subject to compliance with the following conditions, the reasons for which are specified hereunder.

Condition
1. The development hereby permitted shall be begun before the expiration of five years from the date of this permission.

Condition
2. All new external work shall be carried out in materials that resemble in size, colour and texture, those of the existing building.

Reason
1. In pursuance of Section 91(1) of the Town and Country Planning Act 1990.

Reason
2. To ensure a satisfactory external appearance.

John Mitchell
Development Control Manager
Date: 05/06/2000

If this notice grants permission to proceed with the proposal the applicant is reminded that it relates to planning permission only and does not constitute approval under any other legislation including Building Regulations.

**********FILE COPY**********

Tel: (0118) 974 6451

Date: **26 April 2000**

My ref: F/2000/1219

CONFIDENTIAL

Councillor Ross
By The Stream
Soldiers Rise
Wokingham
RG40 3NE

Environmental Services Department
Planning Services
P.O. Box 157
Shute End, Wokingham
Berkshire RG40 1WR
Tel: (0118) 974 6000
Fax: (0118) 974 6484
Minicom No: (0118) 974 6991
DX: 33506 – Wokingham

Dear Councillor

Application Number: F/2000/1219
116, New Wokingham Road, , Crowthorne.
Proposed single storey front extension to dwelling

I write to let you know that the above mentioned house holder application has been received

At this stage a recommendation has not yet been made. This form should only be returned if it is likely that you may wish the application to be listed for consideration by the Development Control Sub-Committee. This form must be received no later than 28 days from the date of this letter.

If you have any questions please do not hesitate to contact **Elaine Connor** on **(0118) 974 6451**.

Yours faithfully

Head of Planning and Transportation

LISTING FORM

Case officer: **Elaine Connor** Application Number: **F/2000/1219**
116, New Wokingham Road, , Crowthorne.
Proposed single storey front extension to dwelling
I wish this application to be listed should the officers recommendation be for_____
and my reason(s) are_____
_____
_____

Signed: _____ Date: _____
Councillor Ross

**********FILE COPY**********

**********FILE COPY**********

Tel: (0118) 974 6451

Date: **26 April 2000**

My ref: F/2000/1219

CONFIDENTIAL

Councillor Lewis
4 St Andrews Close
Heathlake Park
Crowthorne
RG45 6UP

Environmental Services Department
Planning Services
P.O. Box 157
Shute End, Wokingham
Berkshire RG40 1WR
Tel: (0118) 974 6000
Fax: (0118) 974 6484
Minicom No: (0118) 974 6991
DX: 33506 – Wokingham

Dear Councillor

Application Number: F/2000/1219
116, New Wokingham Road, , Crowthorne.
Proposed single storey front extension to dwelling

I write to let you know that the above mentioned house holder application has been received

At this stage a recommendation has not yet been made. This form should only be returned if it is likely that you may wish the application to be listed for consideration by the Development Control Sub-Committee. This form must be received no later than 28 days from the date of this letter.

If you have any questions please do not hesitate to contact **Elaine Connor** on **(0118) 974 6451**.

Yours faithfully

Head of Planning and Transportation

LISTING FORM

Case officer: **Elaine Connor** Application Number: **F/2000/1219**
116, New Wokingham Road, , Crowthorne.
Proposed single storey front extension to dwelling
I wish this application to be listed should the officers recommendation be for_____
and my reason(s) are_____
_____
_____

Signed: _____ Date: _____
Councillor Lewis

**********FILE COPY**********

**********FILE COPY**********

Tel: (0118) 974 6451

Date: **26 April 2000**

My ref: F/2000/1219

CONFIDENTIAL

Councillor Helliar-Symons
17 Eagle Close
Heathlake Park
Crowthorne
RG45 6TP

Environmental Services Department
Planning Services
P.O. Box 157
Shute End, Wokingham
Berkshire RG40 1WR
Tel: (0118) 974 6000
Fax: (0118) 974 6484
Minicom No: (0118) 974 6991
DX: 33506 – Wokingham

Dear Councillor

Application Number: F/2000/1219
116, New Wokingham Road, , Crowthorne.
Proposed single storey front extension to dwelling

I write to let you know that the above mentioned house holder application has been received

At this stage a recommendation has not yet been made. This form should only be returned if it is likely that you may wish the application to be listed for consideration by the Development Control Sub-Committee. This form must be received no later than 28 days from the date of this letter.

If you have any questions please do not hesitate to contact **Elaine Connor** on **(0118) 974 6451**.

Yours faithfully

Head of Planning and Transportation

LISTING FORM

Case officer: **Elaine Connor** Application Number: **F/2000/1219**
116, New Wokingham Road, , Crowthorne.
Proposed single storey front extension to dwelling
I wish this application to be listed should the officers recommendation be for_____
and my reason(s) are_____
_____
_____

Signed: _____ Date: _____
Councillor Helliar-Symons

**********FILE COPY**********

Received by Wokingham District Council

Application No: F/2000/1219

Proposal:
Proposed single storey front extension to dwelling

Location:
116, New Wokingham Road, , Crowthorne.

The application is available for inspection at Wokingham District Council's offices during the following times:

PLANNING DEPARTMENT, SHUTE END, WOKINGHAM TEL (0118) 974 6428
8.30 - 5.00 Monday - Thursday & 8.30 - 4.00 Friday

WOODLEY LIBRARY HEADLEY ROAD WOODLEY (9.30am - 7.00pm Mon, Thurs & Fri. 9.30am - 5.00pm Tues, 9.30am - 1.00pm Saturday. closed all day Wednesday). If you intend to view this application at Woodley Library (see details above) please allow 4 days from the date of this letter for delivery of plans.

Comments should be sent in writing QUOTING THE APPLICATION NUMBER to the Case Officer Elaine Connor P.O. Box 157 Council Offices, Shute End, Wokingham Berkshire, RG40 1WR to arrive on or before 20/05/2000. Written comments submitted will become available for public inspection.

In view of the very large number of planning applications and letters of comment received, it will not normally be possible for an individual reply to observations made. However any comments will be taken into account when the application is determined and you will be notified of the decision.

Head Planning and Transportation

Finalised

DEVELOPMENT CONTROL/BUILDING CONTROL CHECKLIST

CHECKLIST WHEN A BUILDING REGULATION APPLICATION HAS BEEN RECEIVED.

SITE DETAILS		CASE OFFICER
PLANNING APPLICATION NUMBER	1219	EC
BUILDING CONTROL NUMBER.	FP2000/0539	Brian
~~APPLICANT~~/AGENT	Andesign	
ADDRESS OF SITE	116 New Wokingham Road Crowthorne WOK. WITHOUT	
DESCRIPTION OF PROPOSED WORK	s/s front ext (bay window)	

DRAWING NUMBERS	BC	DC
BLOCK PLAN	AH/E/2968	AH/E/2968
ELEVATIONS	— "	— "
FLOOR PLANS	— "	— "

CHECKLIST	1ST CHECK	2ND CHECK
PERMITTED DEVELOPMENT		
APPLIC. NECESSARY-NOT RECEIVED		
APPLIC.RECEIVED & APPROVED	5/6/00.	
APPLIC.RECEIVED-NO DECISION		
APPLIC.REFUSED		
DIFFERENCES BETWEEN DC/BC DRAWINGS	None	
IF YES, WHAT ARE THE DIFFERENCES ?	/	
DATE	22/6/00	

PROBLEMS	REQUESTED	RECEIVED	REMINDER
PLANNING PERMISSION NEEDED			
REVISED PLANS NEEDED			
PLANNING APPLIC.REFUSED			
WAIT FOR PLANNING DECISION			

COMMENCED ON SITE	
NO PLANNING DECISION	
NO PLANNING APPLICATION	

WORK SHEET FOR : Elaine Connor

Application Number : F/2000/1219

Applicant : C Steggall C/O Andesign.

Location : 116, New Wokingham Road, , Crowthorne.
Proposal : Proposed single storey front extension to dwelling

Site Notice Displayed ? :

YES	NO	DATE
✓		17.5.00

Date of Neighbour Notifications : .....

Date of Site Visit : .....

Date Registered : 11/04/2000

Earliest Date for Decision : 20/05/2000

Latest Consultation Date/Site Notice Expiry Date : 20/05/2000

Application Expiry Date: 06/06/2000

Consultation Responses :

WOKINGHAM W|OUT P.C : No objections.

Planning Issues : IDENTIFIED SETTLEMENT.

* IMPACT UPON ST. SCENE
* " " NEIGHB. PROPS.

Application Number: F/2000/1219
PROP: S.ST. FRONT EXTENSION.
Appraisal :

IMPACT UPON NEIGHB. PROPS:
The application being considered is for a S.St. front extension, to extend the front of the garage & create a bay window along the front elevation with a pitched roof over. No. 116 is set back from its neighb. property no. 118. The proposed front extension will project forward of the front of the existing house by approximately 1m ~~approximately~~. No. 118 has a side window ~~also~~ adjacent to the proposed dwelling. However as this is a secondary window, & given the scale of the proposed development it is not considered that in this case it will have an adverse negative impact upon the daylighting to this dwelling.

IMPACT UPON ST. SCENE :

Given the scale of the proposed development which will project forward of the existing dwelling by less than 1m, it is not considered that it will be out of character of the dwelling. Also given that the proposed extension will not project forward of the neighs. existing building line it is not considered that it will have an adverse negative impact upon the street scene.

Recomendation : Approval: ☑ **Refusal:** ☐
(tick appropriate box)

John Mulder
5/6/00

Application Number F/2000/1219
Conditions/Reasons for Refusal

No	Std Con	Std Reas	Non Std Conditions / Reasons for Refusal
1	SC01	SR02	
2	SC53	SR12	'WORK'

RECORD OF SITE VISIT

SITE ADDRESS: 116 New Wokingham Road Crowthorne.

APPLICATION NUMBER: F/2000/1219

OFFICER: Elaine Connor

DATE OF SITE VISIT: 17.5.00

1 SITE/STATUTORY NOTICE DISPLAYED ? yes.

2. DESCRIPTION OF SURROUNDINGS

established residential development.

3. DESCRIPTION OF SITE/BUILDING

2st detached dwelling w. integral garage. existing flat roof canopy across front elevation

4. RELATIONSHIP TO ADJOINING PROPERTIES

no. 118 - set slightly further forward - front bay window & large side window adj. to no. 116.

no. 114 - set back from no. 116 - planting along side bound

5. SITE CONSTRAINTS

TREES

ACCESS/PARKING

LEVELS

BOUNDARY TREATMENT

OTHERS

FROM: Elaine Connor

DATE: 26 April 2000

RECEIVED
17 MAY 2000
PLANNING SERVICES
W.B.C.
CS
17 MAY 2000
COPIES TO:
ACK:

WOKINGHAM WITHOUT PARISH CONSULTATION SHEET

Application Number: F/2000/1219

Proposal: Proposed single storey front extension to dwelling.

Site Address: 116, New Wokingham Road, , Crowthorne.

Applicant: C Steggall C/O Andesign.

Your observations are required in respect of this application **by 20/05/2000** .

F/2000/1219 - 116, New Wokingham Road. *Proposed single storey front extension to dwelling.*
No objections.

SIGNED: _____ DATE: 16/5/00

Clerk To Wokingham Without Parish/Town Council.

WOKINGHAM D.C. DEVELOPMENT CONTROL

Start date: 11 APR 2000	Map No. 108 Site 0.05
Officer: EC	Application No. f/2000/1219.
	Easting: ..... Flood Pln .....
	Northing: ..... Mineral .....

Level: ☐ Sub Committee ☑ Delegated ☐ Sec. State
☐ Incorrect Fee ☐ Invalid ☐ PD

Description:
(f) PROPOSED SINGLE STOREY FRONT EXTENSION TO DWELLING

Location: 116 NEW WOKINGHAM ROAD

Parish: WOK W/OUT Ward: WOK W/OUT ✓ 2714

Applicant: C STEGGALL

Fee Received 95-00 Required ..... Additional ..... Refund .....

Enforcement Section (S) to be notified ☐ tick if required

Additional information required for validation

		Reason	Requested	Received
1	1:2500 OS location plan showing property edged in blue/red			
2	1:500 block plan showing existing & proposed dev. + adj. Properties			
3	Forms unsigned			
4	Correct S 66 certificate			
5	Elevation plans			
6	Floor plans			
7	Metric scale disclaimer			
8	Encroachment letter			
9	Miscellaneous			

APPLN NO. _____

ACTION REQUIRED BY DEVELOPMENT CONTROL

Conservation Area .....

Listed Building 1 2 2*

Advertisement Required .....

Date Site Notice Sent : 27/4 Parish Council Informed - YES / ~~NO~~

INTERNAL CONSULTATIONS

Building Control	NF: .....
Landscape	NK: .....
Trees	NK: .....
Conservation Officer	NK: .....
Environmental Health	NA: .....
Housing	NA: .....
Leisure & Cultural services	PA: .....
Public Rights of Way	PA: .....
Property	NG: .....
District Secretary (only if called in by SOS)	MA: .....
Policy & Plans	QA: .....
Strategic Planning (JSPU)	HA: .....
Minerals (BABTIE)	GA: .....
Archaeological Site (BABTIE)	: .....
Education	AP: .....
Social Services	BT: .....
Highways	XA: .....

EXTERNAL CONSULTATIONS

Adjacent D P A	: .....
Adjacent Parish	: .....
Southern Electricity Board	BN: .....
British Gas	BM: .....
PSA Oil Pipeline	BD: .....
Transco	: .....
Environment Agency	BP: .....
Rail Track	BI: .....
Police Arch. Liaison Officer	PC: .....

HERITAGE BODIES

The Georgian Group	KC: .....
Ancient Monuments Society	KA: .....
Council for British Arch.	KB: .....
RCHME	KF: .....
Telecommunications (NRPB)	: .....
Sport England	: .....

OTHERS:

No pre-apps.

NEIGHBOURS:

S/N + 109, 111, 114 + 118 New Wokingham Rd.
Cheriton - Oakleaf Lane
70 Greenwood Rd.

Environmental Services

For office use only.
Application number: 11.APR.2000* 1219

Householder planning application form

Please answer all questions in CAPITAL letters.
If any question does not apply to you, put N/A in the space.
Please send six copies of the filled in form and your plans to the address on the front of the folder.
We provide guidance notes to help you fill in the form. If you have any questions, please call Planning Support on 0118 974 6428 or 0118 974 6429.

1	Your name	C.R. SIEGGALL
	Address and postcode	116. NEW WOKINGHAM ROAD CROWTHORNE BERKS RG45 6JR
	Phone number	01344 774659
2	Agent's Name	ANDESIGN
	Address and postcode	9 PERKINS WAY WOKINGHAM BERKS RG41 2TN
	Phone number	0118 9784165
3	Site We need you to send in six copies of the 1:2500 scale location plan and six copies of the 1:500 scale block plan, with the site outlined in red. You can buy these maps from the Environmental Services reception or order them by phoning 0118 974 6485.	AS ABOVE
4	Give brief details of the proposal for example, two storey side extension. About the application	ALTERATIONS TO FRONT ELEVATION
5	Are there any trees on the site? If Yes, please show their positions, spread and species of the trees on the plans. Say which trees you plan to cut down.	Yes ☐ No ☒
6	Please list the external materials you will use for example, red brick to match any existing bricks and dark stained timber.	FACING BRICK TO MATCH EXISTING PLAIN TILES AND REPLACEMENT TILE CLADDING TO MATCH
7	Will the proposal change the pedestrian or vehicle access to the site? Please show details of the existing access and any proposed changes on the plans.	Yes ☐ No ☒
8	Will the car parking provision at the site be changed? If Yes, please show details of any changes on the plans.	Yes ☐ No ☒

Crystal Mark
Clarity approved by Plain English Campaign

Please turn over

9	How many bedrooms does the property have?	Existing: N/A	Proposed:
10	Does a public right of way touch the site? If yes, please show the route and any proposed alternative on the plans.	Yes ☐	No ☒
11	Checklist. Please make sure that you enclose the following.		
	a Six copies of this form signed and dated.	4	
	b The fee (We have attached a current scale of fees). If you do not have to pay a fee, please say why below.	£95	
	c Six copies of each set of plans and drawings listed below.		
	• 1:2500 scale location plan with the site outlined in red.	6	
	• 1:500 scale site layout plan.	6	
	• 1:100 or 1:200 scale floor plans and elevations.	6	

12 Certificate of ownership (Section 66 Town & Country Planning Act 1990)
Please delete either certificate A or certificate B. If neither apply, you must fill in a full certificate which you can get from Environmental Services.

(Owner means a person with a freehold interest, or someone who is a leasehold tenant with at least seven years left on their agreement)

Certificate A

I certify that

- At the beginning of the period of 21 days ending with the date of the application nobody, except the applicant, owned any part of the land which the application relates to.
- None of the land forms part of an agricultural holding.

Certificate B

I certify that

- I or the applicant has given the necessary notice to everyone else who (at the beginning of the period of 21 days ending with the date of the application) owned any part of the land which the application relates to as listed below.

Owner's name	Address at which the notice was served	Date on which the notice was served

None of the land forms part of an agricultural holding.

Your signature: (ANDESIGN) on behalf of C.R. STEGGALL

Date 10/4/2000

Please tick this box if you or your husband, wife or partner are employed by Wokingham District Council ☐

TANWOOD

ADDRESS 116 NEW WOKINGHAM ROAD

PARISH WOK / WITHOUT

PLOT No. 15

ORD. SHEET No. SU.8364

BUILDER

Plan No.	Applicant	Description of Development	Date of Decision	Decision	
0/163/58	MR. C. R. DIPULCC	O/APP. RESIDENTIAL DEV	25. 10. 58	N/A	C/A
0/109/59	MESSRS. V. L. HARRIS LTD	" "	2. 3. 59	N/A	C/A
114/60	" "	DETACHED HOUSE & GARAGE	16. 6. 60	APP	C/A
214/60	" " (REVISED PLAN)	" " "	5. 12. 60	APP	APP
PD/345/68	MR. J. L. FROME	ADDITIONS	11. 4. 68	APP	N/A
01283	MR. A. TURNEY	REPLACE [illegible]	28. 8. 74		C/A
[illegible]	"	" "	12. 8. 74	APP	N/A
BR 4455	"	REPLACE GARAGE WITH 2/STOREY EXT.	24. 3. 76	APP	N/A
04435	"	2/STOREY EXTENSION	15. 4. 76	N/A	C/A
BR 20594	Mr. A. Turney	kitchen extension.	11. 5. 83	App	N/A
19435	"	"	30. 6. 83	N/A	C/A

DATE OF COMPLETION

MINISTRY DECISION

SPECIAL ORDERS

DRAINAGE

091074

11 APR 2000* 1219

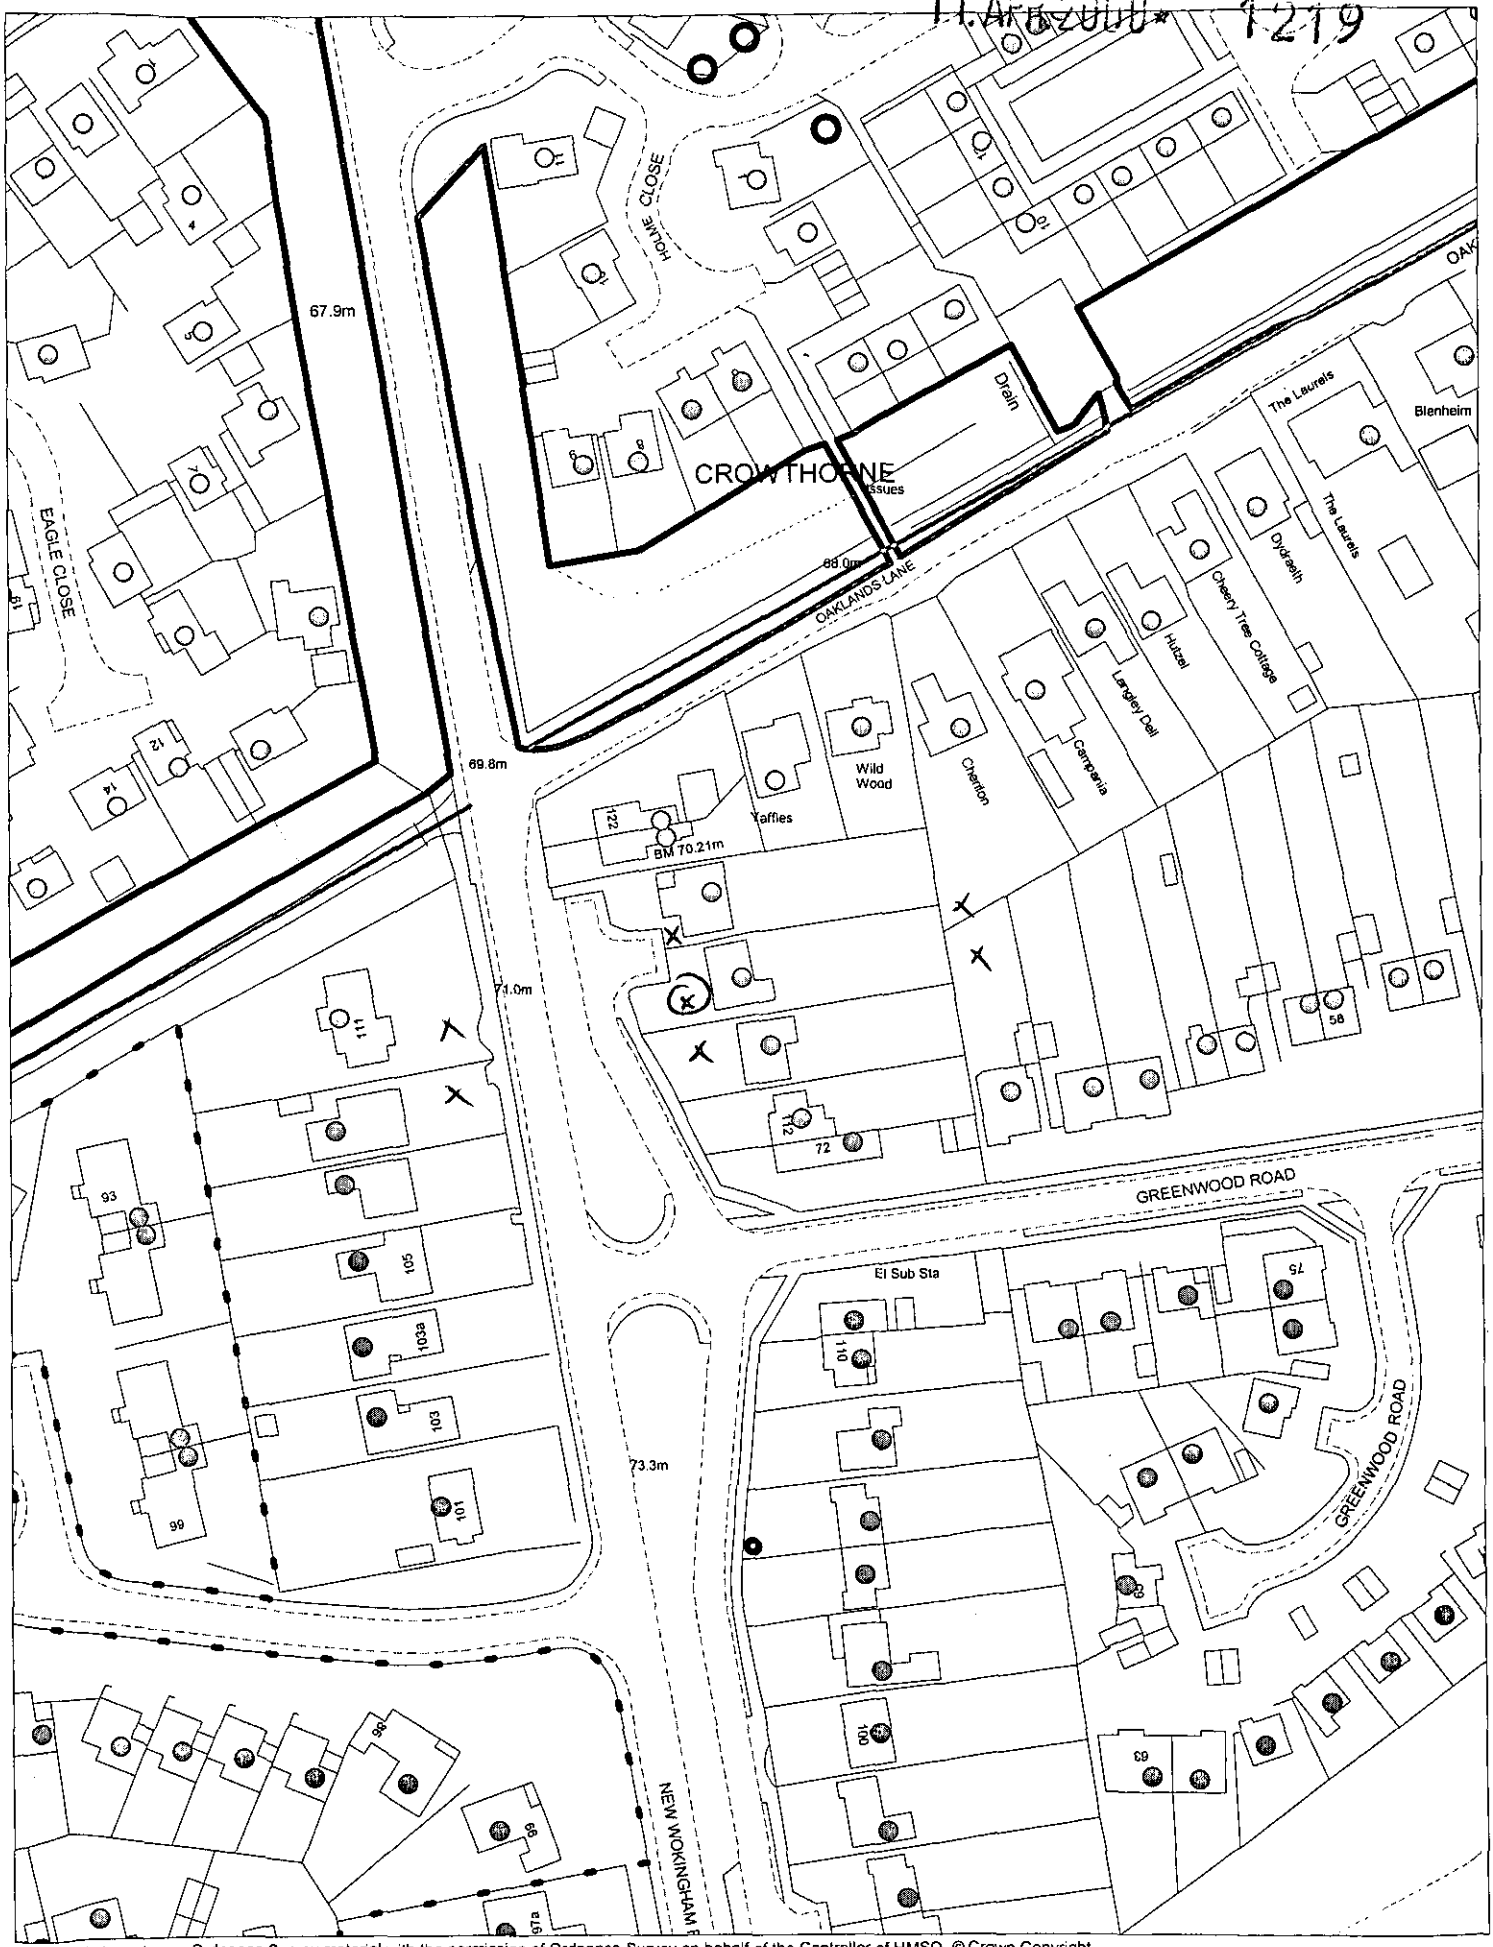

This map is based upon Ordnance Survey material with the permission of Ordnance Survey on behalf of the Controller of HMSO. © Crown Copyright.
Unauthorised reproduction infringes Crown Copyright and may lead to prosecution or civil proceedings.Wokingham District Council Licence LA086134

Development Control Support Section, Environmental Services, Wokingham District Council.
14 April 2000 Scale: 1 : 1250

N W E S