

Front

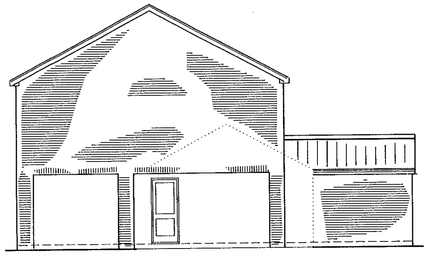

Side

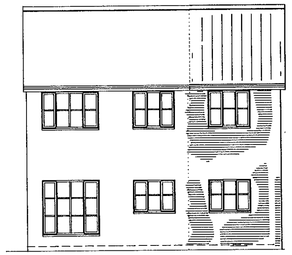

Rear



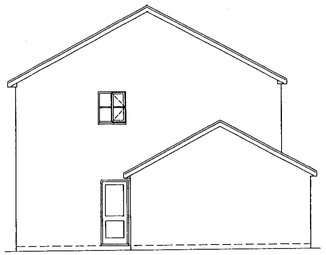



Existing Elevations

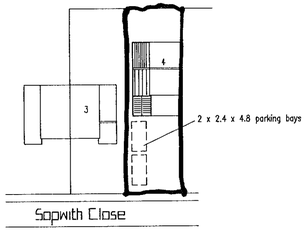

Block Plan
1:500

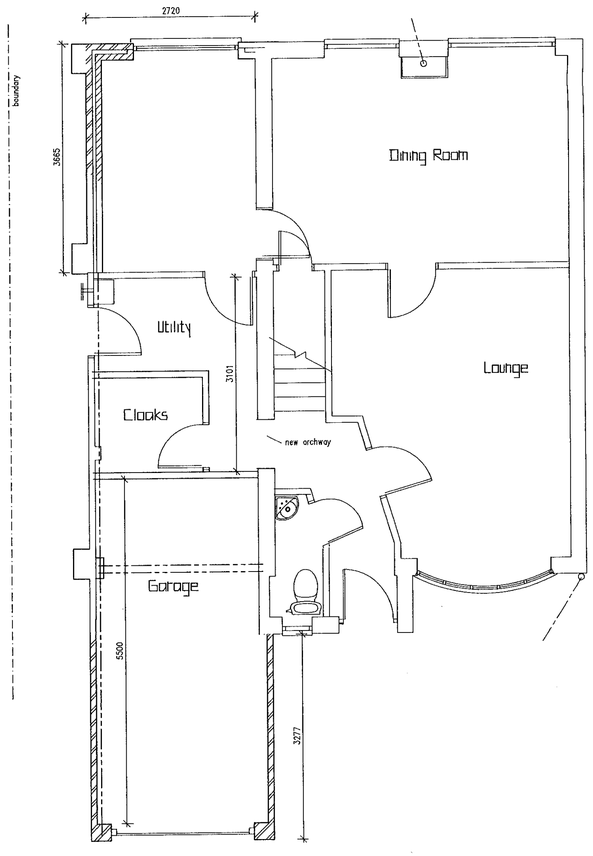

Ground Floor

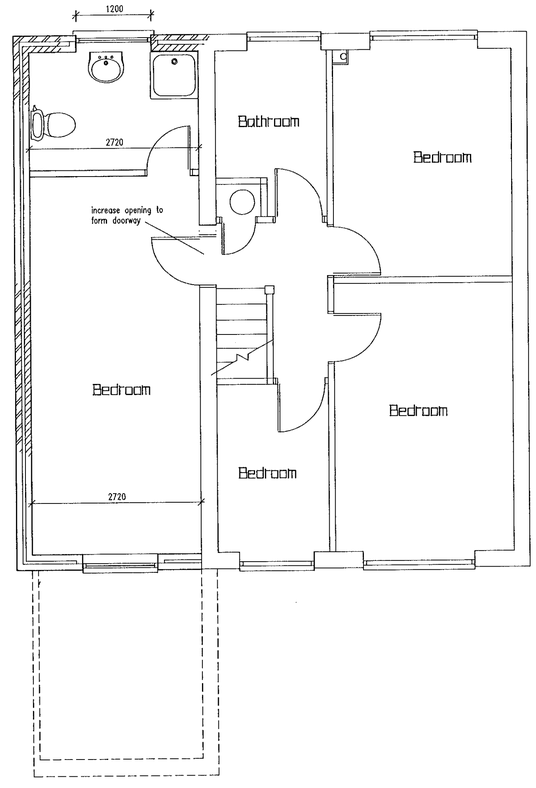

First Floor

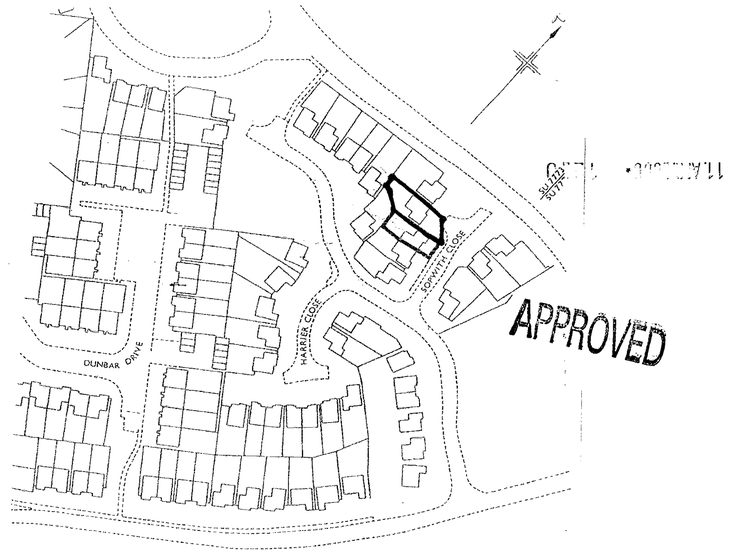

Location Plan 1:1250

REVISIONS

Rev.	Description	Date
A	Design alts	18/3/2000

JOB TITLE
Mr & Mrs G.Knott
4 Sopwith Close
Woodley

TITLE
Side Extension

SCALE 1:50 1:100

DATE 8/10/99

DRAWING No. Knott:01 A

CD 15/1/01