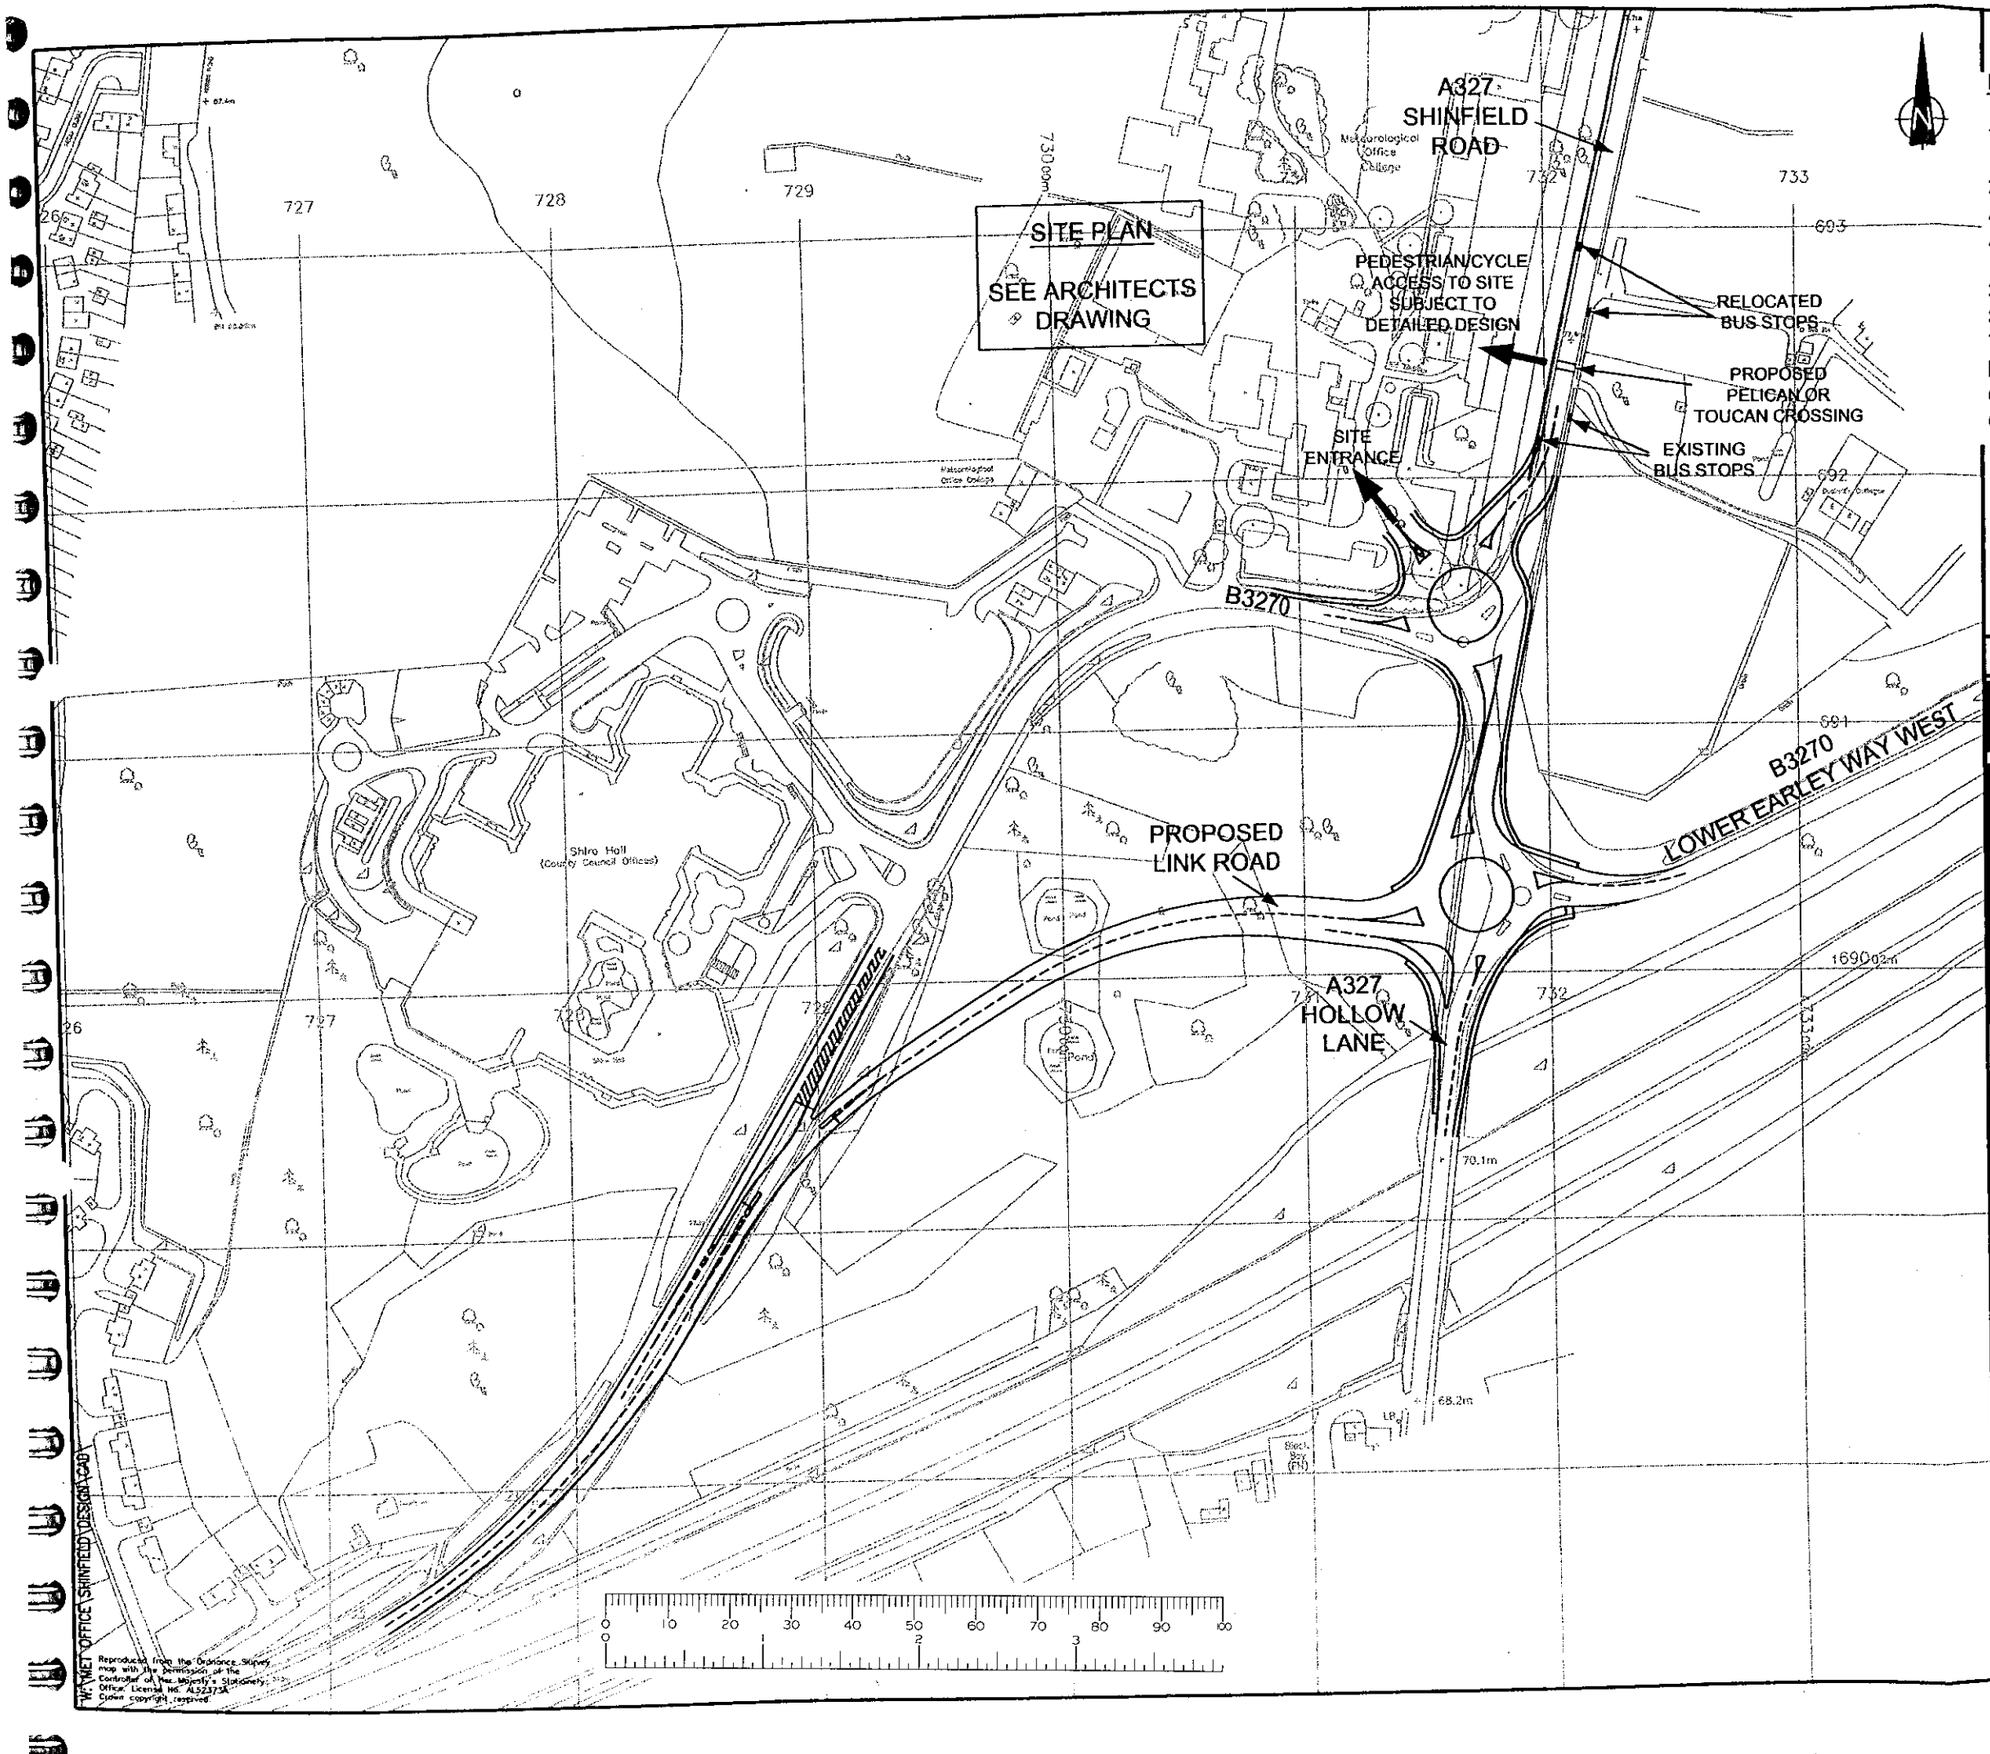


DO NOT SCALE

NOTE

1. INDICATIVE LAYOUT SHOWN.

2. THE ALIGNMENT OF THE LINK ROAD CAN BE AMENDED FOLLOWING A DETAILED SURVEY AND ANALYSIS.

3. A CYCLEWAY CAN BE INCLUDED ALONG SHINFIELD ROAD BY MINOR AMENDMENTS TO THE LAYOUT. THIS WOULD BE SUBJECT TO DETAILED PROPOSALS BY WOKINGHAM D.C OVER THE M4 TO THE SOUTH AND TO THE NORTH OF THE SITE.

| REV | DATE | BY | DESCRIPTION | CHK | APD |
|---|---|---|---|---|---|
| A | 16/5/00 | DFR | ALTERATION TO SIGNAL JUNCTION | NJF | NJF |

DRAWING STATUS: PRELIMINARY

WSP

Intec 4, Wade Road, Basingstoke, Hampshire RG24 8NE
Tel: +44 (0)1256 318800 Fax: +44 (0)1256 318700
http://www.wspgroup.com

CLIENT: THE MET. OFFICE

ARCHITECT: BARTON WILLMORE

PROJECT: THE MET. OFFICE SHINFIELD PARK

TITLE: PROPOSED HIGHWAY IMPROVEMENTS OPTION 2 LINK ROAD SCHEME

| SCALE @ SIZE: | CHECKED: | APPROVED: |
|---|---|---|
| 1:2500@A3 | NJF | NJF |
| CAD FILE: rblink.dwg | DESIGN/DRAWN: DFR | DATE: MAY 2000 |
| PROJECT No: 11010351 | DRAWING No: 002 | REV: A |

© WSP Group plc

09.JUN.2000* 1660

SITE LOCATION

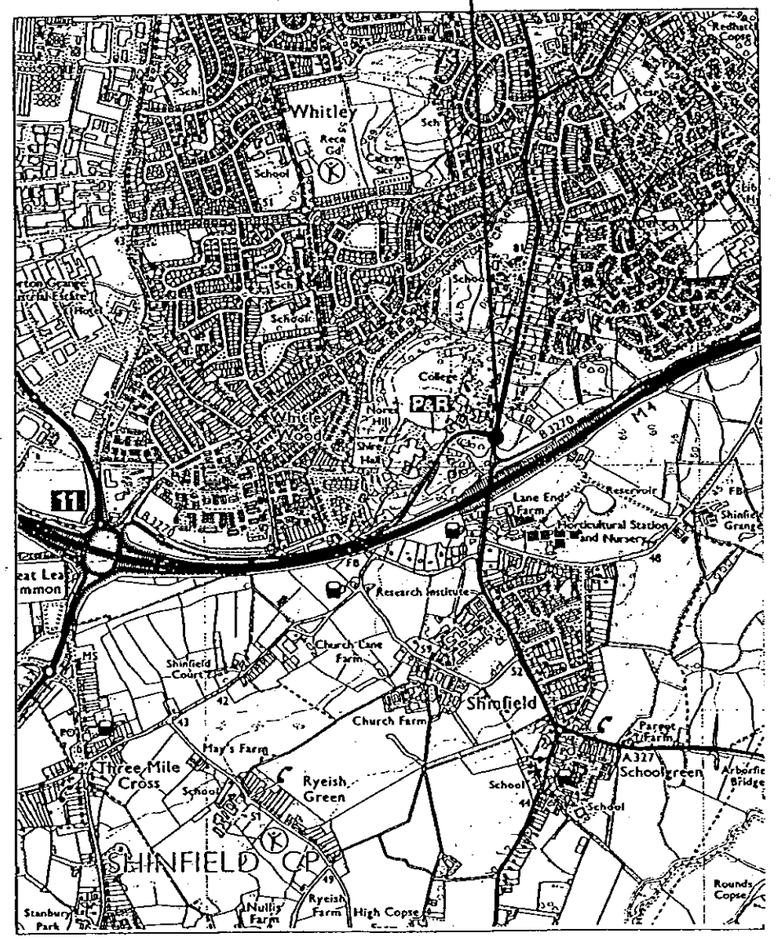


SITE LOCATION PLAN

SCALE 1:25000

SITE LOCATION

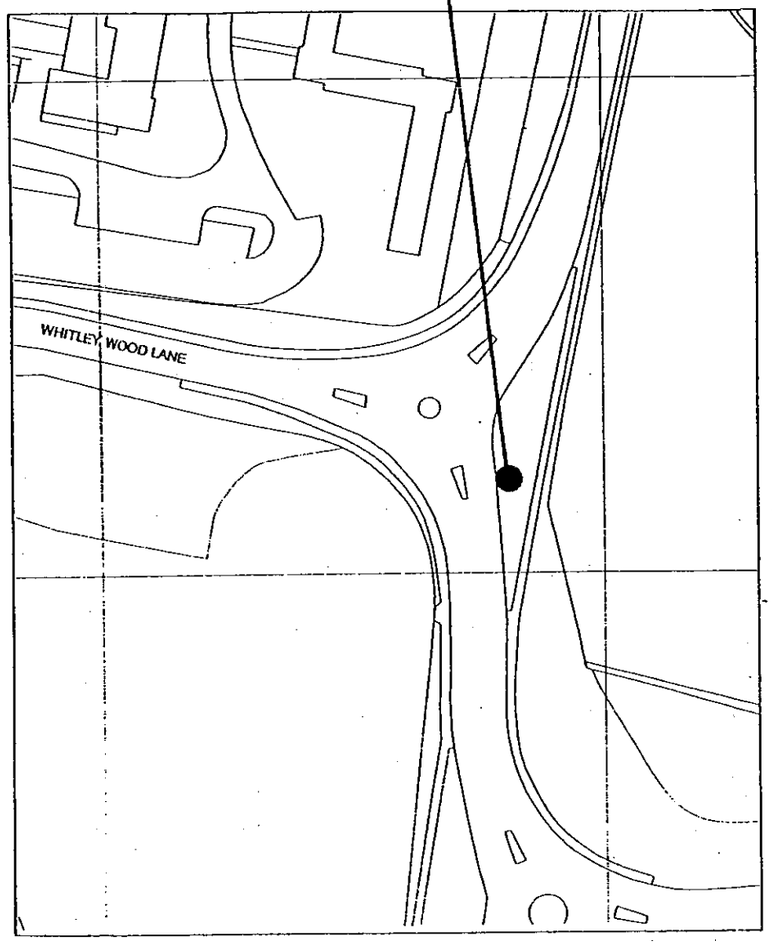


SITE LOCATION PLAN

SCALE 1:1250

0 10 20 30 40 50 60 70 80 90 100
0 2 3

## Notes:

1.1 Do not scale.

1.2 All dimensions in mm unless otherwise specified.

1.3 Assume all site details are existing unless otherwise specified.

ORDNANCE SURVEY INFORMATION:

Planning drawing based on the 1997 Ordnance Survey 1:25000 Explorer series and the Ordnance Survey 1:1250 Promap series with the permission of the controller of Her Majesty's Stationery Office.

© Crown copyright.

| rev. | date | amendment | drn | chkd |
|---|---|---|---|---|

one 2 one

One 2 One Personal Communications Limited
Deutsche Telekom Group

One 2 One Personal Communications Limited
Registered No. 02382161
Telephone: 020-8214-2121 Facsimile: 020-8214-3801
Registered Address: Imperial Place, Maxwell Road, Borehamwood, Herts. WD6 1EA

COMMPRO acquisition services

KDG COMMUNICATIONS LIMITED
Certificate No. FS12405
Sherdley House, Egerton Street, Denton, Manchester, M34 3LE. Tel: 0161 335 0085 Fax: 0161 335 0058

Site Name & Address:
WHITLEY WOOD LANE
SHINFIELD ROAD
READING
BERKSHIRE RG2 8PN

Title:
SITE LOCATION

NGR: 473181E 169119N

| | | | |
|---|---|---|---|
| Purpose of Issue: PLANNING | | | |
| Drawing No: o2o/71268/010 | | | |
| Cell No: 71268 | | Site No: 751402 | |
| Issue: A | Scale: AS SHOWN | Ch'd: | Date: 17.05.00 |
| | Drn: APR Date: 04.05.00 | App'd: | Date: |

09.JUN.2000* 1660

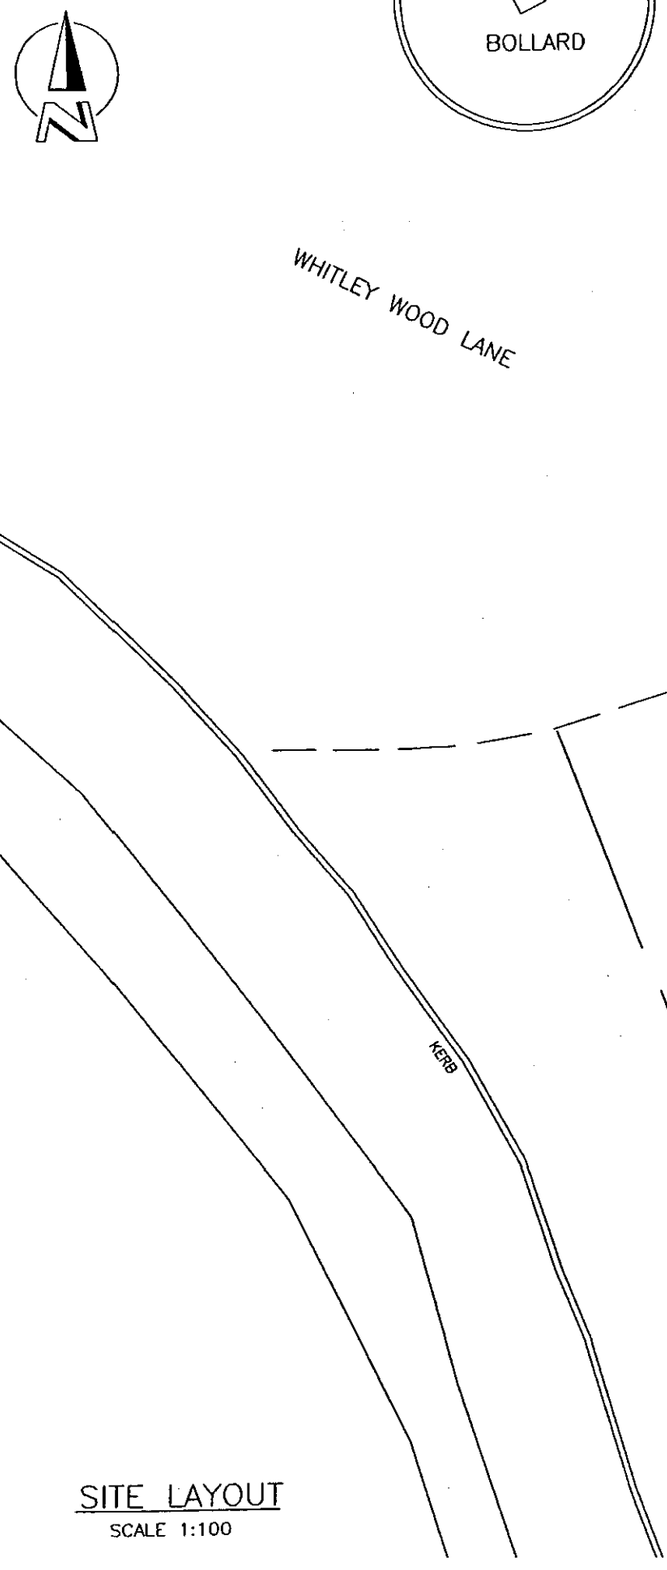


SITE LAYOUT
SCALE 1:100

| DISH I.D. | D1 | D2 | D3 | D4 |
|---|---|---|---|---|
| DISH SIZE ø (mm) | 180 | – | – | – |
| HEIGHT A.G.L. (m) | 12 | – | – | – |
| BEARING E.G.N. | 36.54 | – | – | – |
| SITE LINK | 501507 | – | – | – |
| SITE NAME | SIBLY HALL | – | – | – |
| T.N.E. No. | 15629 | – | – | – |
| M.I. No. | – | – | – | – |
| RADIO TYPE | – | – | – | – |
| POLARITY | – | – | – | – |

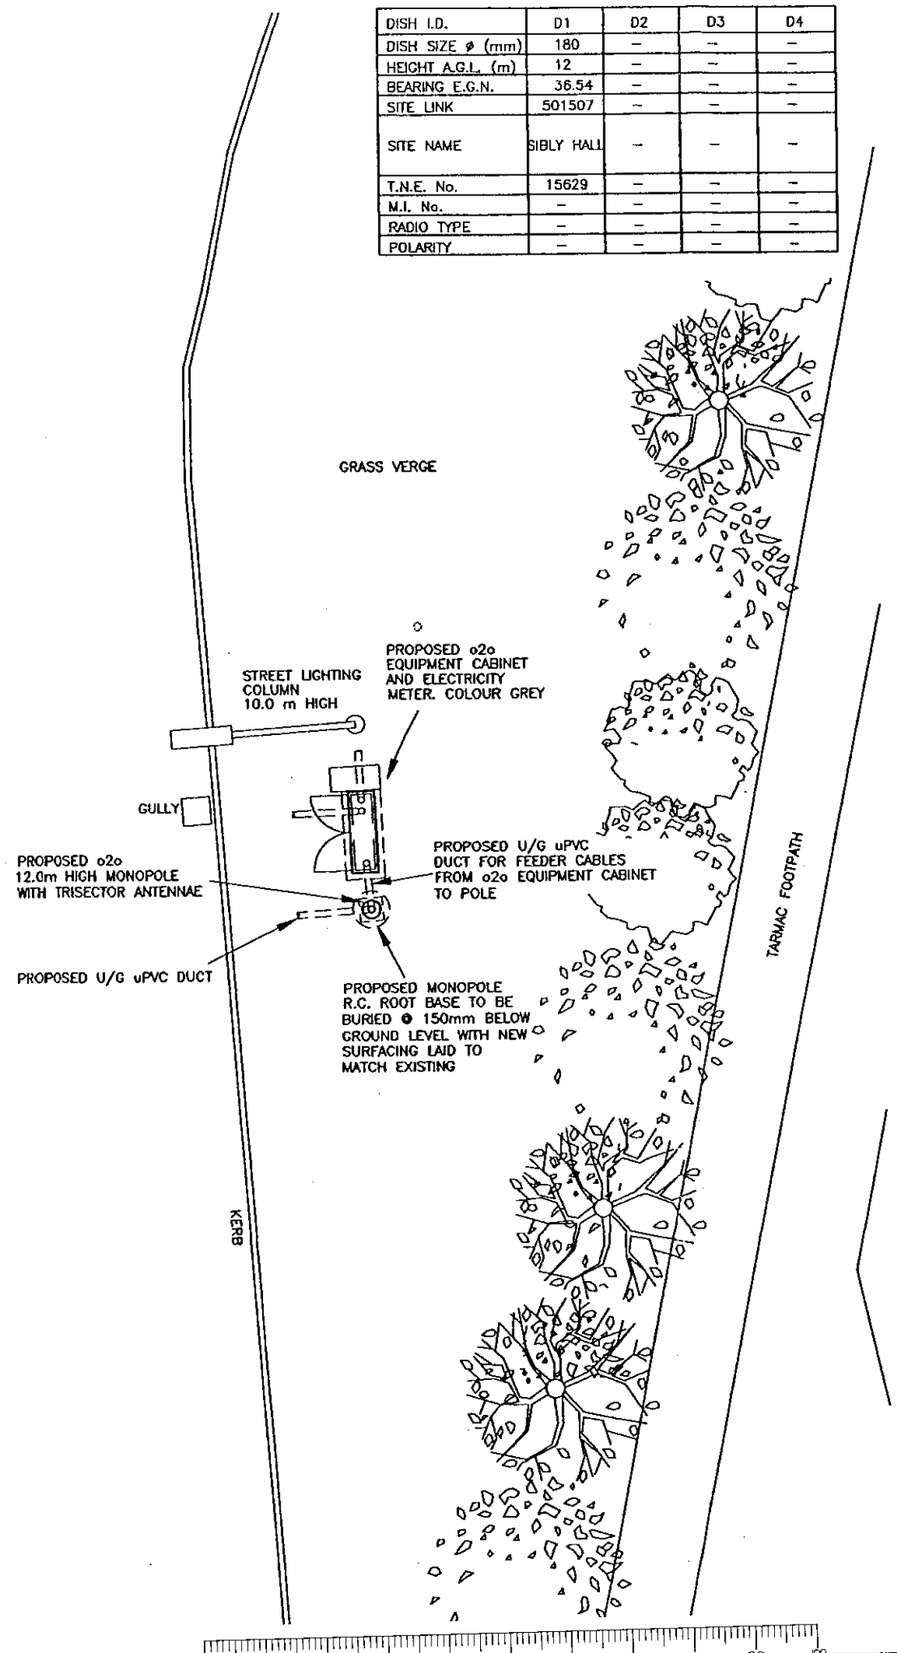


## Notes:

1.1 Do not scale.

1.2 All dimensions in mm unless otherwise specified.

1.3 Assume all site details are existing unless otherwise specified.

ORDNANCE SURVEY INFORMATION:

Planning drawing based on the 1997 Ordnance Survey 1:25000 Explorer series and the Ordnance Survey 1:1250 Promap series with the permission of the controller of Her Majesty's Stationery Office.

© Crown copyright.

One–2–One Equipment
Proposed Cabin Details
MPC Ref: RBS 2102
Dimensions: 1340 x 425 x 1527mm High
Material: Steel
Colour: Grey

Proposed Pole Details
MPC Ref: 12/FL/TS/T
Colour: Not Required

Proposed Antennae Detail
1 No. Trisector Antennae with bearings orientated 30°, 150° and 270° EGN.

| rev. | date | amendment | drn | ckd |
|---|---|---|---|---|

one 2 one
One 2 One Personal Communications Limited
Deutsche Telekom Group
One 2 One Personal Communications Limited
Registered No. 02382161
Telephone: 020-8214-2121 Facsimile : 020-8214-3601
Registered Address : Imperial Place, Maxwell Road, Borehamwood, Herts. WD6 1EA

COMMPRO acquisition services

KDC COMMUNICATIONS LIMITED
Certificate No. FS 7705
Silverdale House, Egerton Street, Denton, Manchester, M34 3LE. Tel: 0161 336 0685 Fax: 0161 335 0658

Site Name & Address:
WHITLEY WOOD LANE
SHINFIELD ROAD
READING
BERKSHIRE RG2 8PN

Title:
SITE LAYOUT PLAN

NGR: 473181E 169119N

| | | | |
|---|---|---|---|
| Purpose of Issue: | PLANNING | | |
| Drawing No: | o2o/71268/012 | | |
| Cell No: | 71268 | Site No: | 751402 |
| Issue: A | Scale: AS SHOWN | Ch'd: RM | Date: 11.05.00 |
| | Drn: D.LITTLE | Date: 03.5.00 | App'd: |

09.JUN.2000* 1660

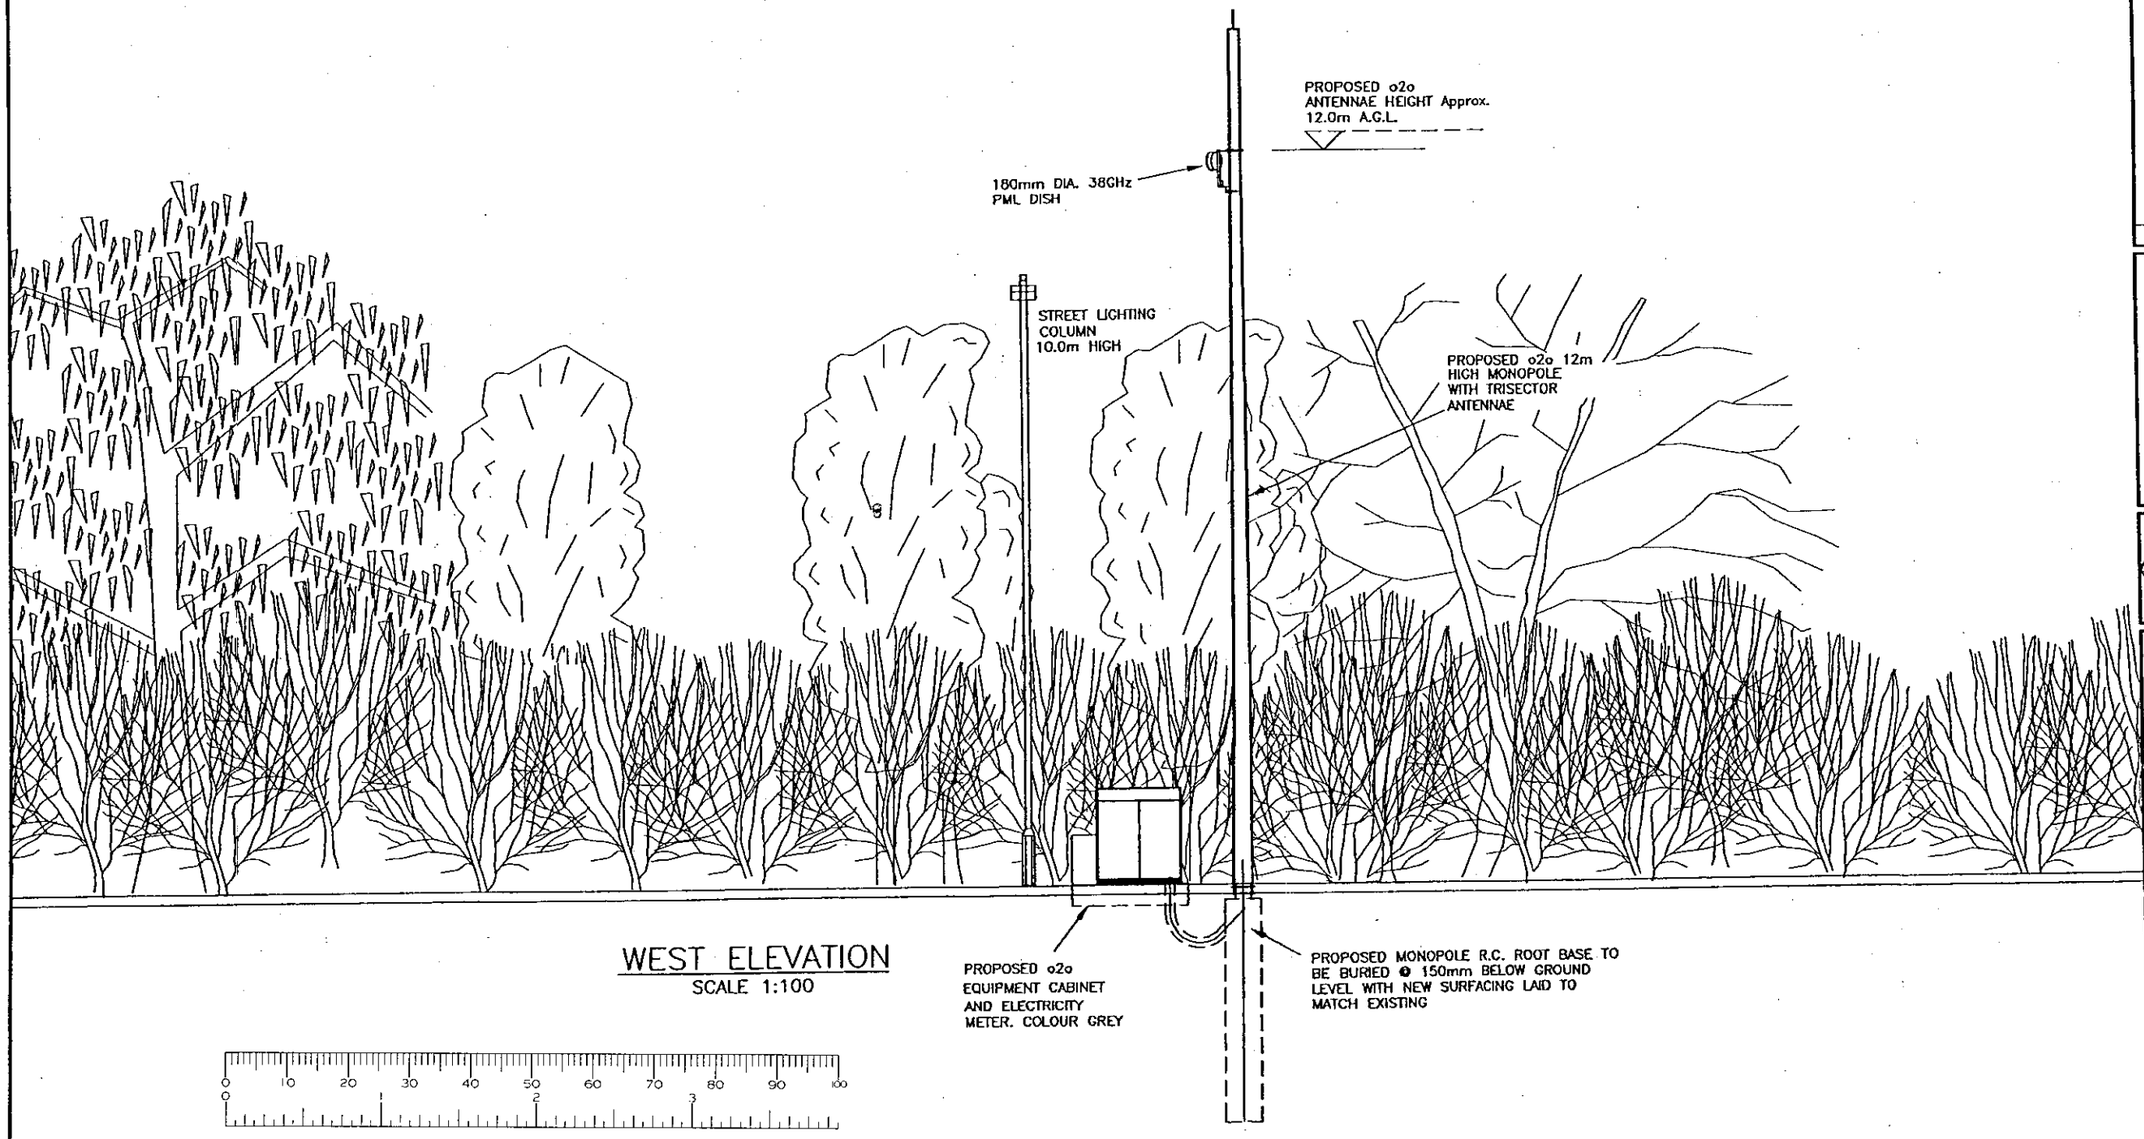


WEST ELEVATION
SCALE 1:100

## Notes:

1.1 Do not scale.

1.2 All dimensions in mm unless otherwise specified.

1.3 Assume all site details are existing unless otherwise specified.

ORDNANCE SURVEY INFORMATION:

Planning drawing based on the 1997 Ordnance Survey 1:25000 Explorer series and the Ordnance Survey 1:1250 Promap series with the permission of the controller of Her Majesty's Stationery Office.

© Crown copyright.

| rev. | date | amendment | drn | ckd |
|---|---|---|---|---|

one 2 one

One 2 One Personal Communications Limited
Deutsche Telekom Group

One 2 One Personal Communications Limited
Registered No. 02382161

Telephone: 020-8214-2121 Facsimile: 020-8214-3601
Registered Address: Imperial Place, Maxwell Road, Borehamwood, Herts. WD6 1EA

COMMPRO
acquisition services

KDC COMMUNICATIONS LIMITED

Site Name & Address:
WHITLEY WOOD LANE
SHINFIELD ROAD
READING
BERKSHIRE RG2 8PN

Title:
SITE ELEVATION
NGR: 473181E 169119N

Purpose of Issue: PLANNING

Drawing No: o2o/71268/013

Cell No: 71268 | Site No: 751402

Issue: A | Scale: AS SHOWN | Ch'd: | Date: 11.05.00
Drn: APR | Date: 04.05.00 | App'd: | Date:

09. JUN. 2000* 1660

SITE LOCATION

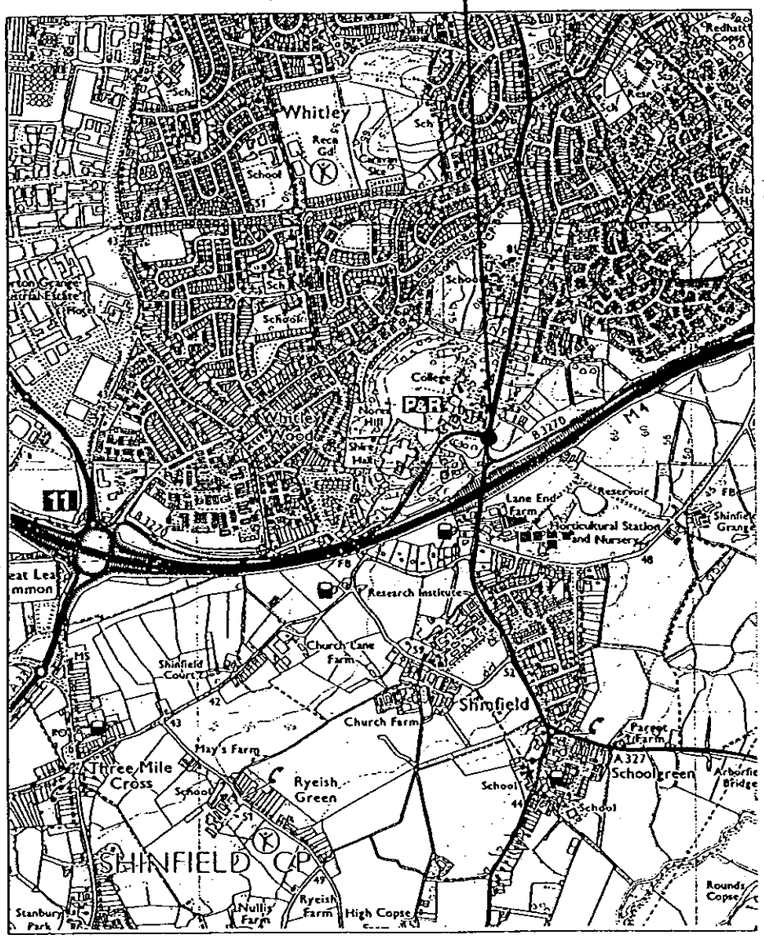


SITE LOCATION PLAN

SCALE 1:25000

SITE LOCATION

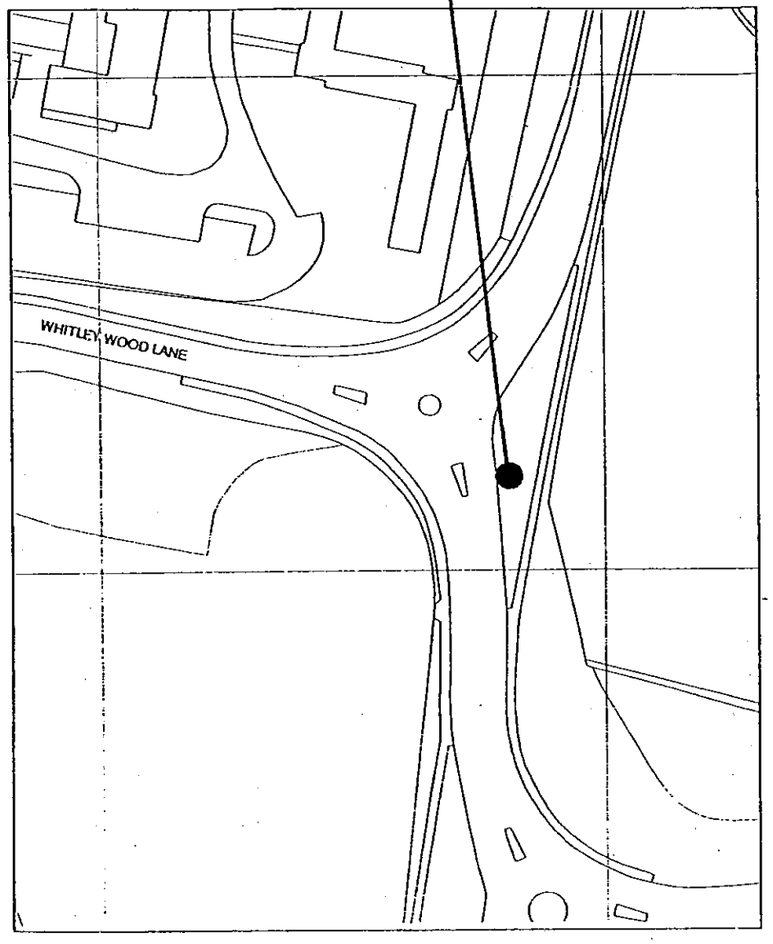


SITE LOCATION PLAN

SCALE 1:1250

0 10 20 30 40 50 60 70 80 90 100

0 2 3

Notes:

1.1 Do not scale.

1.2 All dimensions in mm unless otherwise specified.

1.3 Assume all site details are existing unless otherwise specified.

ORDNANCE SURVEY INFORMATION:

Planning drawing based on the 1997 Ordnance Survey 1:25000 Explorer series and the Ordnance Survey 1:1250 Promap series with the permission of the controller of Her Majesty's Stationery Office.

© Crown copyright.

| rev. | date | amendment | drn | chkd |
|---|---|---|---|---|

one 2 one

One 2 One Personal Communications Limited
Deutsche Telekom Group

One 2 One Personal Communications Limited
Registered No. 02382161
Telephone: 020-8214-2121 Facsimile: 020-8214-3801
Registered Address: Imperial Place, Maxwell Road, Borehamwood, Herts. WD6 1EA

COMMPRO acquisition services

KDC COMMUNICATIONS LIMITED

Sheridan House, Egerton Street, Denton, Manchester, M34 3EE. Tel: 0161 335 0065 Fax: 0161 335 0058

Site Name & Address:
WHITLEY WOOD LANE
SHINFIELD ROAD
READING
BERKSHIRE RG2 8PN

Title:
SITE LOCATION

NGR: 473181E 169119N

| | | | |
|---|---|---|---|
| Purpose of Issue: | PLANNING | | |
| Drawing No: | o2o/71268/010 | | |
| Cell No: 71268 | | Site No: 751402 | |
| Issue: A | Scale: AS SHOWN | Ch'k'd: | Date: 11.05.00 |
| | Drn: APR Date: 04.05.00 | App'd: | Date: |

09.JUN.2000* 1660

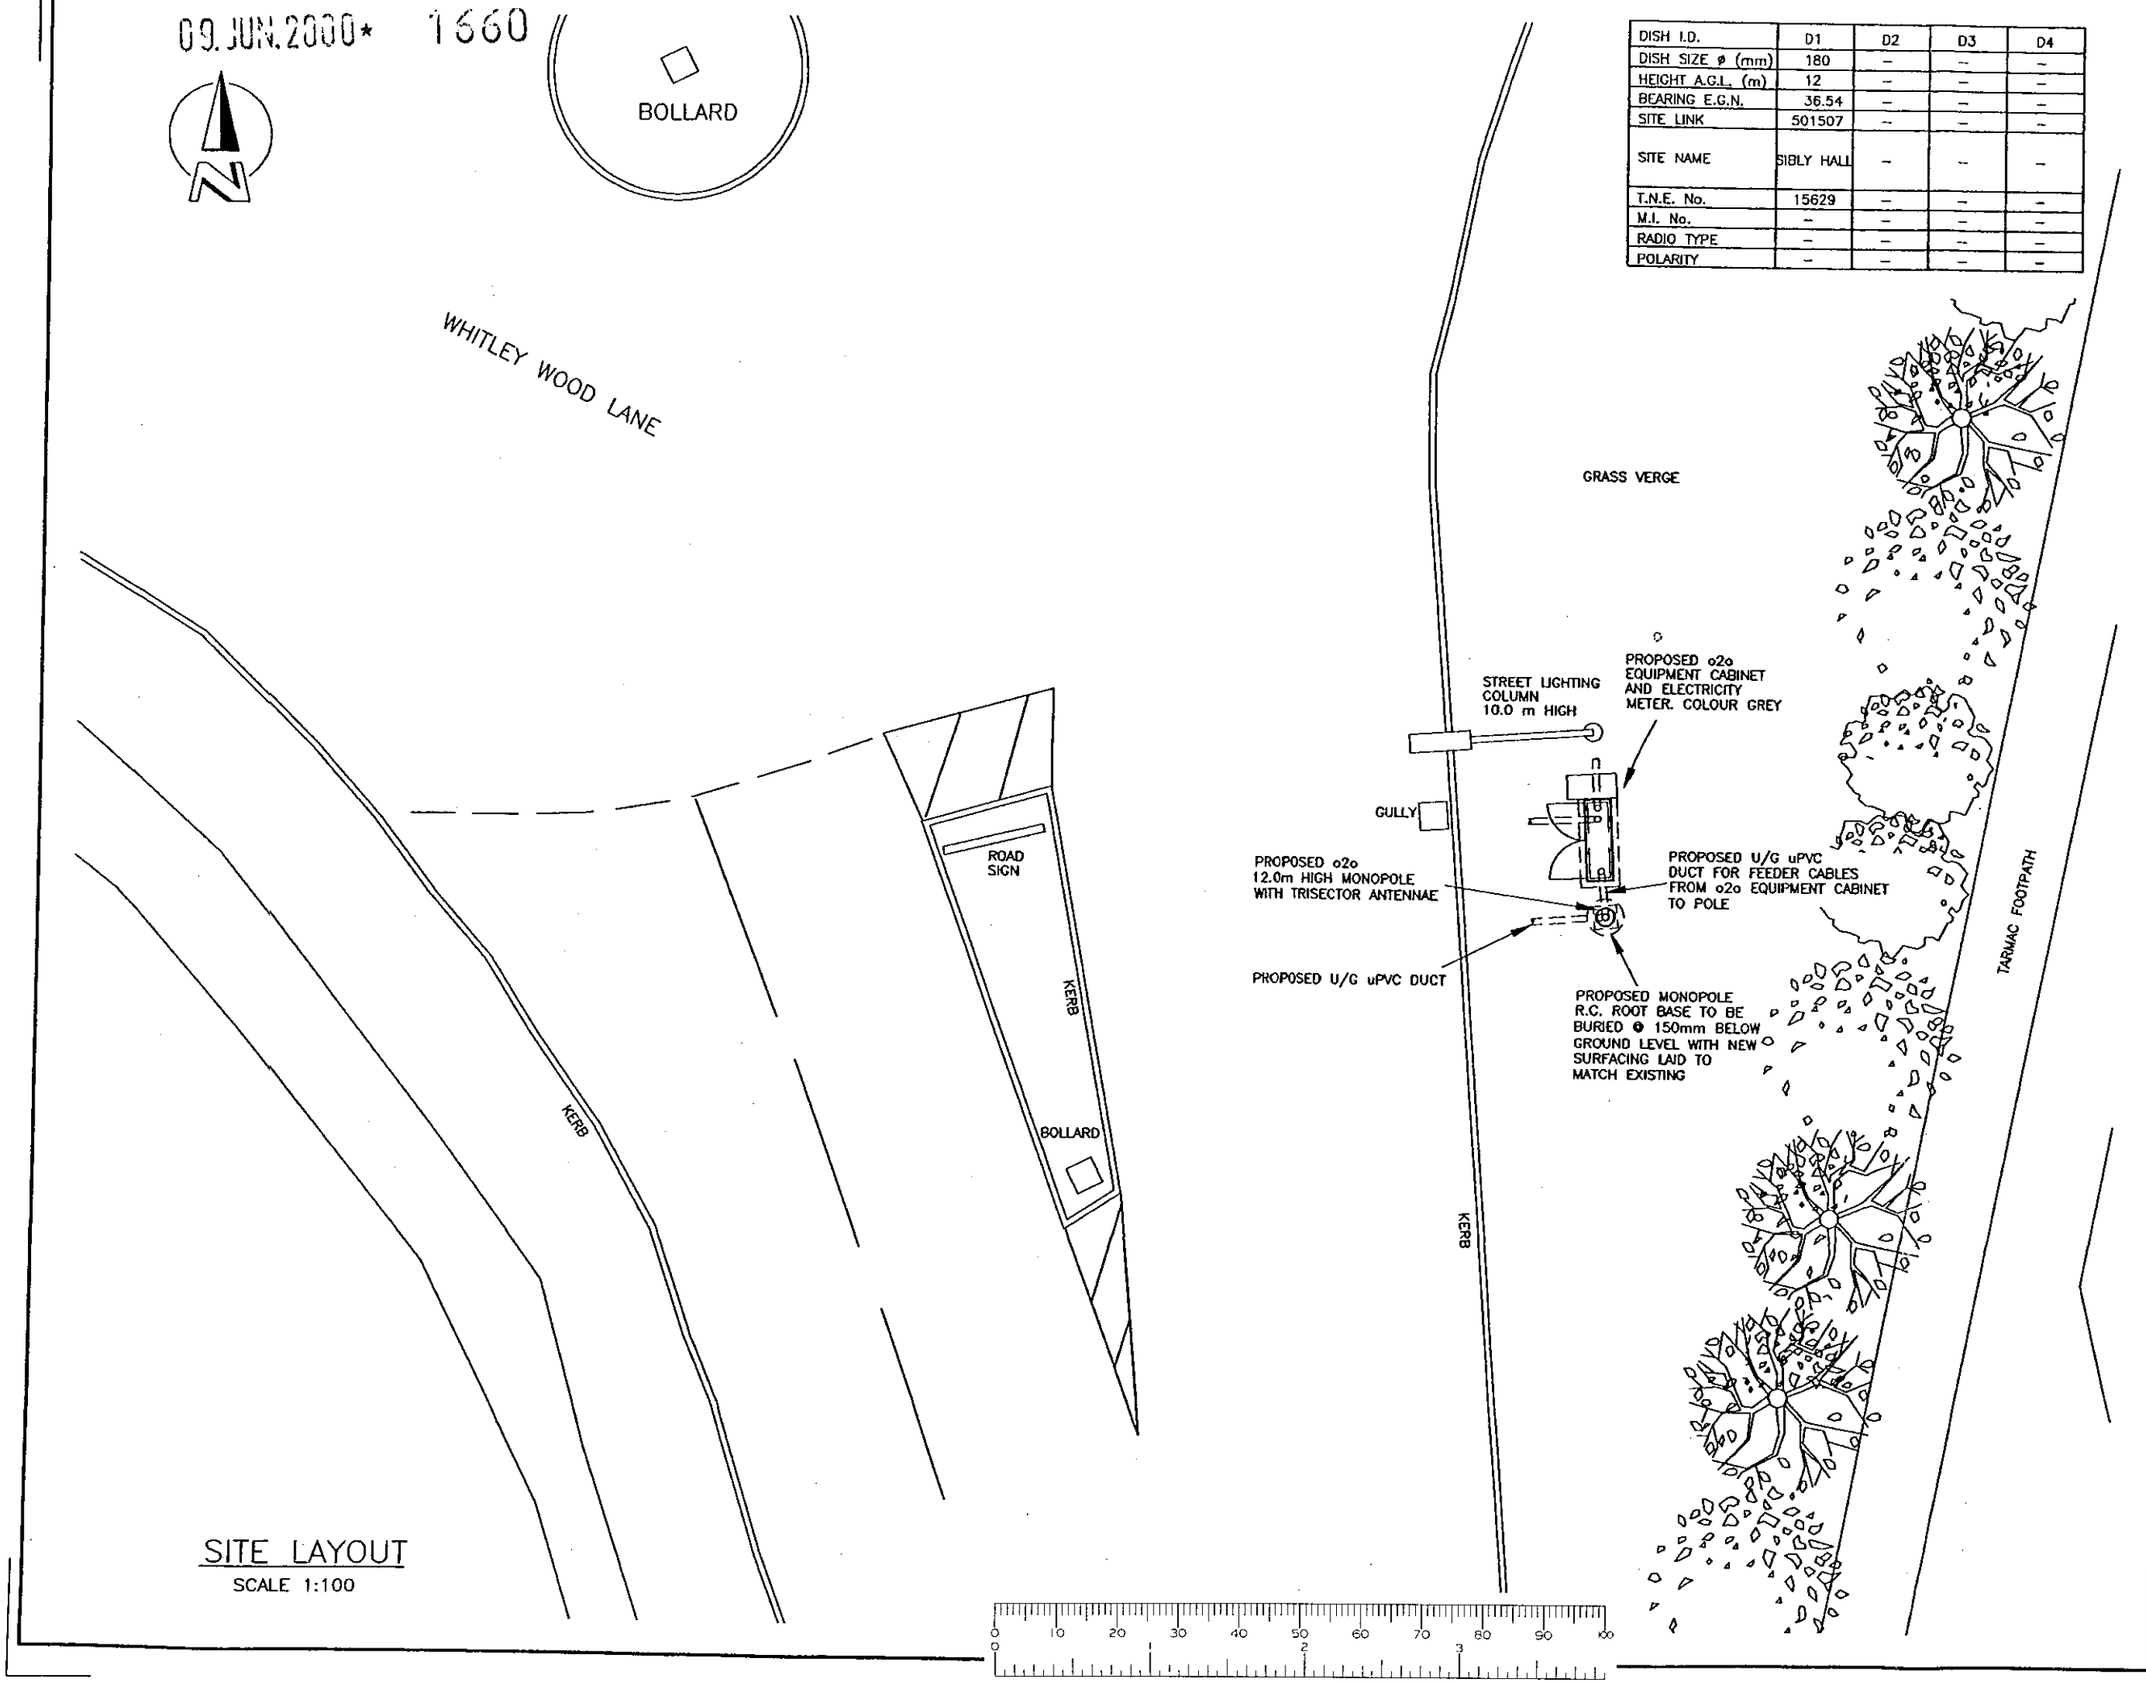


| DISH I.D. | D1 | D2 | D3 | D4 |
|---|---|---|---|---|
| DISH SIZE ø (mm) | 180 | – | – | – |
| HEIGHT A.G.L. (m) | 12 | – | – | – |
| BEARING E.G.N. | 36.54 | – | – | – |
| SITE LINK | 501507 | – | – | – |
| SITE NAME | SIBLY HALL | – | – | – |
| T.N.E. No. | 15629 | – | – | – |
| M.I. No. | – | – | – | – |
| RADIO TYPE | – | – | – | – |
| POLARITY | – | – | – | – |

## SITE LAYOUT

SCALE 1:100

## Notes:

1.1 Do not scale.

1.2 All dimensions in mm unless otherwise specified.

1.3 Assume all site details are existing unless otherwise specified.

ORDNANCE SURVEY INFORMATION:

Planning drawing based on the 1997 Ordnance Survey 1:25000 Explorer series and the Ordnance Survey 1:1250 Promap series with the permission of the controller of Her Majesty's Stationery Office.

© Crown copyright.

One–2–One Equipment
Proposed Cabin Details
MPC Ref: RBS 2102
Dimensions: 1340 x 425 x 1527mm High
Material: Steel
Colour: Grey

Proposed Pole Details
MPC Ref: 12/FL/TS/T
Colour: Not Required

Proposed Antennae Detail
1 No. Trisector Antennae with bearings orientated 30°, 150° and 270° EGN.

| rev. | date | amendment | dm | ckd |
|---|---|---|---|---|

one 2 one

One 2 One Personal Communications Limited
Deutsche Telekom Group

One 2 One Personal Communications Limited
Registered No. 02382161
Telephone: 020-8214-2121 Facsimile: 020-8214-3601
Registered Address: Imperial Place, Maxwell Road, Borehamwood, Herts. WD6 1EA

COMMPRO acquisition services

KDC COMMUNICATIONS LIMITED
Certificate No. FS 2 235
Sheridan House, Egerton Street, Denton, Manchester, M34 3LE. Tel: 0161 335 0085 Fax: 0161 335 0058

Site Name & Address:
WHITLEY WOOD LANE
SHINFIELD ROAD
READING
BERKSHIRE RG2 8PN

Title:
SITE LAYOUT PLAN

NGR: 473181E 169119N

Purpose of Issue: PLANNING

Drawing No: o2o/71268/012

Cell No: 71268 | Site No: 751402

Issue: A | Scale: AS SHOWN | Ch'd: RM | Date: 11.05.00
Drn: D.LITTLE | Date: 03.5.00 | App'd: | Date:

09.JUN.2000* 1660

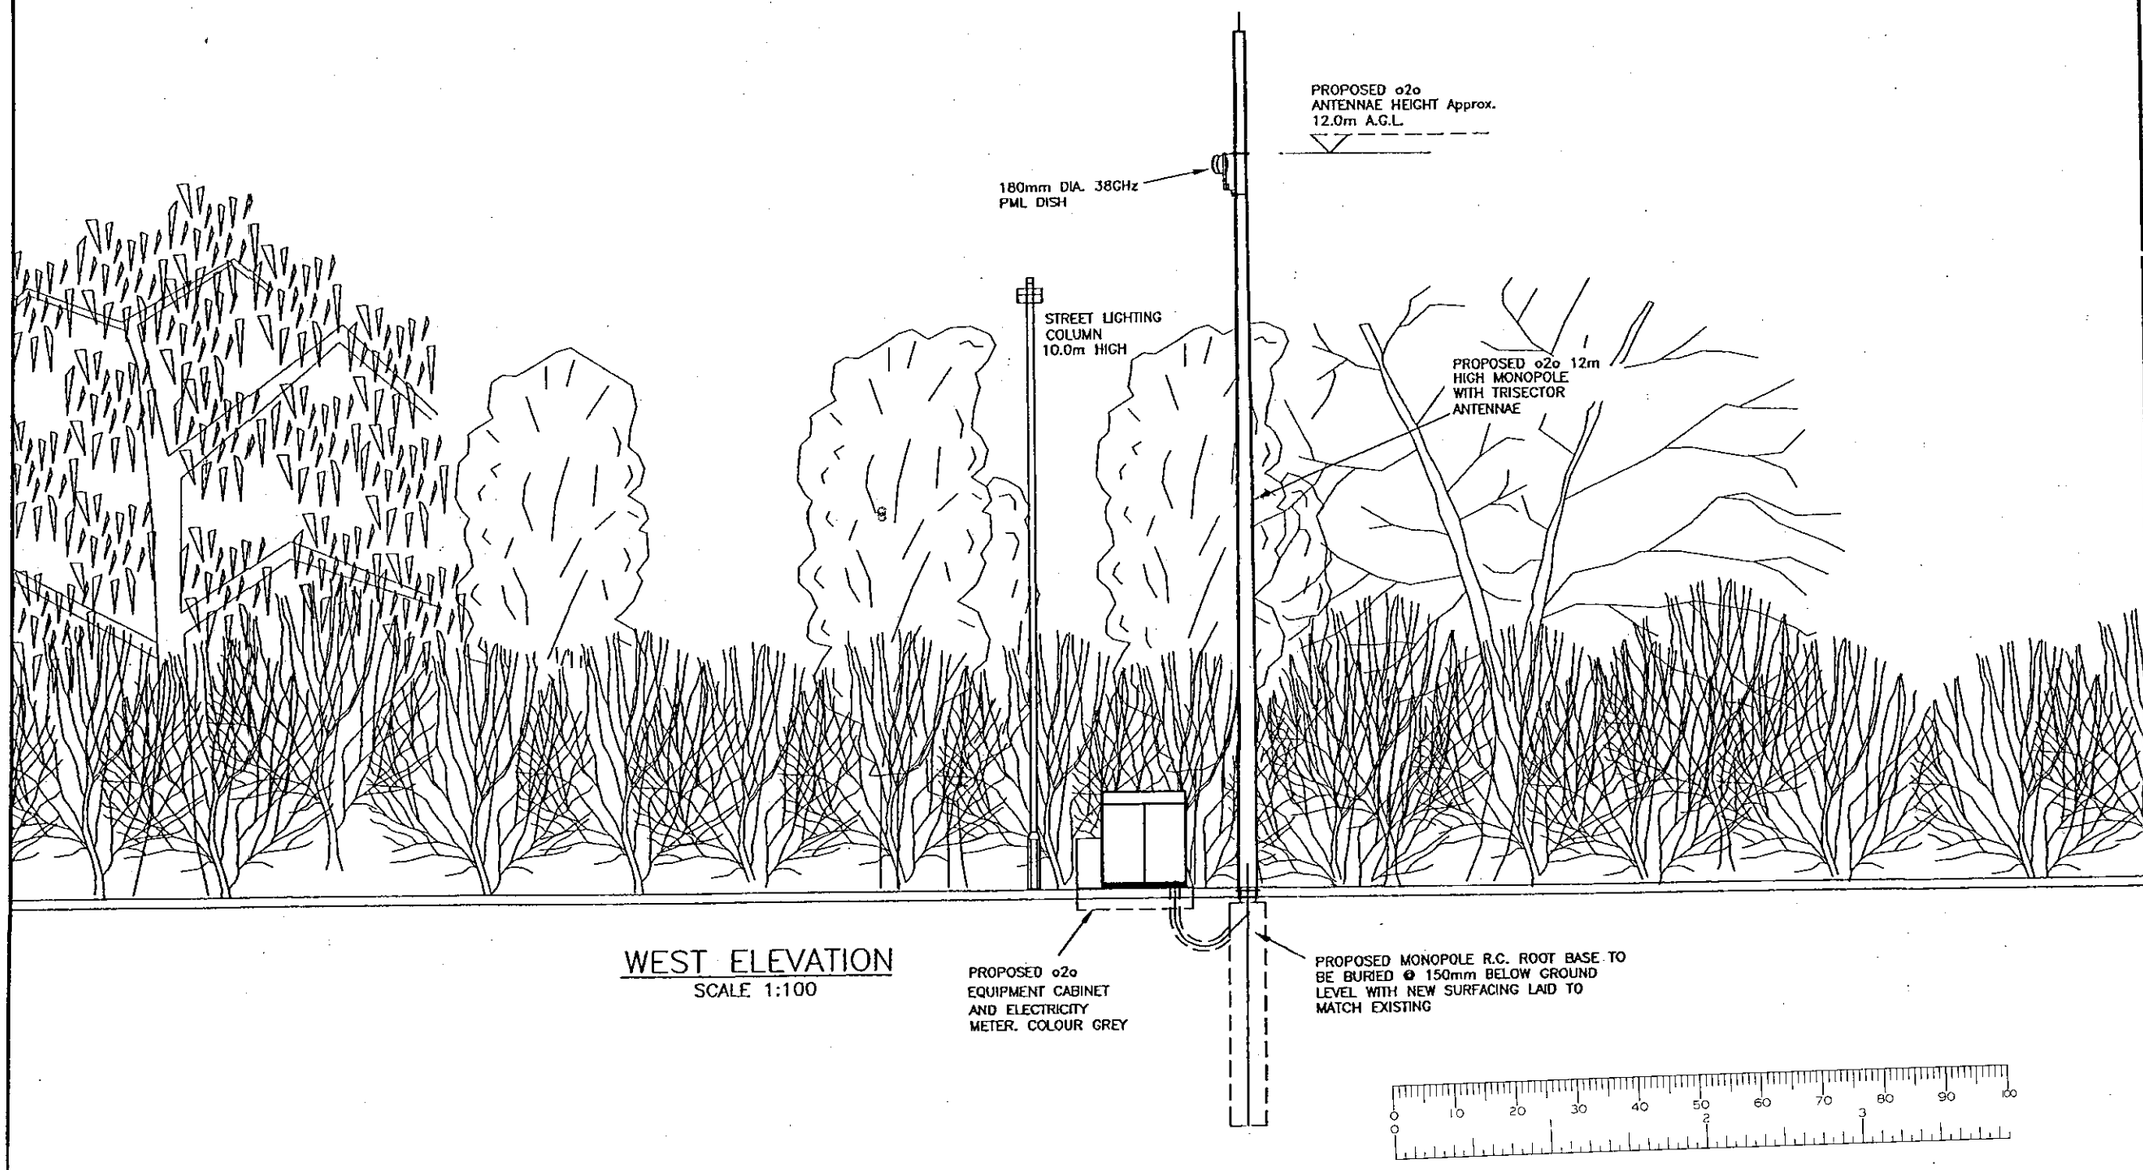


WEST ELEVATION
SCALE 1:100

## Notes:

1.1 Do not scale.

1.2 All dimensions in mm unless otherwise specified.

1.3 Assume all site details are existing unless otherwise specified.

ORDNANCE SURVEY INFORMATION:

Planning drawing based on the 1997 Ordnance Survey 1:25000 Explorer series and the Ordnance Survey 1:1250 Promap series with the permission of the controller of Her Majesty's Stationery Office.

© Crown copyright.

| rev. | date | amendment | drn | chd |
|---|---|---|---|---|

one 2 one

One 2 One Personal Communications Limited
Deutsche Telekom Group

One 2 One Personal Communications Limited
Registered No. 02382161

Telephone: 020-8214-2121 Facsimile: 020-8214-3601
Registered Address: Imperial Place, Maxwell Road, Borehamwood, Herts. WD6 1EA

COMMPRO acquisition services

KDC COMMUNICATIONS LIMITED

Site Name & Address:
WHITLEY WOOD LANE
SHINFIELD ROAD
READING
BERKSHIRE RG2 8PN

Title:
SITE ELEVATION
NGR: 473181E 169119N

Purpose of Issue: PLANNING

Drawing No: o2o/71268/013

Cell No: 71268 | Site No: 751402

Issue: A | Scale: AS SHOWN | Ch'd: | Date: 11.05.00
Drn: APR | Date: 04.05.00 | App'd: | Date:

09.JUN.2000* 1660

SITE LOCATION

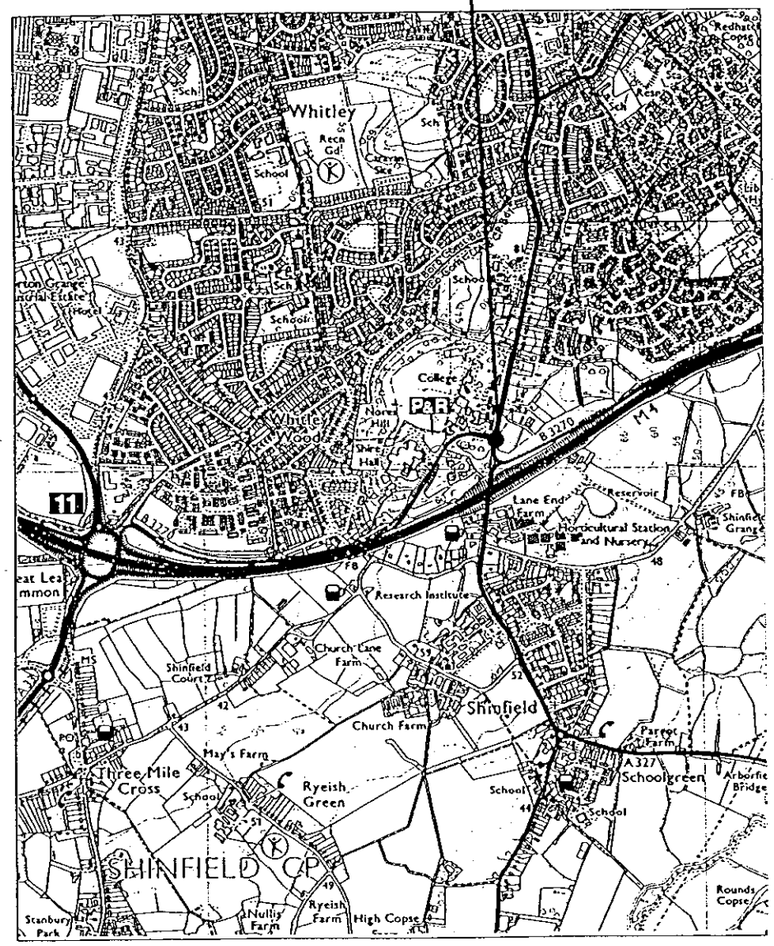


SITE LOCATION PLAN

SCALE 1:25000

SITE LOCATION

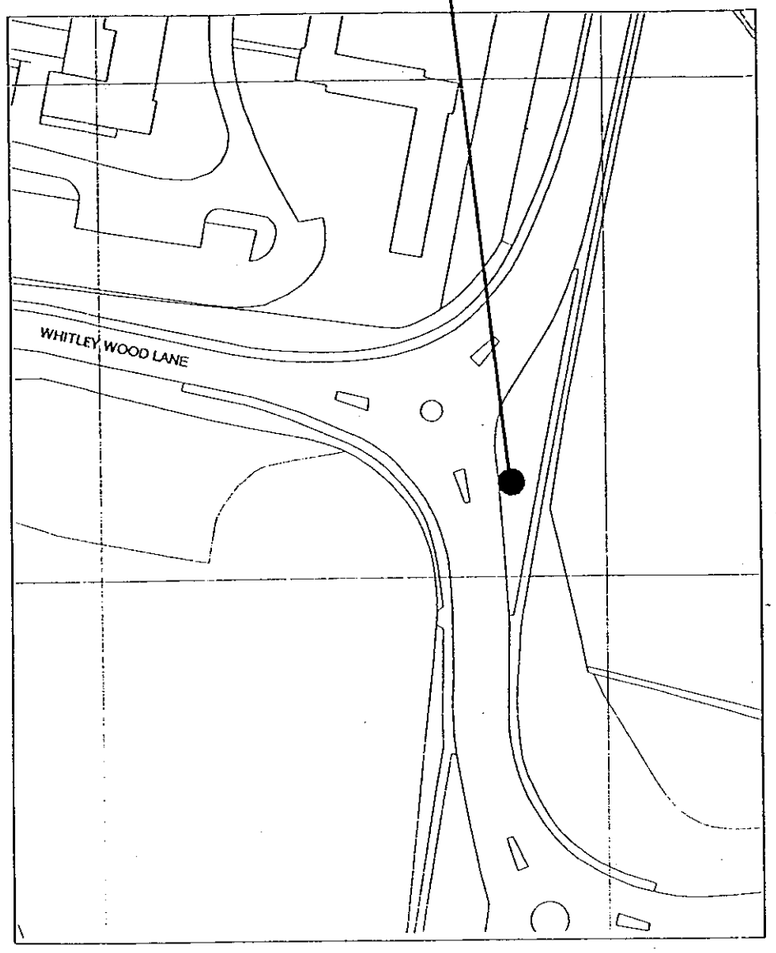


SITE LOCATION PLAN

SCALE 1:1250

0 10 20 30 40 50 60 70 80 90 100

Notes:

1.1 Do not scale.

1.2 All dimensions in mm unless otherwise specified.

1.3 Assume all site details are existing unless otherwise specified.

ORDNANCE SURVEY INFORMATION:

Planning drawing based on the 1997 Ordnance Survey 1:25000 Explorer series and the Ordnance Survey 1:1250 Promap series with the permission of the controller of Her Majesty's Stationery Office.

© Crown copyright.

| rev. | date | amendment | drn | chd |
|---|---|---|---|---|

one 2 one

One 2 One Personal Communications Limited
Deutsche Telekom Group

One 2 One Personal Communications Limited
Registered No. 02382161

Telephone: 020-8214-2121 Facsimile : 020-8214-3801
Registered Address : Imperial Place, Maxwell Road, Borehamwood, Herts. WD6 1EA

COMMPRO acquisition services

KDC COMMUNICATIONS LIMITED

Site Name & Address:
WHITLEY WOOD LANE
SHINFIELD ROAD
READING
BERKSHIRE RG2 8PN

Title:
SITE LOCATION

NGR: 473181E 169119N

Purpose of Issue: PLANNING

Drawing No: o2o/71268/010

Cell No: 71268 Site No: 751402

| Issue: | Scale: | Ch'd: | Date: |
|---|---|---|---|
| A | AS SHOWN | | 11.05.00 |
| | Drn: APR Date: 04.05.00 | App'd: | Date: |

09.JUN.2000* 1660

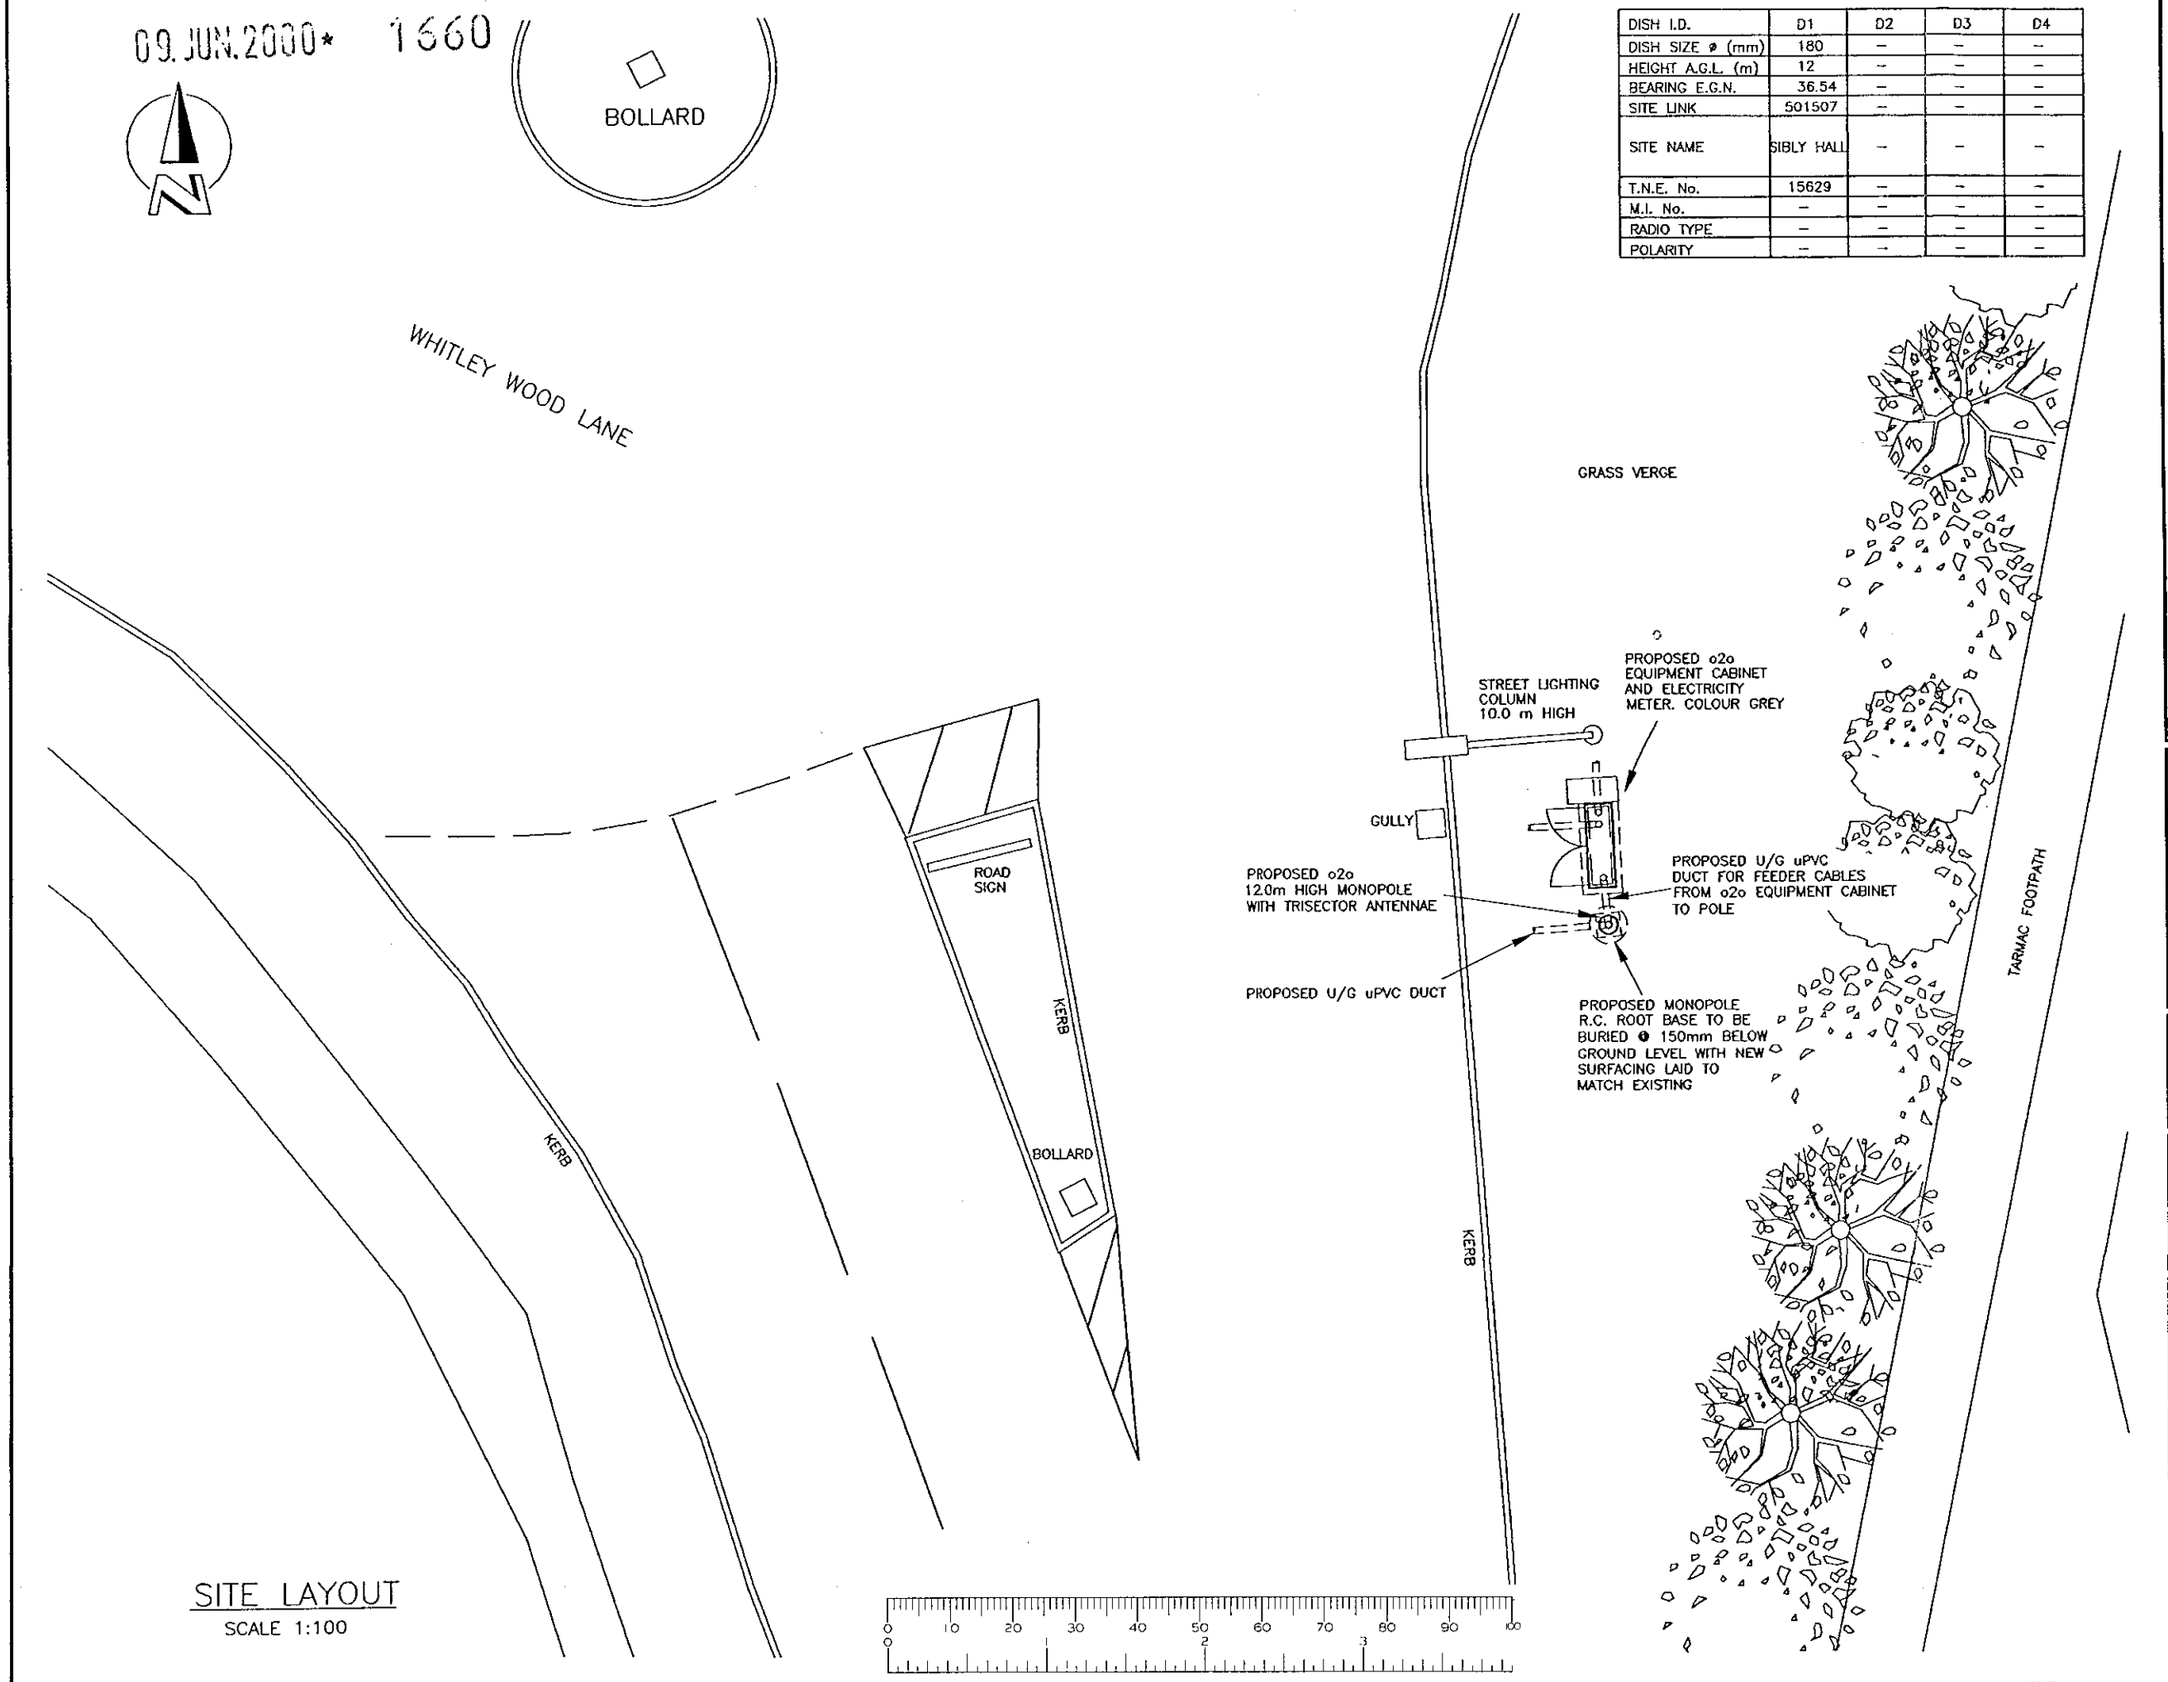


SITE LAYOUT
SCALE 1:100

| DISH I.D. | D1 | D2 | D3 | D4 |
|---|---|---|---|---|
| DISH SIZE ø (mm) | 180 | – | – | – |
| HEIGHT A.G.L. (m) | 12 | – | – | – |
| BEARING E.G.N. | 36.54 | – | – | – |
| SITE LINK | 501507 | – | – | – |
| SITE NAME | SIBLY HALL | – | – | – |
| T.N.E. No. | 15629 | – | – | – |
| M.I. No. | – | – | – | – |
| RADIO TYPE | – | – | – | – |
| POLARITY | – | – | – | – |

## Notes:

1.1 Do not scale.

1.2 All dimensions in mm unless otherwise specified.

1.3 Assume all site details are existing unless otherwise specified.

ORDNANCE SURVEY INFORMATION:

Planning drawing based on the 1997 Ordnance Survey 1:25000 Explorer series and the Ordnance Survey 1:1250 Promap series with the permission of the controller of Her Majesty's Stationery Office.

© Crown copyright.

One–2–One Equipment
Proposed Cabin Details
MPC Ref: RBS 2102
Dimensions: 1340 x 425 x 1527mm High
Material: Steel
Colour: Grey

Proposed Pole Details
MPC Ref: 12/FL/TS/T
Colour: Not Required

Proposed Antennae Detail
1 No. Trisector Antennae with bearings orientated 30°, 150° and 270° EGN.

| rev. | date | amendment | drn | ckd |
|---|---|---|---|---|

one 2 one

One 2 One Personal Communications Limited
Deutsche Telekom Group

One 2 One Personal Communications Limited
Registered No. 02382161

Telephone: 020-8214-2121 Facsimile : 020-8214-3601
Registered Address : Imperial Place, Maxwell Road, Borehamwood, Herts. WD6 1EA

COMMPRO acquisition services

KDC COMMUNICATIONS LIMITED
Certificate No. FS 21435
Sheridan House, Egerton Street, Denton, Manchester, M34 3LT. Tel: 0161 335 0085 Fax: 0161 335 0058

Site Name & Address:
WHITLEY WOOD LANE
SHINFIELD ROAD
READING
BERKSHIRE RG2 8PN

Title:
SITE LAYOUT PLAN

NGR: 473181E 169119N

Purpose of Issue: PLANNING

Drawing No: o2o/71268/012

Cell No: 71268 | Site No: 751402

Issue: A | Scale: AS SHOWN | Ch'd: RM | Date: 11.05.00
Drn: D.LITTLE | Date: 03.5.00 | App'd: | Date:

09.JUN.2000* 1660

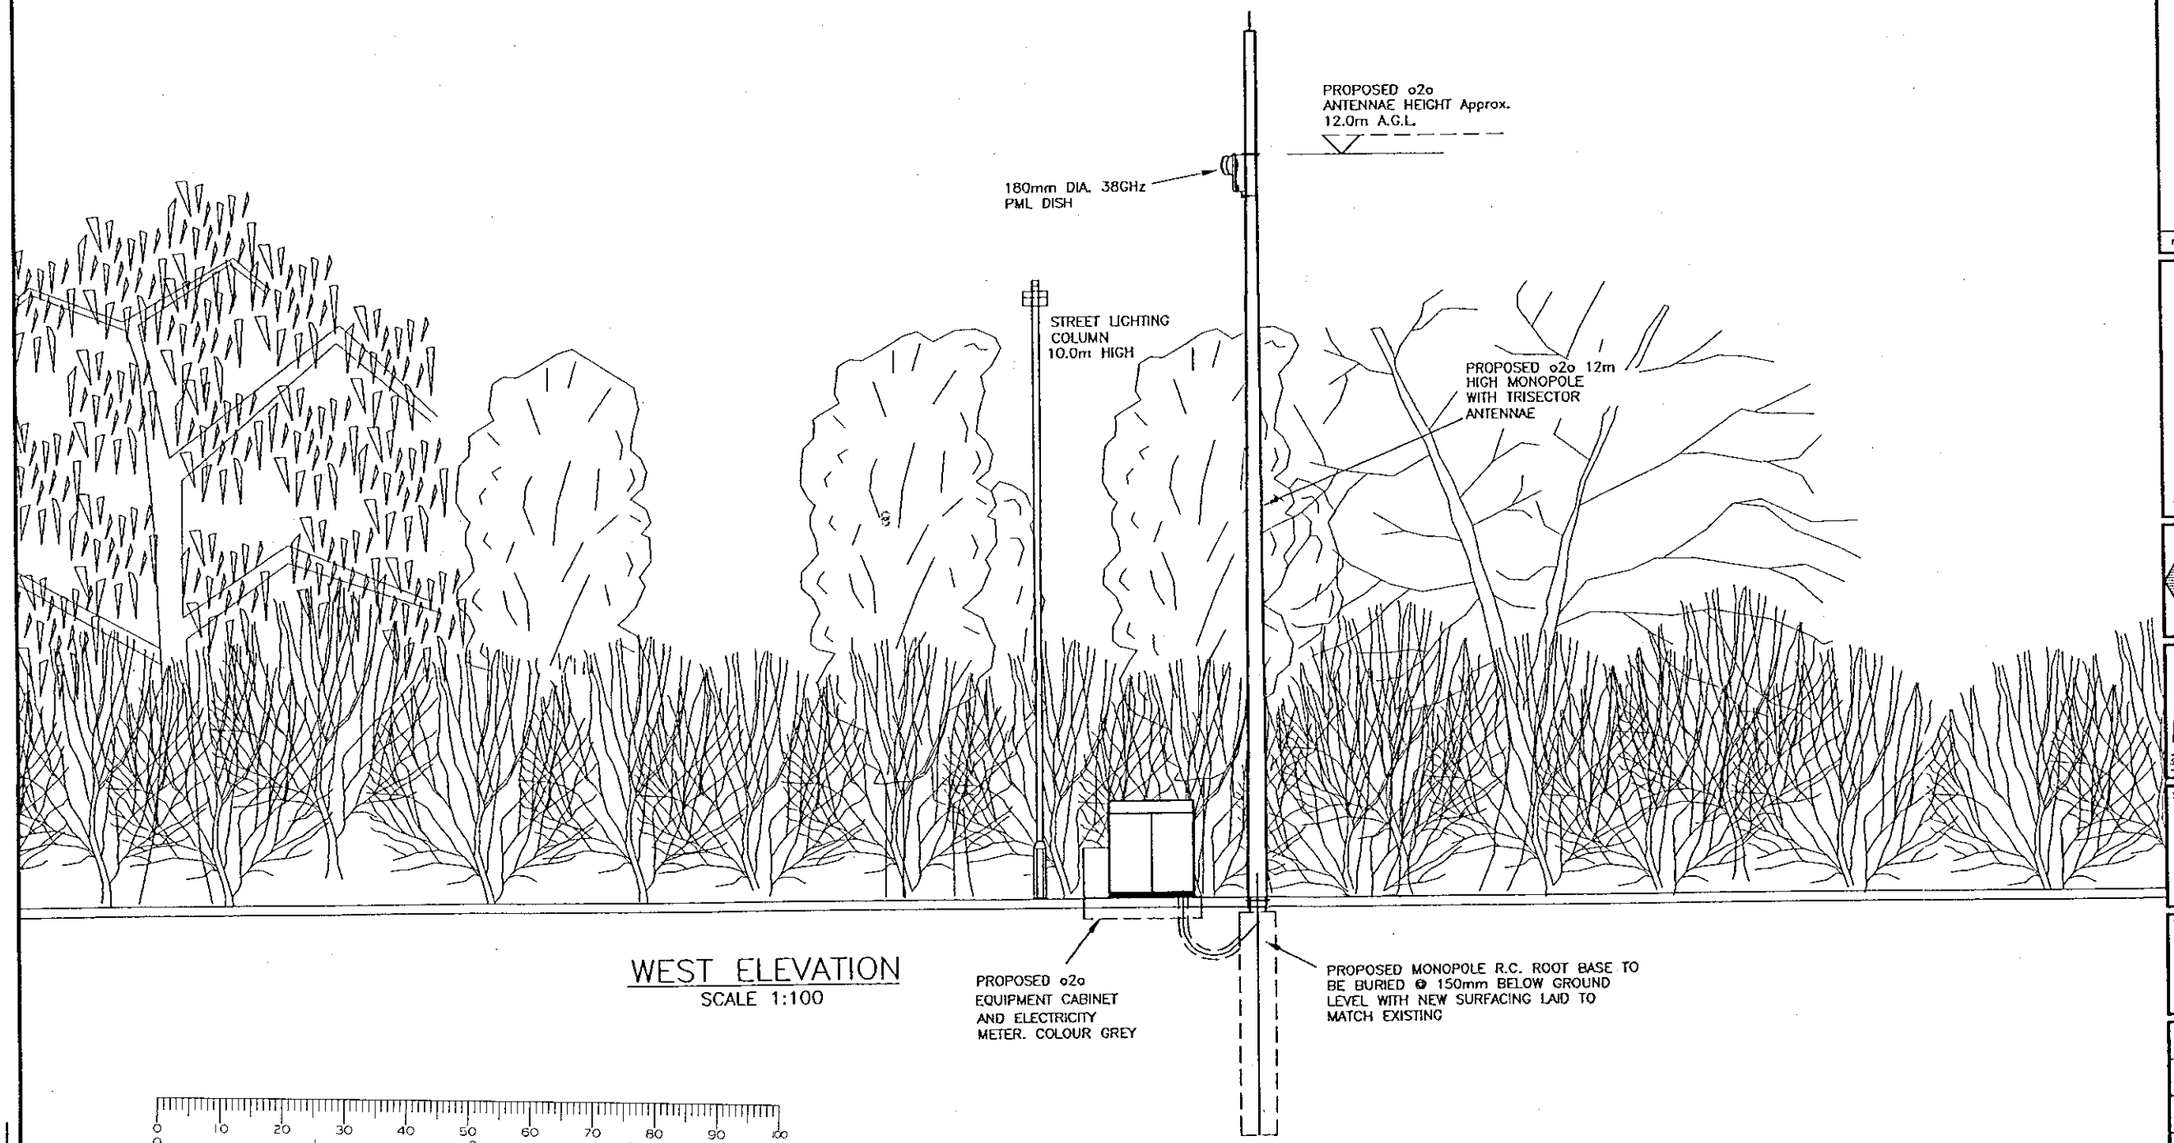


WEST ELEVATION
SCALE 1:100

## Notes:

1.1 Do not scale.

1.2 All dimensions in mm unless otherwise specified.

1.3 Assume all site details are existing unless otherwise specified.

ORDNANCE SURVEY INFORMATION:

Planning drawing based on the 1997 Ordnance Survey 1:25000 Explorer series and the Ordnance Survey 1:1250 Promap series with the permission of the controller of Her Majesty's Stationery Office.

© Crown copyright.

| rev. | date | amendment | drn | ckd |
|---|---|---|---|---|

one 2 one

One 2 One Personal Communications Limited
Deutsche Telekom Group

One 2 One Personal Communications Limited
Registered No. 02382161

Telephone: 020-8214-2121 Facsimile: 020-8214-3601
Registered Address: Imperial Place, Maxwell Road, Borehamwood, Herts. WD6 1EA

COMMPRO acquisition services

KDC COMMUNICATIONS LIMITED

Site Name & Address:
WHITLEY WOOD LANE
SHINFIELD ROAD
READING
BERKSHIRE RG2 8PN

Title:
SITE ELEVATION

NGR: 473181E 169119N

Purpose of Issue: PLANNING

Drawing No: o2o/71268/013

Cell No: 71268 | Site No: 751402

Issue: A | Scale: AS SHOWN | Ch'd: | Date: 11.05.00

Drn: APR | Date: 04.05.00 | App'd: | Date: