
PLANNING SERVICES
PDH
TJS
DC
ENF
APP
GS
27 NOV 2000
COPIES TO:
ACK:
FILE:


ADDITIONAL PLAN

2678

APPROVED

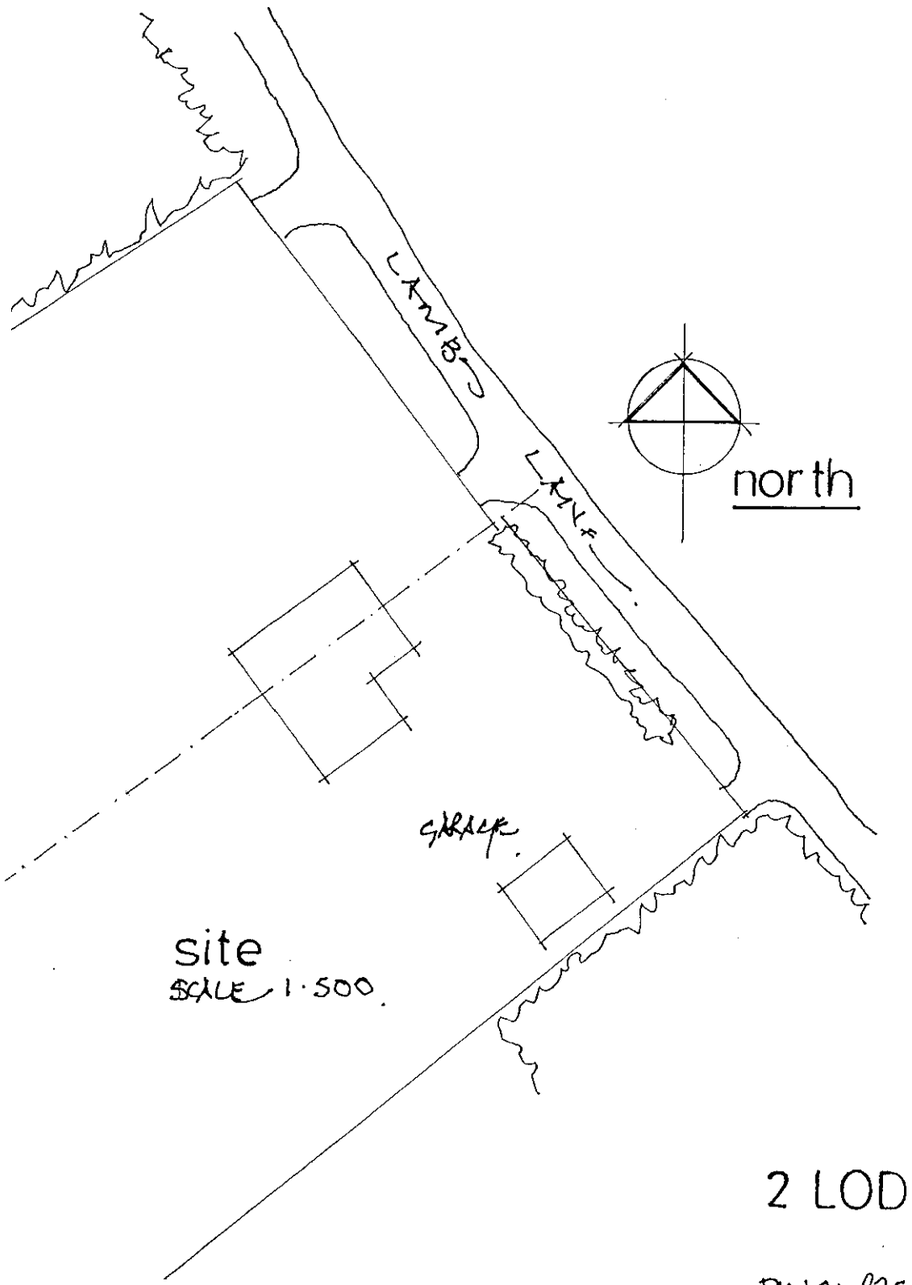

site
SCALE 1·500.

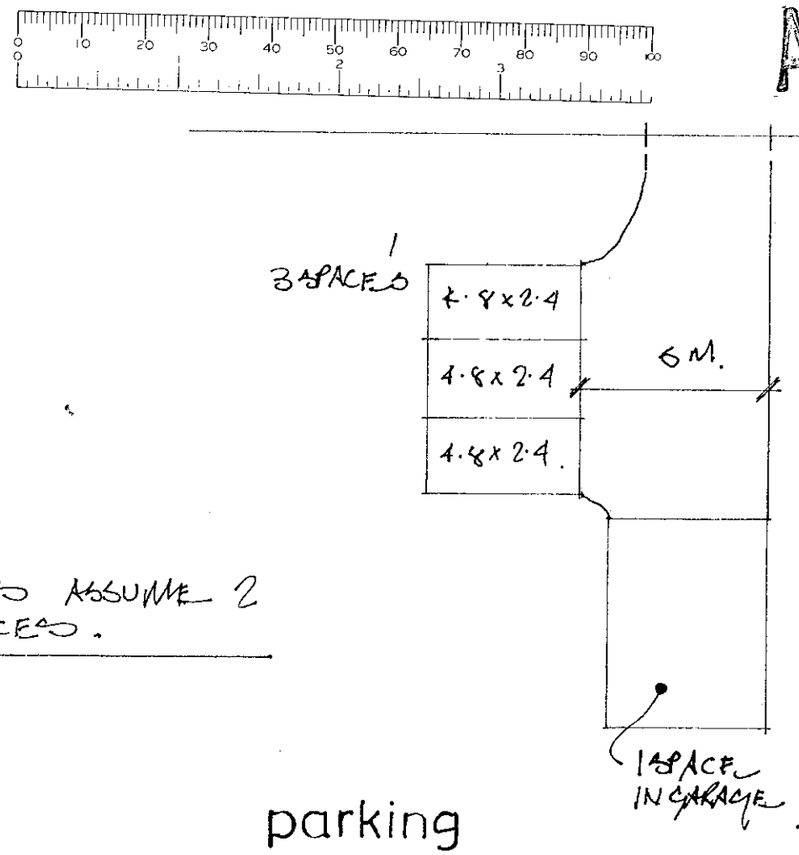

3
BEDS ASSUME 2
SPACES.

parking
SCALE 1·200.


2 LODDEN COURT LAMBS LANE

DWG 2251 SK 100.

NOV 2000.


W.M. GRAHAM ASSOCIATES
CHARTERED ARCHITECTS
1 Rectory Road,
Wokingham,
Berkshire, RG11 1DJ
Tel: (0734) 770464
Fax: (0734) 770482

This drawing is copyright and may not be reproduced without the written consent of the Architect.

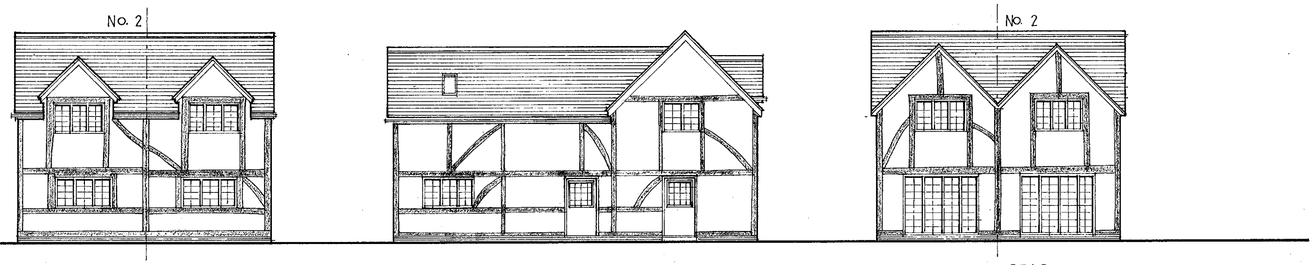


FRONT SIDE REAR

EXISTING
SCALE 1:100

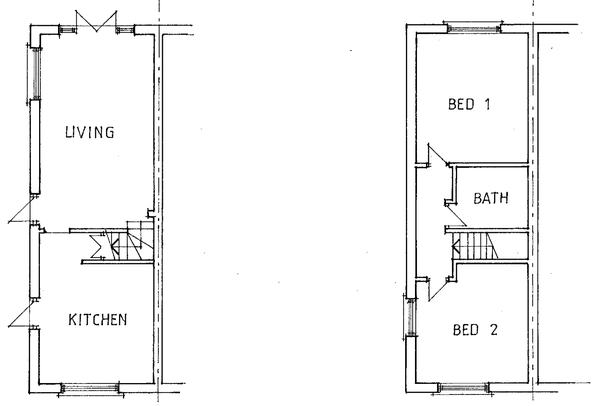


GROUND FIRST

EXISTING
SCALE 1 : 100

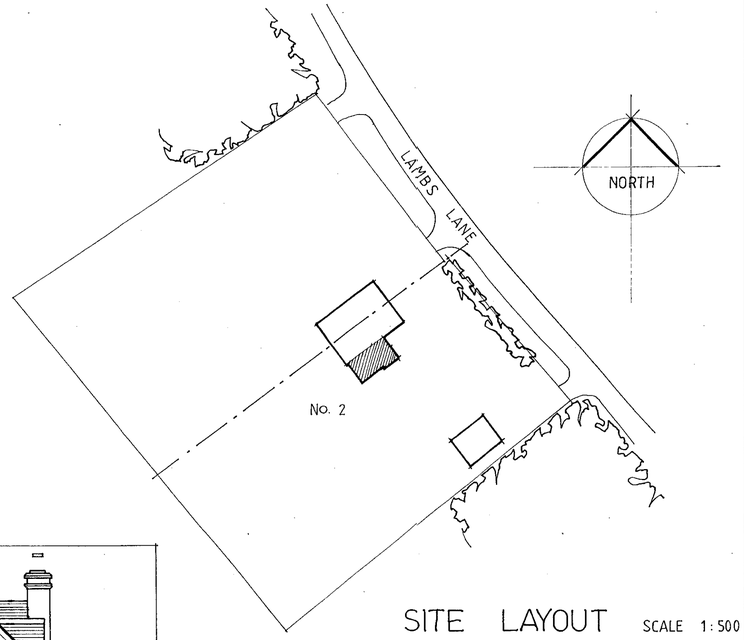


SITE LAYOUT SCALE 1:500

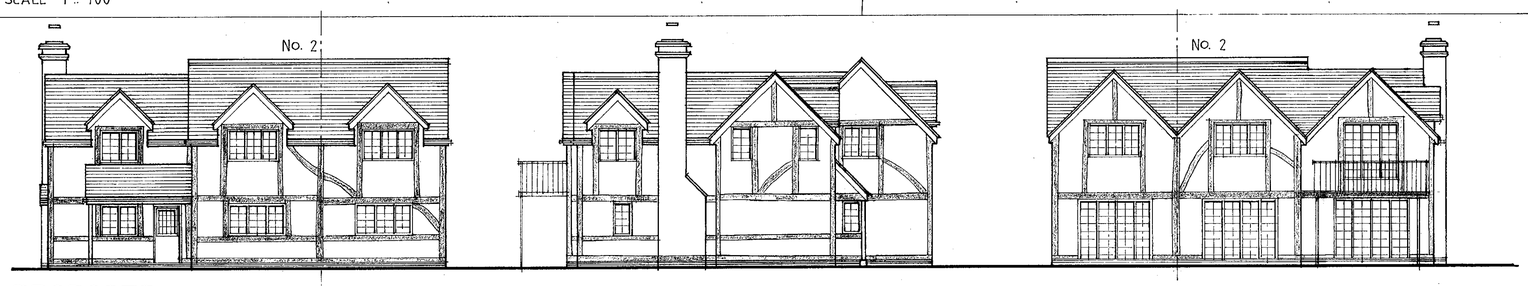


FRONT SIDE REAR

PROPOSED
SCALE 1:100

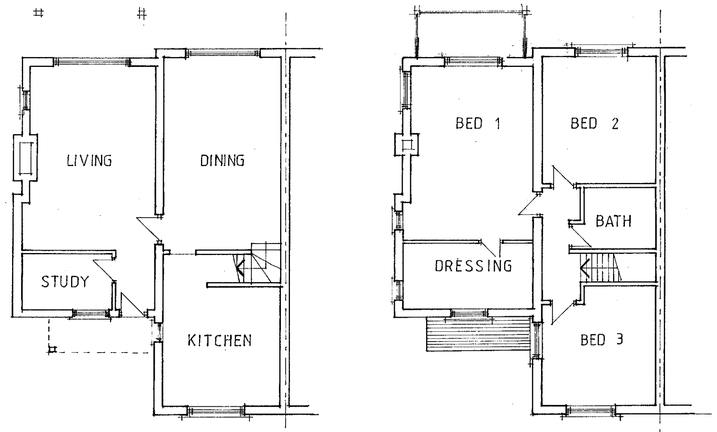



GROUND FIRST

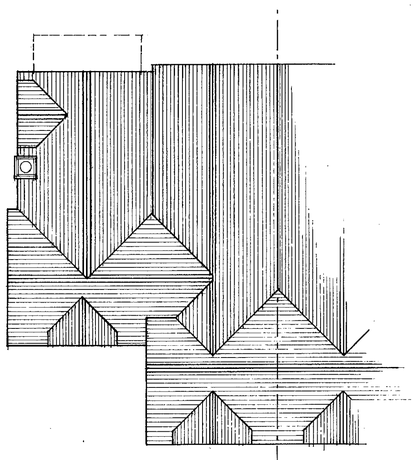

ROOF

PROPOSED
SCALE 1:100

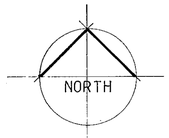

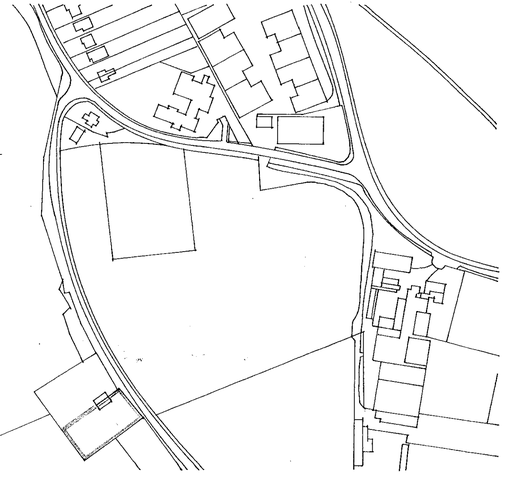

SITE LOCATION SCALE 1:2500

C	03/01/01.
B	02/01/01

W. M. GRAHAM ASSOCIATES
CHARTERED ARCHITECTS
1 Rectory Road,
Wokingham,
Berkshire, RG40 1DJ.
Tel: 0118 9770464
Fax: 0118 9770482


Job
2 LODDEN COURT
LAMBS LANE SPENCERS WOOD
READING

Title
EXISTING & PROPOSED
WITHDRAWN

Scale	Date	Drawn By
AS	OCT 2000	RWF
Job No.	Drawing No.	Revision
2251	07	C


Artworker DS(UK) 00129

This drawing is copyright and may not be reproduced without the written consent of the Architect.

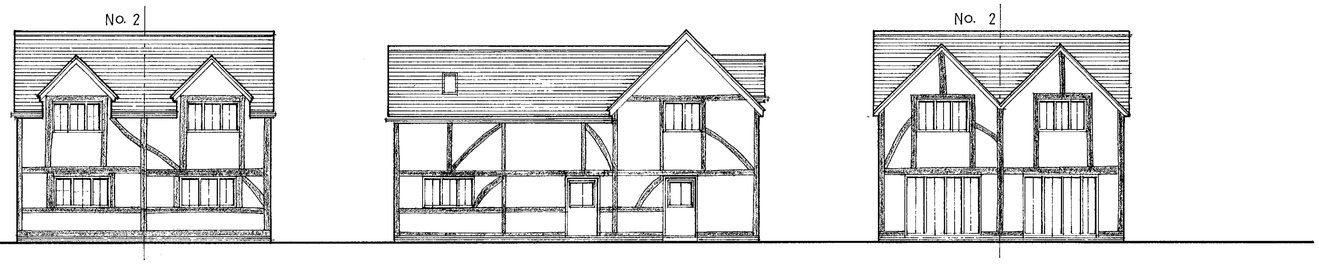


EXISTING
SCALE 1:100

FRONT SIDE REAR

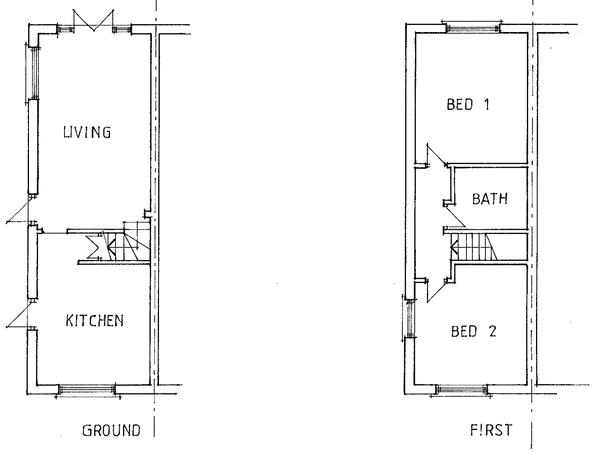

EXISTING
SCALE 1 : 100

GROUND FIRST

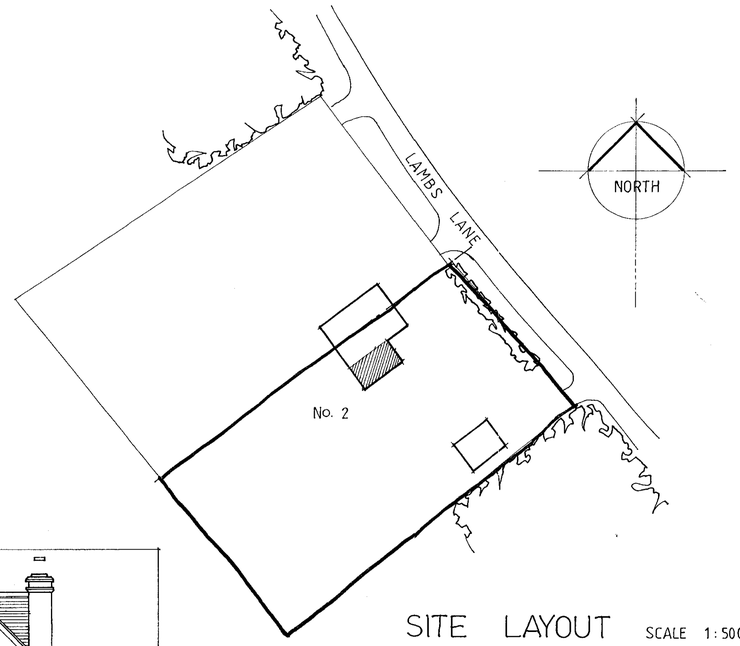


SITE LAYOUT SCALE 1:500




PROPOSED
SCALE 1:100

FRONT SIDE REAR

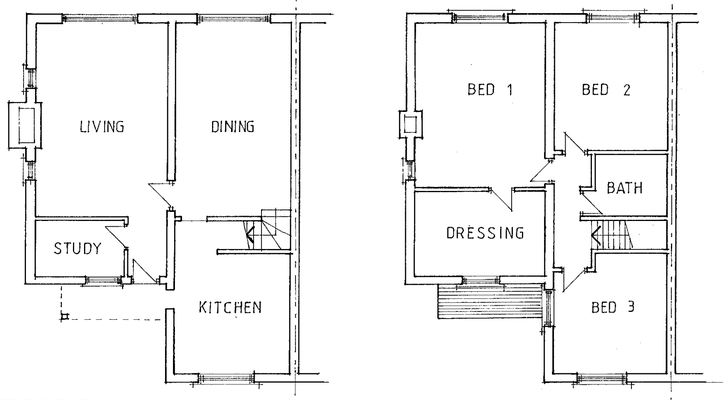


PROPOSED
SCALE 1:100

GROUND FIRST

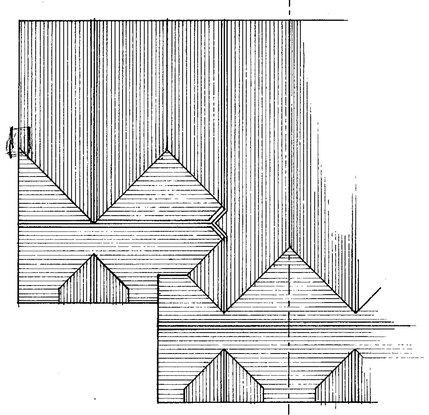

ROOF

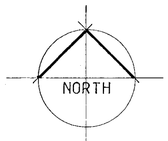



SITE LOCATION SCALE 1:2500

25. OCT. 2000 2678

SPENCERS WOOD

DELEGATED

W. M. GRAHAM ASSOCIATES
CHARTERED ARCHITECTS
1 Rectory Road,
Wokingham,
Berkshire, RG40 1DJ.
Tel: 0118 9770464
Fax: 0118 9770482


Job
2 LODDEN COURT
LAMBS LANE SPENCERS WOOD
READING

Title
EXISTING & PROPOSED

Scale	Date	Drawn By
AS	OCT 2000	RWF
Job No.	Drawing No.	Revision
2251	07	

Artworker DIS(UK) 00129


This drawing is copyright and may not be reproduced without the written consent of the Architect.

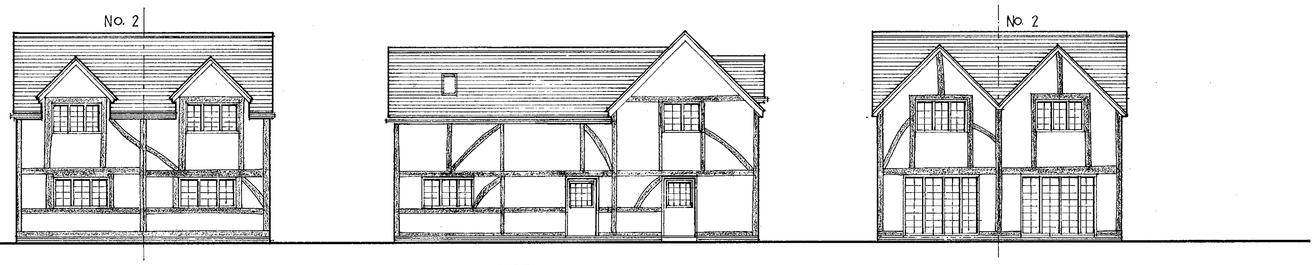

FRONT SIDE REAR

EXISTING


SCALE 1:100

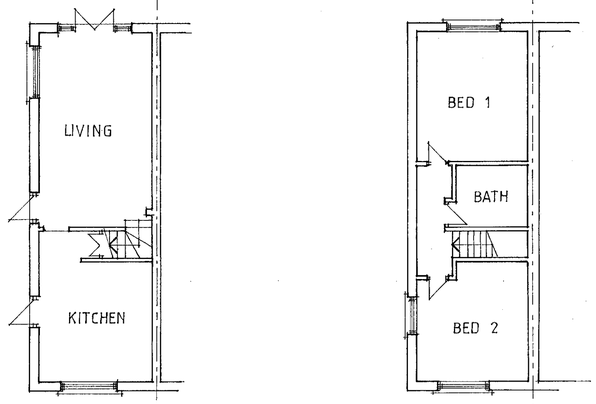


GROUND FIRST

EXISTING

SCALE 1 : 100

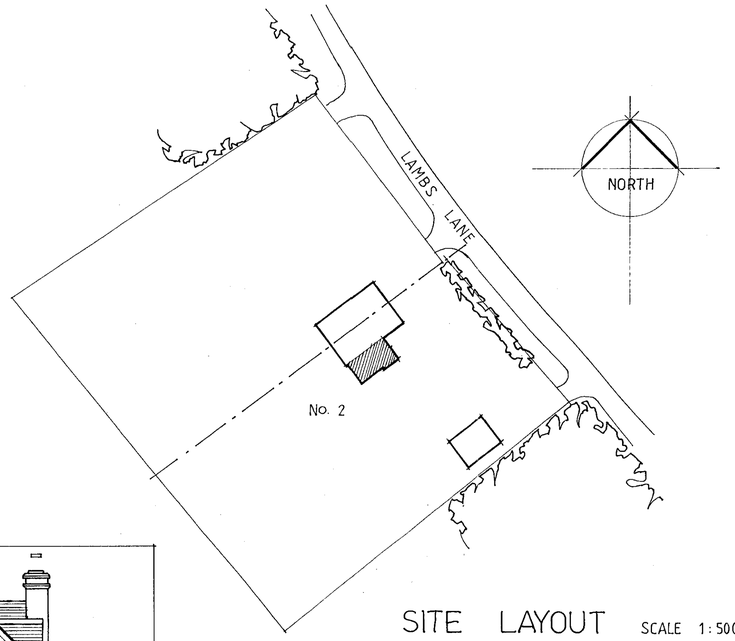


SITE LAYOUT SCALE 1:500

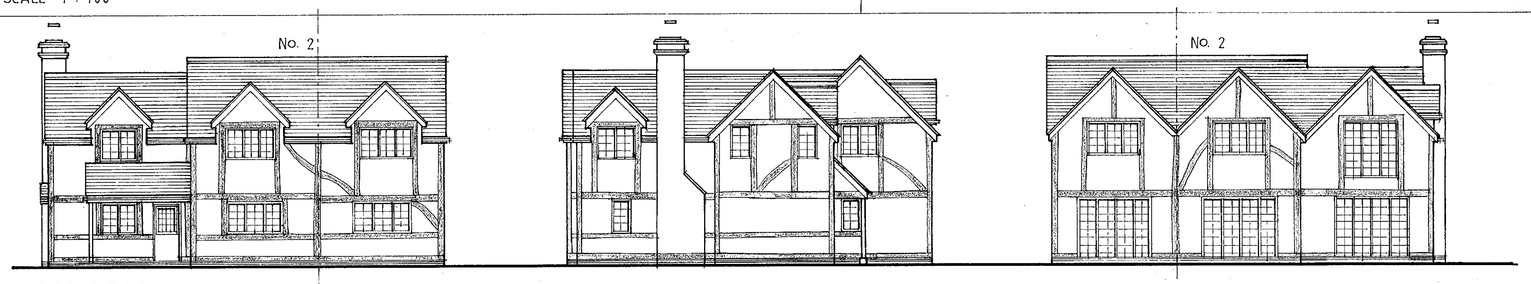

FRONT SIDE REAR

PROPOSED


SCALE 1:100

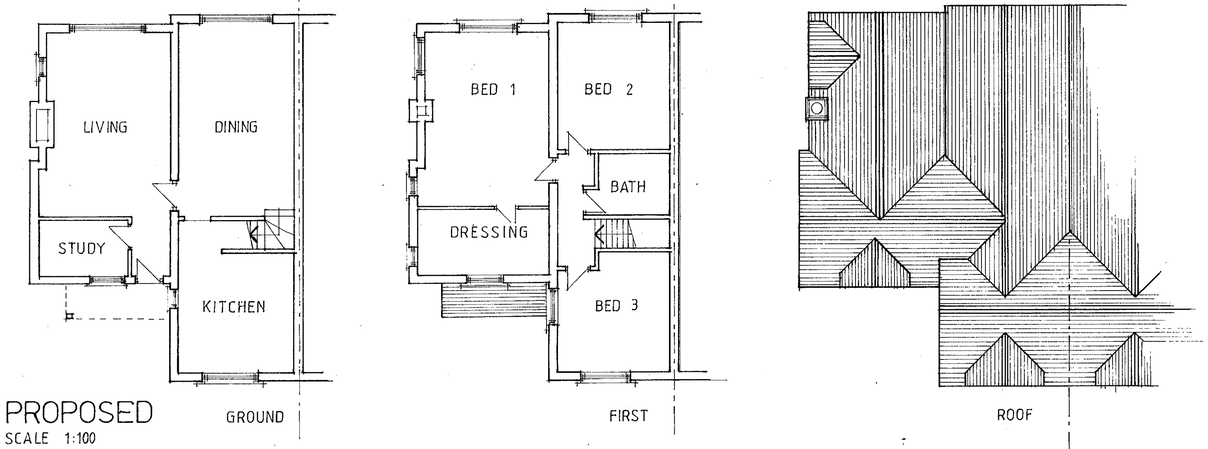


GROUND FIRST ROOF

PROPOSED

SCALE 1:100

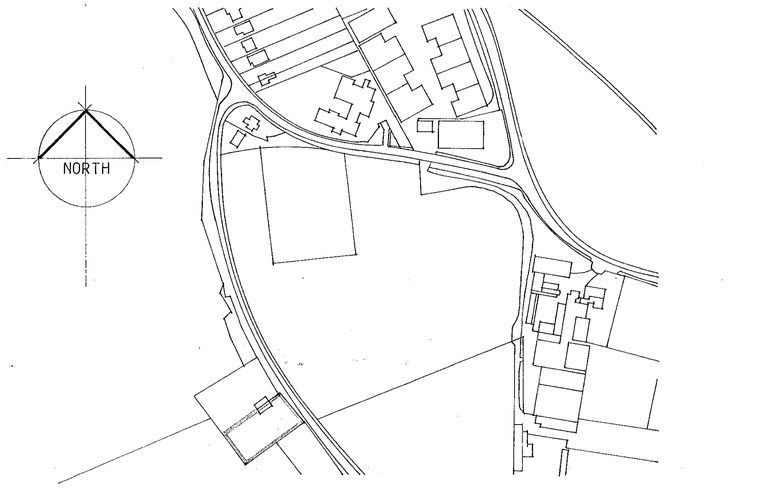

SITE LOCATION SCALE 1:2500

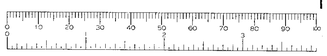

PLANNING SERVICES | HPT
POL | TLS
DC | ENF
APP |
CS |
04 JAN 2001
COPIES TO: | ACK: | FILE:

REVISED PLAN
2678 1

B 02/01/01

W. M. GRAHAM ASSOCIATES
CHARTERED ARCHITECTS
1 Rectory Road,
Wokingham,
Berkshire, RG40 1DJ.
Tel: 0118 9770464
Fax: 0118 9770482

Job
2 LODDEN COURT
LAMBS LANE SPENCERS WOOD
READING

Title
EXISTING & PROPOSED

Scale	Date	Drawn By
AS	OCT 2000	RWF

Job No.	Drawing No.	Revision
2251	07	B

Artworker DS(UK)-00129