CAD File Ref No APT10062_A

12. DEC. 2000* 2990

NOTES

1.1 Do not scale

1.2 All dimensions are in mm unless otherwise specified.

1.3. Assume all site details are existing unless otherwise specified


o2o EQUIPMENT


PROPOSED CABIN DETAILS :
o2o Ref : Portasilo Midi Cabin
Dimensions : 2760 x 1560 x 2900 high
Material : Steel
Colour : Grey

PROPOSED TOWER DETAILS :
o2o ref : 12.5/FL/TS-3/L

PROPOSED ANTENNA DETAILS
1 No. Trisector antenna


TRANSMISSION THROUGH LEASED LINE

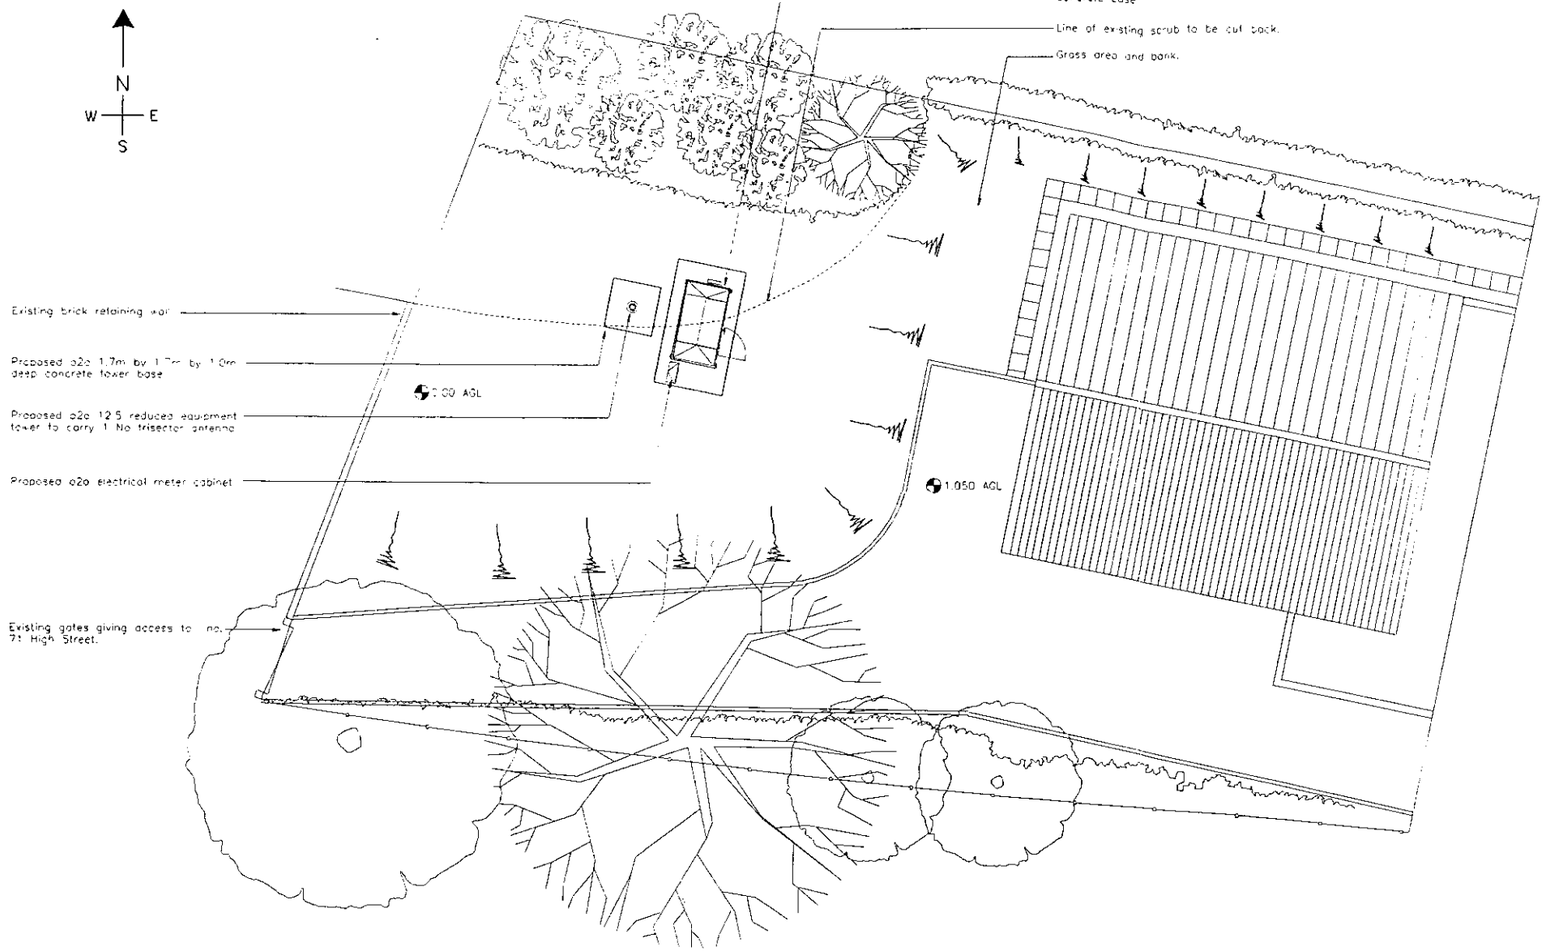

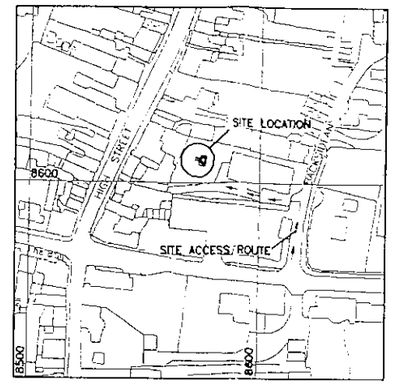

SITE LOCATION MAP

CELL: 98963 SITE I.D.: 760703
NATIONAL GRID REFERENCE 478572/178610
Scale 1:1250

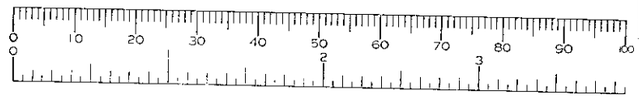


NOTE: ORIGINAL DRAWING SIZE A1


100mm ON ORIGINAL A1 DRAWING

SCALE 1:100 0 1 2 3 4 5 6 7 8 9 10m
SCALE 1:200 0 2 4 6 8 10 12 14 16 18 20m

Rev	Date	Amendments	Drawn By	Approved By
B	20/10/00	TOWER REDUCED TO 12.5M REDUCED EQUIPMENT WITH TRISECTOR, DISHES AND ENCLOSURE REMOVED.	A-T	
A	22/09/00	FIRST ISSUE	A-T	

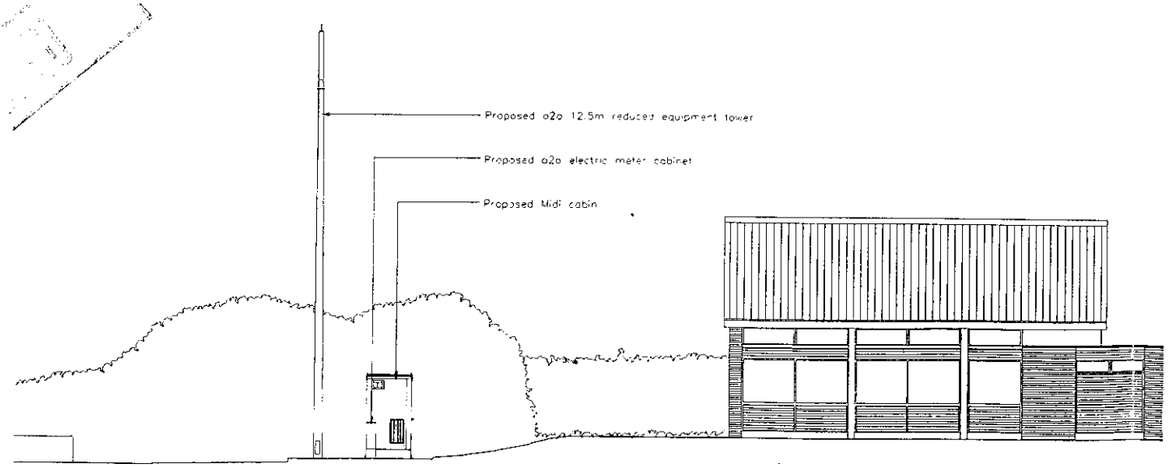

SOUTH ELEVATION
SCALE 1:100

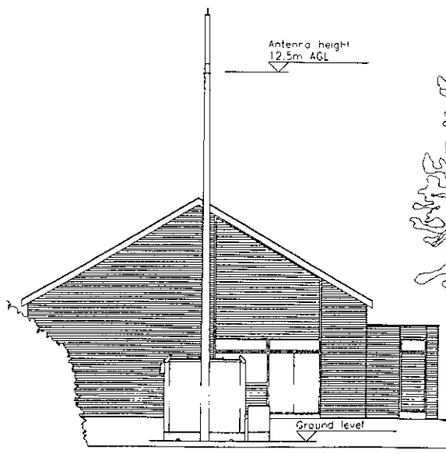

WEST ELEVATION
SCALE 1:100

A·P·T


Client: one2one

Client Ref: One 2 One Personal Communications Limited

Job Title: CELL – 98963
BT SPEC WARGRAVE ATE
BACKSIDEANS, WARGRAVE
READING, BERKSHIRE, RG10 8JP.

Drawing Title: SITE LAYOUT (PLANNING)

Scale	Site ID	Issue Date
AS SHOWN	760703	
Drawn by / Date: ARCH-TECH 22/09/00	Checked by / Date	Approved by / Date
Drawing No.: 00072/98963/760703/01		Rev.: B

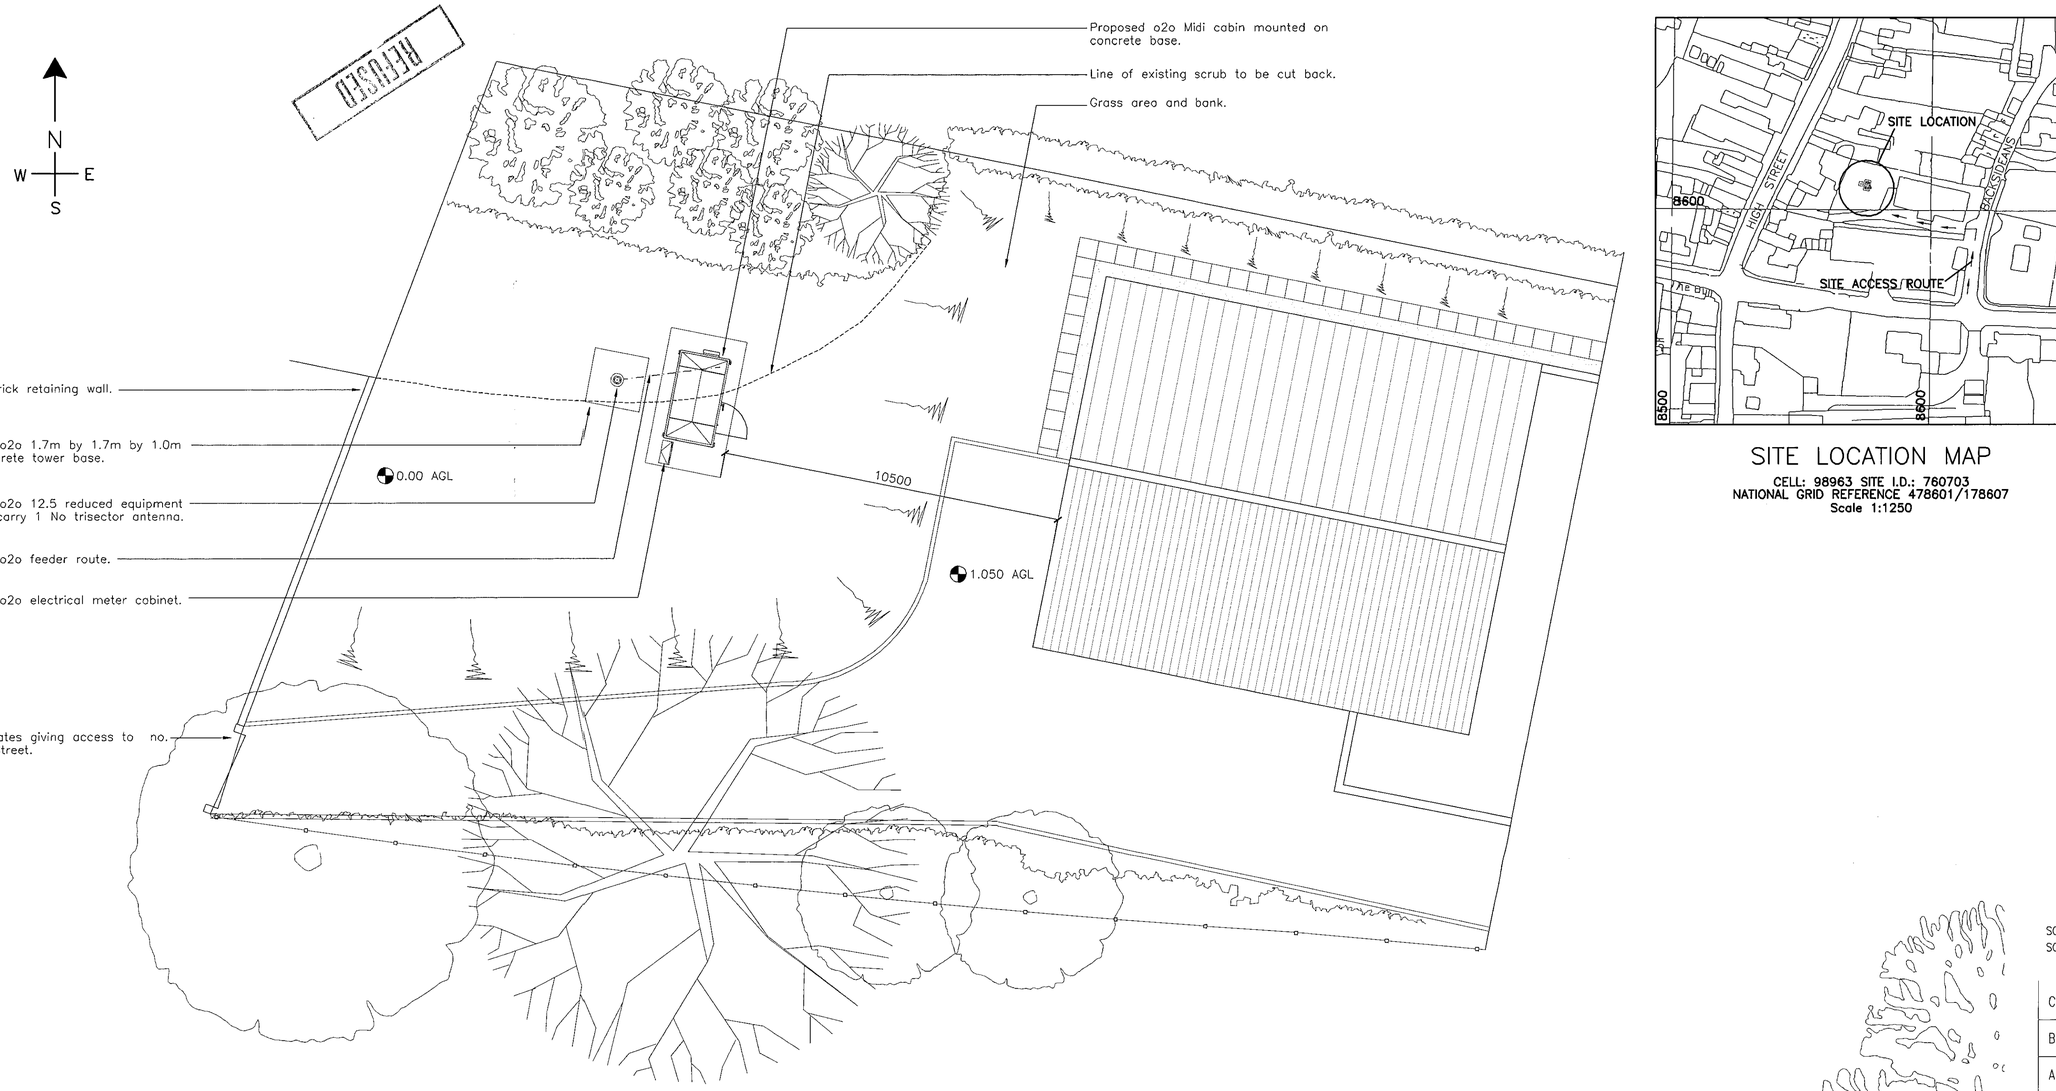

SITE LOCATION MAP

CELL: 98963 SITE I.D.: 760703
NATIONAL GRID REFERENCE 478601/178607
Scale 1:1250

CAD File Ref No APT10062_C

NOTES

1.1. Do not scale

1.2. All dimensions are in mm unless otherwise specified.

1.3. Assume all site details are existing unless otherwise specified.


o2o EQUIPMENT

PROPOSED CABIN DETAILS :
o2o Ref : Portasilo Midi Cabin
Dimensions : 2760 x 1560 x 2900 high
Material : Steel
Colour : Grey


PROPOSED TOWER DETAILS :
o2o ref : 12.5/FL/TS/3/L

PROPOSED ANTENNA DETAILS :
1 No. Trisector antenna with orientations of 60°, 180° and 300°.

TRANSMISSION THROUGH LEASED LINE

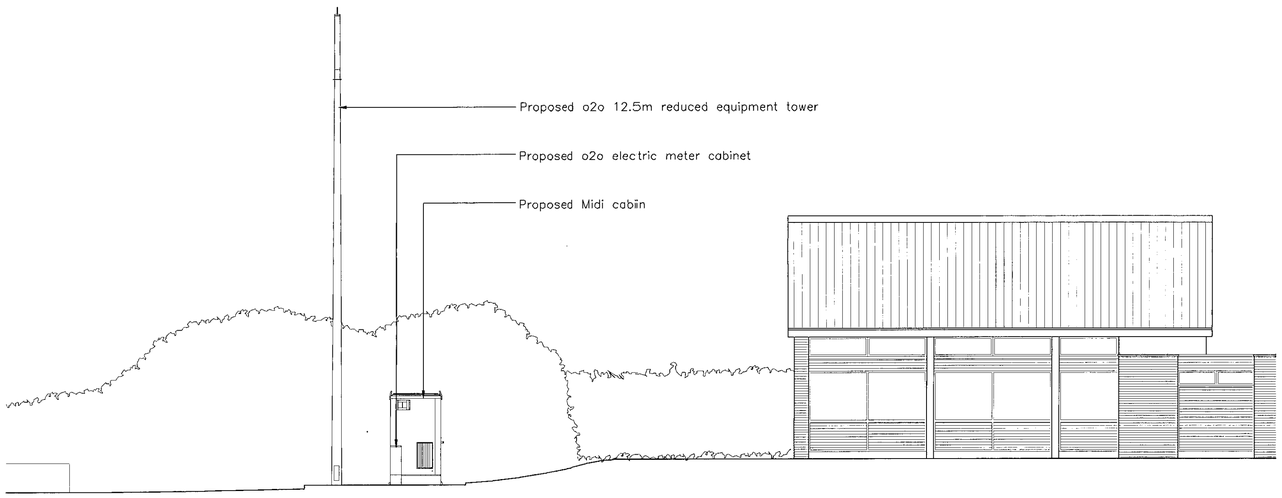

SOUTH ELEVATION
SCALE 1:100

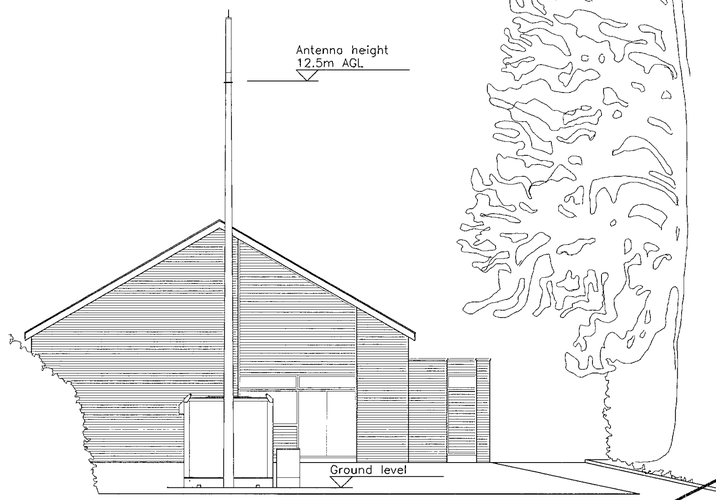

WEST ELEVATION
SCALE 1:100

NOTE: ORIGINAL DRAWING SIZE A1

100mm ON ORIGINAL A1 DRAWING

SCALE 1:100 0 1 2 3 4 5 6 7 8 9 10m
SCALE 1:200 0 2 4 6 8 10 12 14 16 18 20m

Rev	Date	Amendments	Drawn By	Approved By
C	22/11/00	ANTENNA ORIENTATIONS ADDED, NGR AMENDED ON PROMAP, FEEDERS AND DIM. TO T.E. ADDED.	A-T	
B	20/10/00	TOWER REDUCED TO 12.5M REDUCED EQUIPMENT WITH TRISECTOR, DISHES AND ENCLOSURE REMOVED.	A-T	
A	22/09/00	FIRST ISSUE 12 DEC 2000 * 2990	A-T	

A·P·T

CAMBERLEY
Dolphin House
Albany Park
Camberley
Surrey GU18 7QH
Telephone: 01276 605000
01276 692098
Fax: 01276 683781
Email/Compuserve:
101464,770

NORTHERN
Station Yard
Station Road
Elvanfoot
Sandbach
Cheshire
CW11 3JG
Telephone: 01270 758100
Fax: 01270 758101

NEWCASTLE UPON TYNE
Walker House
2 Granville Road
Jesmond
Newcastle upon Tyne
NE2 1TP
Telephone: 0191 2120786
Fax: 0191 2121073

MIDLANDS
The Barn, Farndon Grange
Marston Lane, East Farndon
Market Harborough
Leicestershire LE16 9SL
Telephone: 01858 439300
Fax: 01858 439301

NORTHERN IRELAND
Philip House
123 - 137 York Street
Belfast
BT15 1AB
Telephone: 01232 236466
Fax: 01232 237391

SCOTLAND
Woodlands House
11 Ashley Street
Glasgow G3 6DR
Telephone: 0141 3312939
Fax: 0141 3312969

NETHERLANDS
Albany Partnership B.V.
Kruiseweg 601,
P.O. Box 508
Hoofddorp 2132 NA
Netherlands
Fax: 31-20-6533481

BELGIUM
Kardinaal Mercierlaai 44
2600 Berchem
Antwerpen
Belgium
Telephone: 32 (0)3 2811100
Fax: 32 (0)3 239 28 40

Client: one2one

Client Ref: **One 2 One Personal Communications Limited**

Job Title: CELL – 98963
BT SPEC WARGRAVE ATE
BACKSIDEANS, WARGRAVE
READING, BERKSHIRE, RG10 8JP.

Drawing Title: SITE LAYOUT (PLANNING)

Scale	Site ID	Issue Date
AS SHOWN	760703	

Drawn by	Date	Checked by	Date	Approved by	Date
ARCH-TECH	22/09/00				

Drawing No. 00072/98963/760703/01 Rev. C

REFUSED

0 10 20 30 40 50 60 70 80 90 100