


ALL DIMENSIONS TO BE CHECKED ON SITE
AND ANY DISCREPENCIES AND ADJUSTMENTS
TO BE NOTED AND PASSED TO THE SURVEYOR
FOR FURTHER INSTRUCTIONS.

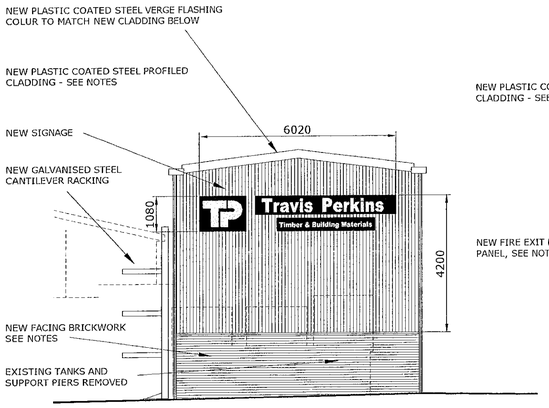


SOUTH ELEVATION

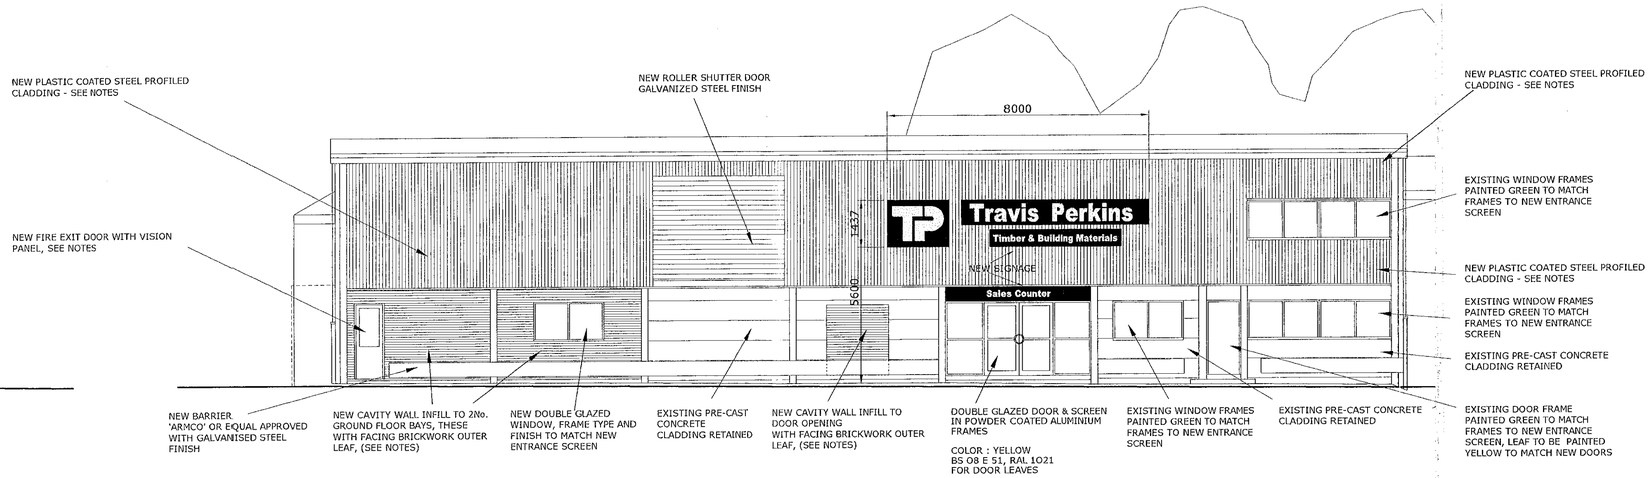

EAST ELEVATION TO PINEWOOD AVENUE

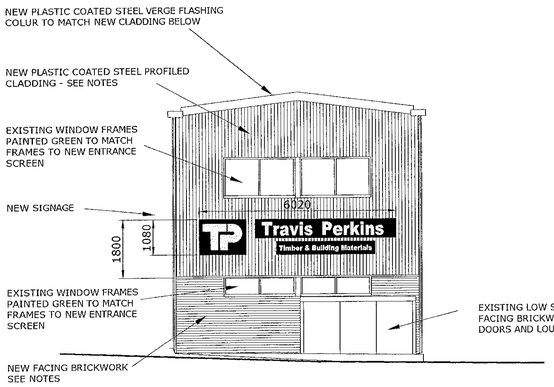

NORTH ELEVATION

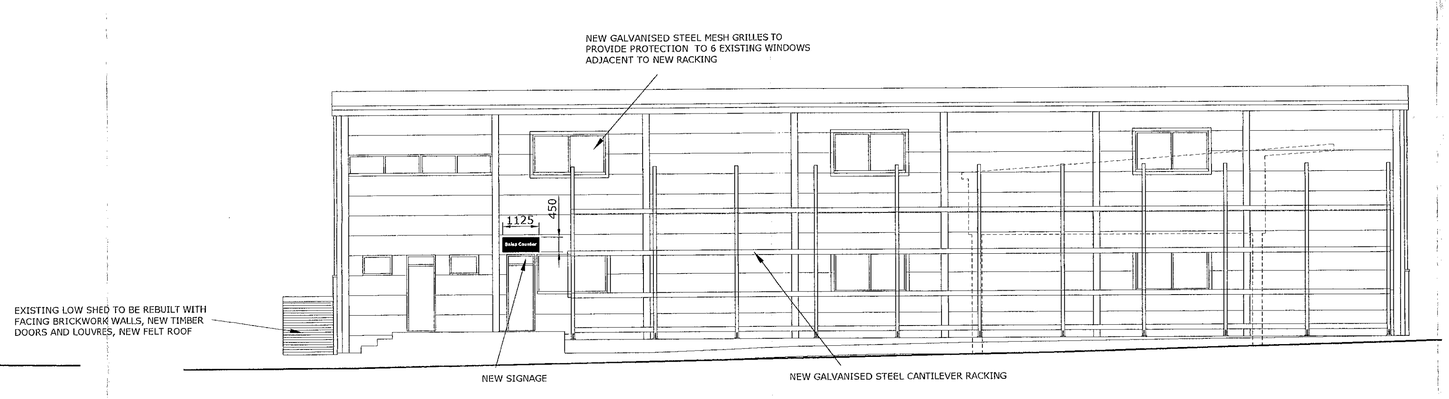

WEST ELEVATION

NOTES :

1. NEW PLASTIC COATED PROFILED STEEL SHEETING TO BE BSC 'COLOURCOAT' HP 200 OR EQUAL APPROVED, COLOUR - 'OLIVE GREEN'
2. BRICKS IN NEW FACING BRICKWORK TO BE HEPWORTH RUTLAND BUFF RUSTIC
3. NEW AND RETAINED PERSONNEL DOOR LEAVES TO BE IN SOLID TIMBER, PAINTED YELLOW FRAMES TO BE PAINTED GREEN TO MATCH NEW ENTRANCE DOOR & SCREEN

01188

ref.	revision	date
A	planning application issue	30-06-00

scale	date	checked	drawn
1: 100	30-06-00	*	MPP

drawing title

PROPOSED RECLADDING OF
EXISTING BUILDING

project

PROPOSED TRADE COUNTER
PINEWOOD AVENUE
CROWTHORNE
BERKS

client

TRAVIS PERKINS
TRADING COMPANY LIMITED


BRACKNELL FOREST BOROUGH COUNCIL
04 DEC 2000
PLANNING APPLICATION

WILLIAM MARTIN & PARTNERS Chartered Surveyors
Property & Construction Consultants


Greencoat House,
Francis Street,
Victoria,
London SW1P 1DH
Tel 0171-233 8833
Fax 0171-630 1486

CRO / PL4


ALL DIMENSIONS TO BE CHECKED ON SITE AND ANY DISCREPENCIES AND ADJUSTMENTS TO BE NOTED AND PASSED TO THE SURVEYOR FOR FURTHER INSTRUCTIONS.

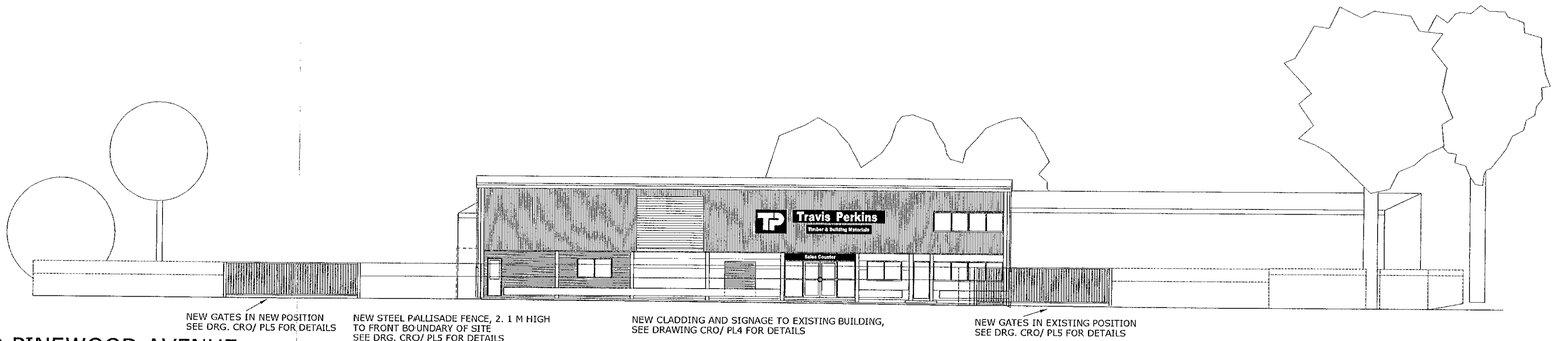


ELEVATION TO PINEWOOD AVENUE

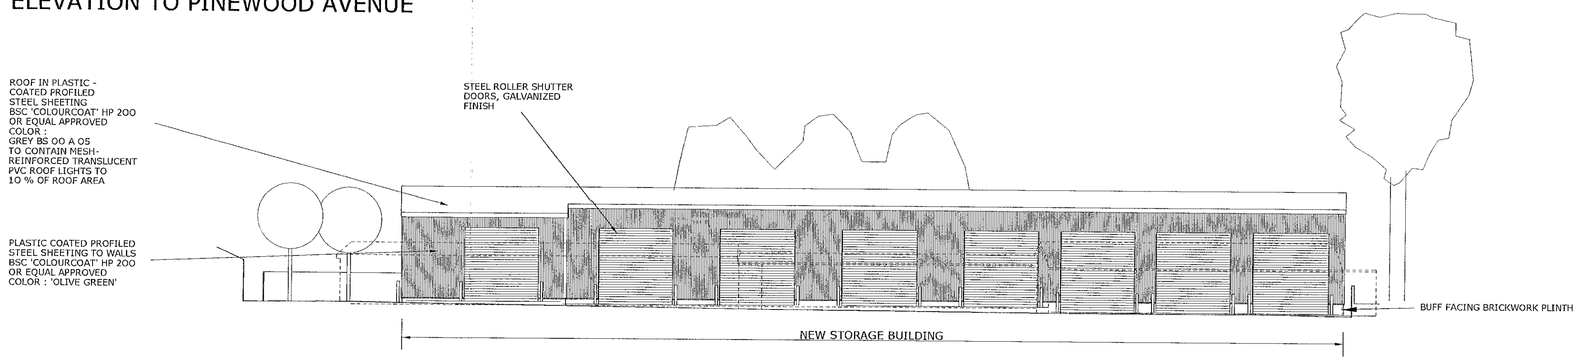

SECTION A-A

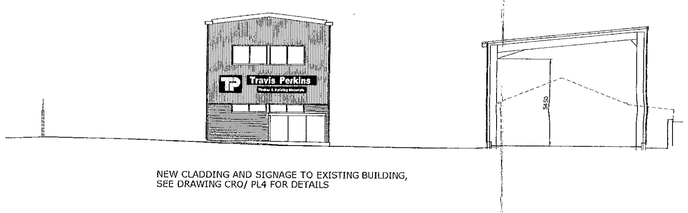


NEW CLADDING AND SIGNAGE TO EXISTING BUILDING, SEE DRAWING CRO/ PL4 FOR DETAILS

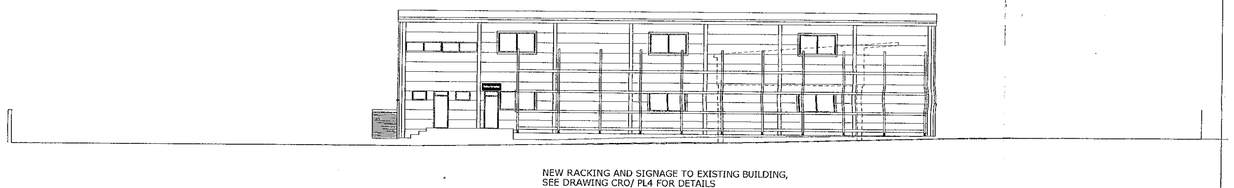


NEW RACKING AND SIGNAGE TO EXISTING BUILDING, SEE DRAWING CRO/ PL4 FOR DETAILS


SECTION C-C

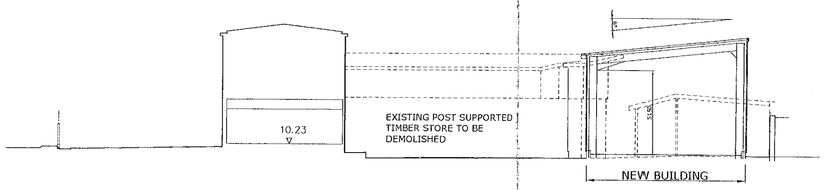

SECTION B-B

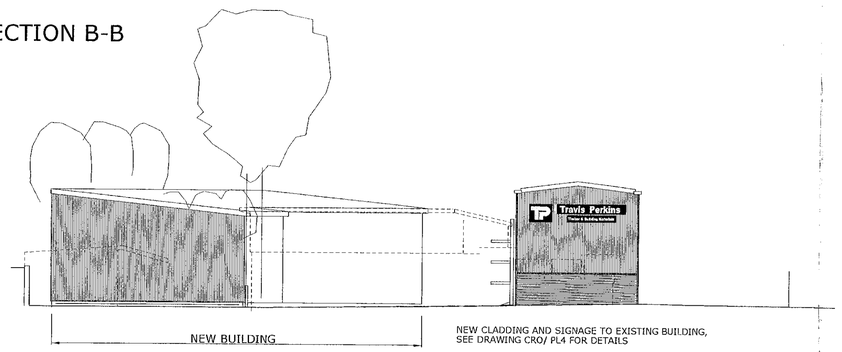


SECTION D-D

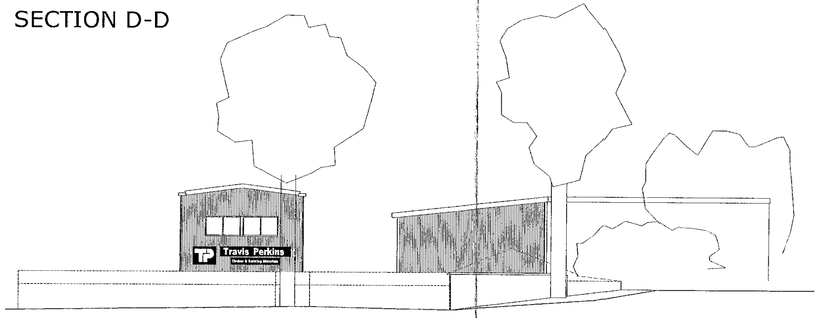

NORTH ELEVATION

SECTION E-E

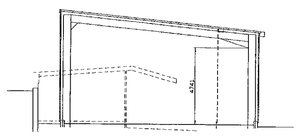

SECTION F-F



01188

*	planning application issue	30-06-00
ref.	revision	date

1: 200	30-06-00	*	MPP
scale	date	checked	drawn

drawing title

ELEVATIONS & SECTIONS AS PROPOSED (SCHEME 2)

project

PROPOSED TRADE COUNTER
PINEWOOD AVENUE
CROWTHORNE
BERKS

0 4 DEC 2000
PLANNING AND TRANSPORTATION DEPARTMENT

client

TRAVIS PERKINS
TRADING COMPANY LIMITED


WILLIAM MARTIN & PARTNERS Chartered Surveyors
Property & Construction Consultants

Greencoat House,
Francis Street,
Victoria,
London SW1P 1DH
Tel 0171-233 8833
Fax 0171-630 1486


CRO / PL6




ELEVATION TO PINEWOOD AVENUE

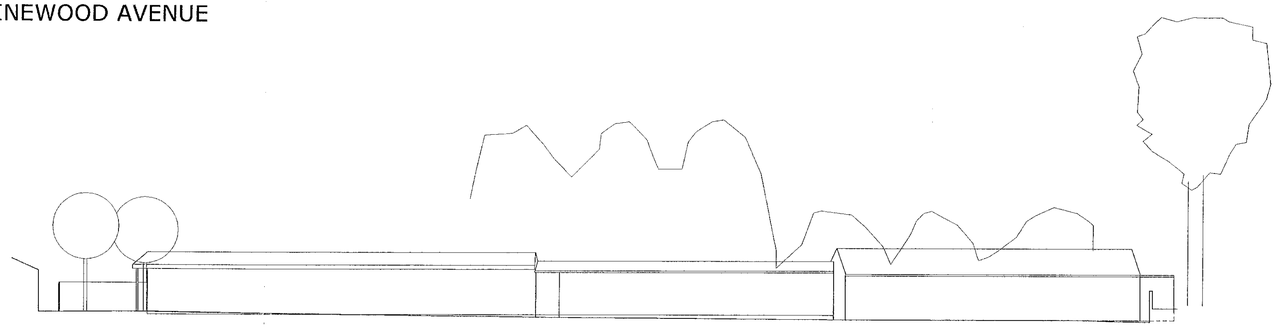


SECTION A-A

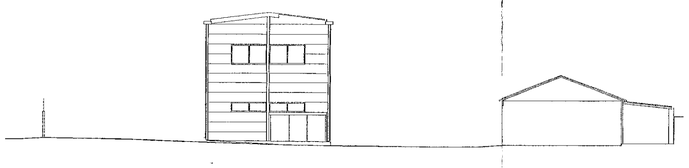


SECTION C-C

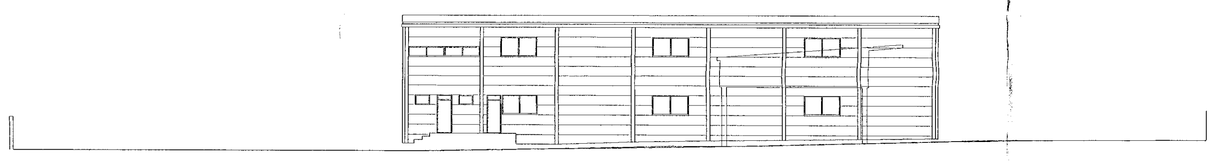


SECTION B-B

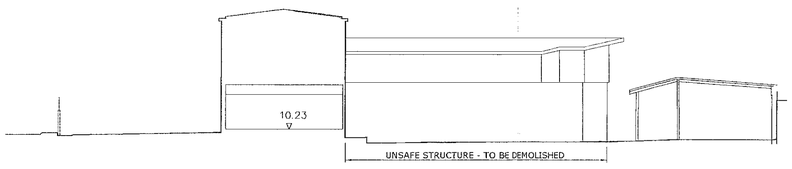


SECTION D-D

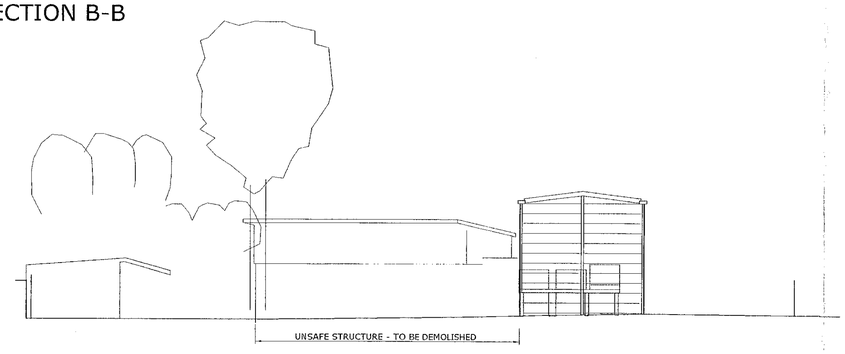

SECTION E-E

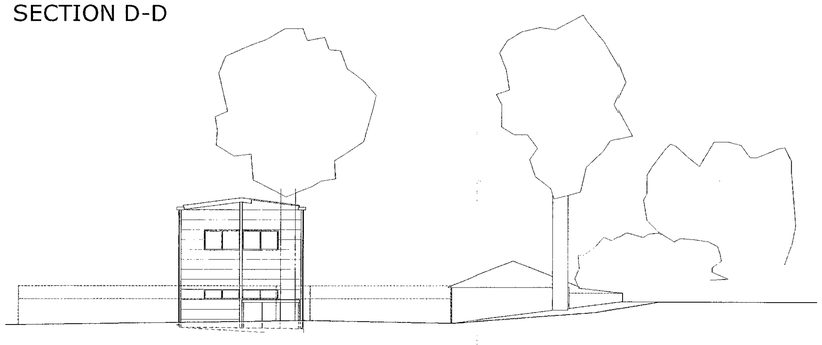

NORTH ELEVATION

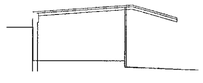


SECTION F-F

NOTES :

1. SEE SITE PHOTOGRAPHS FOR MORE DETAILS OF EXISTING BUILDINGS

ALL DIMENSIONS TO BE CHECKED ON SITE AND ANY DISCREPENCIES AND ADJUSTMENTS TO BE NOTED AND PASSED TO THE SURVEYOR FOR FURTHER INSTRUCTIONS.

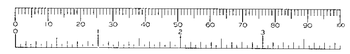

01188

ref.	revision	date
*	planning application issue	30-06-00

scale	date	checked	drawn
1: 200	30-06-00	*	MPP

drawing title

ELEVATIONS & SECTIONS
AS EXISTING

project

PROPOSED TRADE COUNTER
PINEWOOD AVENUE
CROWTHORNE
BERKS

client


TRAVIS PERKINS
TRADING COMPANY LIMITED


WILLIAM MARTIN & PARTNERS Chartered Surveyors
Property & Construction Consultants

Greencoat House,
Francis Street,
Victoria,
London SW1P 1DH
Tel 0171-233 8833
Fax 0171-630 1486


CRO / PL2

ALL DIMENSIONS TO BE CHECKED ON SITE AND ANY DISCREPENCIES AND ADJUSTMENTS TO BE NOTED AND PASSED TO THE SURVEYOR FOR FURTHER INSTRUCTIONS.

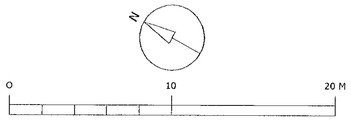

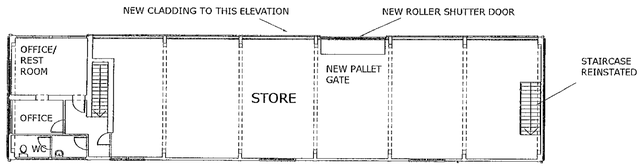

FIRST FLOOR PLAN

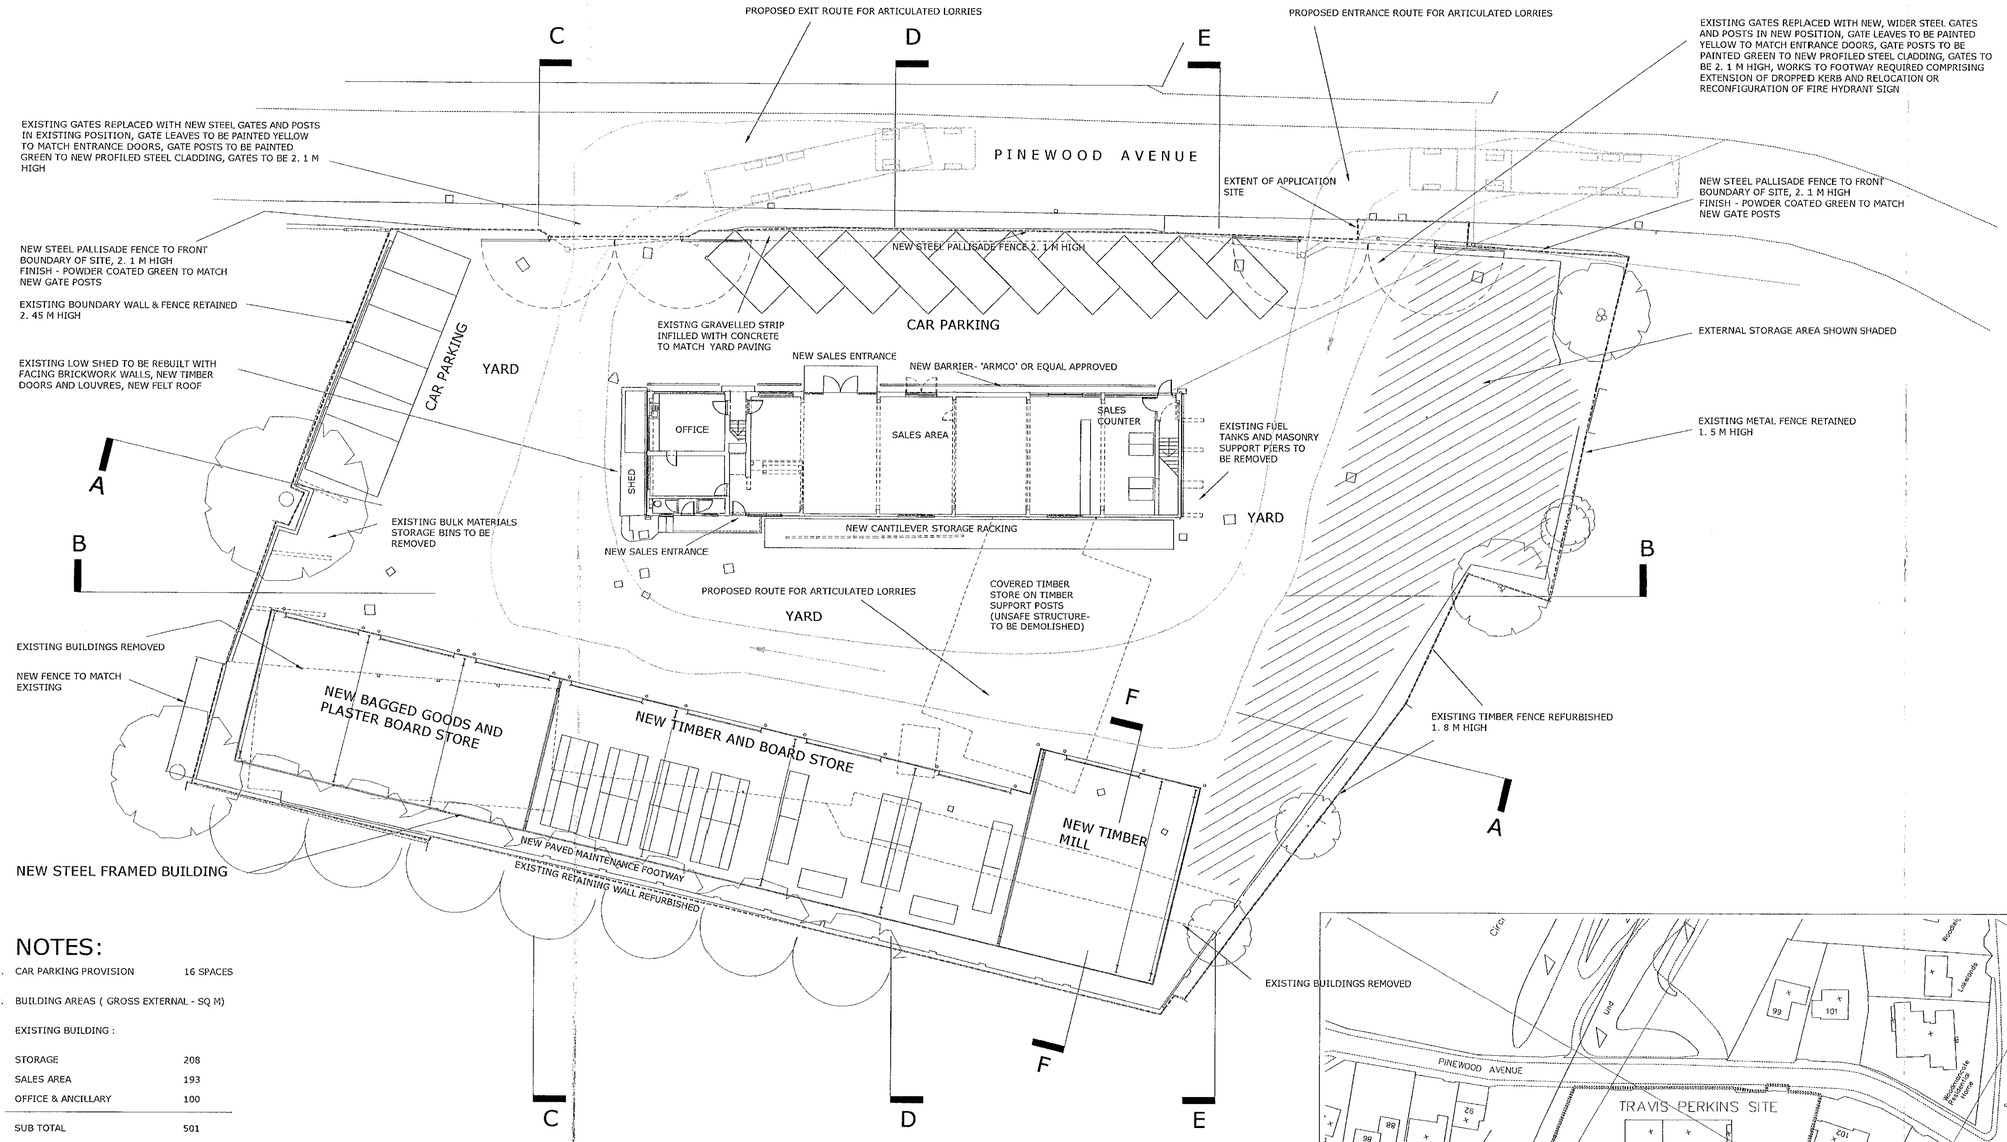

NOTES:

1. CAR PARKING PROVISION 16 SPACES

2. BUILDING AREAS (GROSS EXTERNAL - SQ M)

EXISTING BUILDING :

STORAGE	208
SALES AREA	193
OFFICE & ANCILLARY	100
SUB TOTAL	501

NEW BUILDING :


STORAGE	587
SUB TOTAL	587
TOTAL	1088

3. APPLICATION SITE :

BOUNDARY OF APPLICATION SITE SHOWN BY DOTTED LINE THUS : ----------

AREA OF APPLICATION SITE : 3080 SQ M
(0. 3080 Ha)

SITE AND GROUND FLOOR PLAN - SCALE 1 : 200

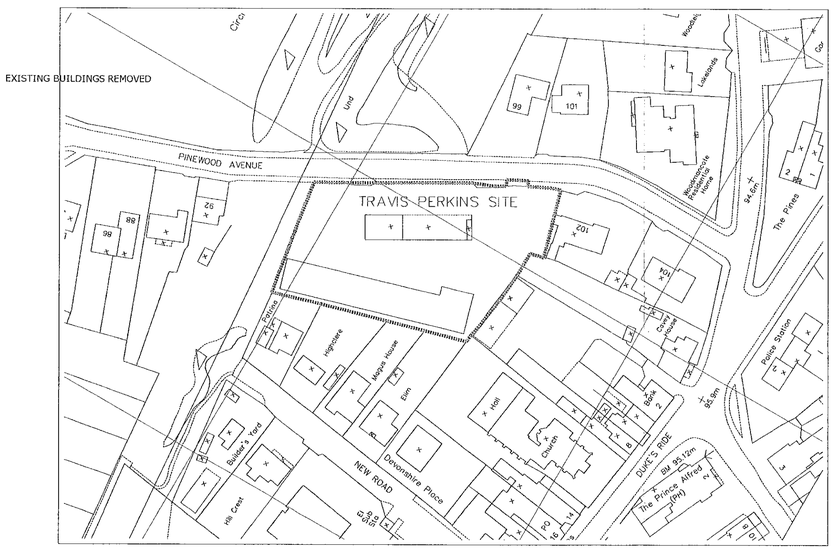

LOCATION PLAN - SCALE 1 : 1000

© Crown Copyright 2000.

01188

*	planning application issue	30-06-00
ref.	revision	date

1: 200 1: 1000 scales	30-06-00 date	* checked	MPP drawn

drawing title

PLANS
AS PROPOSED (SCHEME 2)

project

PROPOSED TRADE COUNTER
PINEWOOD AVENUE
CROWTHORNE
BERKS

client

TRAVIS PERKINS
TRADING COMPANY LIMITED


04 DEC 2000

WILLIAM MARTIN & PARTNERS Chartered Surveyors
Property & Construction Consultants

Greencoat House,
Francis Street,
Victoria,
London SW1P 1DH
Tel 0171-233 8833
Fax 0171-630 1486


CRO / PL5

ALL DIMENSIONS TO BE CHECKED ON SITE AND ANY DISCREPENCIES AND ADJUSTMENTS TO BE NOTED AND PASSED TO THE SURVEYOR FOR FURTHER INSTRUCTIONS.

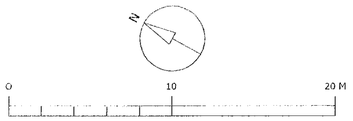



FIRST FLOOR PLAN

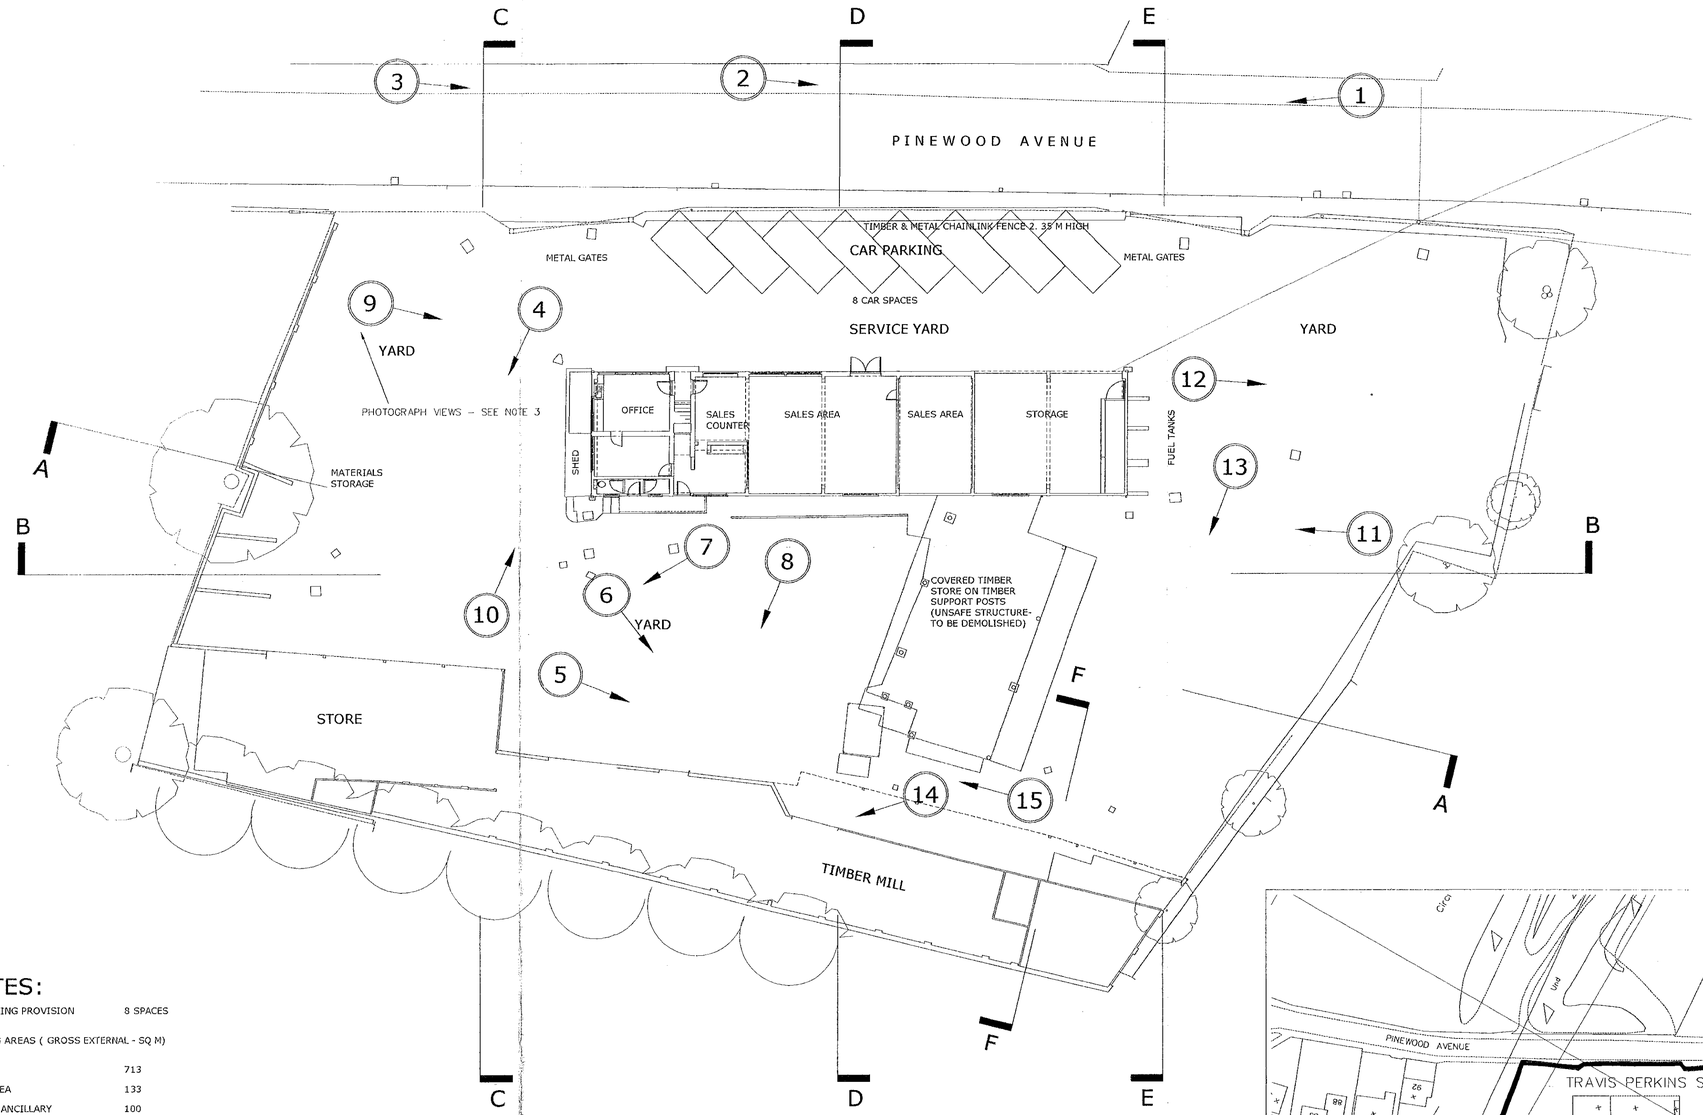

SITE AND GROUND FLOOR PLAN - SCALE 1 : 200

NOTES:

1. CAR PARKING PROVISION 8 SPACES
2. BUILDING AREAS (GROSS EXTERNAL - SQ M)

STORAGE	713
SALES AREA	133
OFFICE & ANCILLARY	100
TOTAL	946

3 SEE DRAWINGS CRO/ PL8- PL11 FOR PHOTOS

