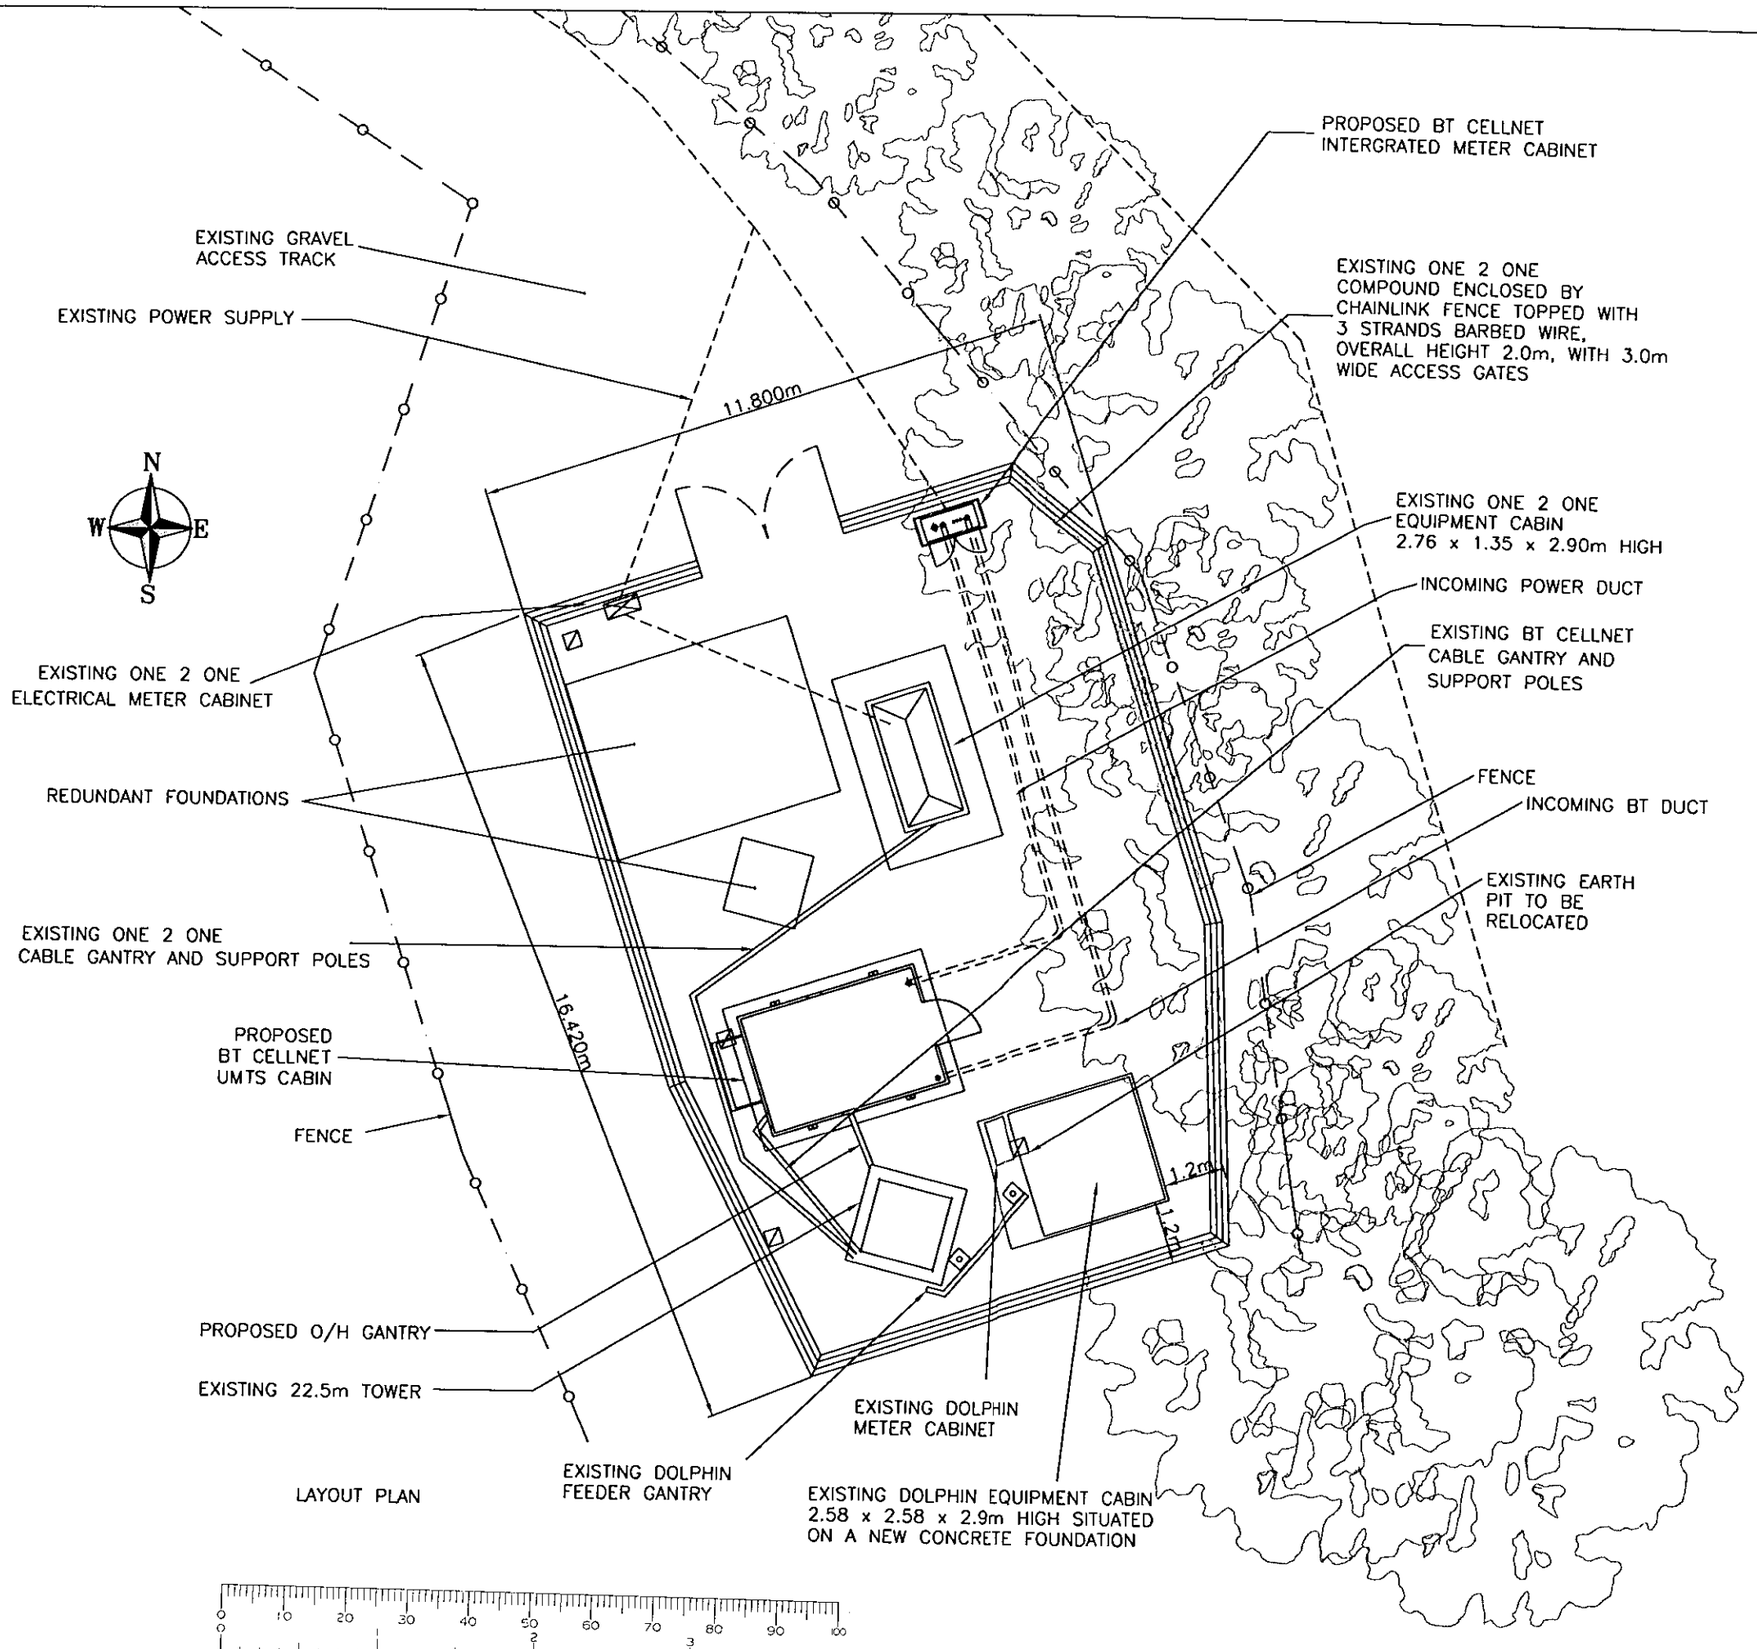


CROWN CASTLE INTERNATIONAL

NOTES

1) DO NOT SCALE DIMENSIONS
2) ALL DIMENSIONS IN MILLIMETRES UNLESS OTHERWISE STATED

18 Dec 2000

TL/2000/3001

APPROVED

Iss	Revision	Date	Drn	App
2	MODS (3717/00)	06.10.00	CT/JG	CR
1	PLANNING DRAWING	26.06.00	JW	

© This drawing is the property of CROWN CASTLE UK LIMITED and may not be reproduced or disclosed to a third party in any form without written permission

Crown Castle International
PO Box 98
Warwick
CV34 6TN
TEL: 01926 416000 FAX: 01926 416600

HATCH FARM

SITE PLAN

NGR: SU 7715 6971

Scale: 1/125 Date: 26.06.00
Drn: JW App:

Drg No 17429.2.04/2


A3

Wed Nov 29 15:08:51 2000 MRW (UNCONTROLLED COPY)


18·12·2000
TL|2000|3001 SUBID 031




SITE LOCATION PLAN
1:50000

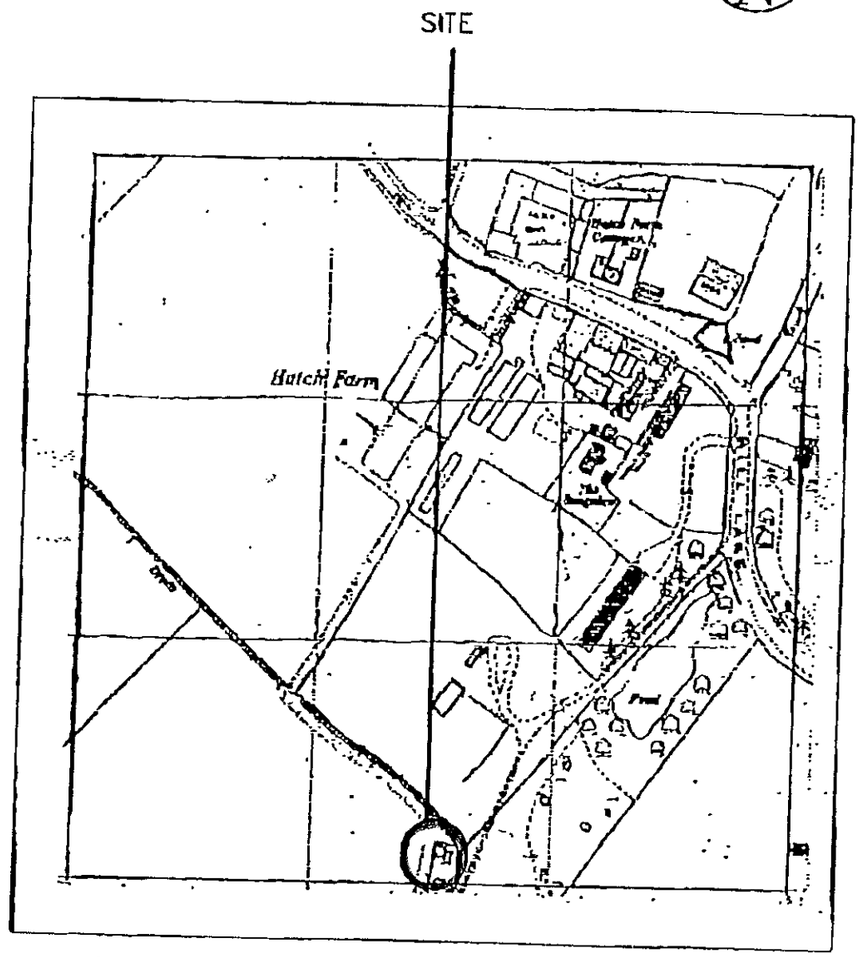

SITE LOCATION PLAN
1:2500

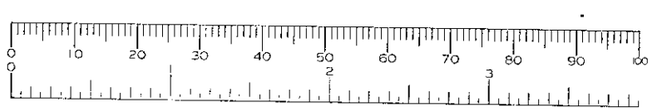

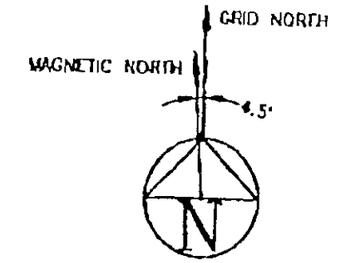

NOTES

1) DO NOT SCALE DIMENSIONS

2) ALL DIMENSIONS IN MILLIMETRES UNLESS OTHERWISE STATED

3) REPRODUCED FROM ORDNANCE SURVEY MAPS PERMISSION OF HER MAJESTY'S STATIONERY OFFICE, © CROWN COPYRIGHT TSC LTD. LICENCE NO. AL 51521A/001.

SITE ADDRESS:
Hatch Farm Dairies
Mill Lane
Sindlesham
Wokingham
RG11 5DF

one 2 one No: 91113
Dolphin Ref: 1296
TSC Drg No: 1016031-01 B
TSC Subid No: 031

2	Planning Drawing GAS Rev. 33170	13/9/00	PD	
1	Planning Drawing	28/6/00	JW	MH
No	Revision	Date	Drn	App

This drawing is the property of CROWN CASTLE UK LIMITED and may not be reproduced or disclosed to a third party in any form without written permission

TSC CONSULTING ENGINEERS
Tel:(01784) 914200
Fax:(01784) 911333
tsc@tsc-runway.co.uk

Crown Castle International
PO Box 68
Warwick
CV34 6TN
TEL: 01926 [illegible] FAX: 01926 [illegible]

HATCH FARM

AREA AND SITE LOCATION MAPS


NGR: SU 7715 6971

Scale: As Drawn Date: 28/06/00
Drn: J.W. App: M.H

Drg No 17429.2.03/2

29. SEP. 2000 14:31 CROWN CASTLE INT. NO. 400 P. 6
7.7 .83 CC·7T 00/CD/C7
k sent by :

RELOCATE EXISTING ANTENNA'S
ON SAME BEARINGS @ 19m

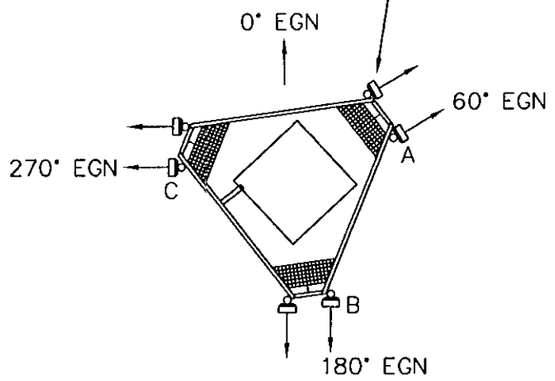

ANTENNA MOUNTING CONCEPT
AT 19M MEAN LEVEL

EXISTING "ROCKET"
EXTENSION WITH 2 OFF
DOLPHIN PANEL ANTENNA
& 2 OFF 0.6m DISHES

EXISTING One 2 One
SECTOR ANTENNAS

EXISTING One 2 One
0.3m MICROWAVE DISH

PROPOSED 3 OFF
BT CELLNET DUAL
POLAR ANTENNAS

EXISTING 1 BT CELLNET
0.3m MICROWAVE DISH (D3)


PROPOSED ANTENNAE
24.2m A.G.L.

TOWER HEIGHT
22.5m A.G.L.

19m A.G.L.

15m A.G.L.

APPROX. TREE LINE

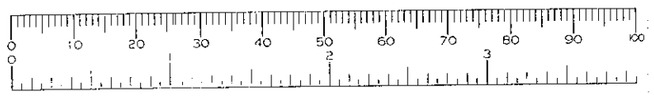

PROPOSED
BT CELLNET
UMTS CABIN

EXISTING
O/H GANTRY

EXISTING One 2 One
EQUIPMENT CABIN

PROPOSED
BT CELLNET
METER CABINET

EXISTING
DOLPHIN
CABIN

EXISTING
COMPOUND

GROUND LEVEL

BTcellnet

CELL No:	2262
SITE NAME	HATCH FARM
SITE ADDRESS	HATCH FARM MILL LANE SINDLESHAM WOKINGHAM RG11 5DF
NGR	SU 7715 6971
STATUS	PROPOSED

ANTENNA DETAILS:

ITEM	TYPE	CELL	BEARING	HT (MEAN)
A	DUAL POLAR	1	60°	19m
B	DUAL POLAR	2	180°	19m
C	DUAL POLAR	3	270°	19m

CROWN CASTLE INTERNATIONAL

NOTES

1) DO NOT SCALE DIMENSIONS
2) ALL DIMENSIONS IN MILLIMETRES UNLESS OTHERWISE STATED

18 Dec 2000

TL/2000/3001

APPROVED

Iss	Revision	Date	Drn	App
2	Existing antenna's @ 19m remain Job No. 4339/00	29.11.00	SMH	DO
1	INITIAL ISSUE (3717/00)	06.10.00	CT/JG	CR

© This drawing is the property of CROWN CASTLE UK LIMITED and may not be reproduced or disclosed to a third party in any form without written permission

Crown Castle International
PO Box 98
Warwick
CV34 6TN
TEL: 01926 416000 FAX: 01926 416600

HATCH FARM

BT CELLNET INSTALLATION
SOUTH WEST ELEVATION

NGR: SU 7715 6971

Scale: 1:100 Date: 06.10.00
Drn: CT/JG App: CR

Drg No 17429.2.11/2

A3

Wed Nov 29 15:07:31 2000 MRW (UNCONTROLLED COPY)