


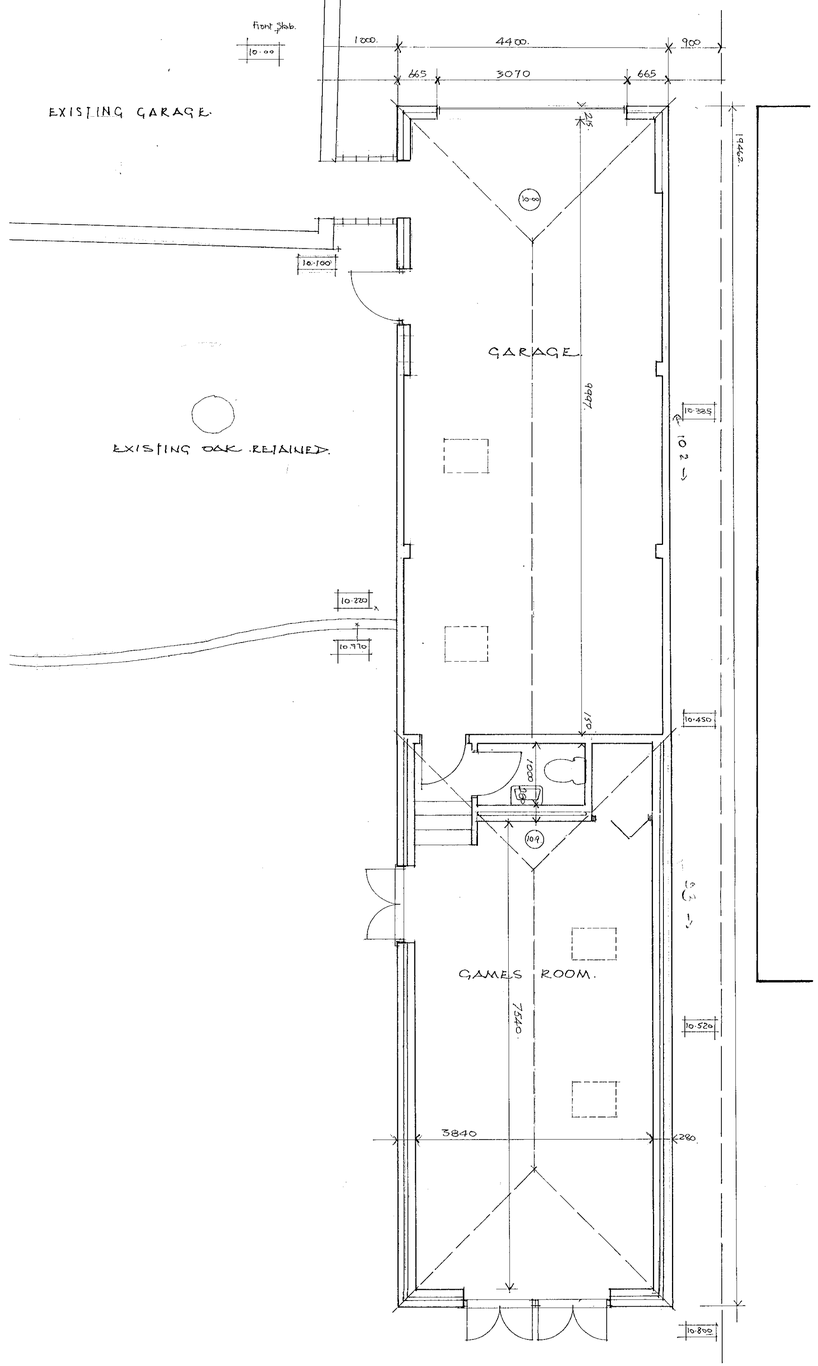


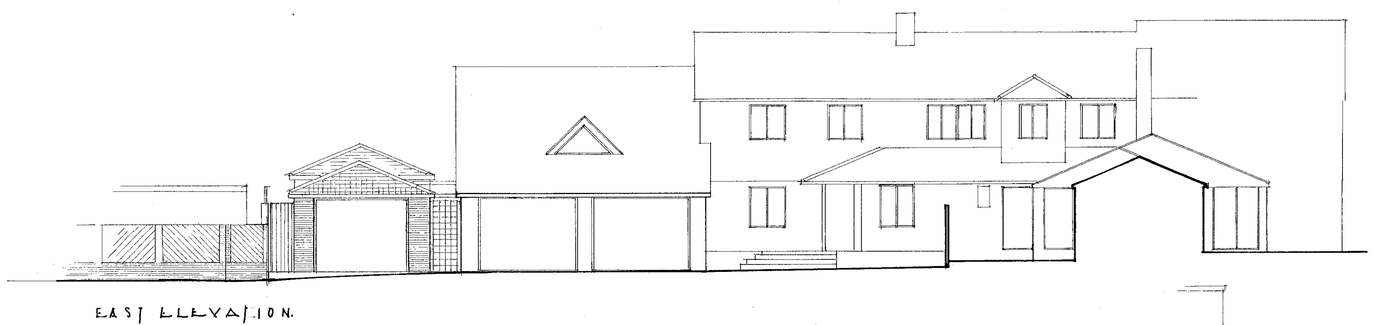


EAST ELEVATION.

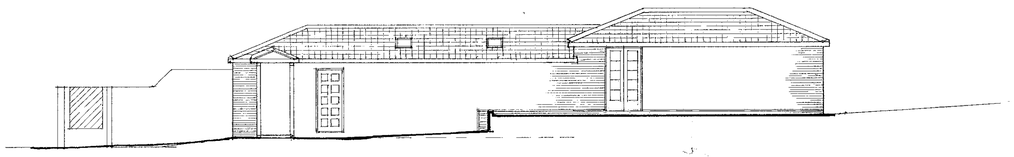

NORTH ELEVATION.

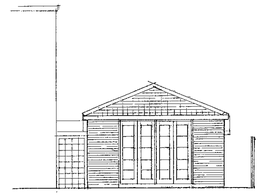

WEST ELEVATION.

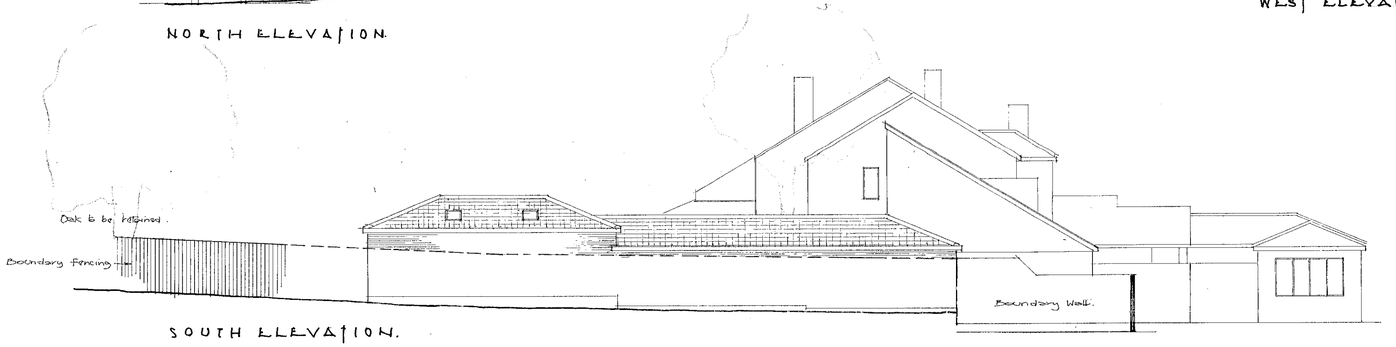


SOUTH ELEVATION.


Roof tiles : Redland Regent - Farmhouse Red.
Bricks : Hanson. Sunningdale Mixture.
-as existing. No 32.

Tree Preservation.
Piled foundations with S.W. drainage
& Soakaways under floor slab & retain moisture.

30.OCT.2000* 2699

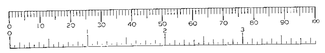


APPROVED

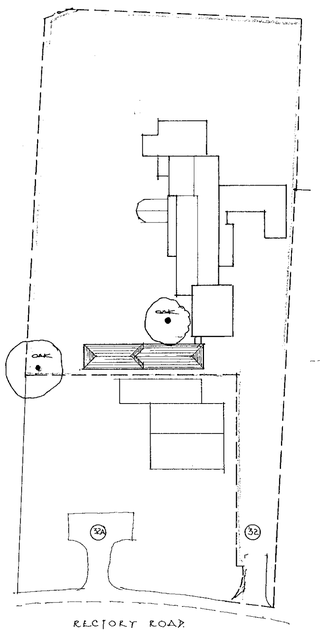

BLOCK PLAN 1:500.

LOCATION PLAN. 1:1250.

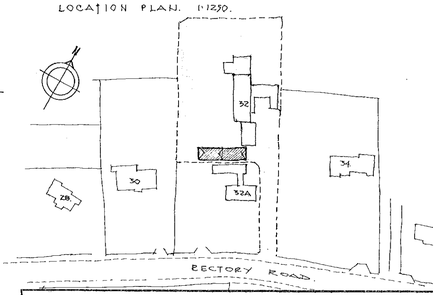

DEREK CANN RIBA CHARTERED ARCHITECT
13MANOR ROAD WOKINGHAM RG41 4AH. tel - 0118 9786895

Job title
32 Rectory Road.
Wokingham.

client
Mr+Mrs Fullbrook.

scale 1:50 1:100

date OCT 2000.

Drawing Title
Proposed Garage and Games Room.

Job no 0013

Drg no 02