



roof

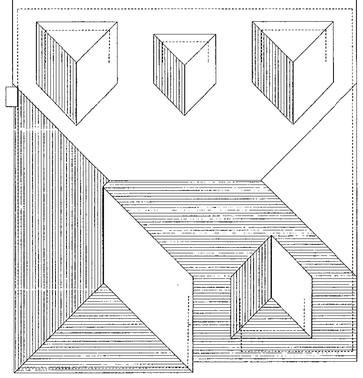


front



side

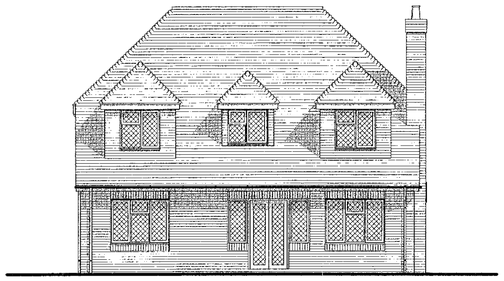


rear

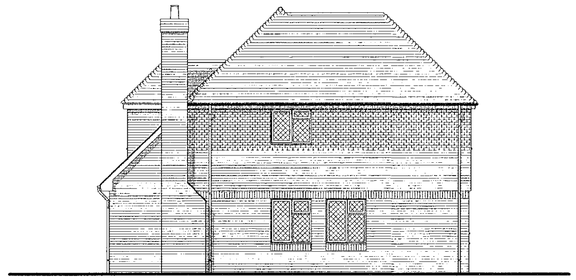


side

elevations

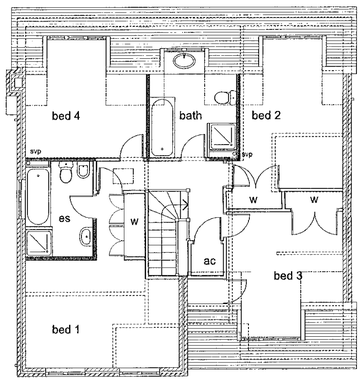


first

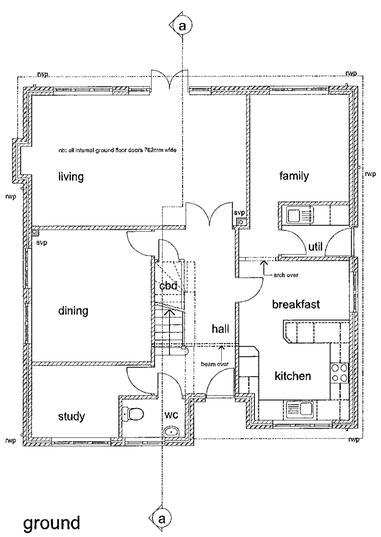


ground


floor plans

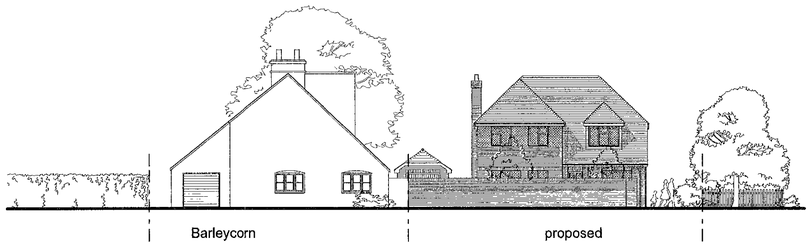


elevation from School Road (1: 200)

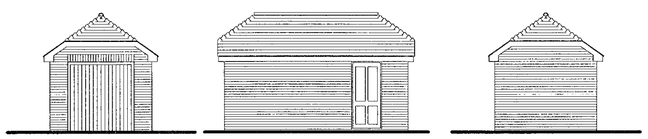

front side rear garage

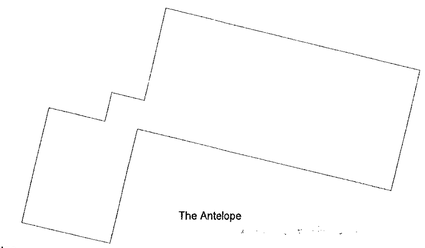

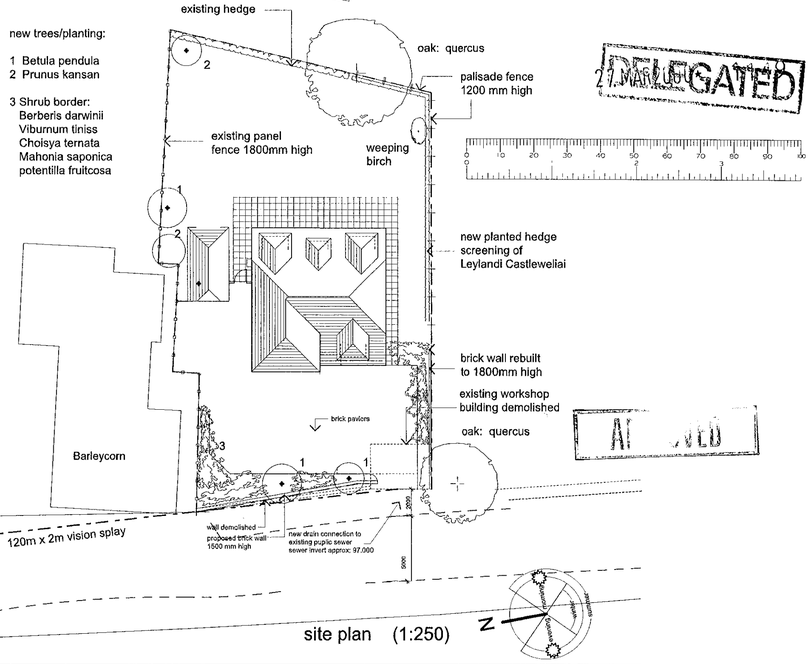

site plan (1:250)

DELEGATED
27 MAR 00

revision

A	27 / 5 / 99	gable to front elev now hipped 1st floor windows to rear reduced position of site amended
B	2 / 8 / 99	entry to site and garage repositioned vision splay added
C	13 / 9 / 99	site plan amended / info added
D	19 / 1 / 00	updated for building regs
E	24 / 1 / 00	foul drainage amended
F	2 / 2 / 00	ground floor wc amended
G	28 / 2 / 00	parking spaces added
H	29 / 2 / 00	garage repositioned

Land off School Road Hurst


proposed detached dwelling

plans & elevations


Deepwood Properties

scale	1:100	date	April 1999
1999 / SRH / 100		rev	H


24/5/00

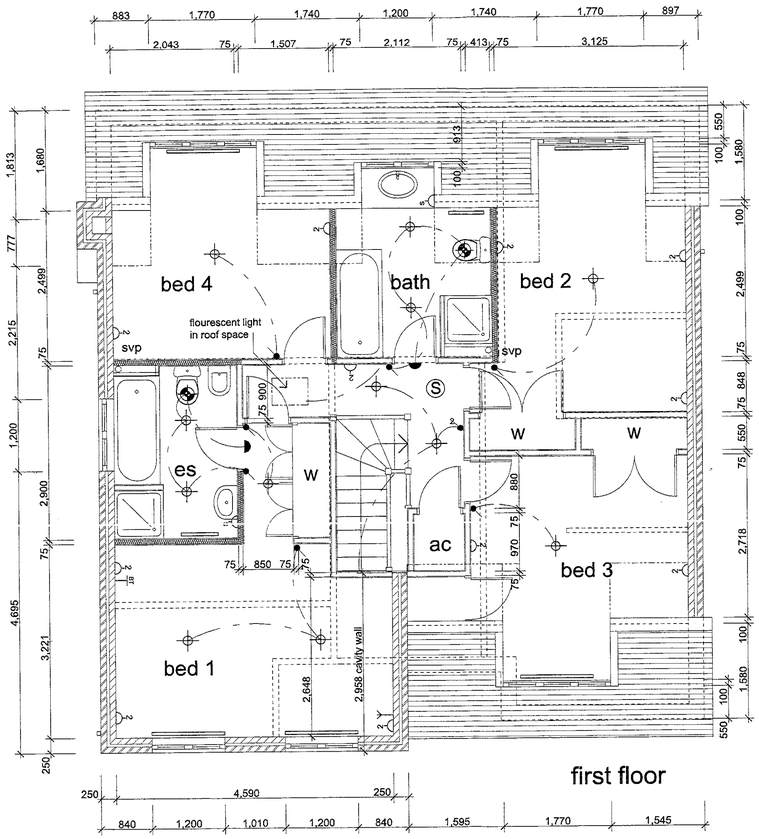


first floor

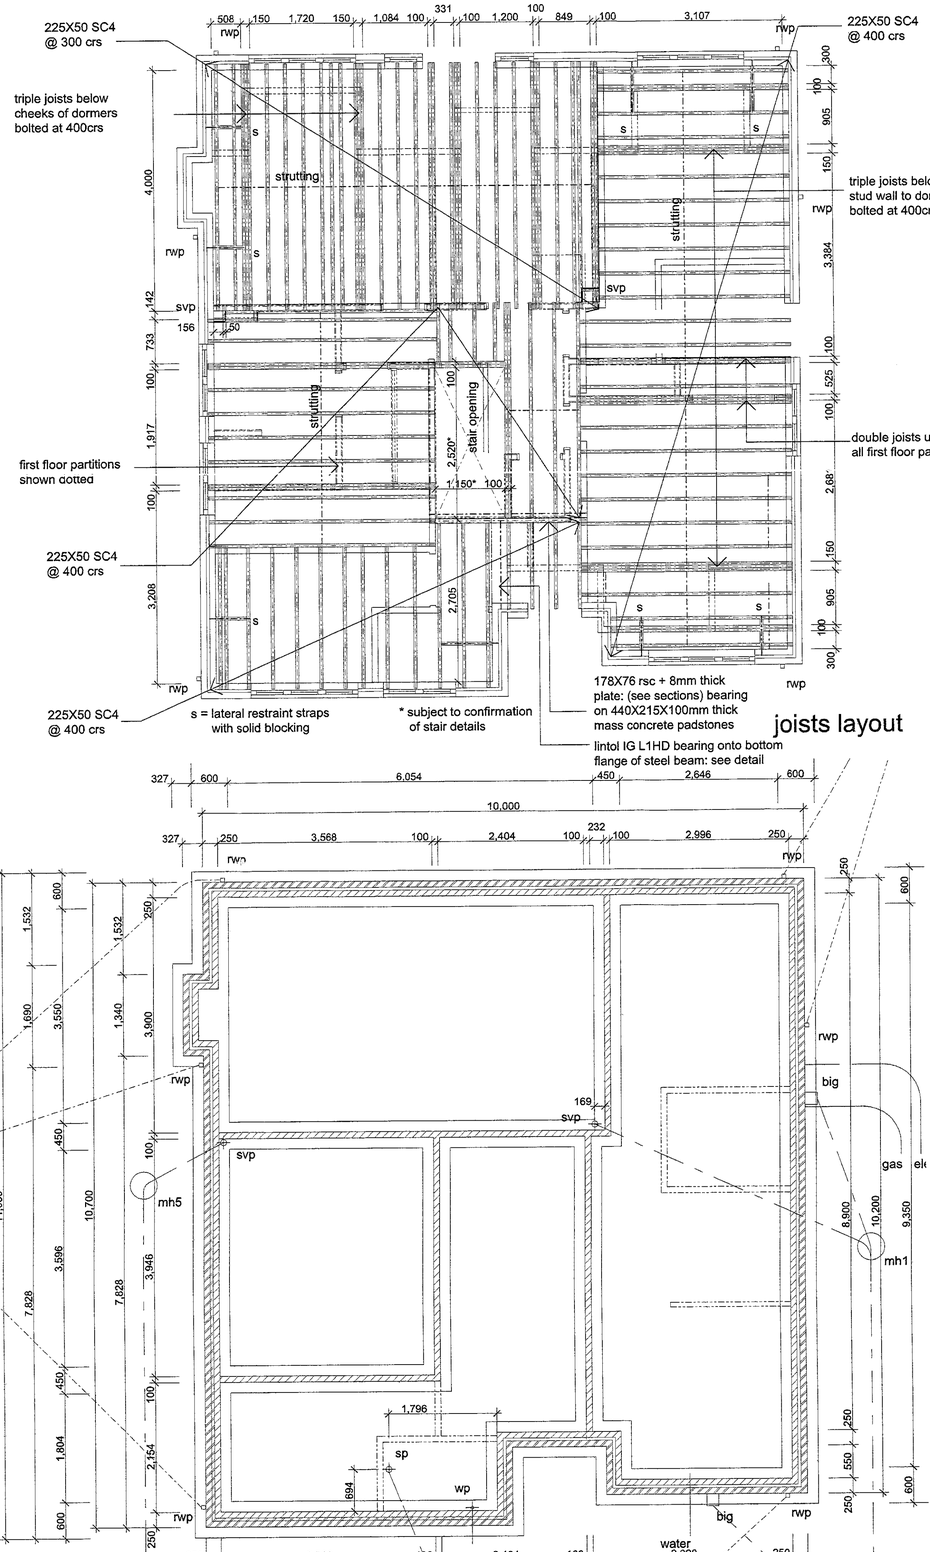

joists layout

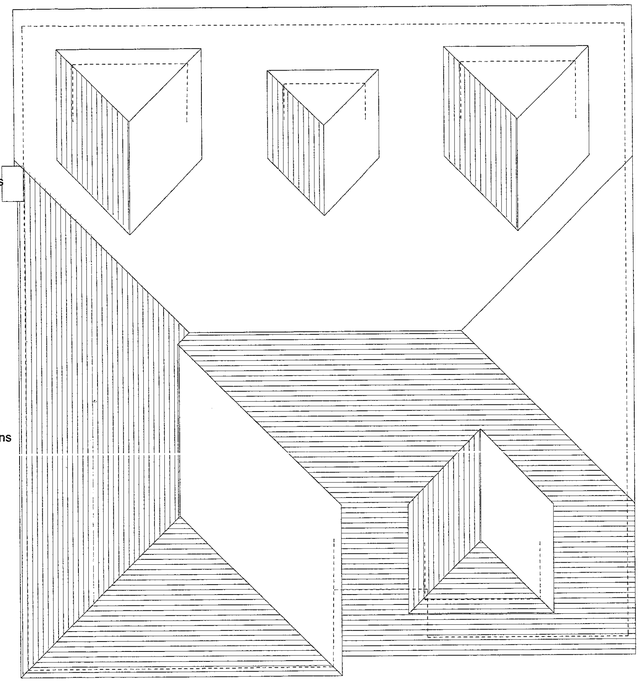


roof plan

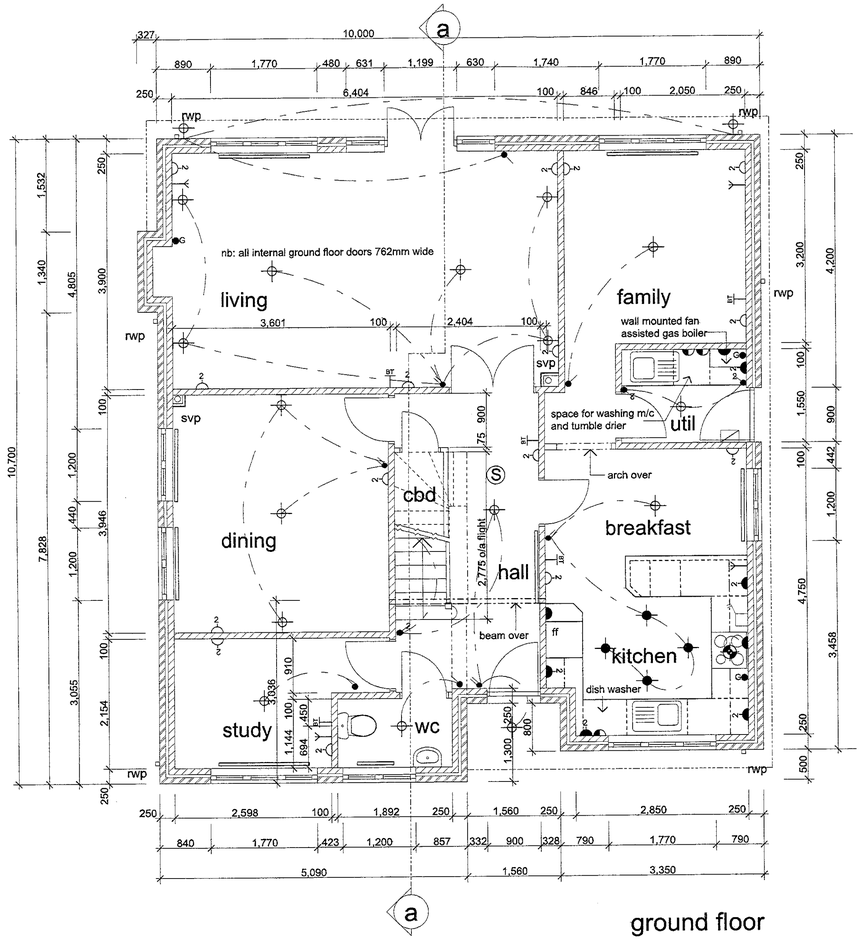

ground floor

foundations

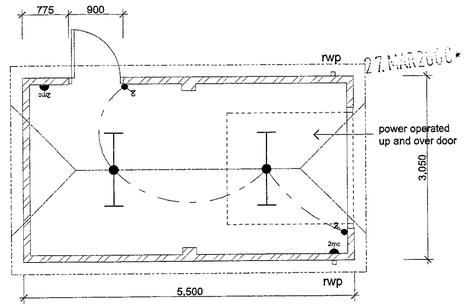

garage

electrics legend

- mechanical extract
- wall light
- ceiling light
- lightswitch
- lightswitch : two-way
- lightswitch : multigang
- lightswitch with neon indicator
- recessed downlighter
- smoke detectors
- 1200mm fluourescent batten fitting
- switched socket outlet (double)
- switched socket outlet (double) above work surface
- switched socket outlet (double) metal clad : 1200 above floor
- shaver socket
- switched fused spur (low level)
- switched fused spur (high level)
- switched fused spur with neon indicator above work surface
- British Telecom
- radiator
- cooker control unit
- consumer unit
- tv/fm point
- gas point

nb: socket outlets and light switches to be positioned a min 450 and max 1200mm above ffl

27 MAR 2000 1149

APPROVED

revision

C 24/1/00 generally updated
D 2/2/00 ground floor wc amended

Land off School Road Hurst

proposed detached dwelling

plans

Deepwood Properties

scale	1:50	date	jan 2000
1999 / SRH / 101		rev	D