D.J. SWANN

FLAT ROOF

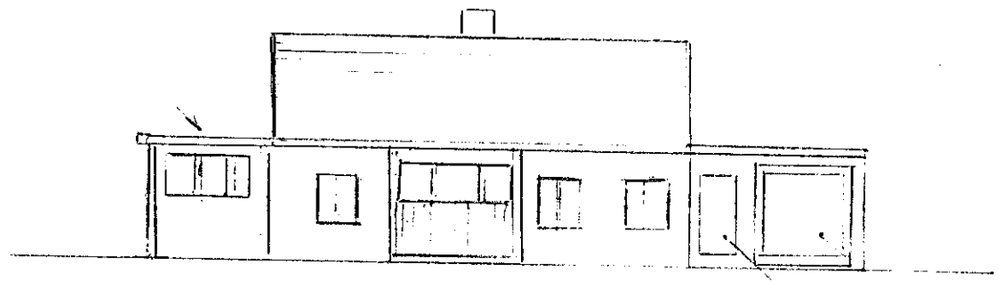

FRONT ELEVATION

GARAGE

FRONT ENTRANCE

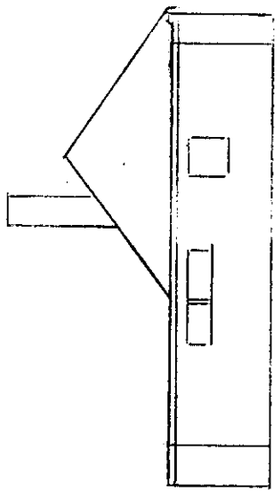

SIDE ELEVATION

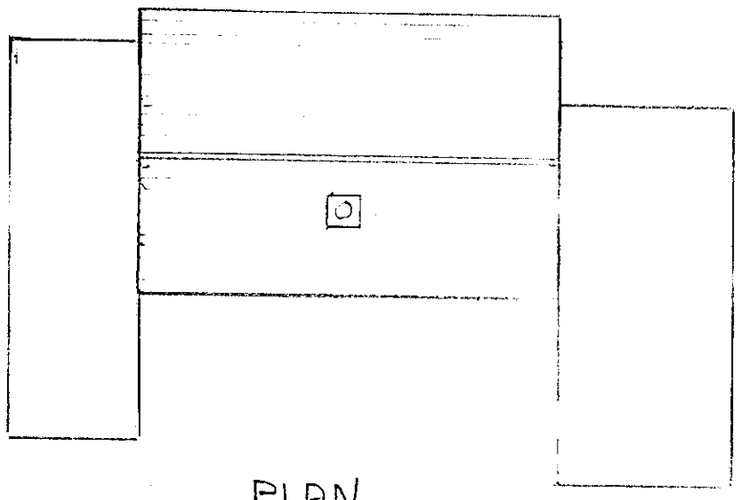

PLAN

SCALE 1:200

EXISTING VIEW N° 6 HEATHERWAY.

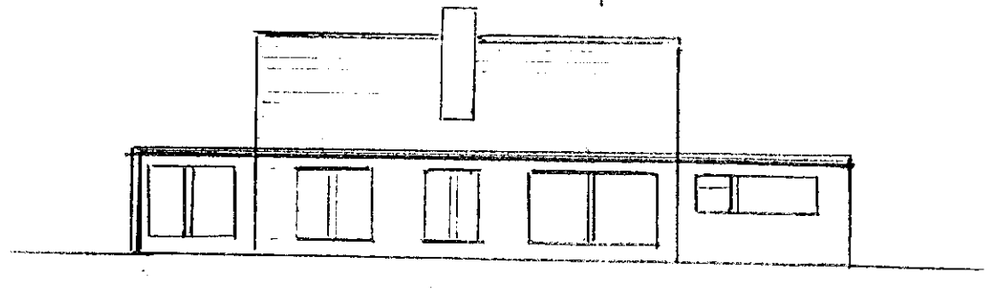

REAR ELEVATION

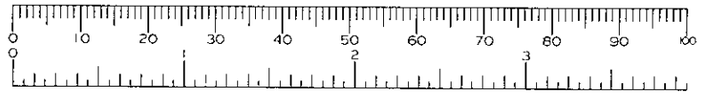

20.APR.2000* 1328

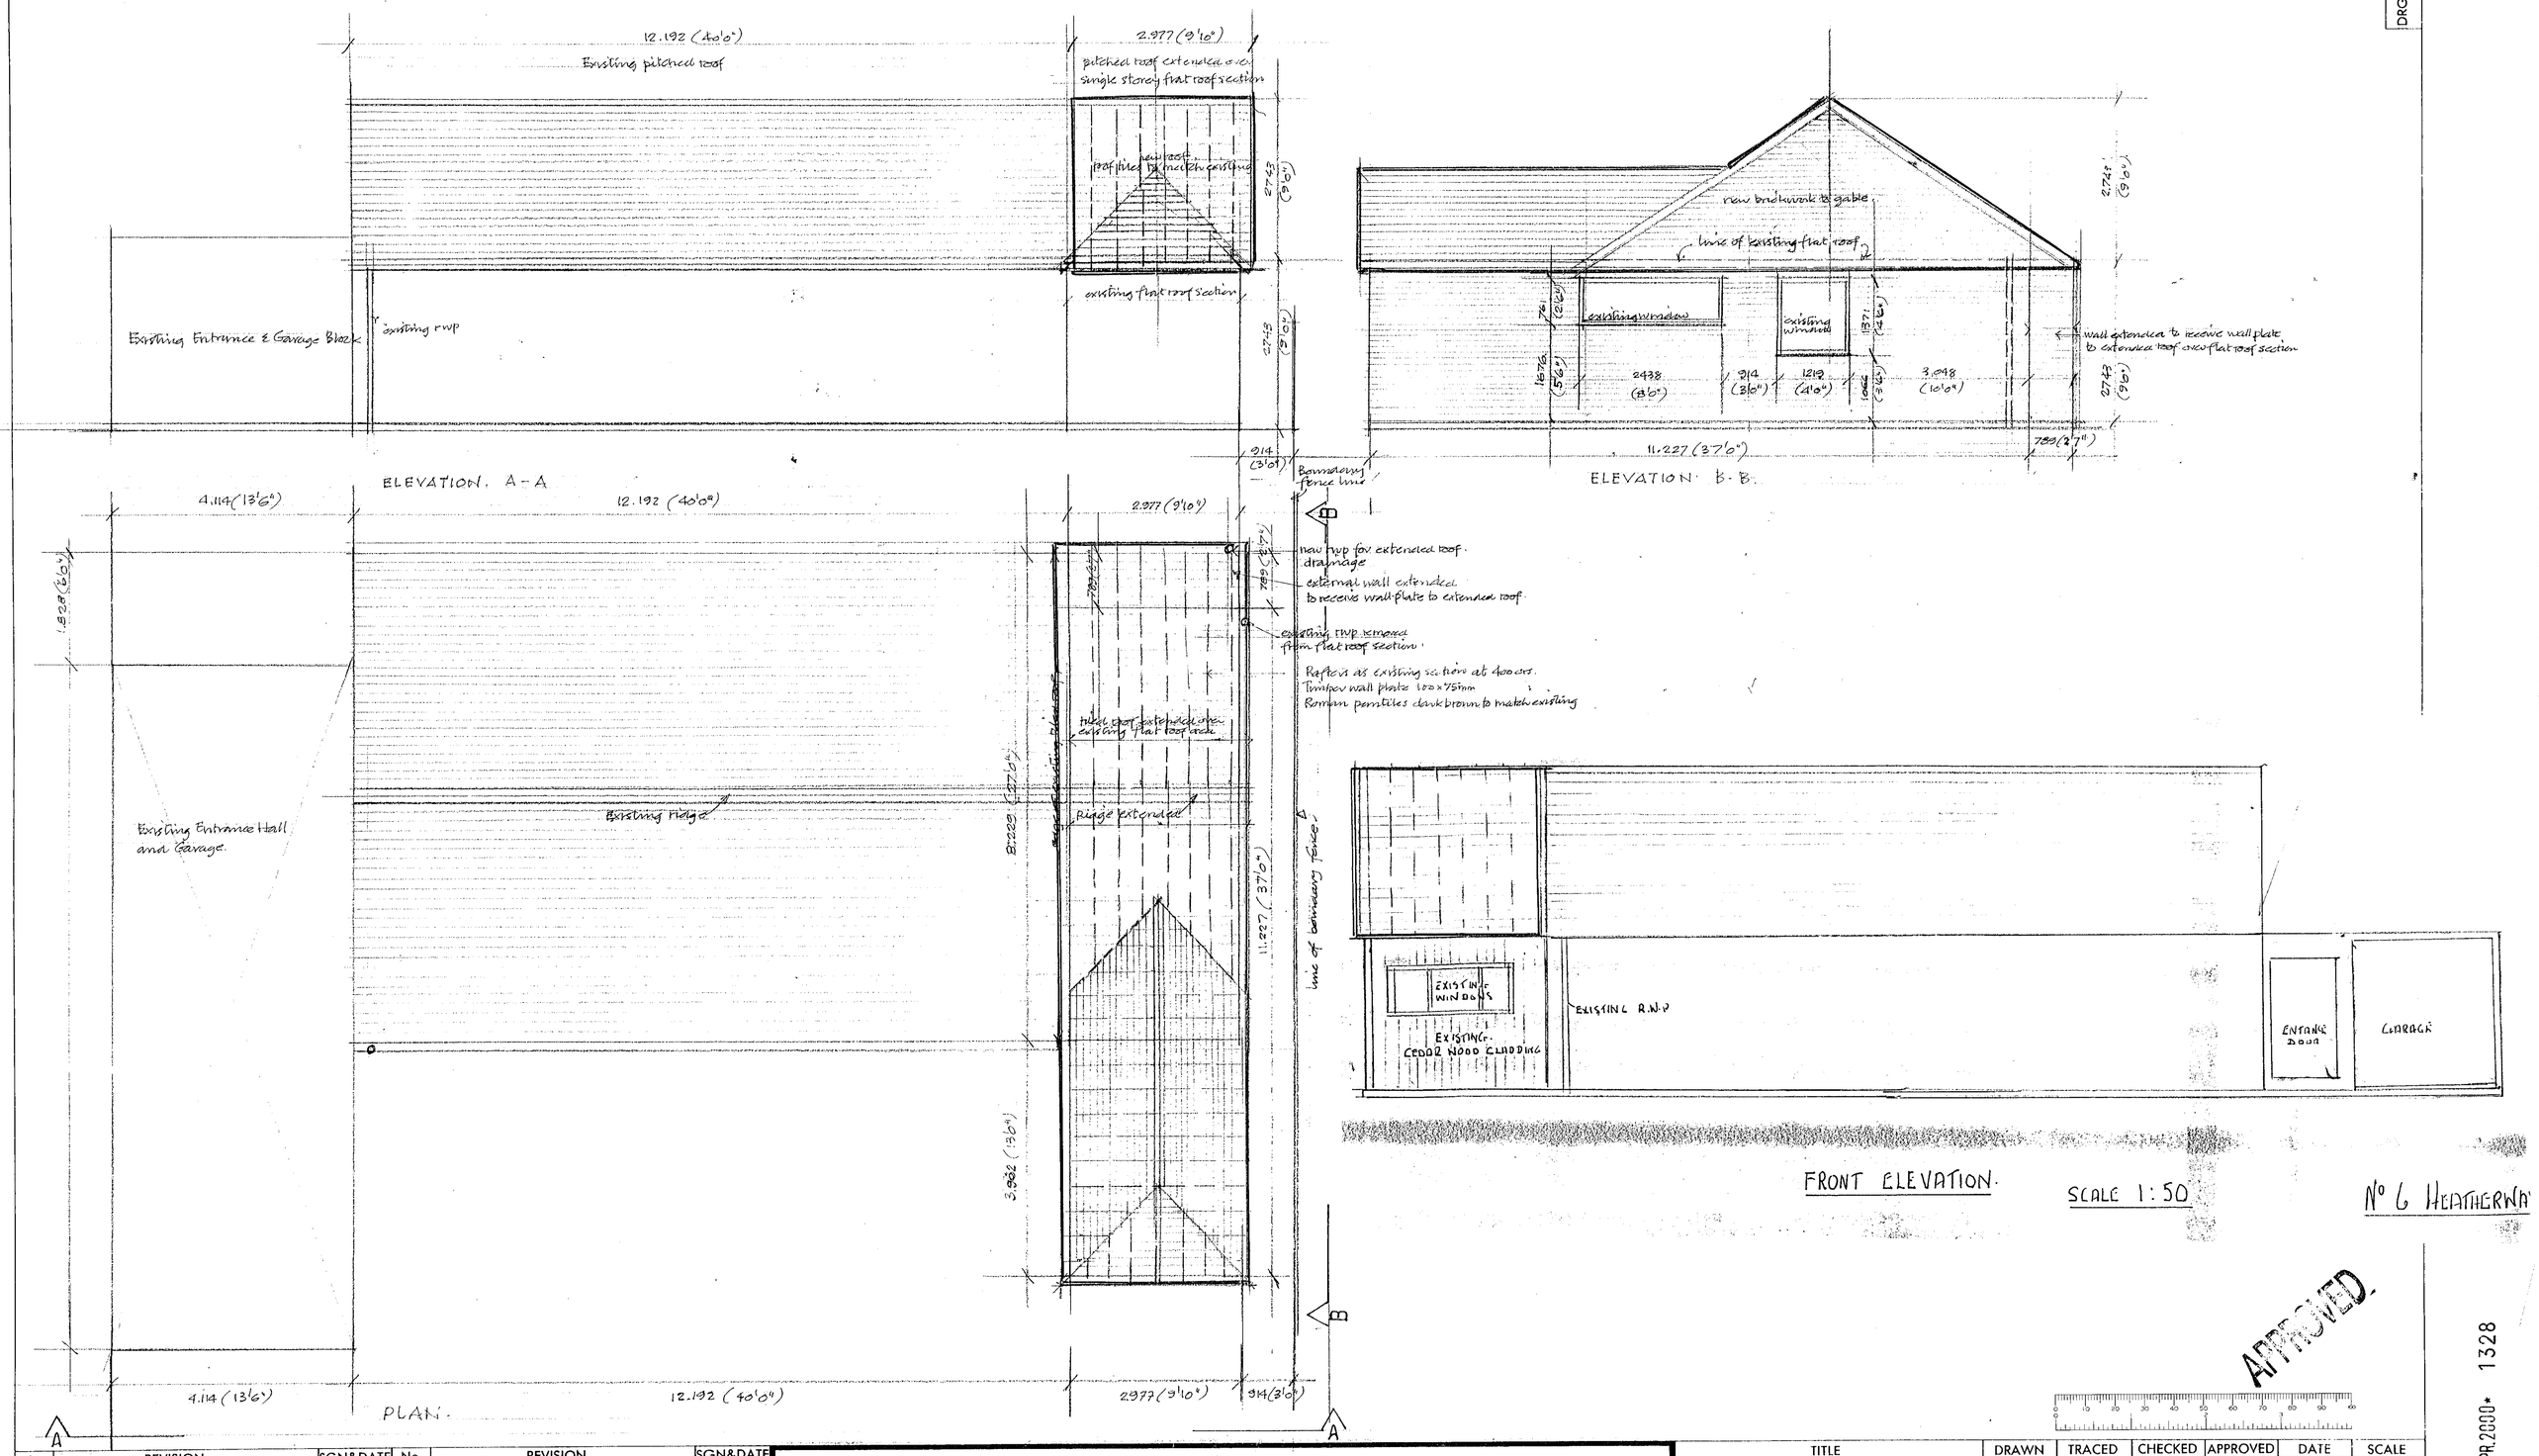

No.	REVISION	SGN&DATE	No.	REVISION	SGN&DATE

Mr David Swann · No 6. Heatherway. Edgcumbe Park. Crowthorne. Berkshire
Proposed pitched and tiled roof over single storey flat roofed existing block.

TITLE

DRAWN	TRACED	CHECKED	APPROVED	DATE	SCALE
JB				April 00	1:50

DRAWING No. HEP/01

SHT. OF

594 x 841mm A1

DRG No.

20 APR 2000 * 1328

12/7/00.