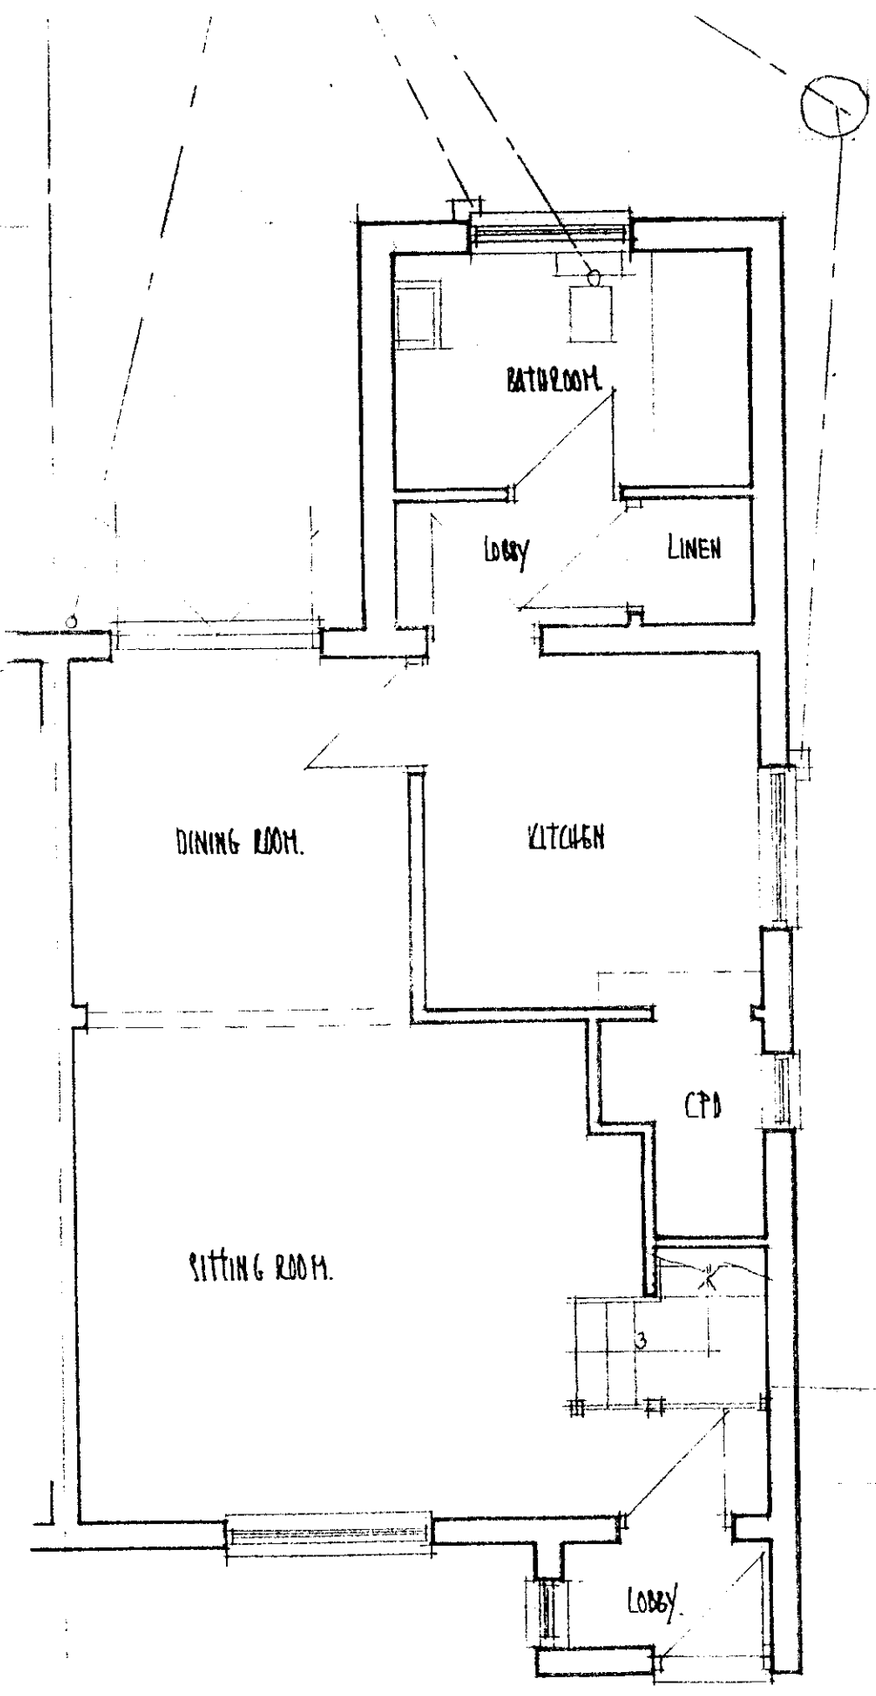

GROUND FLOOR PLAN

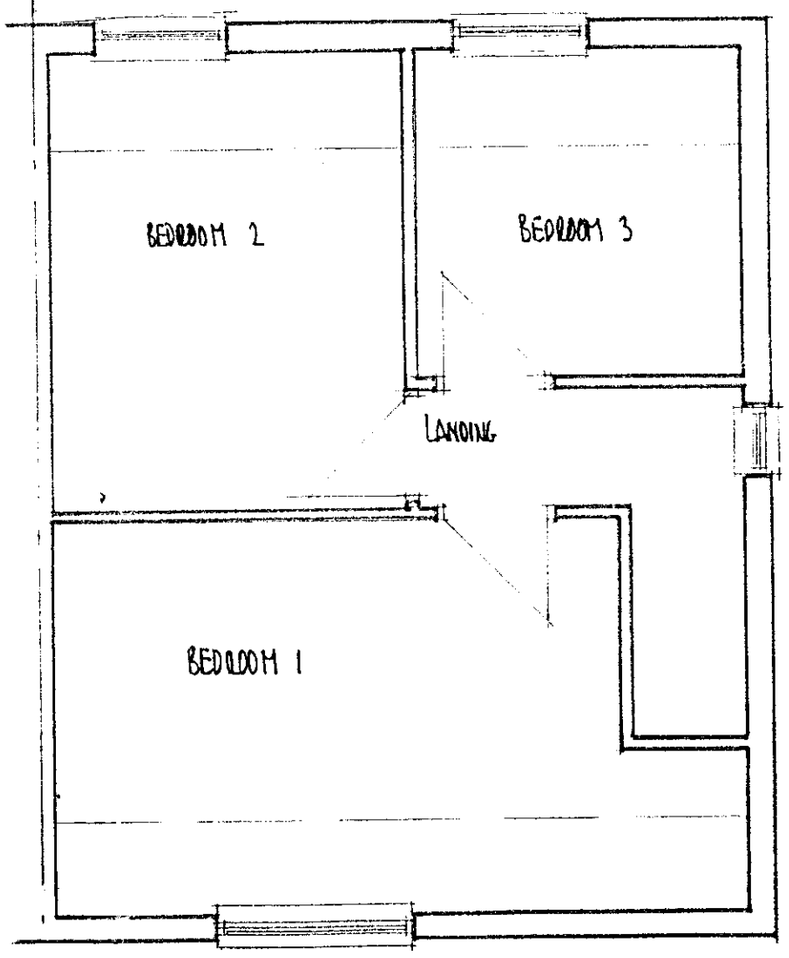

FIRST FLOOR PLAN

6, SAWPIT LANE, HURST, BERKSHIRE.

12 MAY 2000* 1423

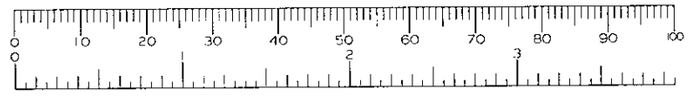

PLANS : AS EXISTING.

ROGER PRING & SONS
ARCHITECTURAL & SURVEYING CONSULTANTS
278, NINE MILE RIDE, FINCHAMPSTEAD, WOKINGHAM, BERKS. RG40 3NT.
☎ 0118 973 3502 FAX 0118 973 6290

DRG. No: 99/282/2 SCALE: 1:50 DATE: OCT. '99

REVISIONS:

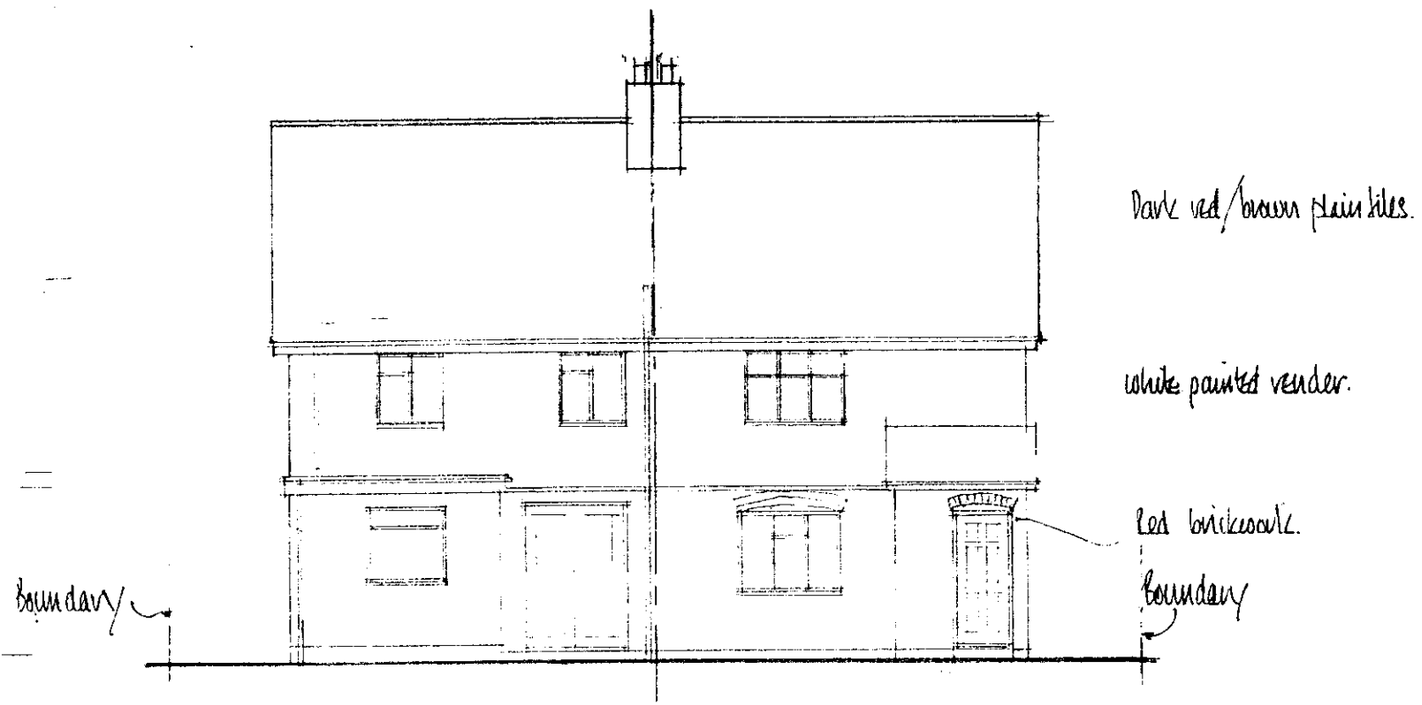

NORTH/REAR SOUTH/FRONT

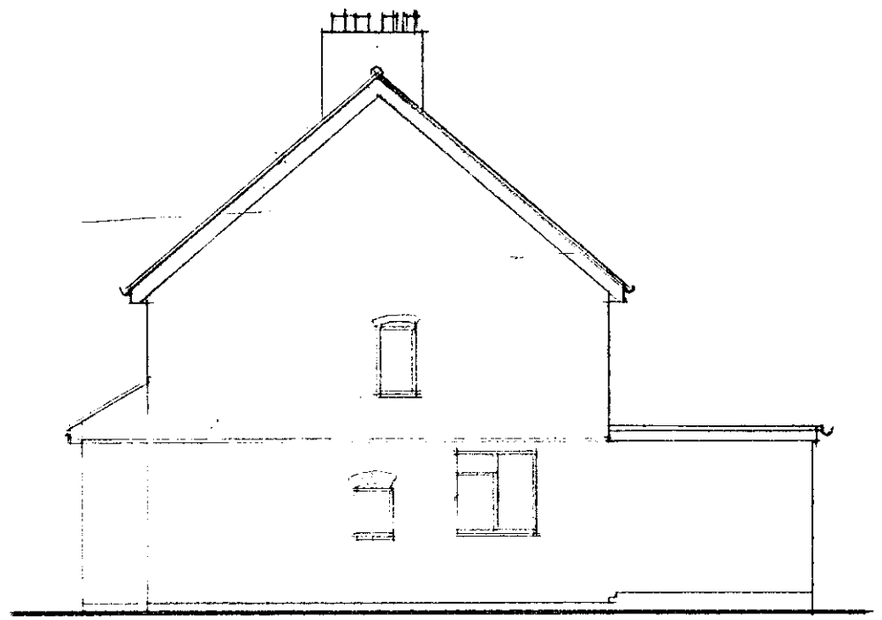

EAST/SIDE

ELEVATIONS : AS EXISTING

6, SAWPIT LANE, HURST, BERKSHIRE.

ROGER PRING & SONS
ARCHITECTURAL & SURVEYING CONSULTANTS
278, NINE MILE RIDE, FINCHAMPSTEAD, WOKINGHAM, BERKS, RG40 3NT.
☎ 0118 973 3502 FAX 0118 973 6290

DRG No: 99/282/3 SCALE: DATE:
REVISIONS:

2 MAY 2000 1493

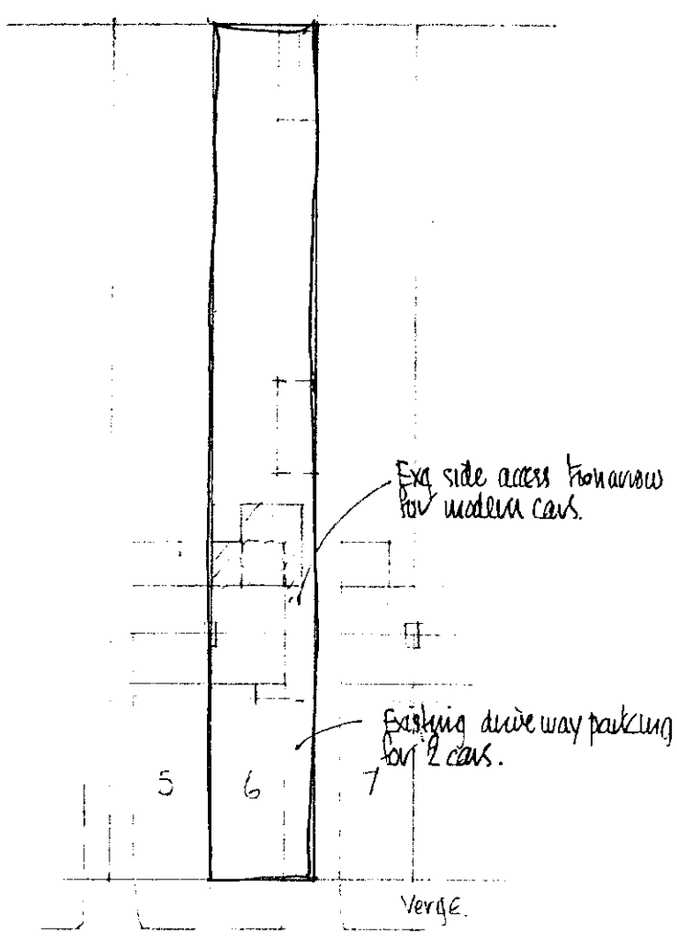

SAWPIT LANE.

SITE PLAN 1:500

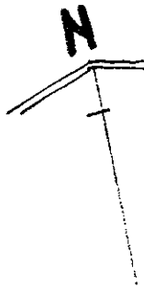

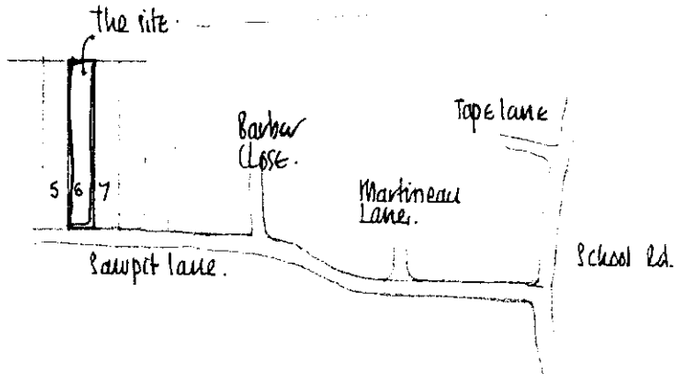

LOCATION PLAN 1:2500

12 MAY 2000* 1495

6, SAWPIT LANE, HURST, BERKSHIRE

ROGER PRING & SONS
ARCHITECTURAL & SURVEYING CONSULTANTS
278, NINE MILE RIDE, FINCHAMPSTEAD, WOKINGHAM, BERKS. RG40 3NT.
☎ 0118 973 3502 FAX 0118 973 6290

DRG No: 99/282/1 SCALE: As shown DATE: Oct'99

REVISIONS:

9 18/1/00

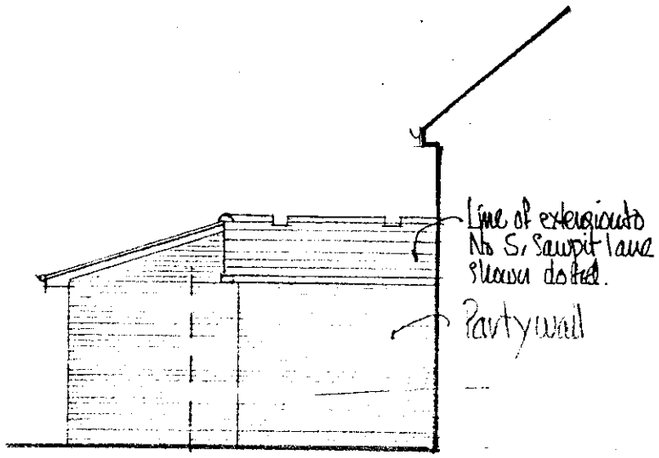

WEST ELEVATION 1:100

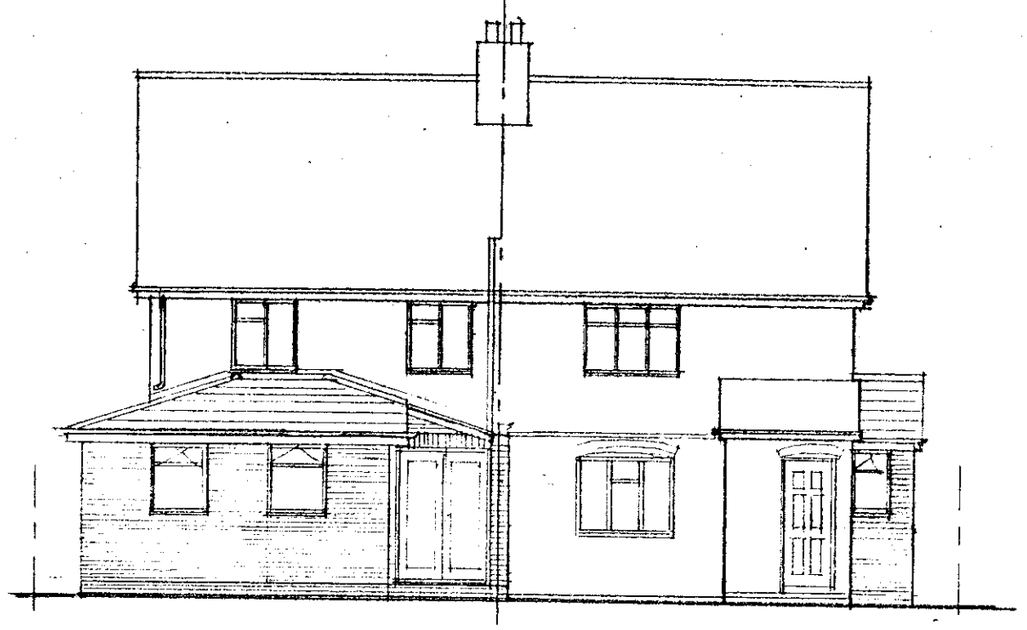

NORTH/REAR ELEV SOUTH/FRONT ELEV. 1:100

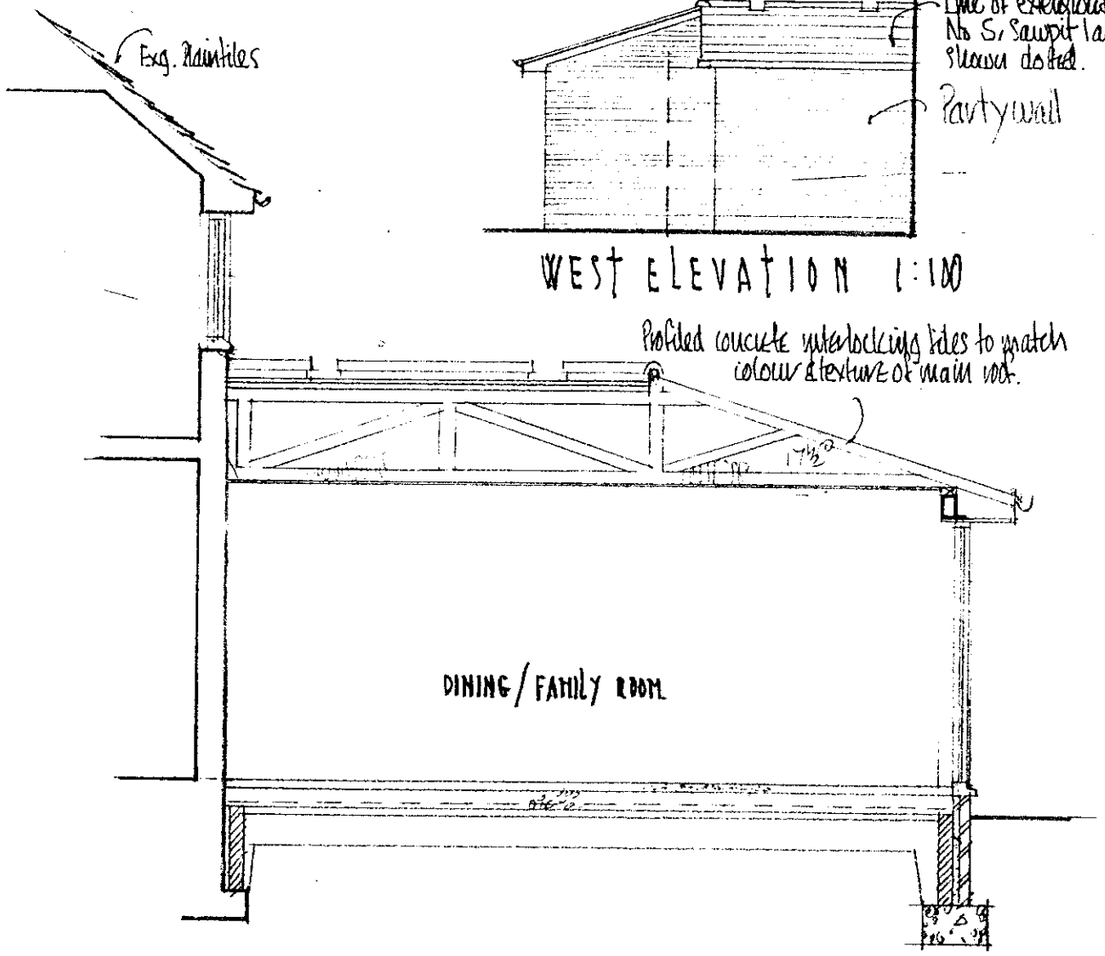

SECTION A A 1:50

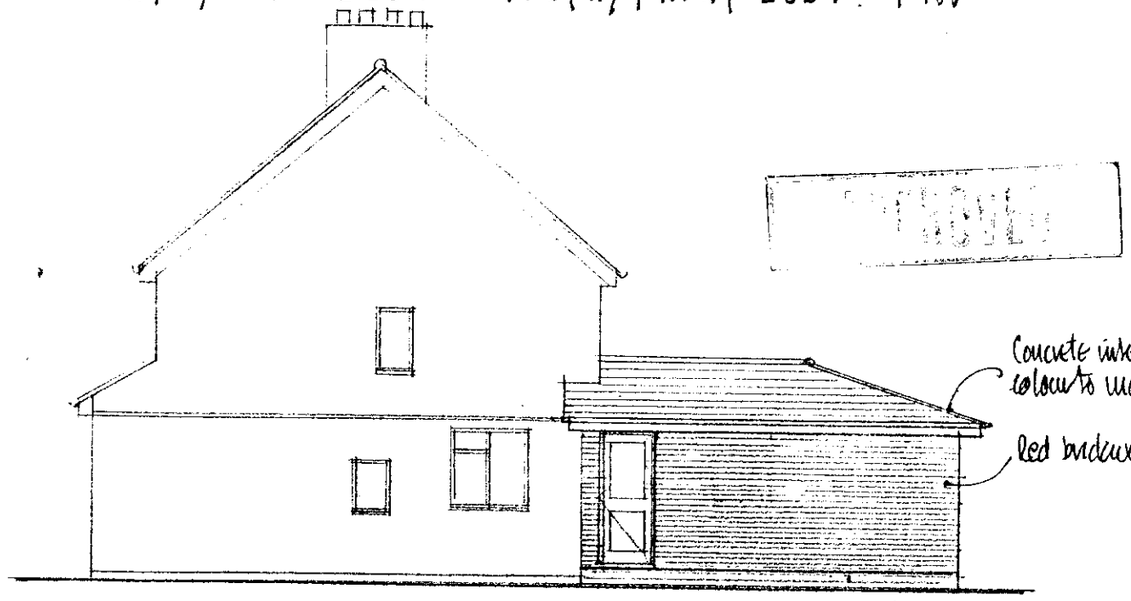

EAST/SIDE ELEV.

AS PROPOSED

D 18/7/00

ROGER PRING & SONS

ARCHITECTURAL & SURVEYING CONSULTANTS

278, NINE MILE RIDE, FINCHAMPSTEAD, WOKINGHAM, BERKS, RG40 3NT.
☎ 0118 973 3502 FAX 0118 973 6290

DRG No: 99/282/5 B SCALE: 1:50 & 1:100 DATE: Oct. '99.

REVISIONS: A Extensions to 5 Sawpit Lane shown dotted on W. elev. JAN.'00.
B Amended to suit revised plans. May '00.

6, SAWPIT LANE, HURST, BERKSHIRE

12.MAY2000* 1493

Exg. garage to be relocated at least 5M from extension. (Ridge height 2.6M) under permitted development.

To new boundary 5M distant.

A

Exg. MH.

New drains

New MH.

Extract.

BATH ROOM

Extended drain.

1900

750

LINEN

Proposed party wall

Foundations below this wall

DINING / FAMILY ROOM.

UTILITY ROOM

3050

A

KITCHEN

SITTING ROOM

STORE

GROUND FLOOR PLAN

Gutter

Hip

Hip

Flat roof

A

ROOF / PART FIRST FLOOR PLAN AS PROPOSED

12.MAY2000* 1473

0 10 20 30 40 50 60 70 80 90 100

0 1 2 3

6, SAWPIT LANE, HURST, BERKSHIRE, RG10 0SE.

ROGER PRING & SONS

ARCHITECTURAL & SURVEYING CONSULTANTS

278, NINE MILE RIDE, FINCHAMPSTEAD, WOKINGHAM, BERKS, RG40 3NT.

☎ 0118 973 3502 FAX 0118 973 6290

DRG No: 99/282/4 B SCALE: 1:50 DATE: Oct.'99

REVISIONS: A Extent of extension (proposed) to No 5 added Jan.'00.
B Effect on adjacent property reduced MAY '00.

9/8/00