

SITE PLAN 1:500

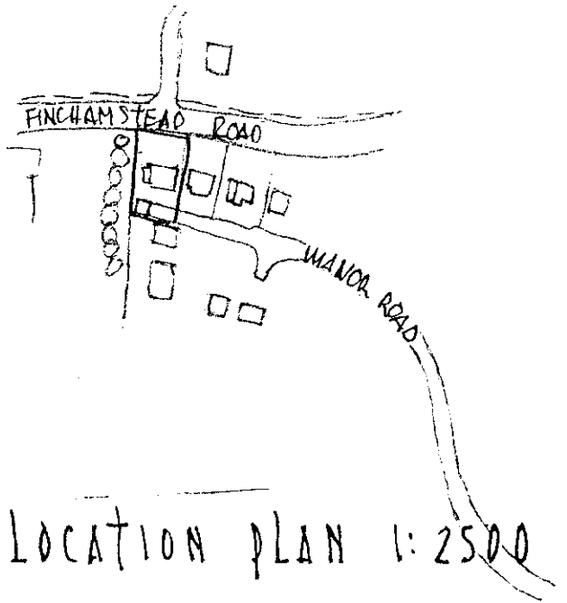

LOCATION PLAN 1:2500

12.MAY2000* 1454

APPROVED

0 10 20 30 40 50 60 70 80 90 100
0 2 3

ROGER PRING & SONS
ARCHITECTURAL & SURVEYING CONSULTANTS
278, NINE MILE RIDE, FINCHAMPSTEAD, WOKINGHAM, BERKS., RG40 3NT.
☎ 0118 973 3502 FAX 0118 973 6290

DRG No: 00/297/1 SCALE: As shown DATE: April '00.
REVISIONS:
29/4/00

74, MANOR ROAD, WOKINGHAM, BERKSHIRE, RG41 4AR

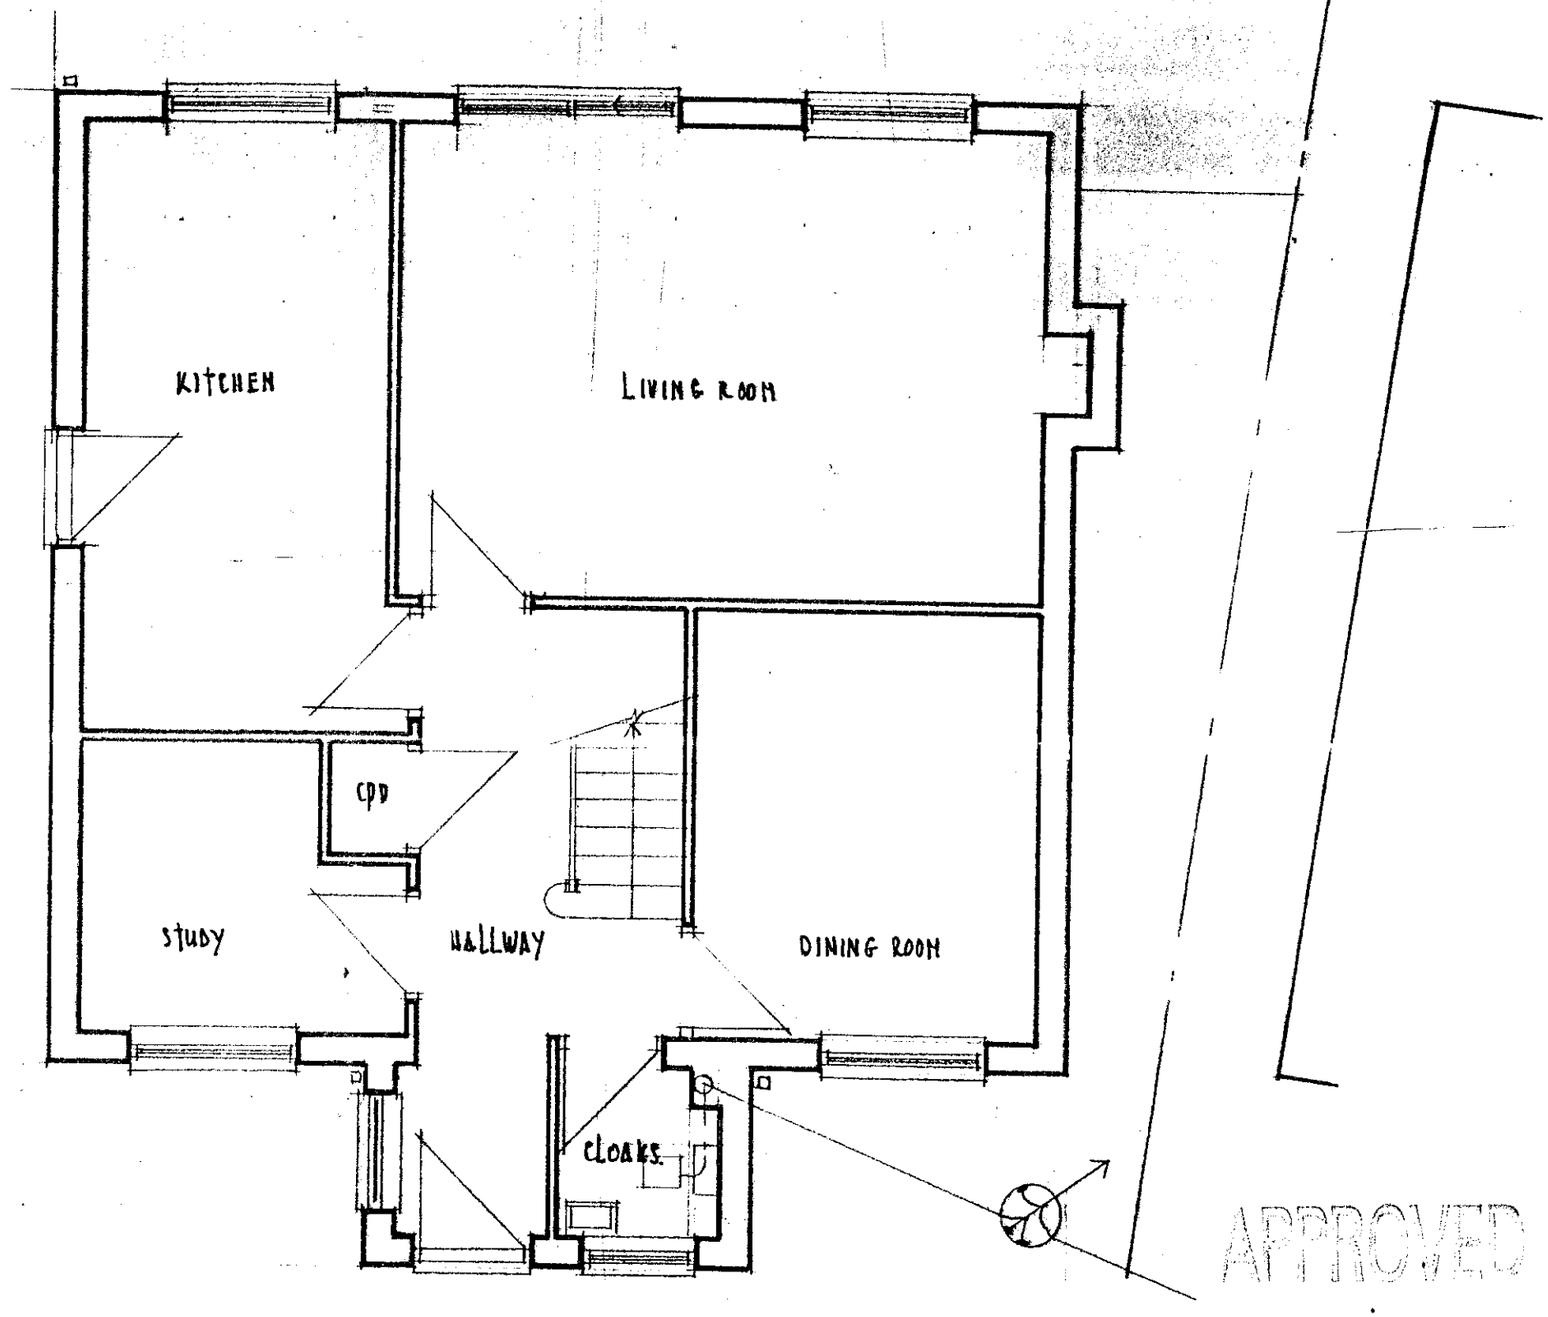

APPROVED

12 MAY 2000 1454

GROUND FLOOR PLAN : AS EXISTING

74, MANOR ROAD, WOKINGHAM, BERKSHIRE, RG40

ROGER PRING & SONS
ARCHITECTURAL & SURVEYING CONSULTANTS
278, NINE MILE RIDE, FINCHAMPSTEAD, WOKINGHAM, BERKS, RG40 3NT.
☎ 0118 973 3502 FAX 0118 973 6290

DRG No: 00/297/2 SCALE: 1:50 DATE: April '00.
REVISIONS:

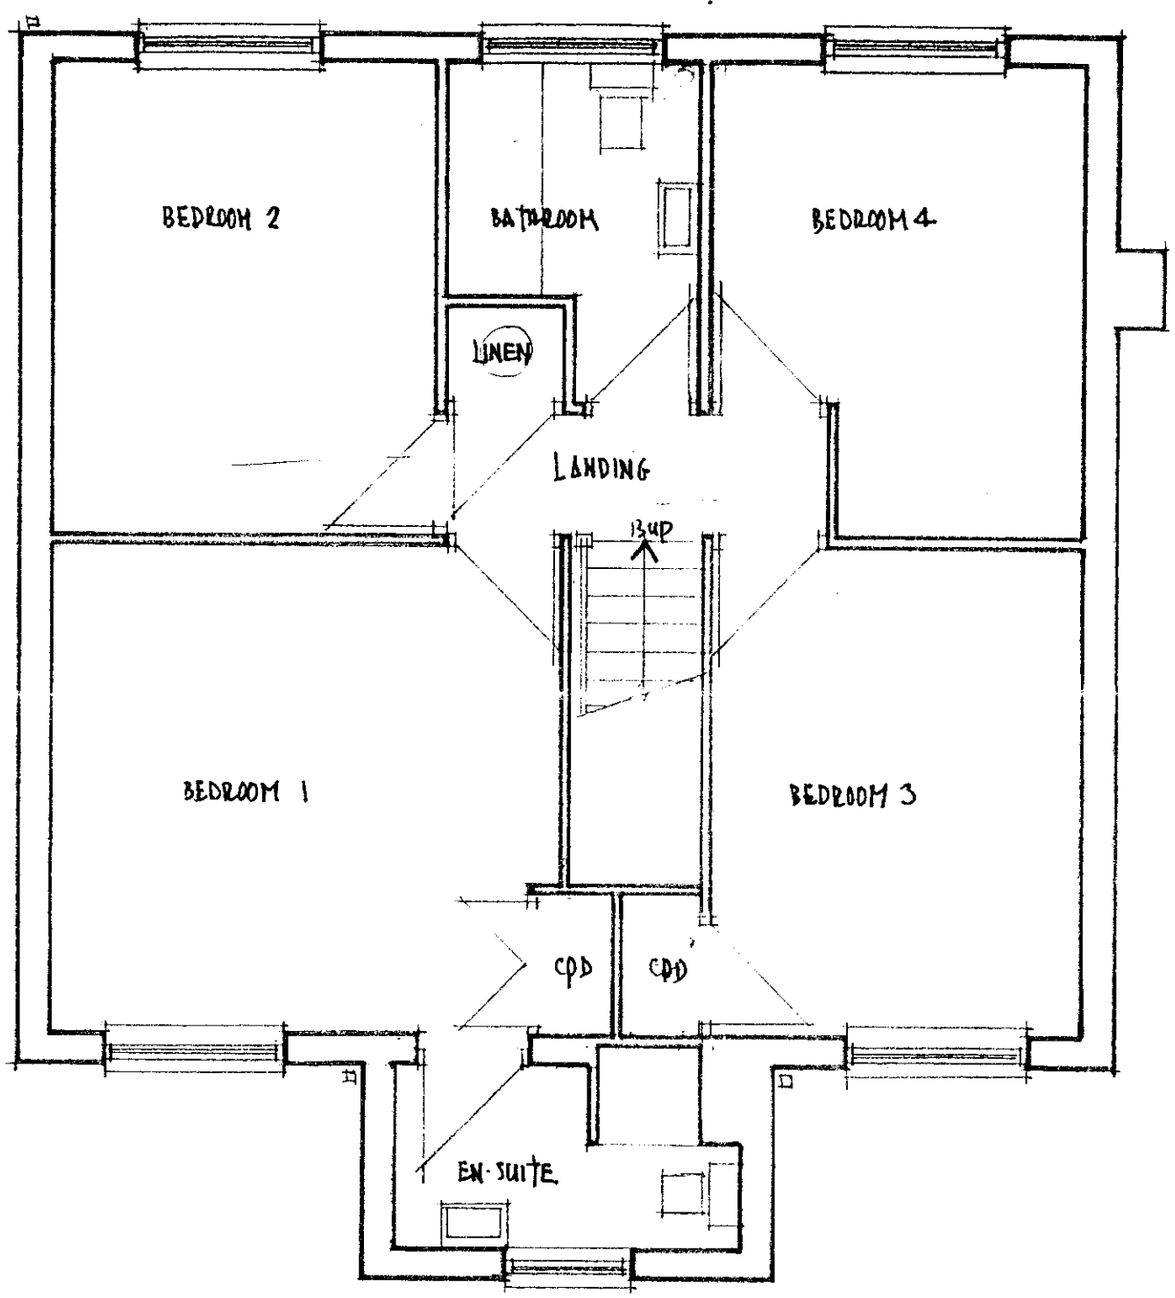

FIRST FLOOR PLAN : AS EXISTING

74 . MANOR ROAD , WOKINGHAM, BERKSHIRE

12 MAY 2000* 1494

APPROVED

ROGER PRING & SONS
ARCHITECTURAL & SURVEYING CONSULTANTS
278, NINE MILE RIDE, FINCHAMPSTEAD, WOKINGHAM, BERKS., RG40 3NT.
☎ 0118 973 3502 FAX 0118 973 6290

DRG. No: 00/297/3 SCALE: 1:50 DATE: April '00.
REVISIONS:

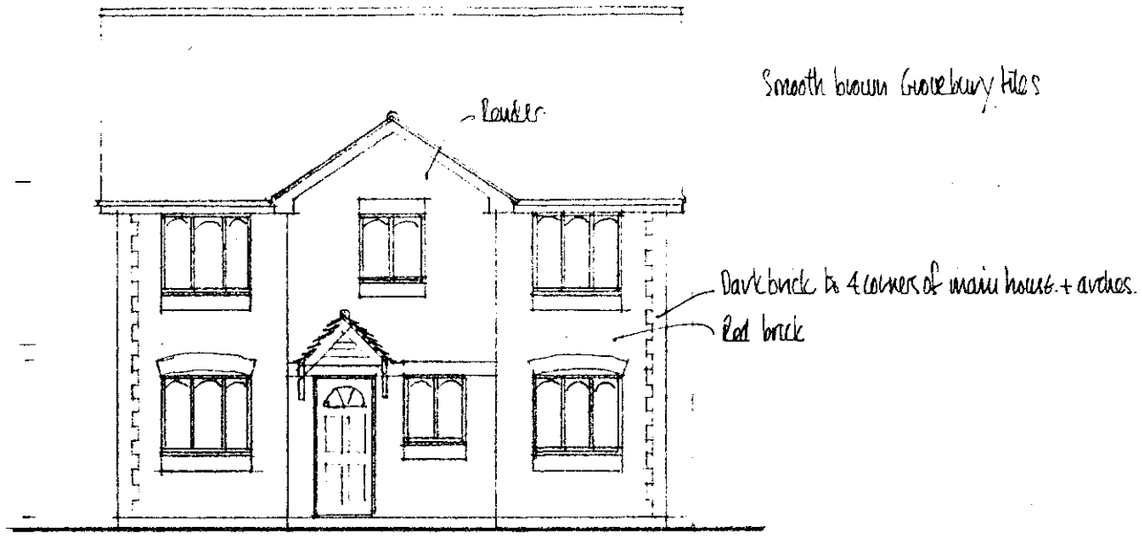

FRONT ELEVATION

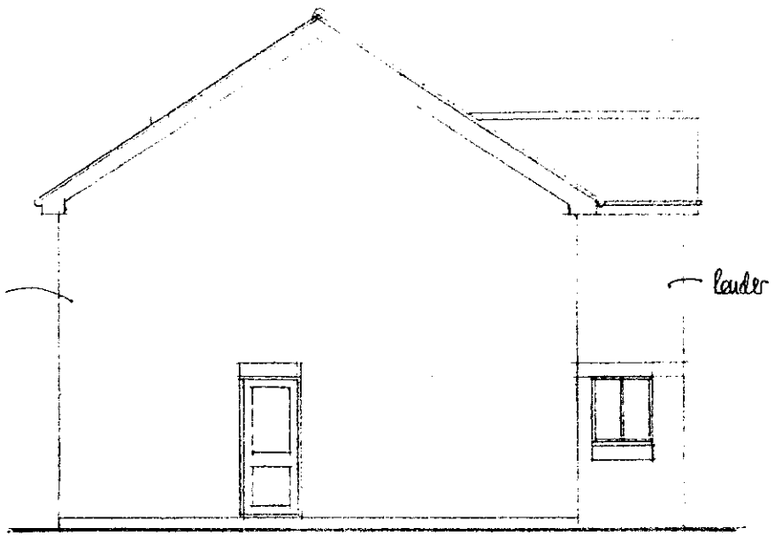

SIDE ELEVATION



REAR ELEVATION

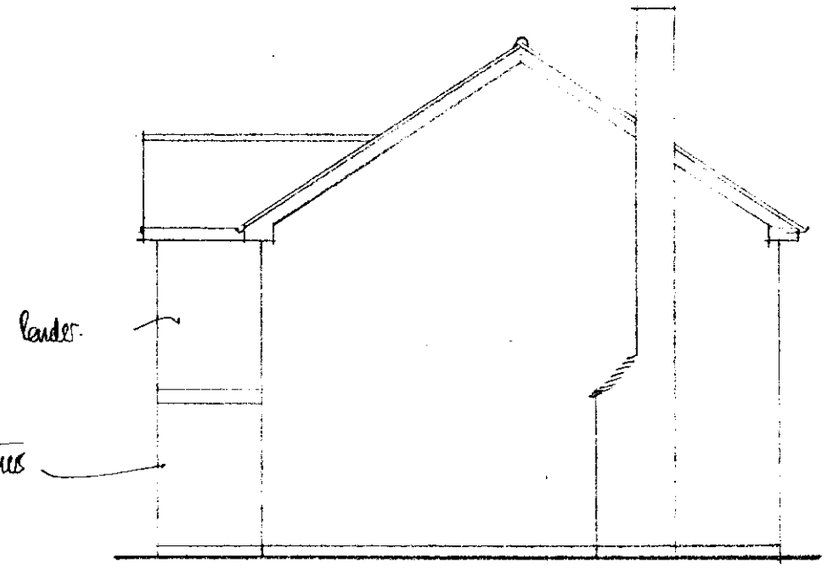

SIDE ELEVATION

APPROVED

12 MAY 2000 * 1494

ELEVATIONS : AS EXISTING

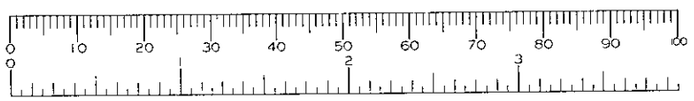

74, MANOR ROAD, WOKINGHAM, BERKSHIRE, RG41 4AR

ROGER PRING & SONS
ARCHITECTURAL & SURVEYING CONSULTANTS
278, NINE MILE RIDE, FINCHAMPSTEAD, WOKINGHAM, BERKS., RG40 3NT.
☎ 0118 973 3502 FAX 0118 973 6290

DRG. No: 00/297/4 SCALE: 1:100 DATE: April '00.
REVISIONS:

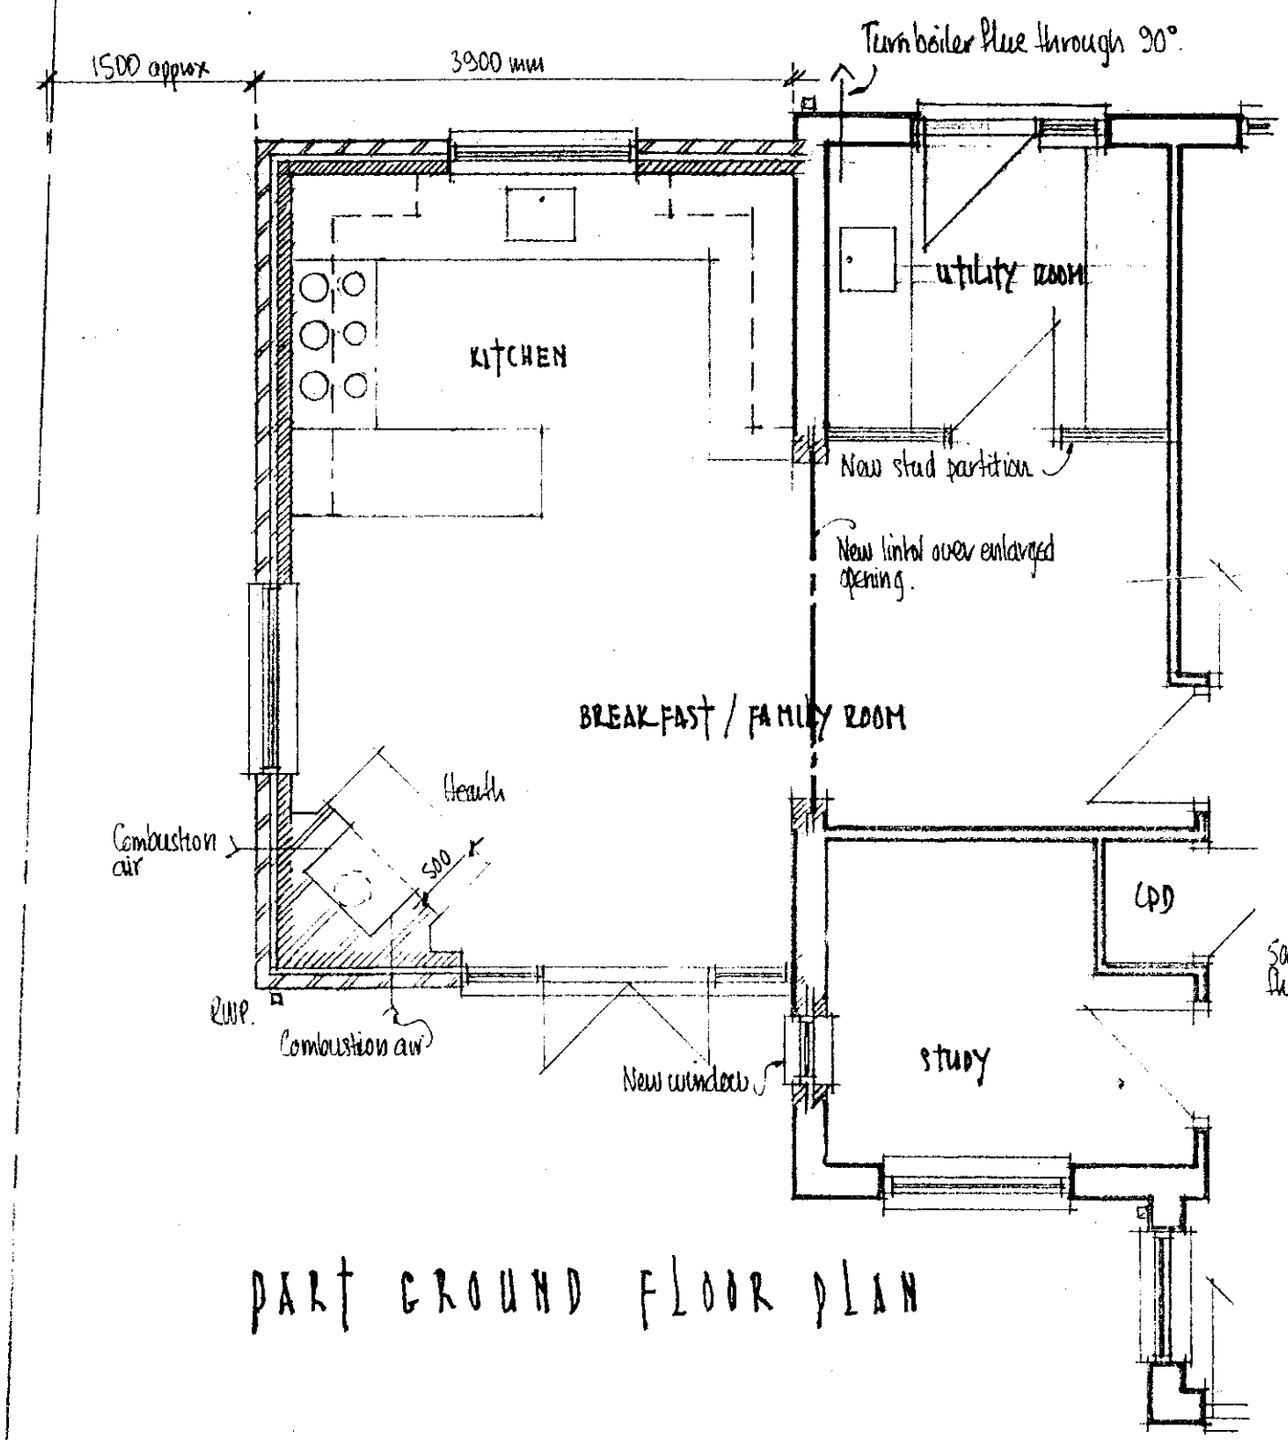

PART GROUND FLOOR PLAN

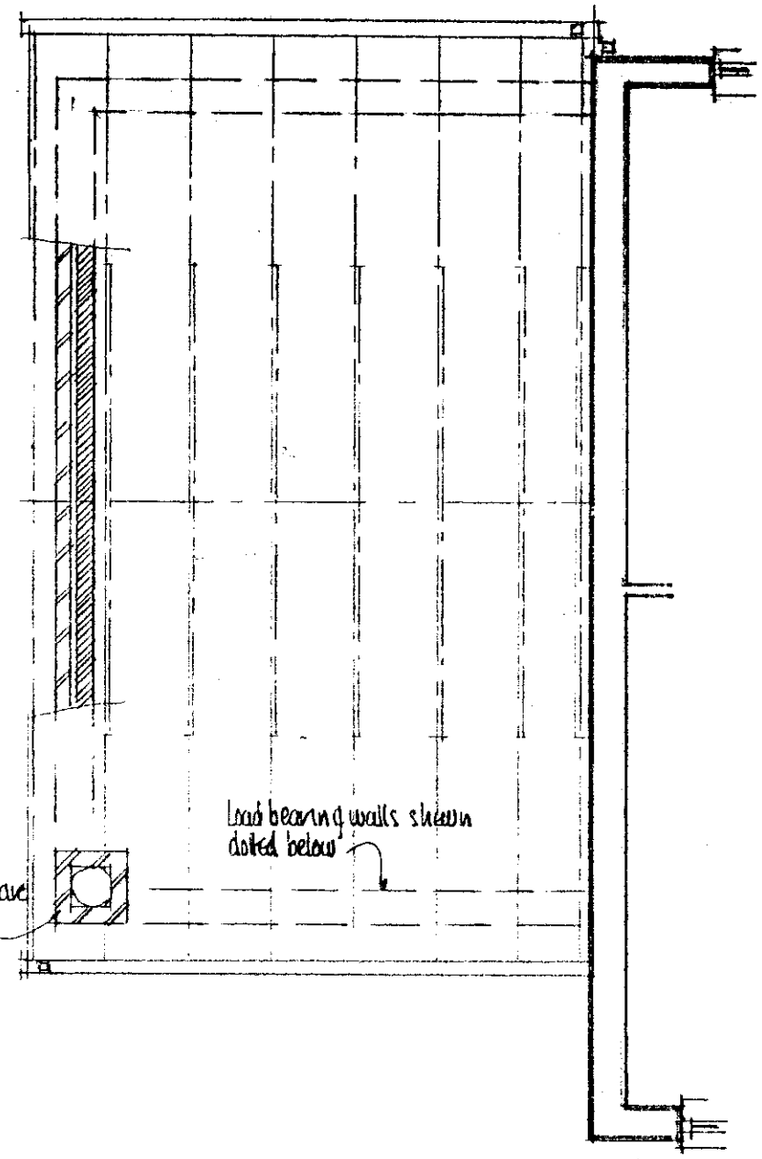

FIRST FLOOR / ROOF PLAN

APPROVED

12 MAY 2000 * 1454

PLANS : AS PROPOSED.

74, MANOR ROAD, WOKINGHAM, BERKSHIRE, RG41 4AR

ROGER PRING & SONS
ARCHITECTURAL & SURVEYING CONSULTANTS
278, NINE MILE RIDE, FINCHAMPSTEAD, WOKINGHAM, BERKS., RG40 3NT.
☎ 0118 973 3502 FAX 0118 973 6290

DRG. No: 00/297/5 SCALE: 1:50 DATE: April '00.

REVISIONS:

29/8/00

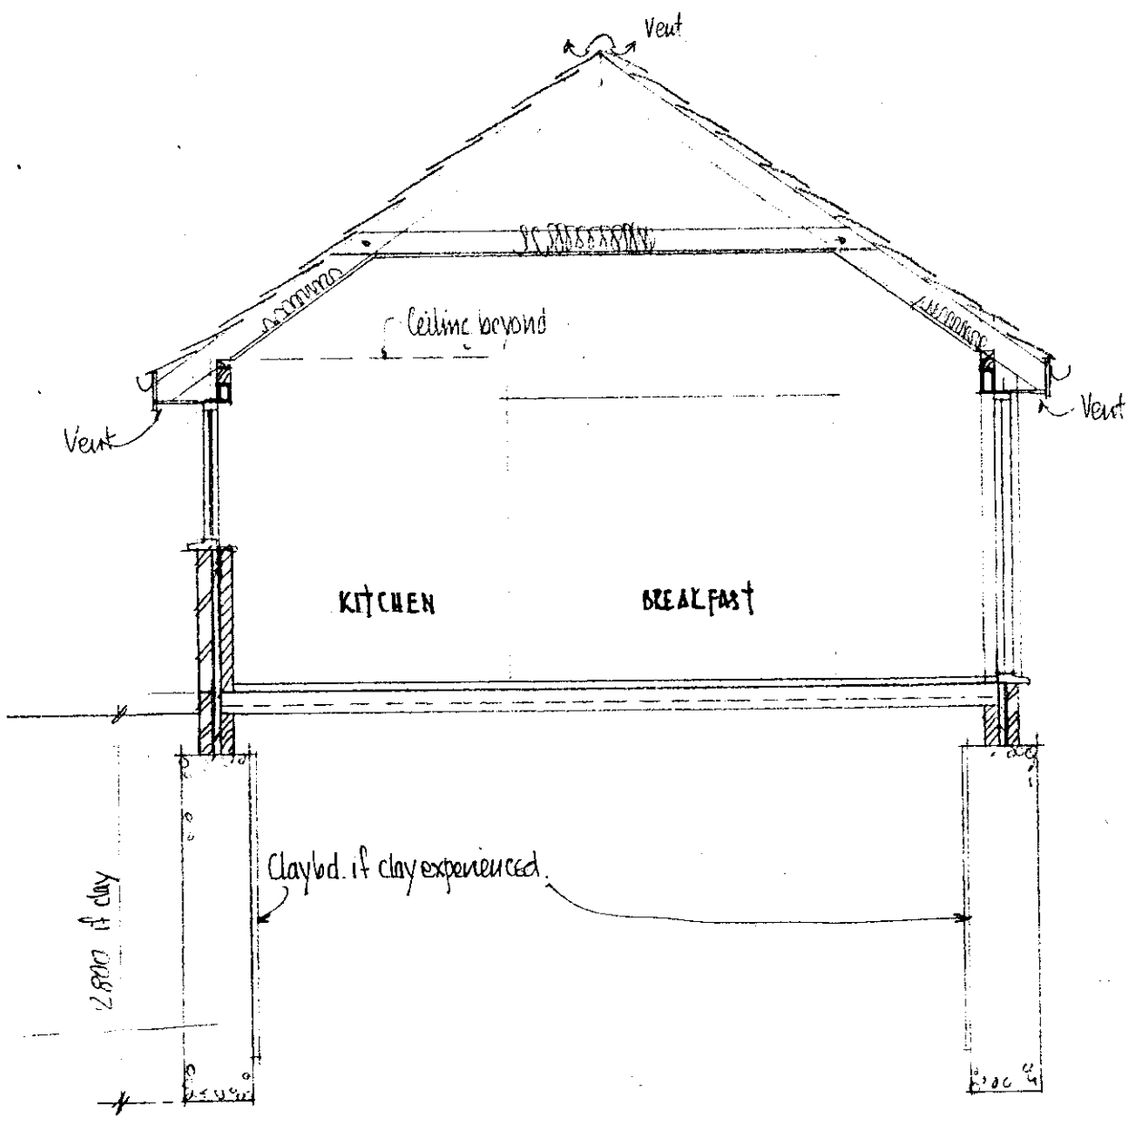

SECTION AA

74 MANOR ROAD, WOKINGHAM, BERKSHIRE, RG41 4AR

12 MAY 2000* 1454

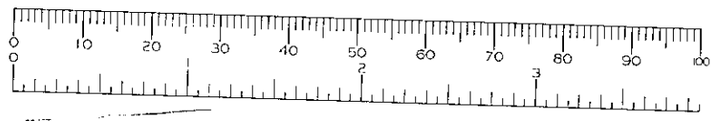

APPROVED

AS PROPOSED

ROGER PRING & SONS
ARCHITECTURAL & SURVEYING CONSULTANTS
27B, NINE MILE RIDE, FINCHAMPSTEAD, WOKINGHAM, BERKS, RG40 3NT.
☎ 0118 973 3502 FAX 0118 973 6290

DRG. No: 00/297/6 SCALE: 1:50 DATE: April 00.

REVISIONS:



Brickwork & roof tiles to extension to match existing.

FRONT ELEVATION

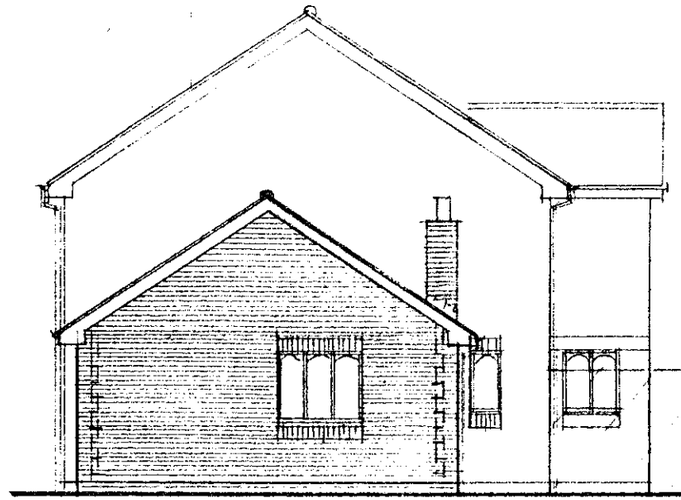

Fence shown hatched.

SIDE ELEVATION



REAR ELEVATION

ELEVATIONS : AS PROPOSED

74, MANOR ROAD, WOKINGHAM, BERKSHIRE, RG41 4AR.

12.MAY2000* 1454

APPROVED

ROGER PRING & SONS

ARCHITECTURAL & SURVEYING CONSULTANTS

278, NINE MILE RIDE, FINCHAMPSTEAD, WOKINGHAM, BERKS. RG40 3NT.

☎ 0118 973 3502 FAX 0118 973 6290

DRG. No: 00/297/7 SCALE: 1:100 DATE: April '00,

REVISIONS: 29/8/00