


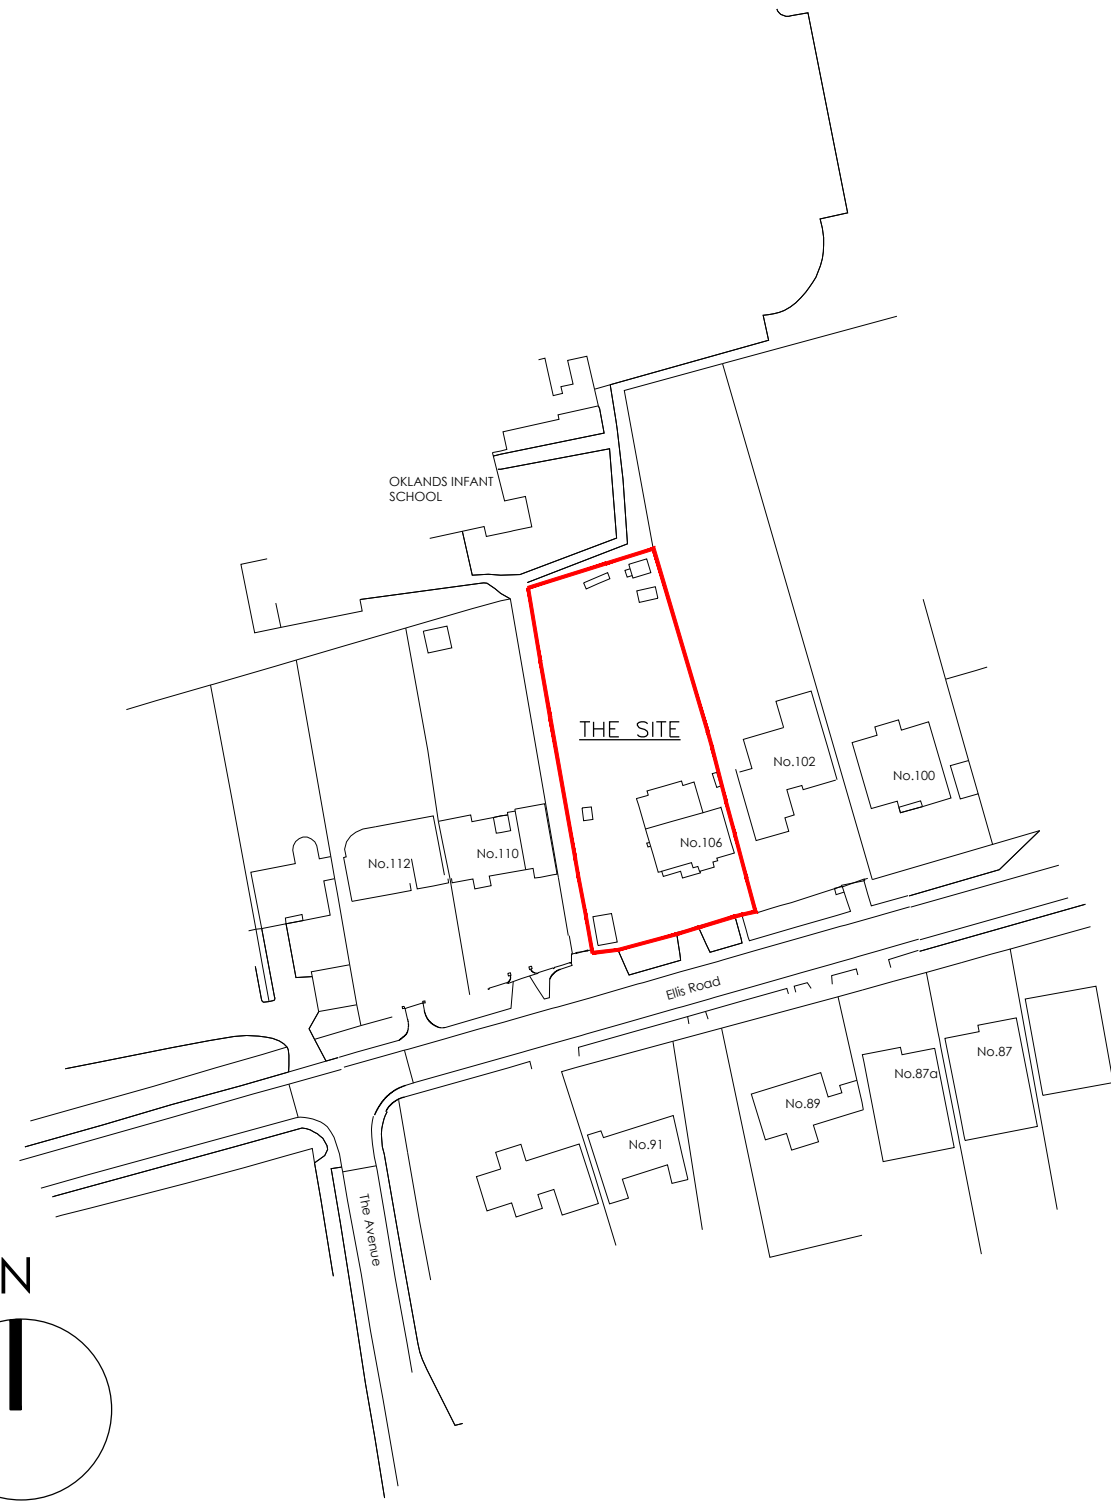

Location Plan
Area :1.633 m²
scale 1:1250

REV	DATE	BY	REVISION NOTES
-	-	-	-

Suite 2, Clare Hall,
St Ives Business Park,
Parsons Green,
St Ives,
Cams, PE27 4WY

© COPYRIGHT
Tel: 01480 494969
Email: enquiries@planningandarchitecture.co.uk
Web: www.planningandarchitecture.co.uk

PARTNERS
in PLANNING
and ARCHITECTURE

PROJECT

Erection of Dwelling at
106 Ellis Road,
Crowthorne, Berks,
RG45 6PH

CLIENT

Mr and Mrs Fail

DRAWING TITLE

Location Plan

DRAWN BY	SCALE
AS	1:1250 @ A3
DATE	DWG. No.
29/04/21	20-067-100

REV.
-