


Location Plan 1:1250

1:1250 scale Bar
This Drawing has been produced for printing onto A3 size paper,
If printing on any other size please use the scale bar below.

REV	COMMENTS	DATE
-----	----------	------

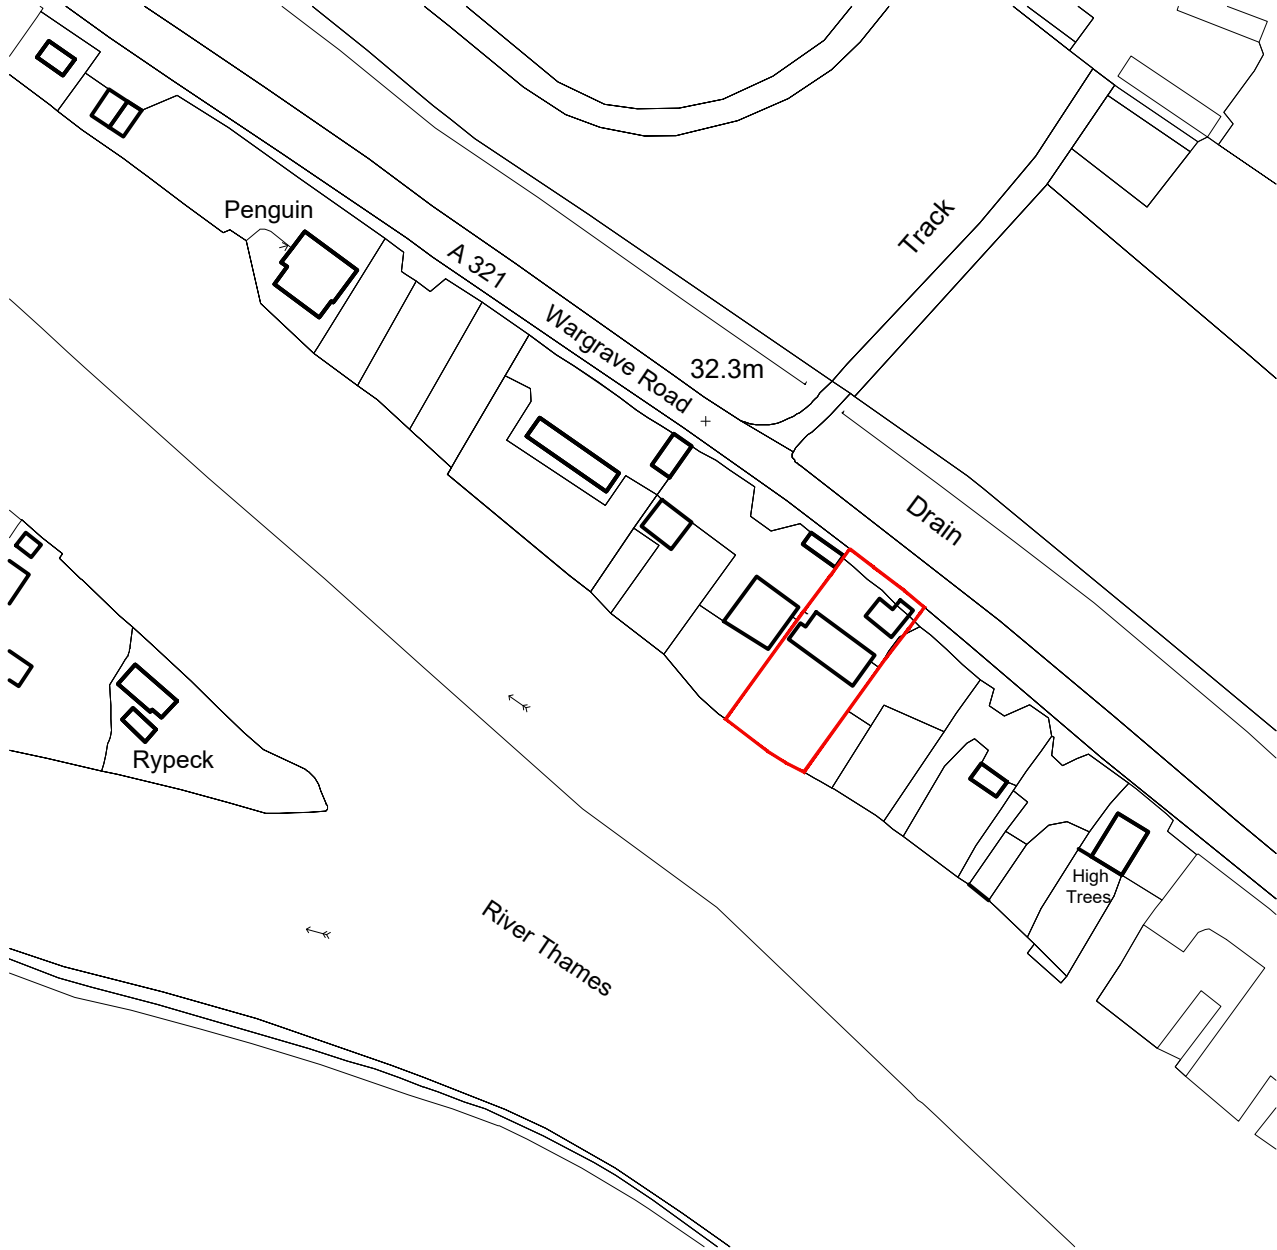

SHAUN TANNER
ARCHITECTURE & PLANNING
www.stlarchitecture.co.uk studio@stlarchitecture.co.uk 0118 989 0808

CLIENT Mr P. Doherty
PROJECT 2 Riverside, Wargrave Road,
Henley on Thames, RG9 3JD
DRAWING LOCATION PLAN

STATUS planning **DATE** Oct 2024
SCALE 1:1250 @ A3 **DRAWN** ST **CHECKED** NO **3956/100** **REV** .

THIS DRAWING MUST NOT BE SCALED UNLESS ISSUED FOR PLANNING PURPOSES. ALL DIMENSIONS ARE TO BE VERIFIED PRIOR TO SETTING OUT, COMMENCING WORK, OR PRODUCTION OF FABRICATION DRAWINGS. REPORT ANY DISCREPANCIES TO THE SUPERVISING OFFICER IMMEDIATELY. ©