
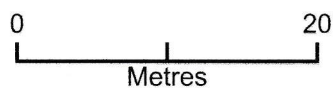


Site Block Plan
PARKING PLAN.

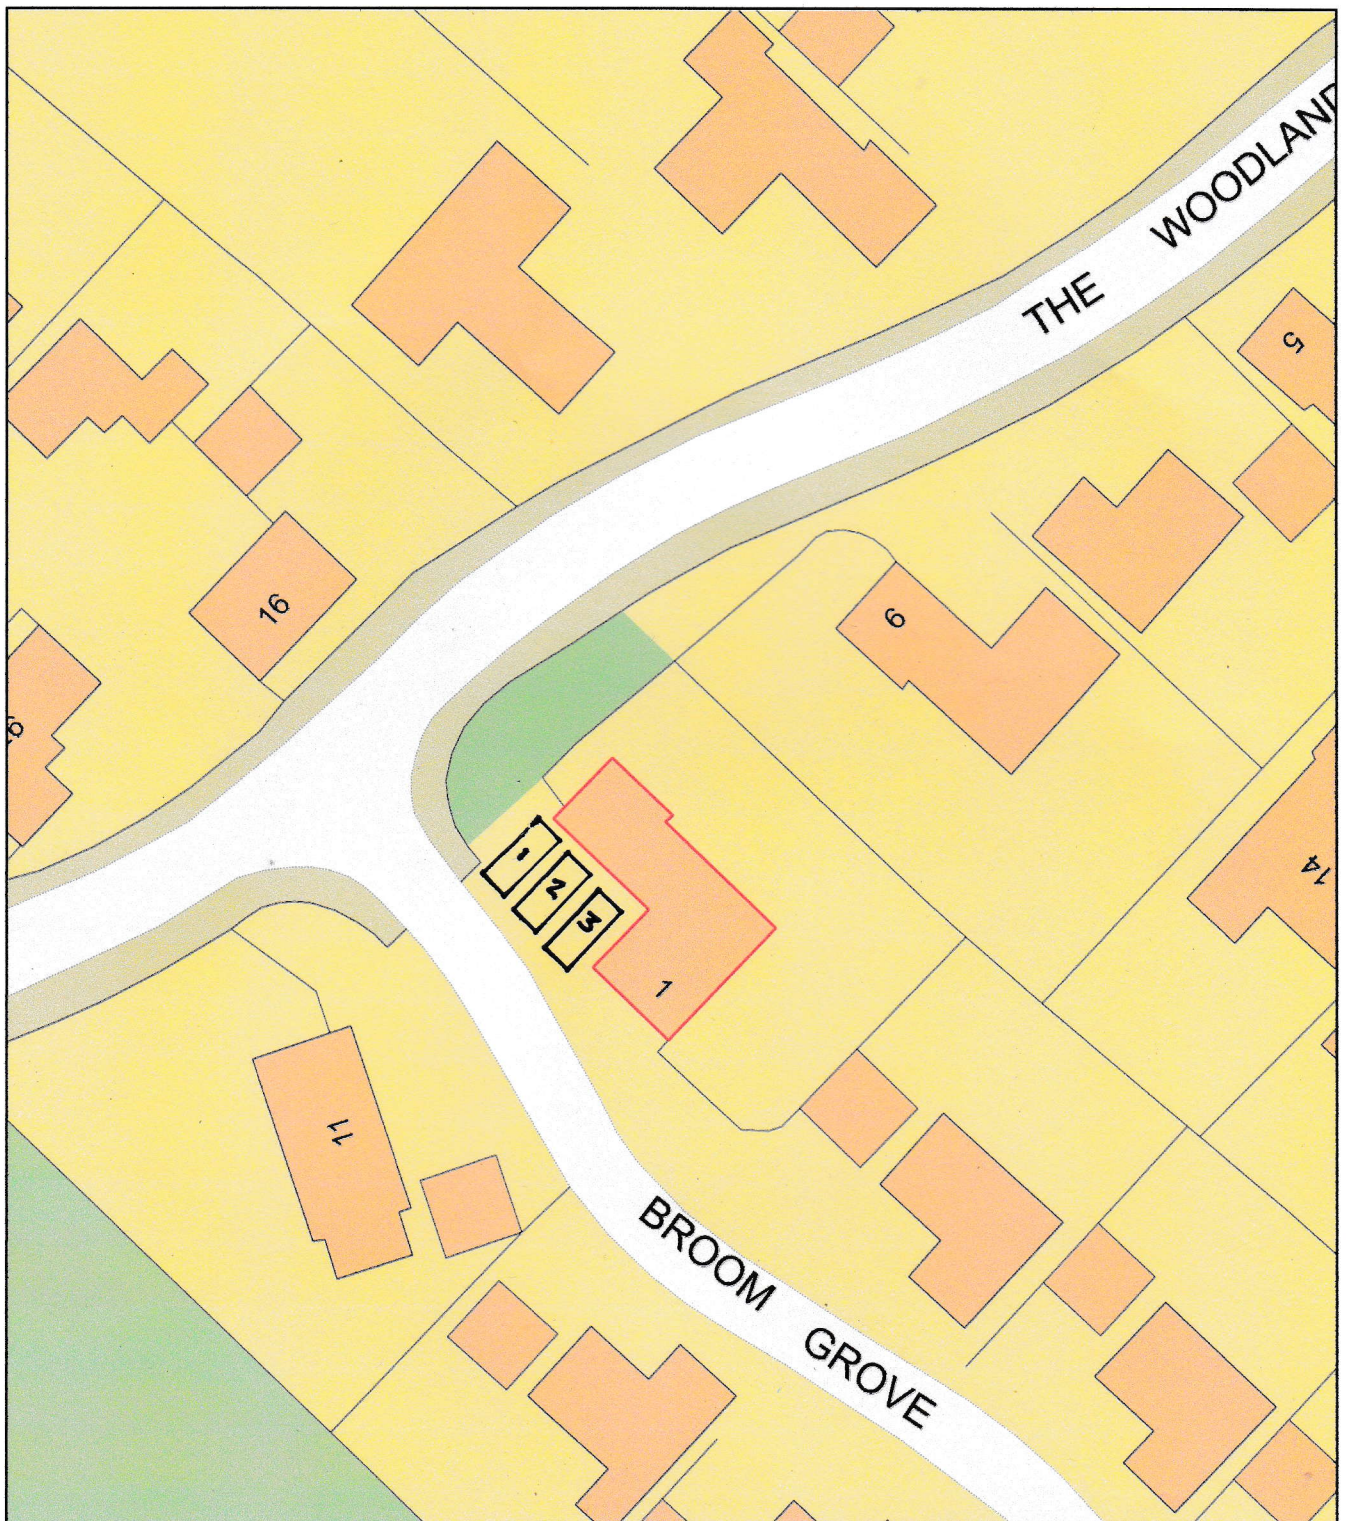

Plan Produced for: Mr and Mrs Kapoor

Date Produced: 15 Oct 2024

Plan Reference Number / Project ID: TQRQM24289125500698 / GC

Scale: 1:500 @ A4