


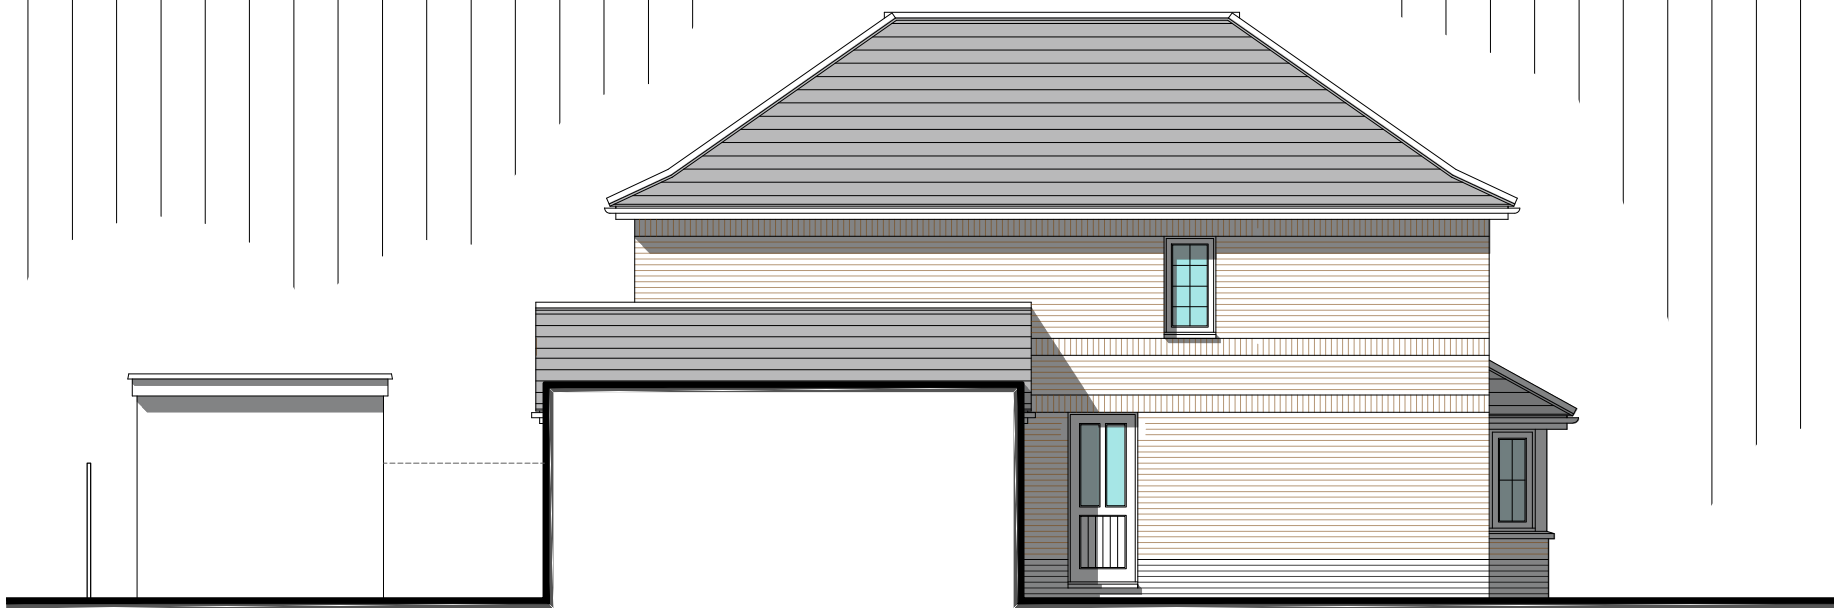


South East Elevation 1:100 Scale




North East Elevation 1:100 Scale



North West Elevation 1:100 Scale

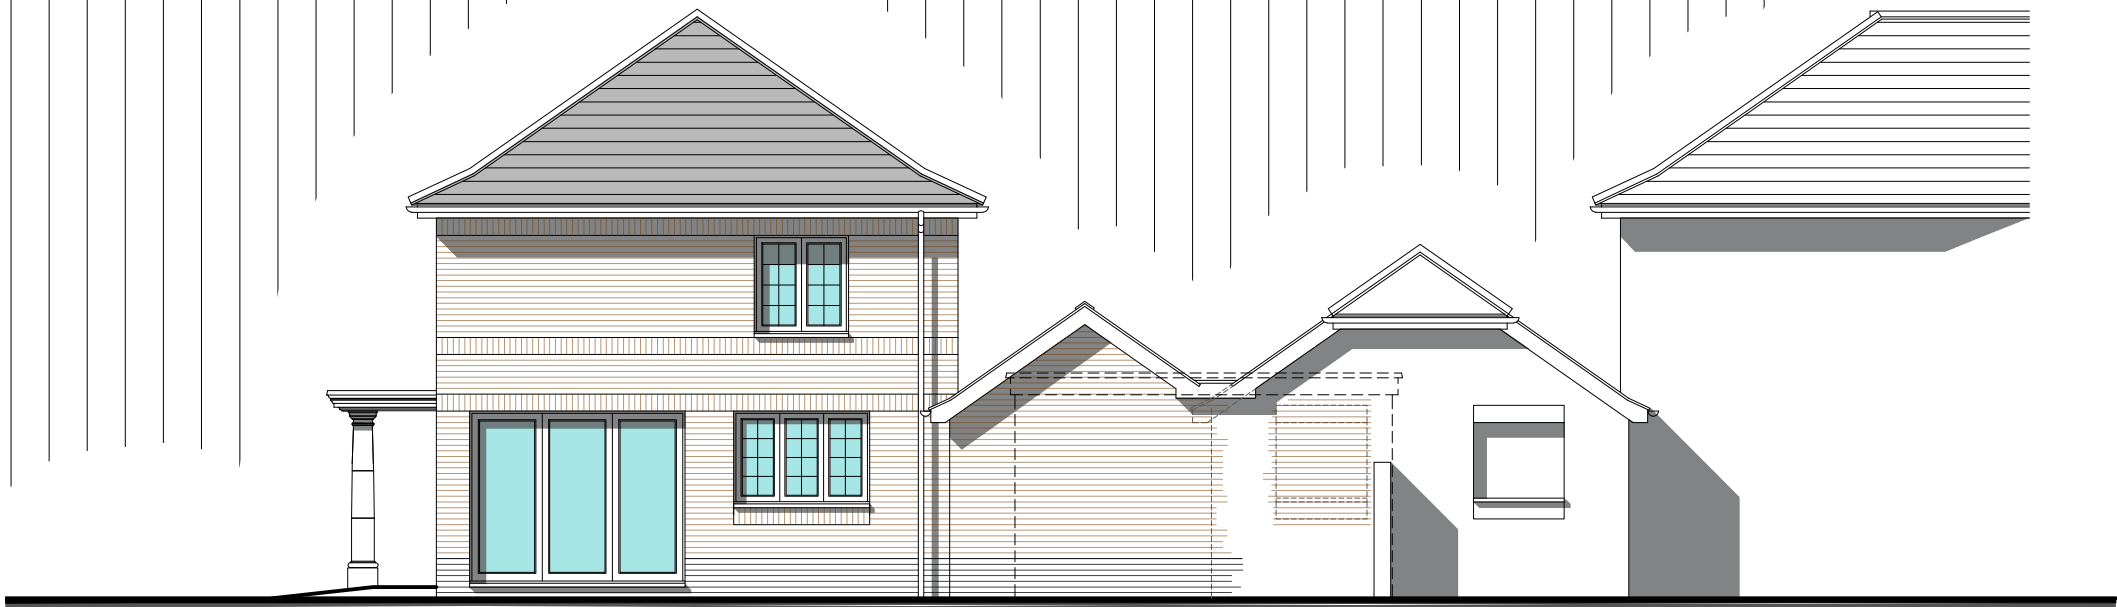

South West Elevation 1:100 Scale

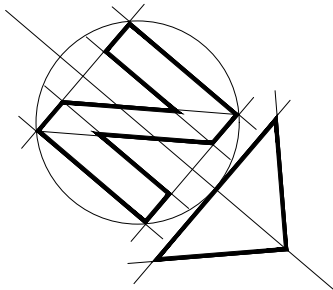

**Bonney Architecture**  
PLANNING & TECHNICAL SERVICES

CLIENT Ms N. Purssell

JOB Land Adjacent to 24 Turnbridge Close, Earley, Reading, RG6 4UZ

DRG PROPOSED ELEVATIONS

14 Hornbeam Close  
Barkham  
Wokingham  
RG41 4UR

07515 355 770  
bonneyarchitecture@gmail.com