


South East Elevation 1:100 Scale

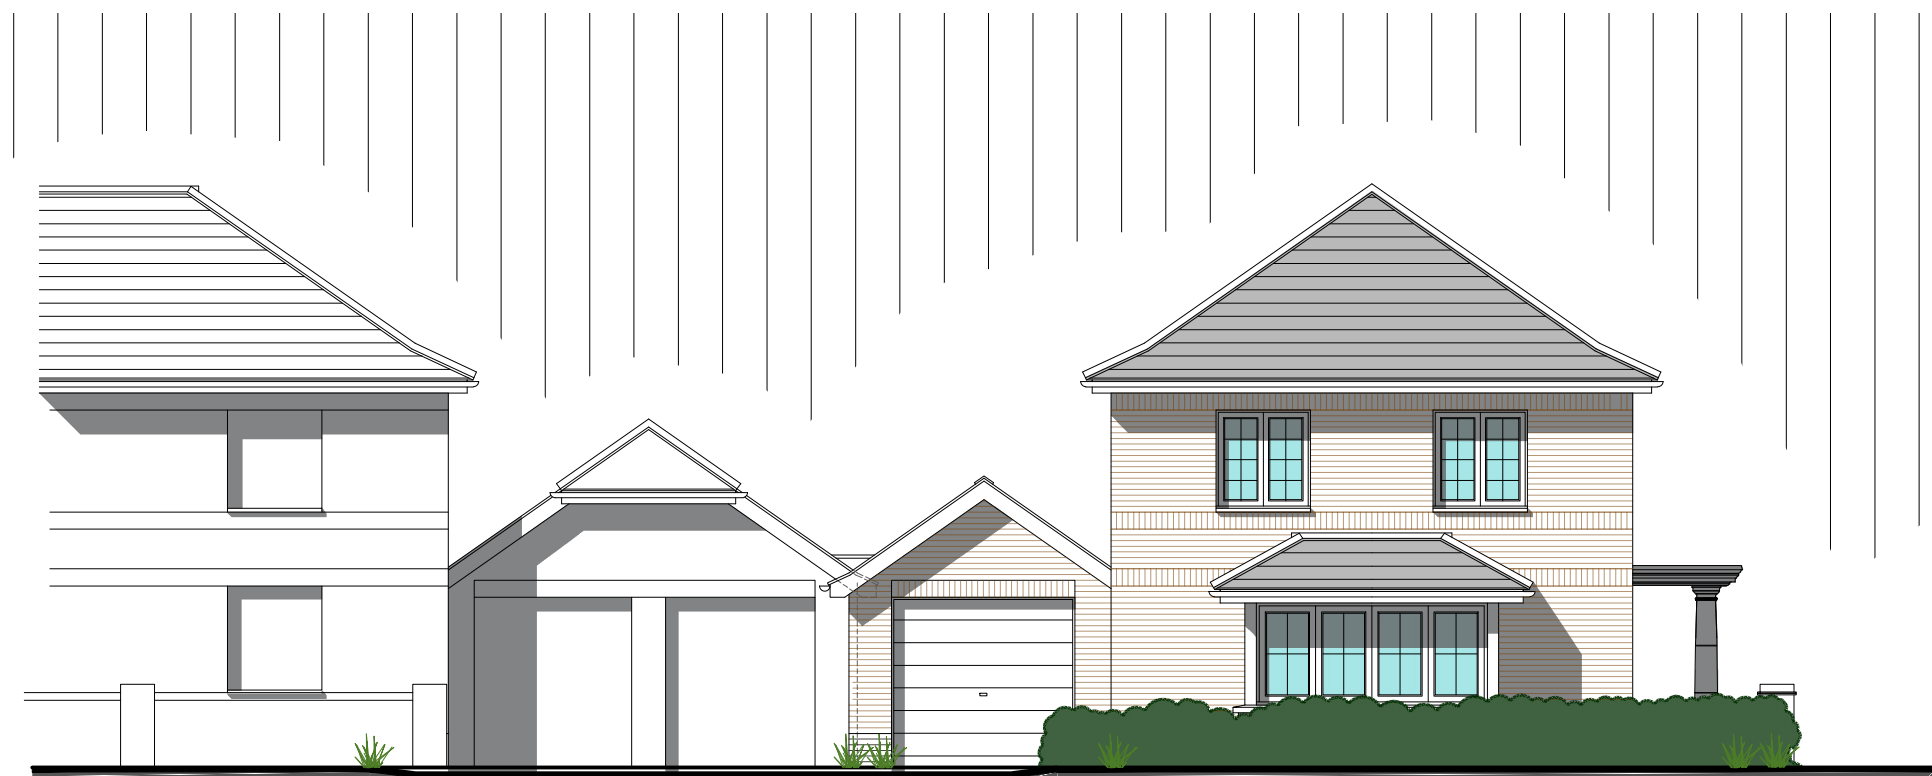

South East Elevation 1:100 Scale




North East Elevation 1:100 Scale




North West Elevation 1:100 Scale



South West Elevation 1:100 Scale

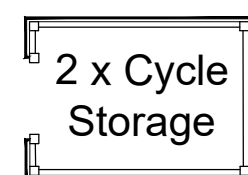

Plan Cycle Store 1:100 Scale

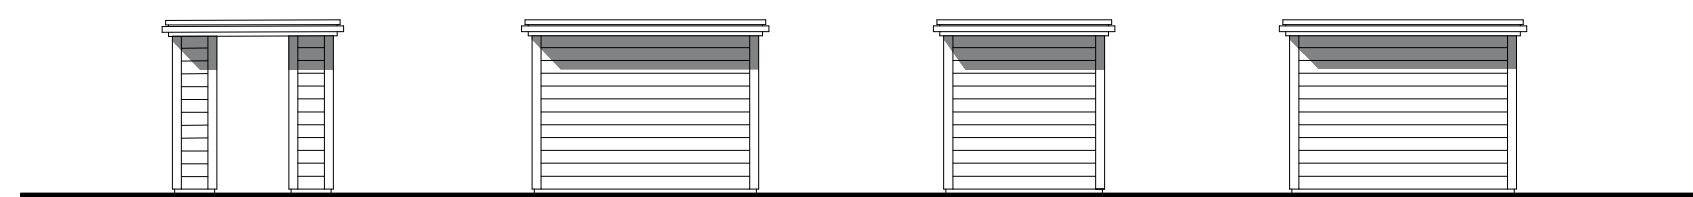

Side

Rear

Side

Front

1:100 scale Bar
This Drawing has been produced for printing onto A1 size paper.
If printing on A3 please use the scale below for reference.

0m 1.0m 2.0m 4.0m 8.0m

Bonney Architecture
PLANNING & TECHNICAL SERVICES

CLIENT Ms N. Purssell

14 Hornbeam Close
Barkham
Wokingham
RG41 4UR

JOB Land Adjacent to 24 Turnbridge Close, Earley, Reading, RG6 4UZ
DRG BOUNDARY ELEVATIONS

07515 355 770
bonneyarchitecture@gmail.com

SCALE 1@100 @ A2 DRAWN P Bonney DATE March 2026

BA0331 | 05 | A