



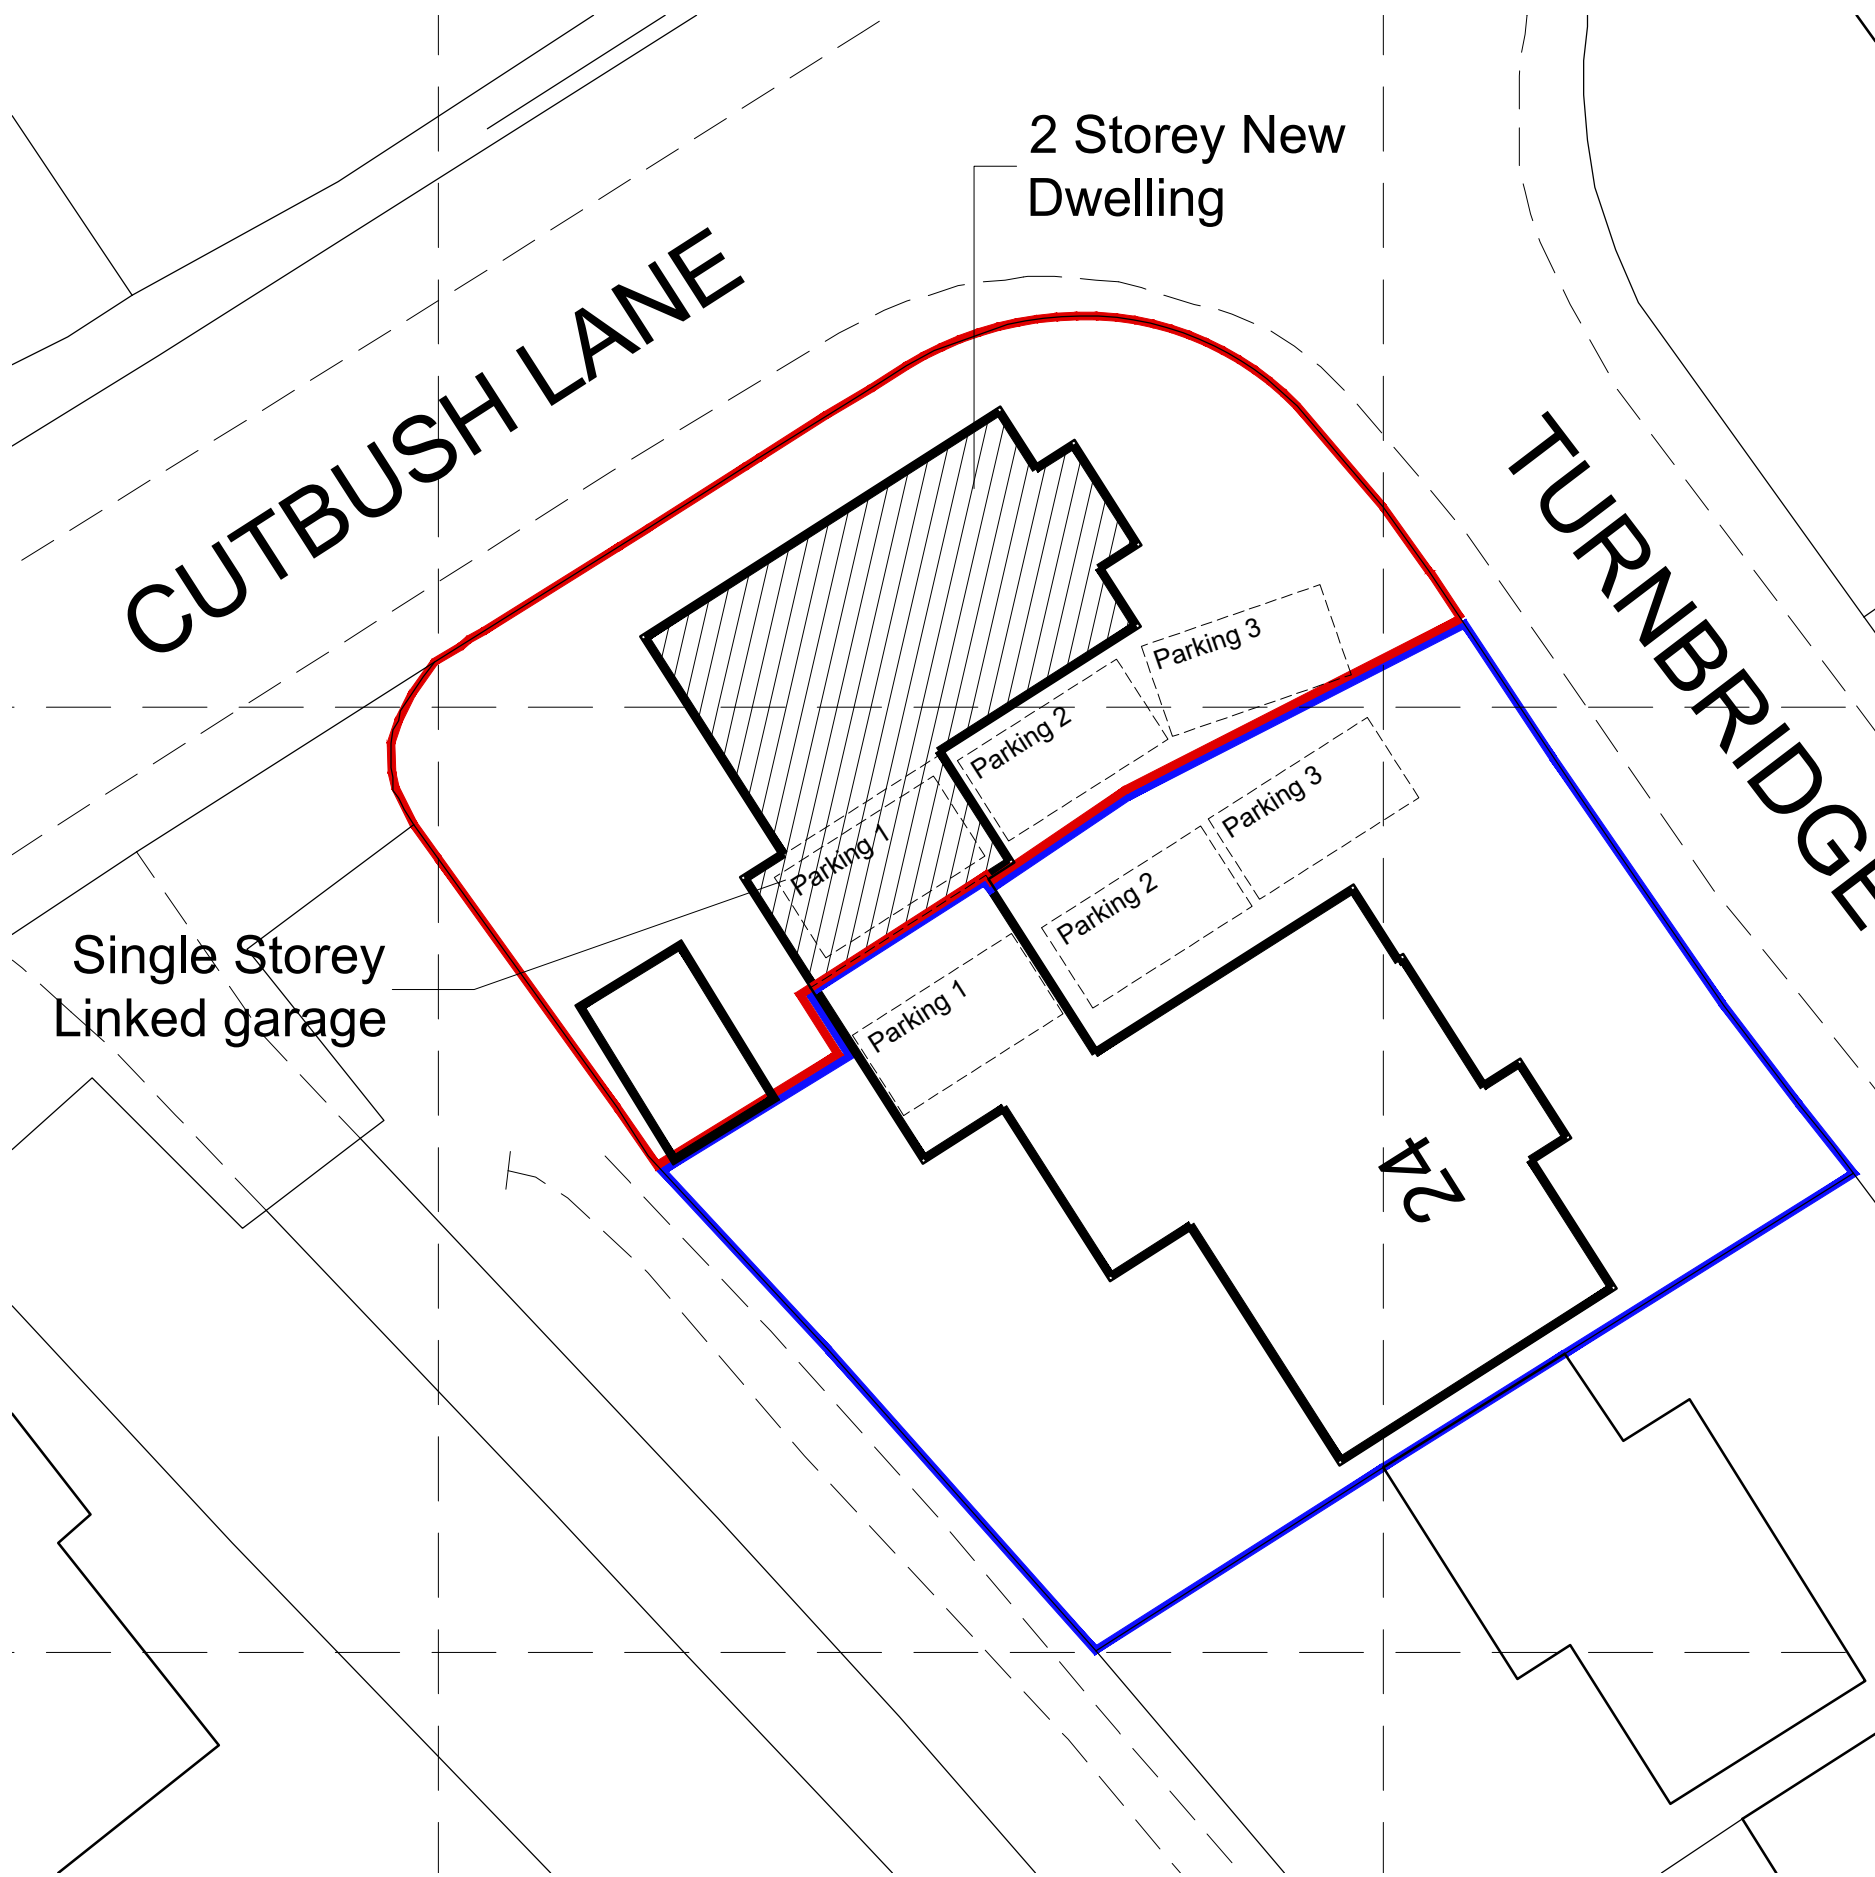

Site Plan 1:200 Scale

~~DO NOT SCALE FROM THIS DRAWING~~ VERIFY ALL DIMENSIONS BEFORE SETTING OUT, COMMENCING WORK OR MAKING ANY SHOP DRAWINGS. REPORT ANY DISCREPANCIES TO SUPERVISING OFFICER IMMEDIATELY. COPYRIGHT ©

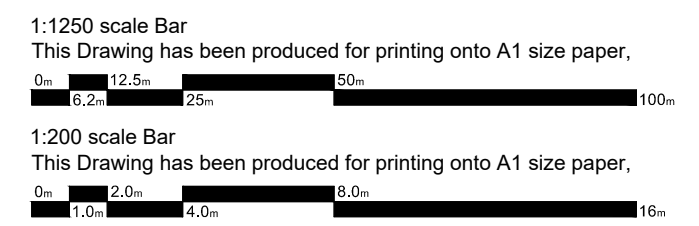

Location Plan 1:1250 Scale

© Crown copyright 2026 Ordnance Survey 100053143
Cadastral data is subject to Crown copyright and is reproduced with permission of HM Land Registry.

Bonney Architecture

PLANNING & TECHNICAL SERVICES

CLIENT Ms N. Purssell 14 Hornbeam Close
Barkham
Wokingham
RG41 4UR

JOB Land Adjacent to 24 Turnbridge
Close, Earley, Reading, RG6 4UZ

DRG SITE & LOCATION PLANS 07515 355 770
bonneyarchitecture@gmail.com