
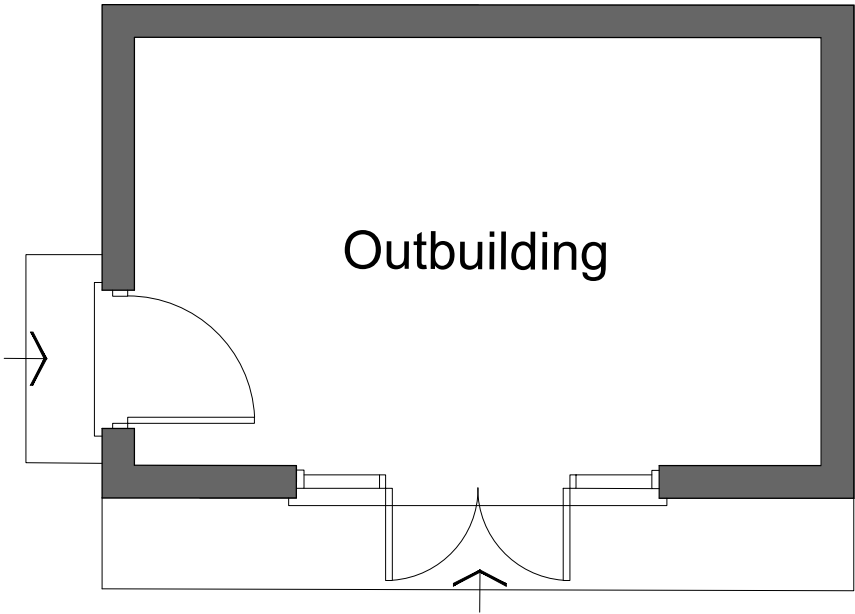


~~DO NOT SCALE FROM THIS DRAWING.~~ VERIFY ALL DIMENSIONS BEFORE
SETTING OUT, COMMENCING WORK OR MAKING ANY SHOP DRAWINGS.
REPORT ANY DISCREPANCIES TO SUPERVISING OFFICER IMMEDIATELY.
COPYRIGHT ©

1:100 scale Bar
This Drawing has been produced for printing onto A3 size paper,
0m 1.0m 4.0m
0.5m 2.0m 8.0m

1:50 scale Bar
This Drawing has been produced for printing onto A3 size paper,
0m 0.5m 2.0m
0.25 1.0m 4.0m

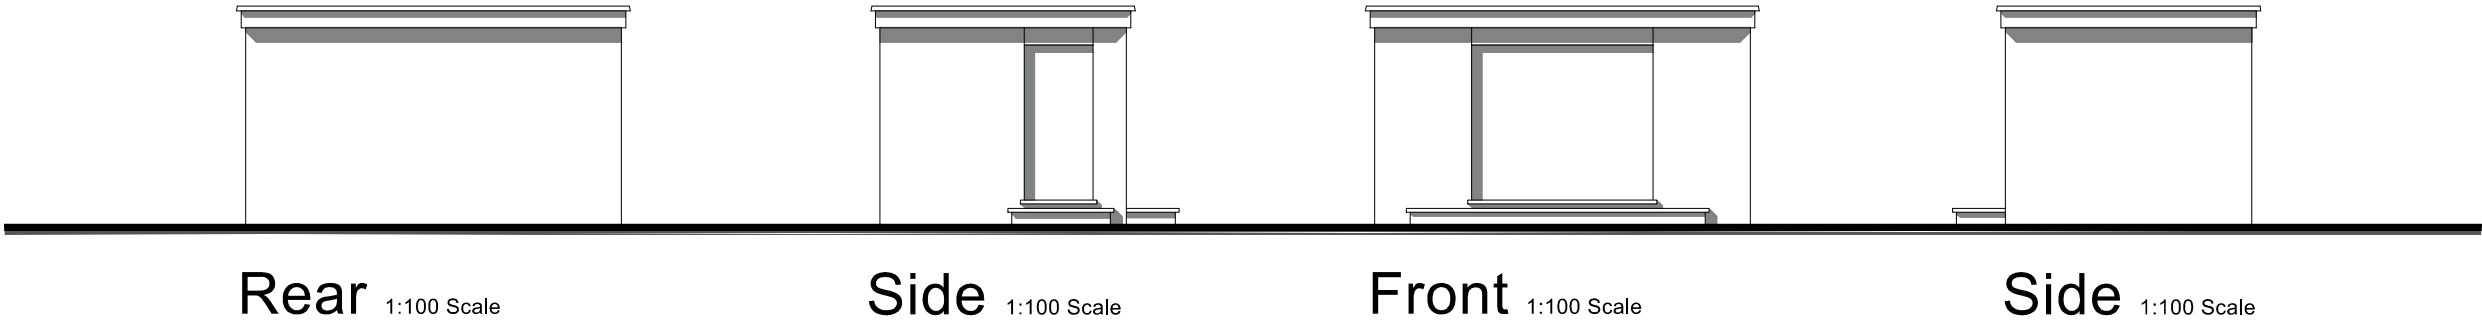

Floor Plan 1:50 Scale

Bonney Architecture
PLANNING & TECHNICAL SERVICES

CLIENT Ms N. Purssell 14 Hornbeam Close
Barkham
Wokingham
RG41 4UR
JOB Land Adjacent to 24 Turnbridge
Close, Earley, Reading, RG6 4UZ
DRG EXTG OUTBUILDING 07515 355 770
bonneyarchitecture@gmail.com