


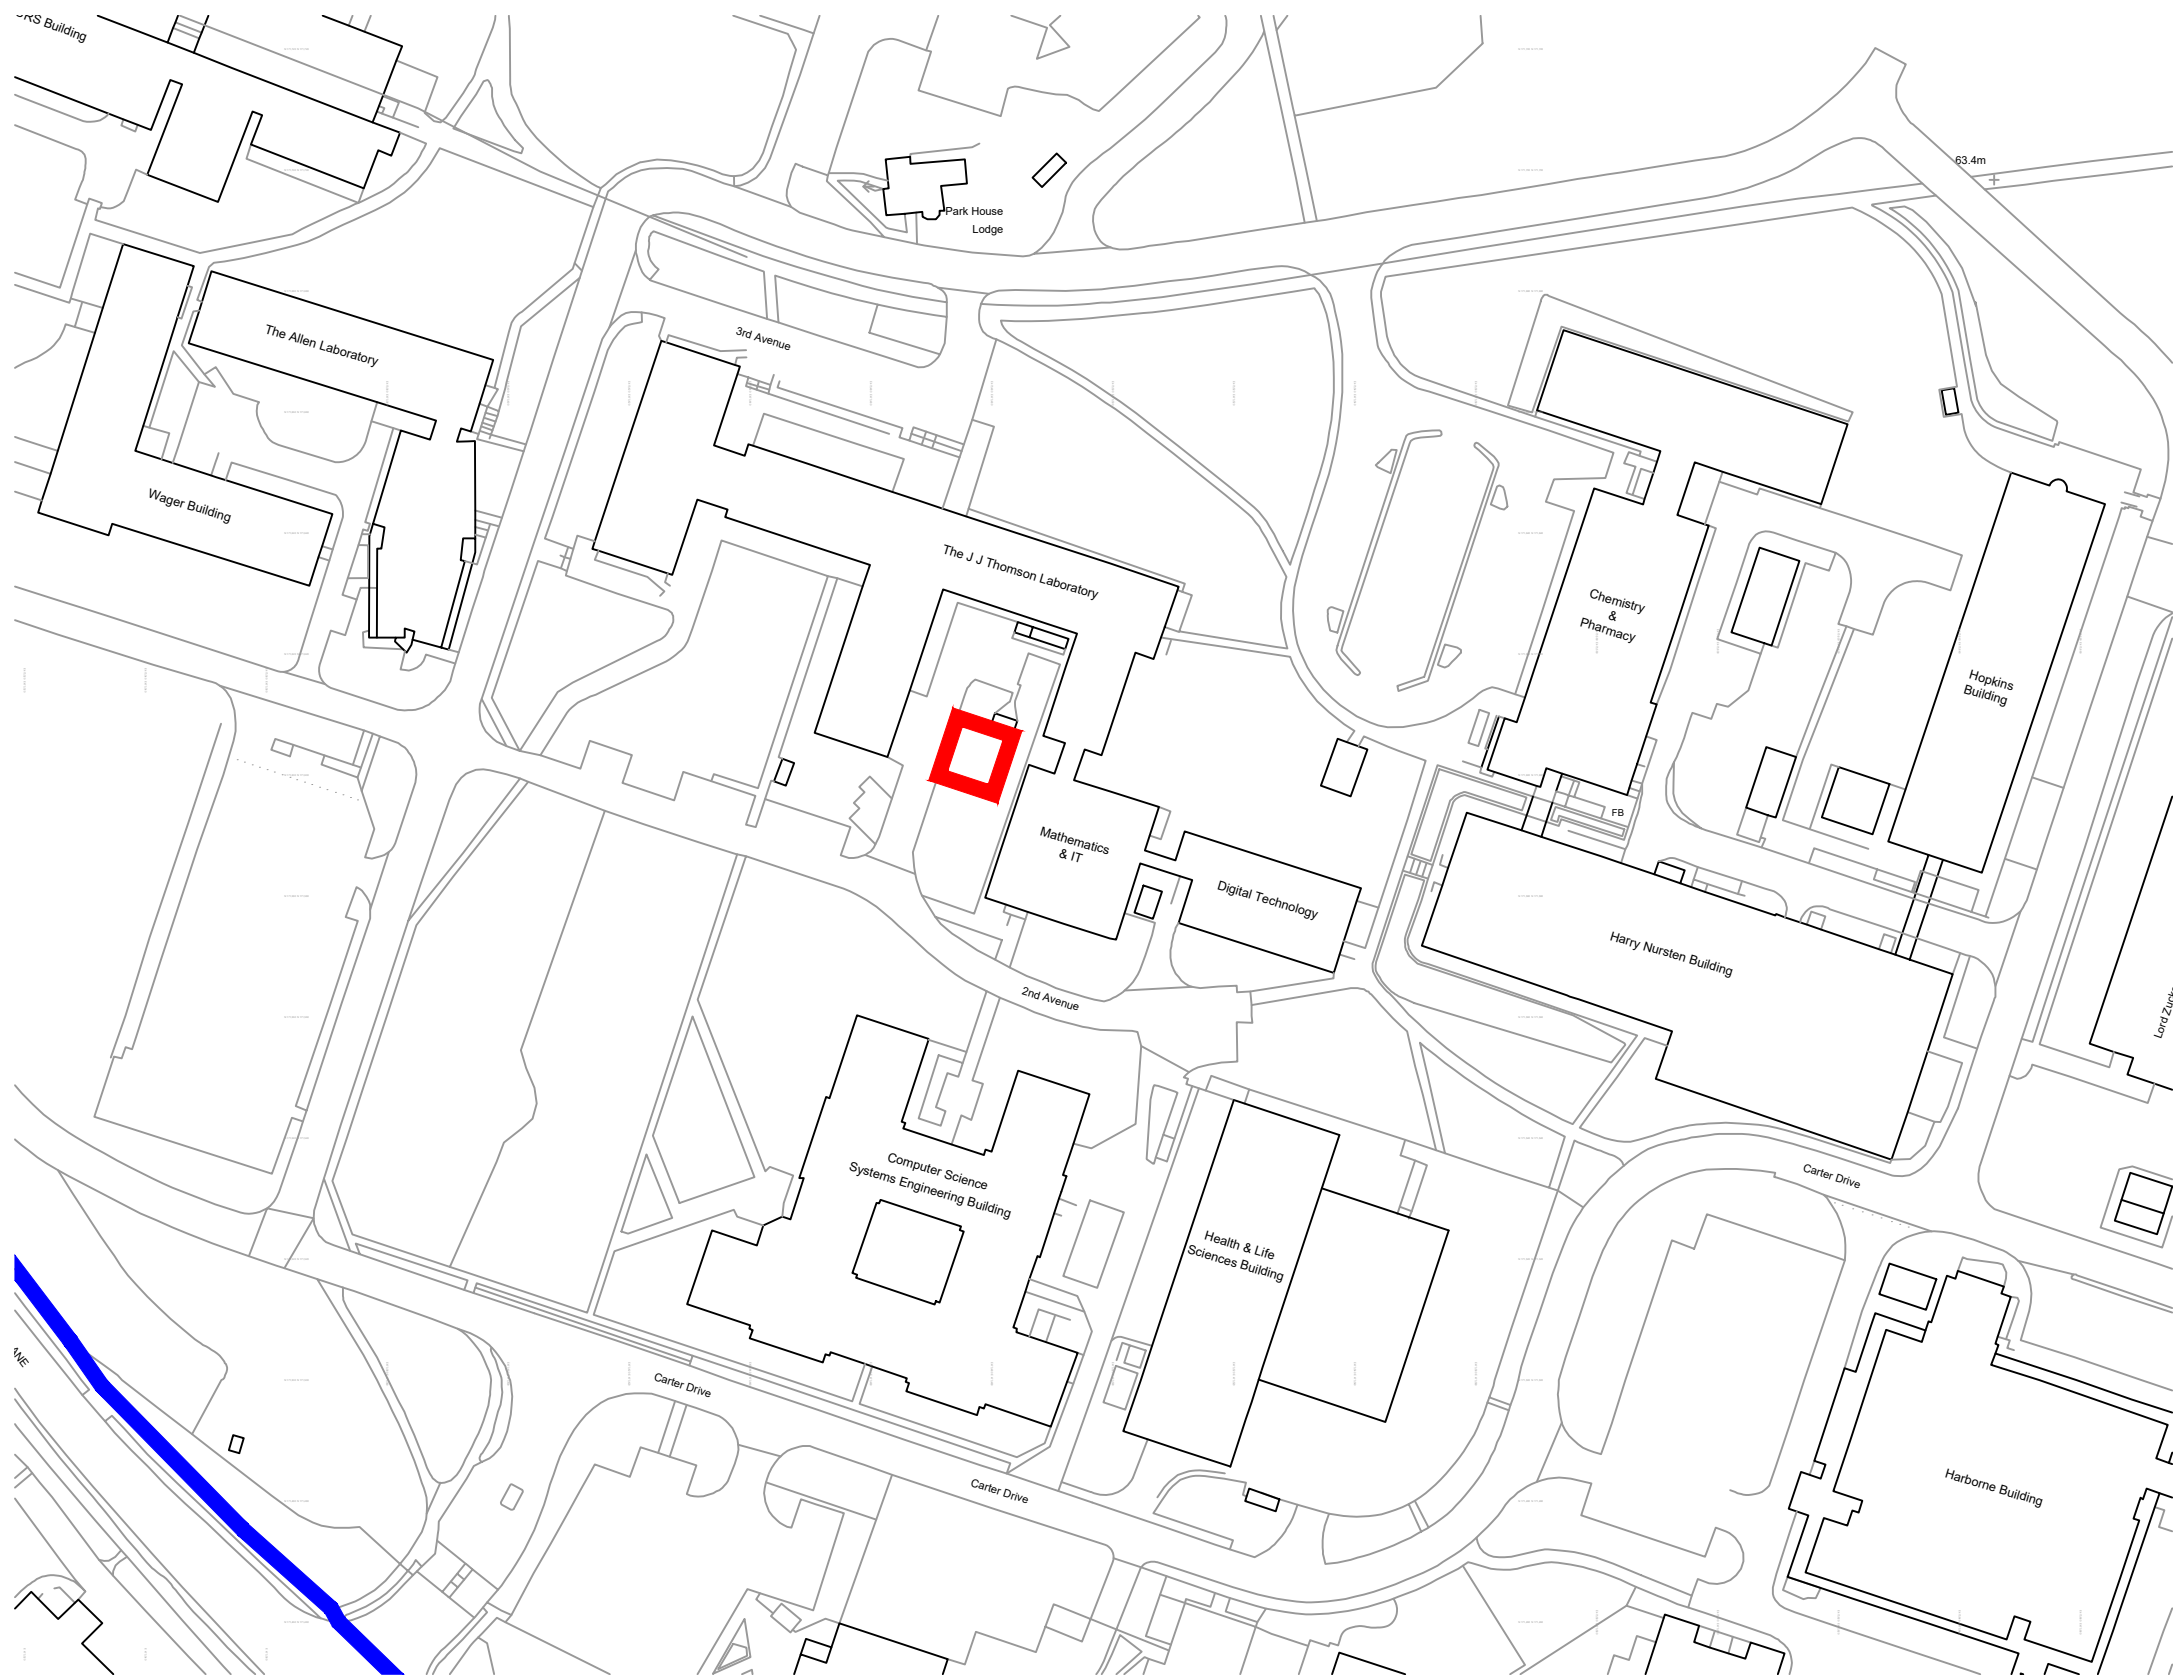

— SITE BOUNDARY
— LAND OWNERSHIP BOUNDARY



1:1250
0 5 10 15 20 30 40 50M

Estates and Facilities
The information shown on this drawing
is given without obligation or warranty.
The accuracy therefore cannot be
guaranteed and it must never be used
for calculation or setting out of works.
General Changes
The accuracy of these drawings relies
on feedback from the users.
If any anomalies are discovered,
please immediately inform the
CAD Manager. Telephone ext 6807.



**University of
Reading**
Estates and Facilities
Whiteknights, PO Box 235, Reading, RG6 6BW
Tel. 0118 378 8958 Fax. 0118 378 6928



Building W263 Substation, JJ Thomson Building			
Project HLS, Maths and DTS	Rev JAW	Description 27/03/2025	Date 21/05
Title Location Plan 2	Scale 1:1250@A3		
Project (WREN No.-Originator-Volume-Level-Type-Role-Classification-Number)		Suitability-Rev.	
XXXXXXXX-TVSS-XX-XX-DR-B-XXXX-19002			