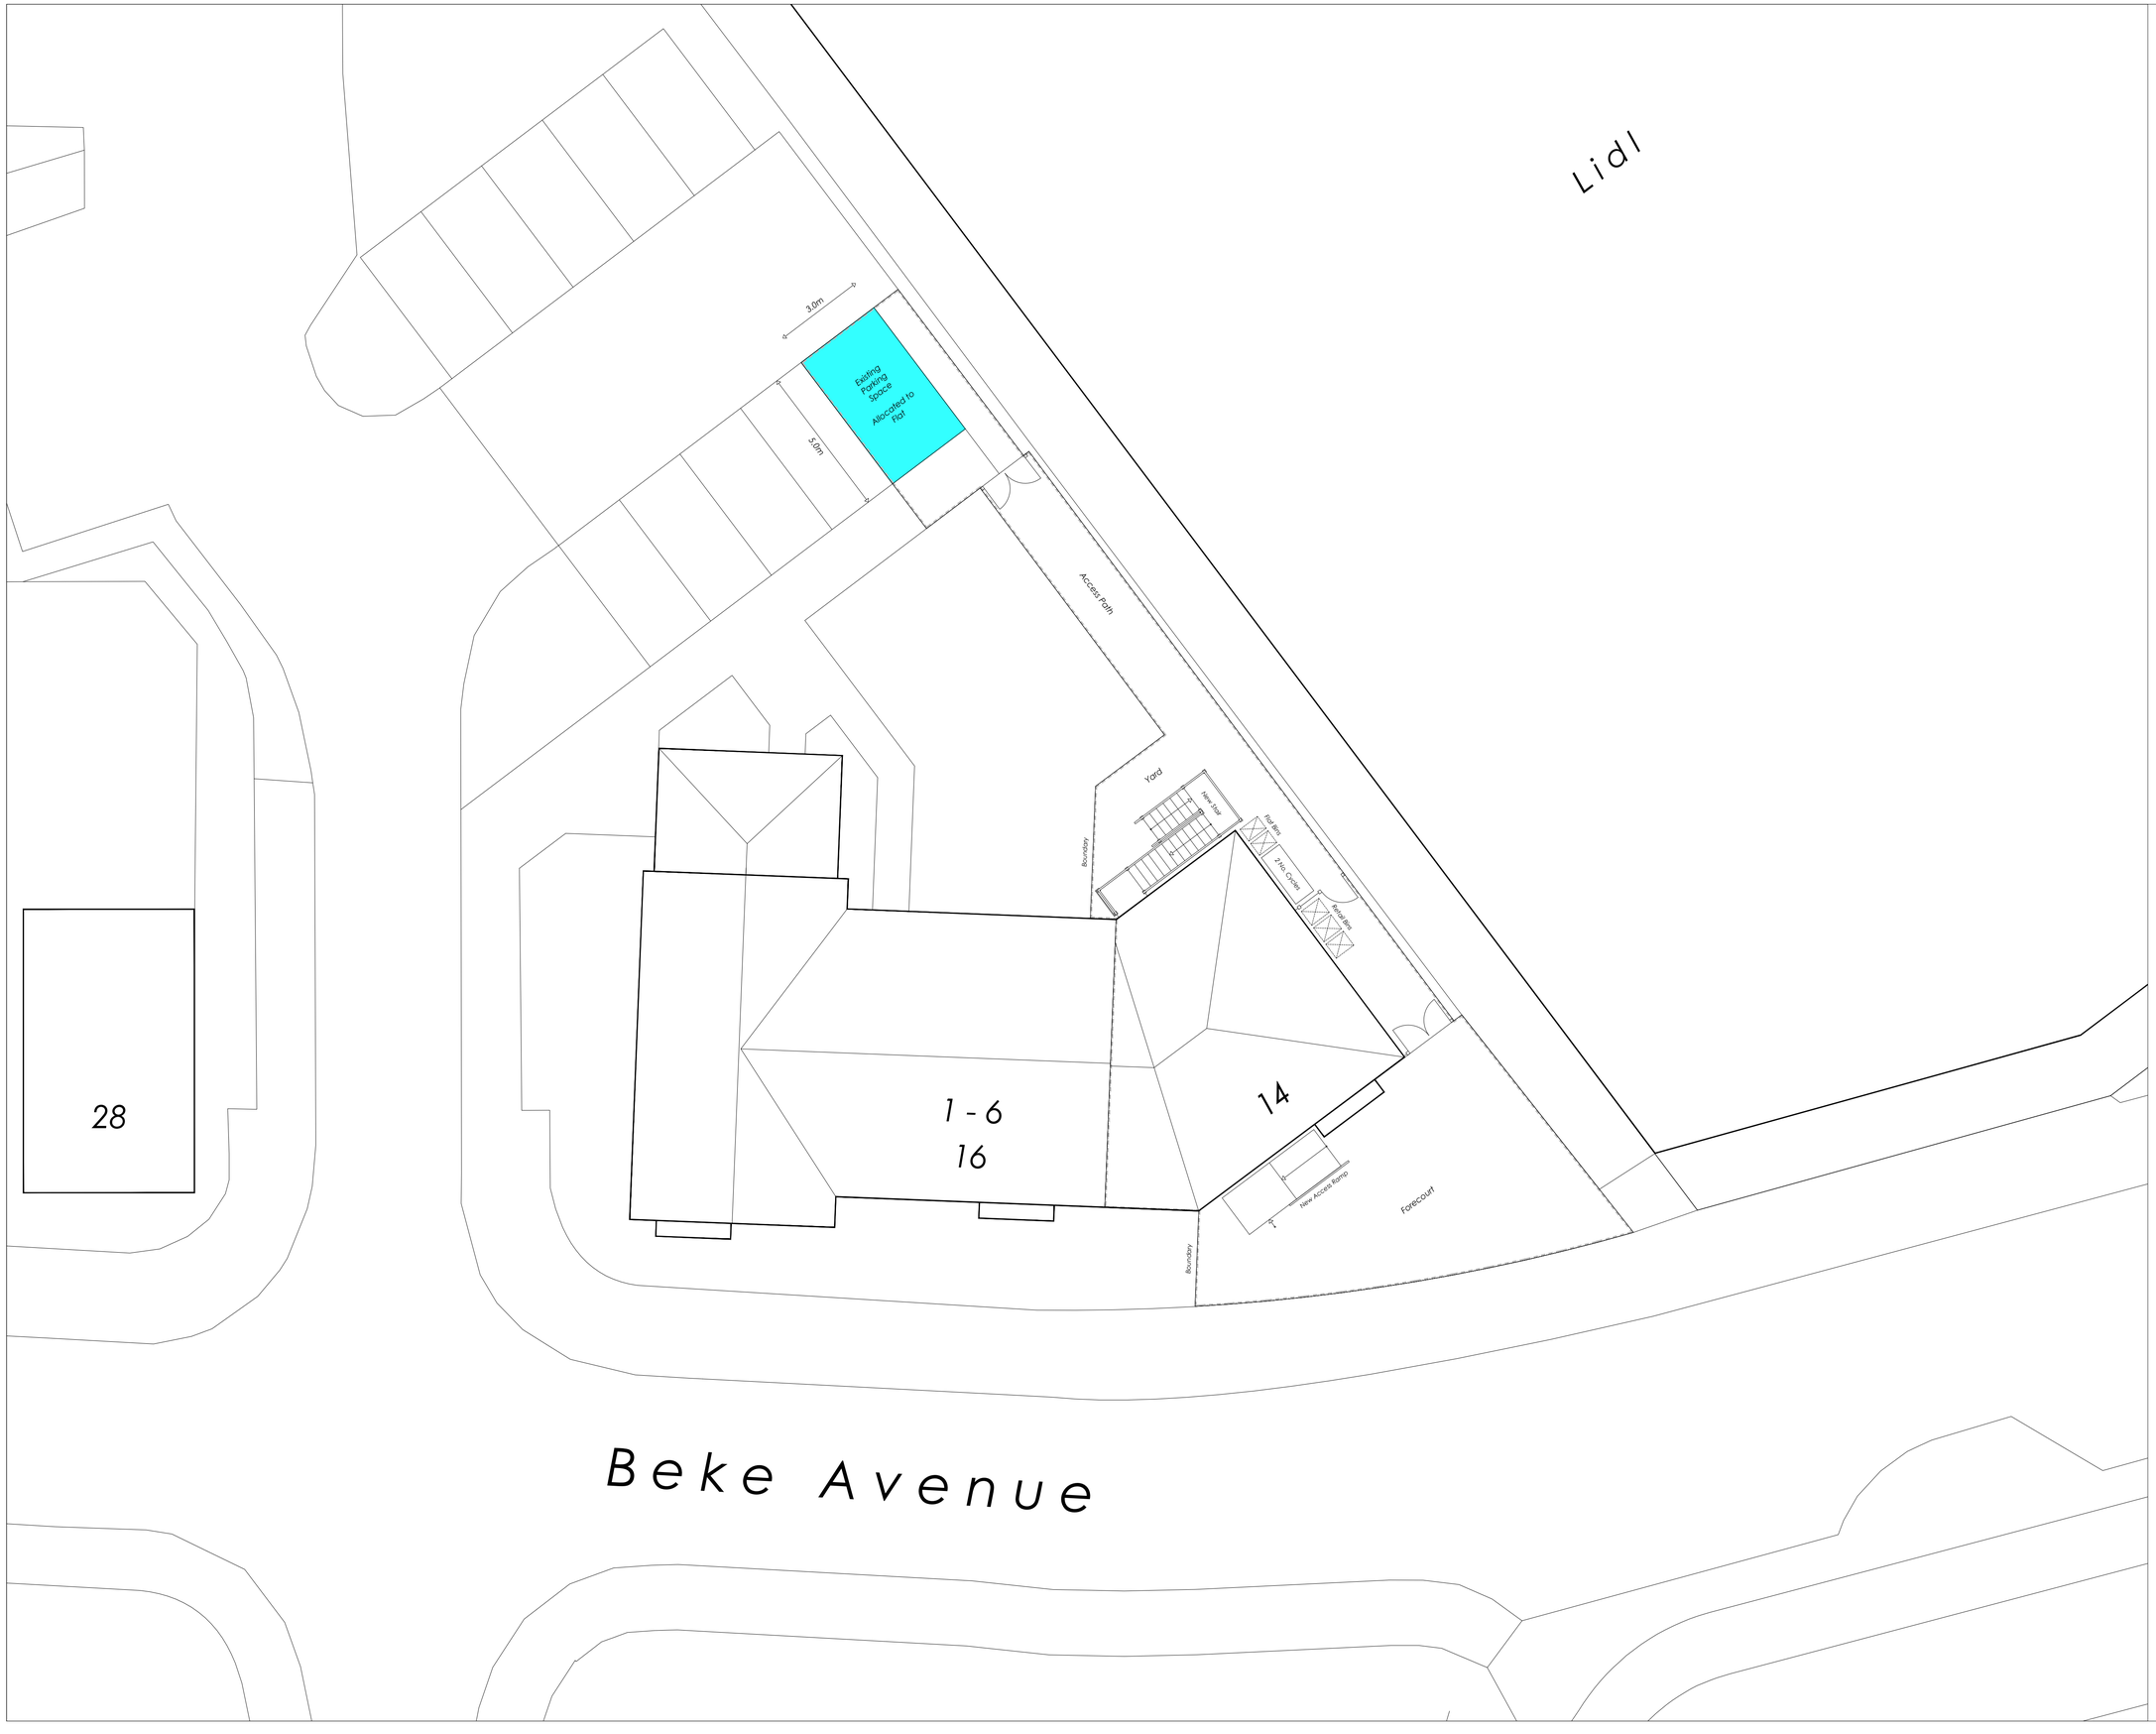

North

0 1 2 5

Scale (m)

Ordnance Survey, (c) Crown Copyright 2026.
All rights reserved. Licence number 100022432.

Key:

Existing Parking Space Allocated to Flat

Revisions

Client
Meridian Marquees

Project
Building Alterations & Change of Use
Retail Unit
14 Beke Avenue
Shinfield
RG2 9UW

Status
Planning

Date
2026.10.06

Scale
1:100

Size
A1

Title
Proposed Parking Plan

Number
26.16-113

Revision
-

Spires Architects
9 Monks Way | Reading | RG30 3DP
Tel 07495 529905

This drawing is copyright and may not be reproduced in whole or part without written authority.