


Location Plan

Site Address: 14, Spencer Close, Wokingham, RG41 3BW



Date Produced: 01-Oct-2024

Scale: 1:1250 @A3

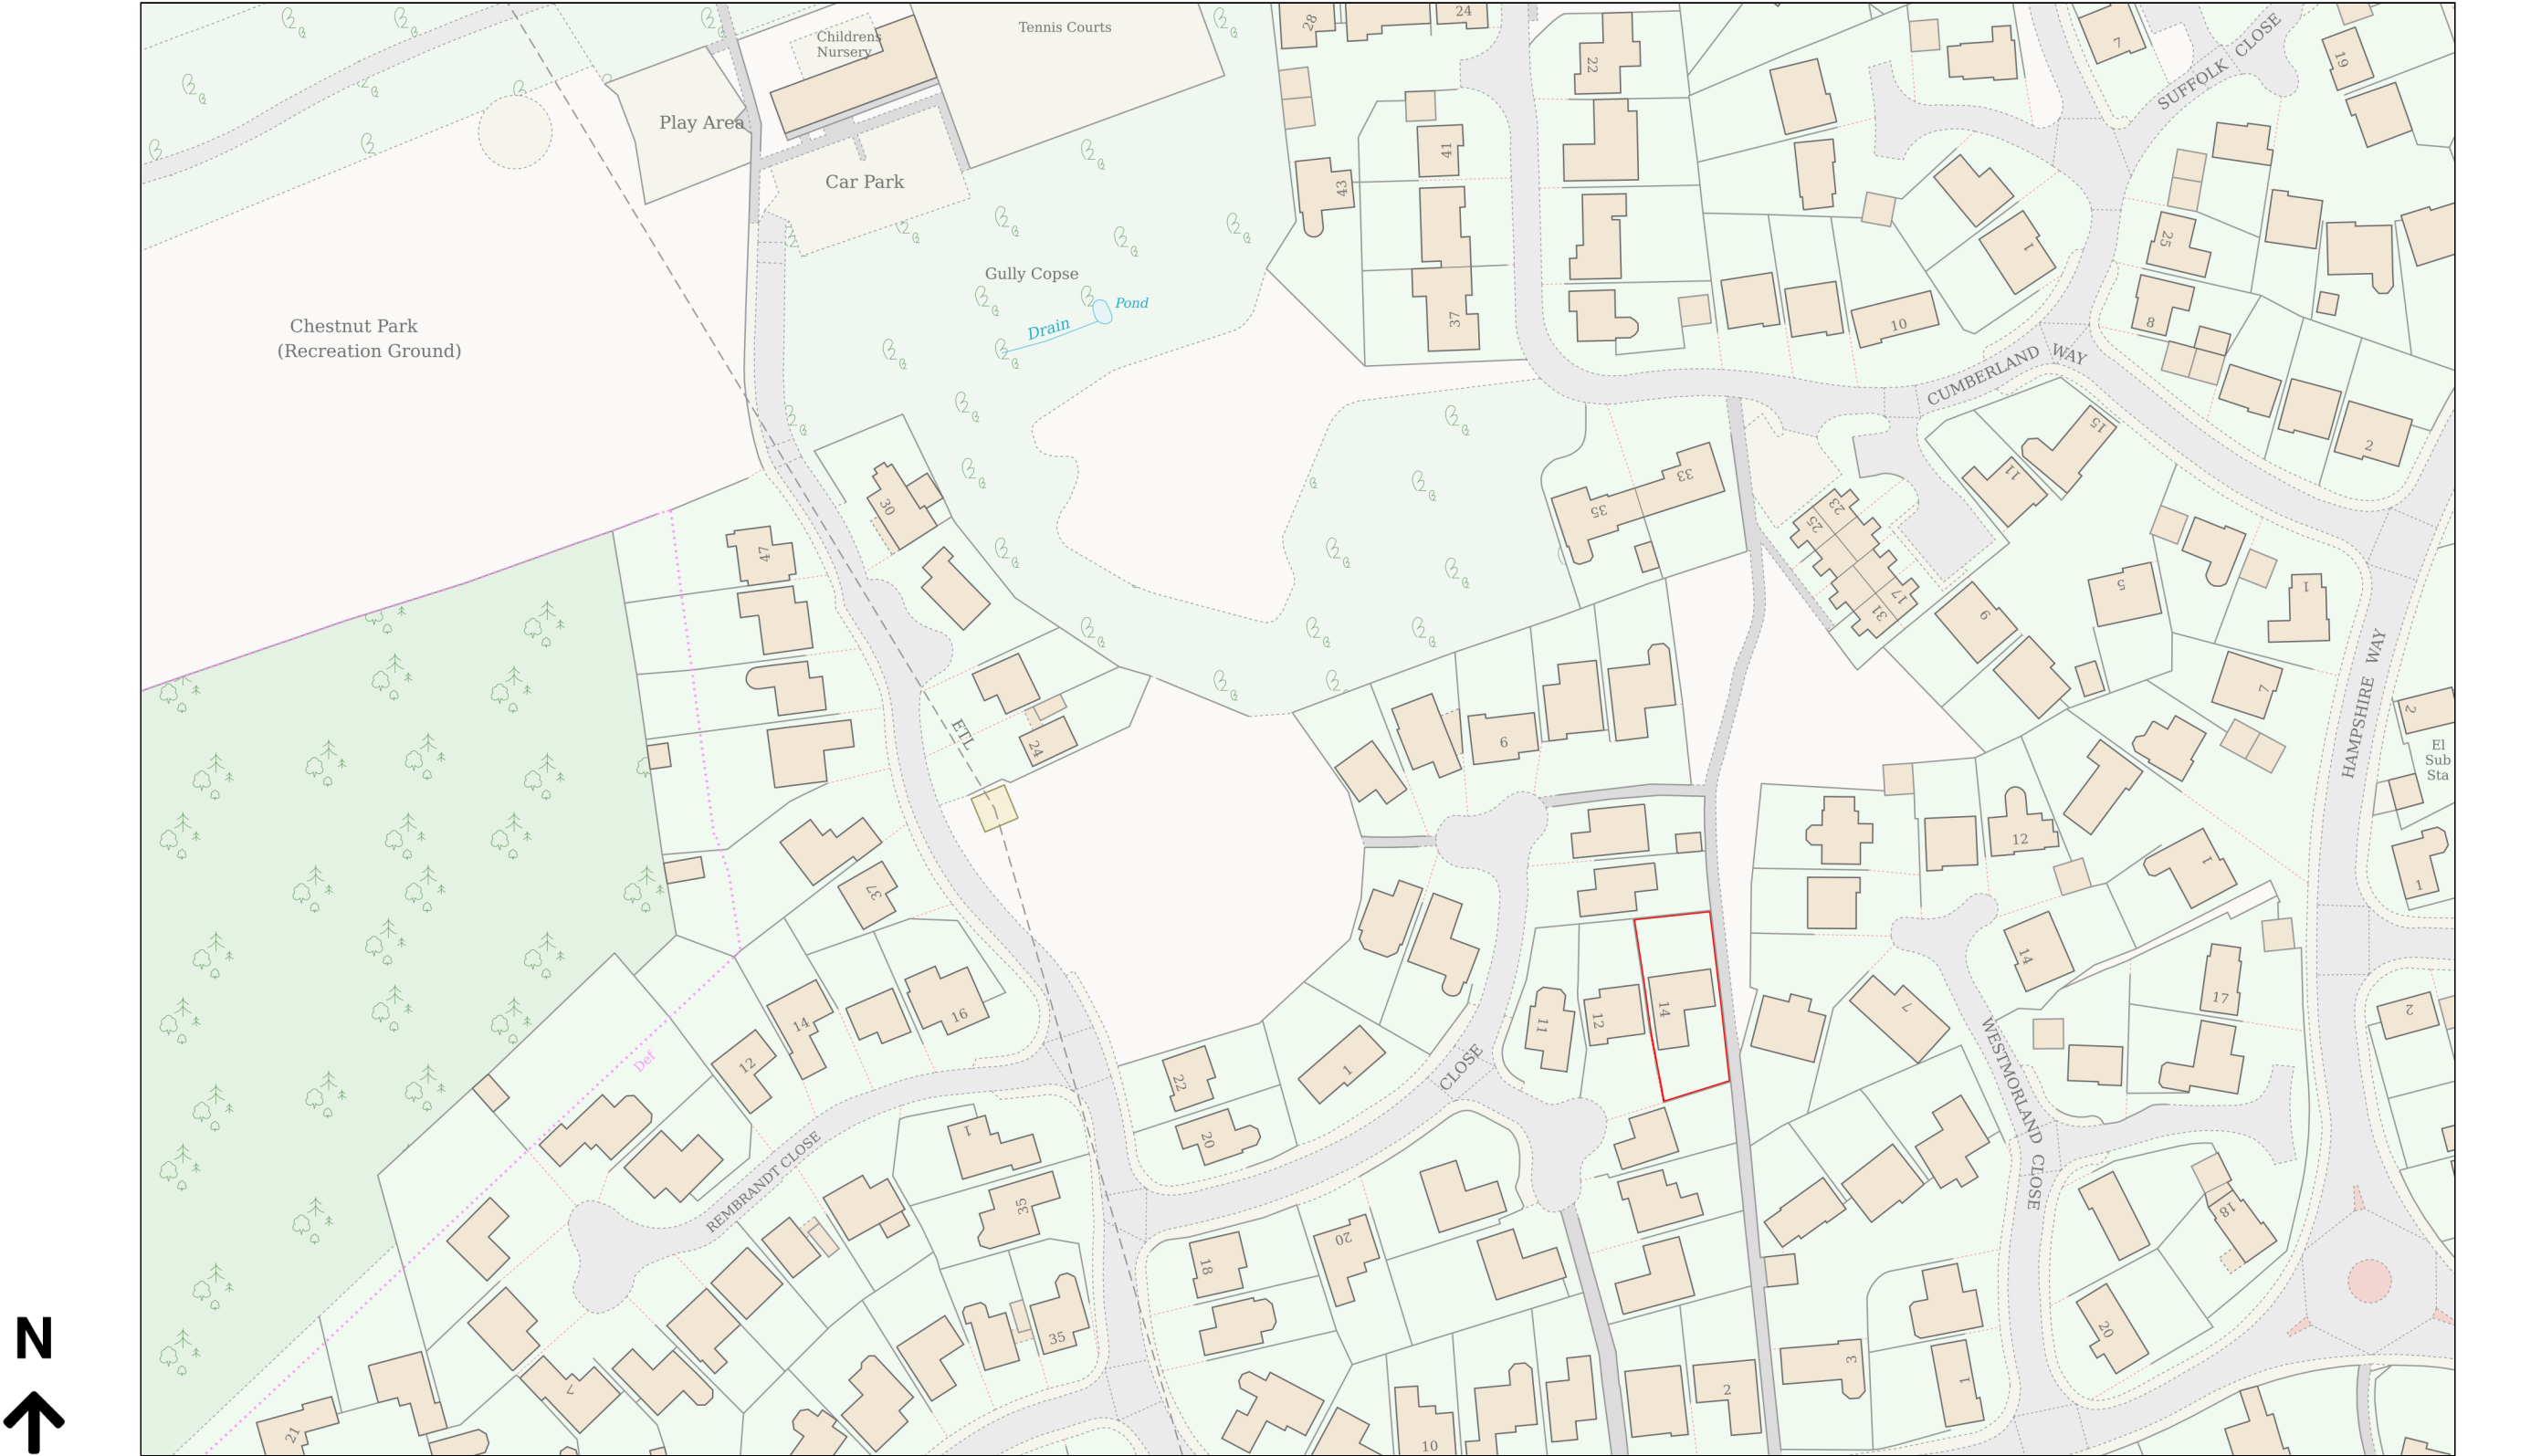

Planning Portal Reference: PP-13291673v1

