

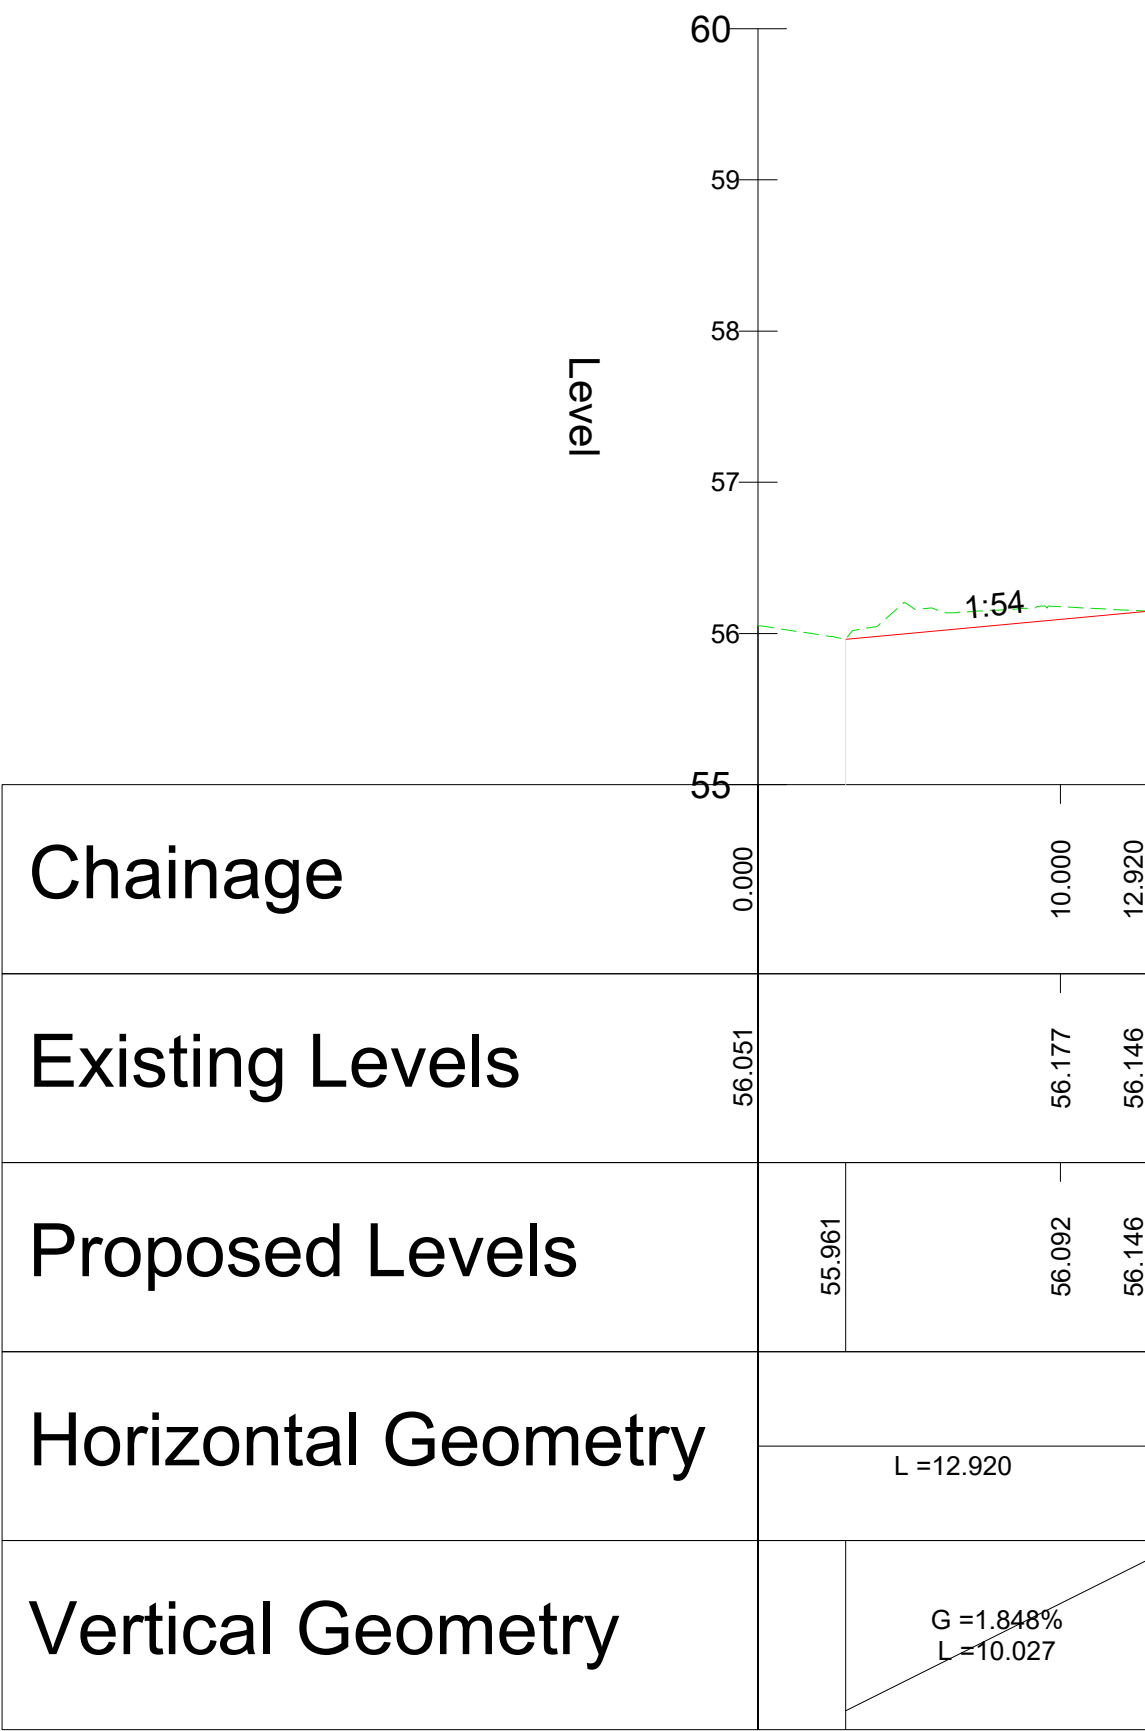


ALIGNMENT NORTH JUNCTION - LONGSECTION  
SCALE: H 1:250,V 1:50. DATUM: 55.000

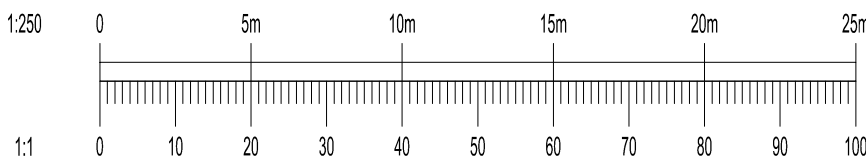

ALIGNMENT SOUTH JUNCTION - LONGSECTION  
SCALE: H 1:250,V 1:50. DATUM: 55.000

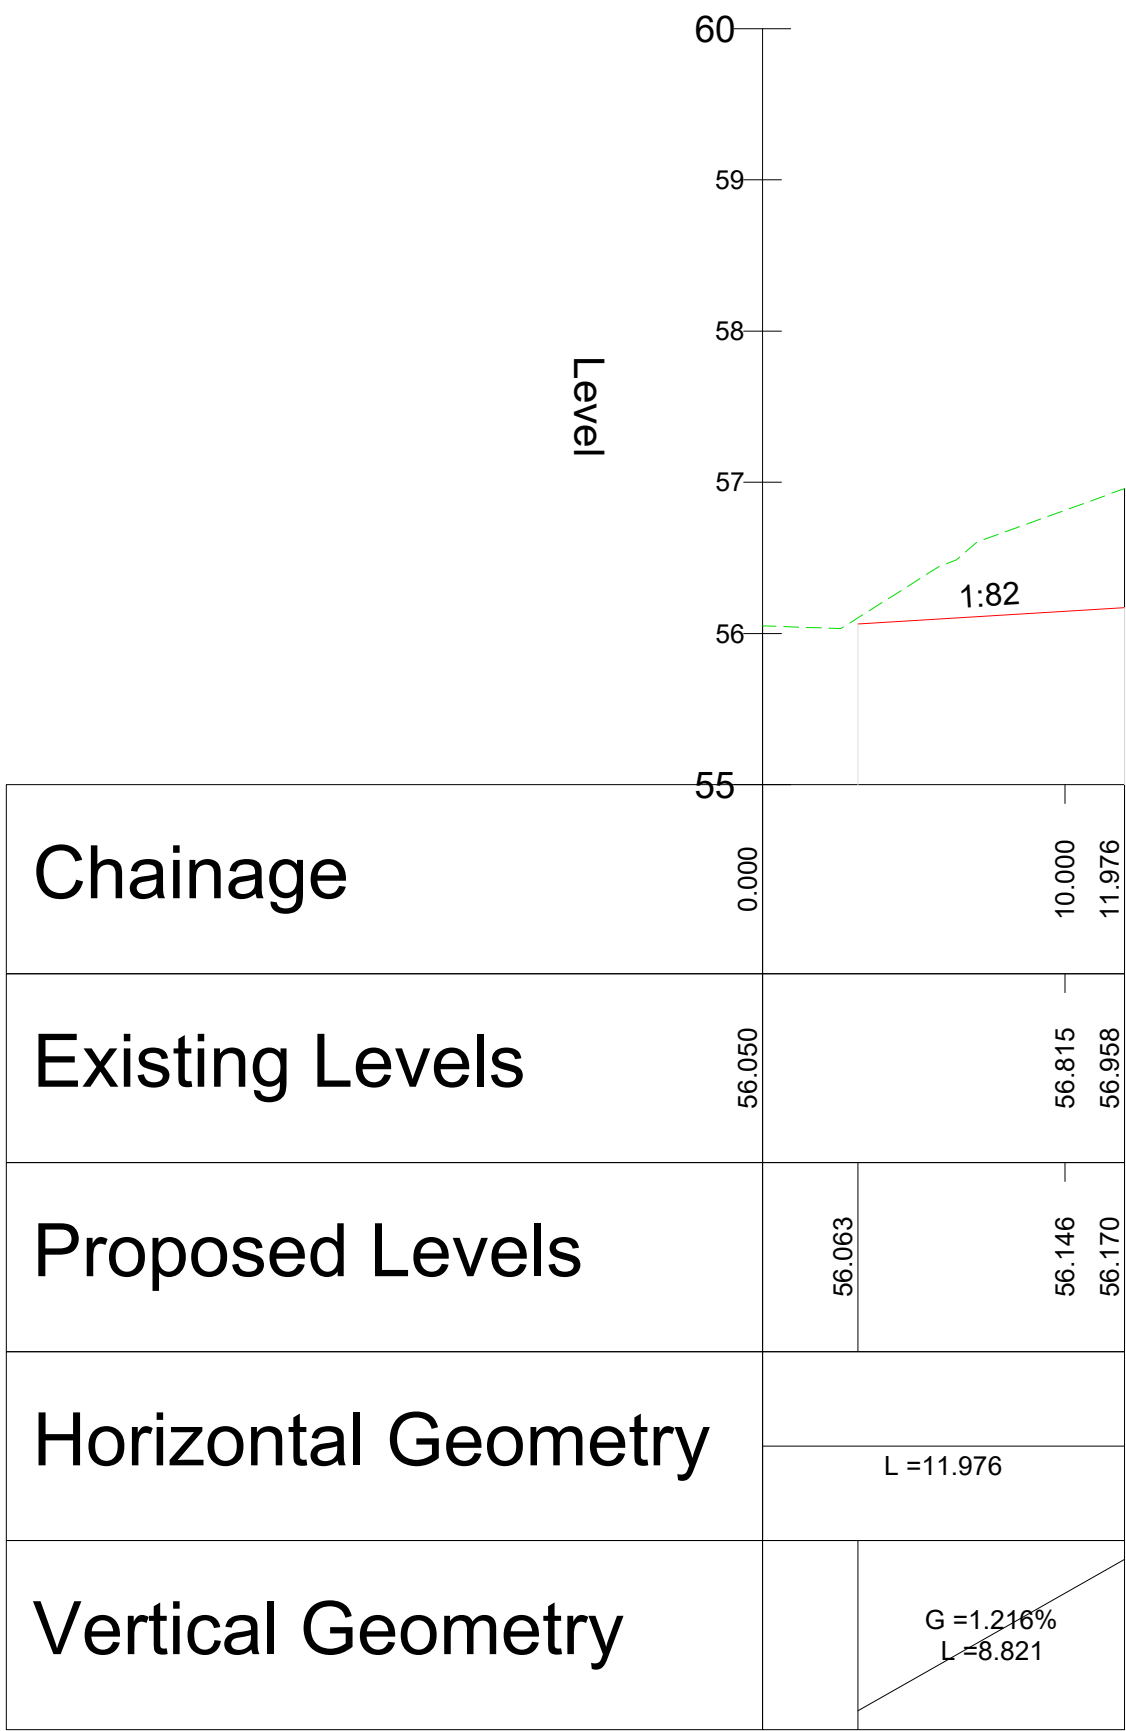

GENERAL NOTES:

- THIS DRAWING IS TO BE READ IN CONJUNCTION WITH ALL RELEVANT ARCHITECTS AND ENGINEERS DRAWINGS AND SPECIFICATIONS.
- DO NOT SCALE THIS DRAWING. ANY AMBIGUITIES, OMISSIONS AND ERRORS ON DRAWINGS SHALL BE BROUGHT TO THE ENGINEERS ATTENTION IMMEDIATELY. ALL DIMENSIONS MUST BE CHECKED / VERIFIED ON SITE.
- ALL DIMENSIONS ARE IN MILLIMETRES UNLESS NOTED OTHERWISE.
- FOR GENERAL NOTES REFER TO DRAWING.

KEY:

- EXISTING SURFACE
- PROPOSED SURFACE

DESIGN RISKS

RSA STAGE 1 & 2 REQUIRED, DESIGN SUBJECT TO CHANGE UPON RECEIPT OF COMMENTS FOR RSA.

TOUCAN CROSSING DESIGN REQUIRED BY OTHERS, DESIGN SUBJECT TO UPON RECEIPT OF DESIGN.

WORKS WITHIN HIGHWAY BOUNDARY AND AREAS TO BE OFFERED FOR ADOPTION SUBJECT TO TECHNICAL APPROVAL BY HIGHWAY AUTHORITY. UNTIL TECHNICAL APPROVAL IS ISSUED AREA IS SUBJECT TO CHANGE AND IS AT RISK.

|      |                |          |     |       |
|------|----------------|----------|-----|-------|
| P02  | STATUS REVISED | 19/09/24 | EB  | MM    |
| P01  | FIRST ISSUE    | 13/09/24 | EB  | MM    |
| Rev: | Description:   | Date:    | By: | Chkd: |

**Curtins**

40 Compton Street London EC1V 0BD  
020 7324 2240  
london@curtins.com  
www.curtins.com

Civils & Structures • Transport Planning • Environmental • Infrastructure • Geotechnical • Conservation & Heritage • Principal Designer  
Birmingham • Bristol • Cambridge • Cardiff • Douglas • Dublin • Edinburgh • Glasgow • Kendal • Leeds • Liverpool • London • Manchester • Nottingham

Status: **SUITABLE FOR AUTHORIZATION S4**

Project: **BARKHAM SOLAR FARM**

Orig Title: **S278 LONG SECTIONS**

|                                                                           |                      |                  |
|---------------------------------------------------------------------------|----------------------|------------------|
| Drawn By<br>EB                                                            | Designed By<br>EB    | Checked By<br>MM |
| Date<br>04/09/24                                                          | Scales @ A1<br>1:250 |                  |
| Project No - Originator - Function - Spatial - Form - Discipline - Number |                      |                  |
| BFSF-CURT- XX - DR- C - 9590                                              |                      |                  |
| Revision<br>P02                                                           |                      |                  |