



Notes

All dimensions and levels on site are to be checked prior to commencement of work.


This drawing is the copyright of Paul Edwards Architecture

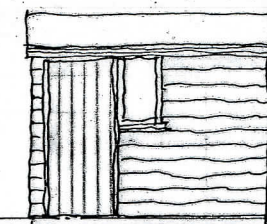


FRONT

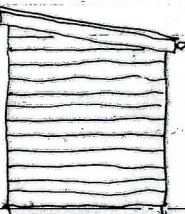

SIDE

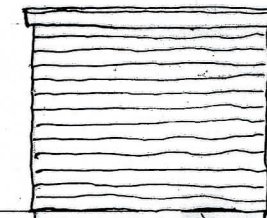

REAR

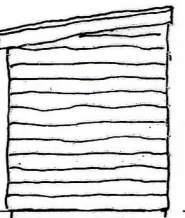

SIDE



PLAN



CYCLE STORE 1:100

A: CAR PARKING SPACES 22.07.25
AND ACCESS SPLIT AS
REQUIRED BY HIGHWAY OFFICE.

Project	Proposed house 5 South Lake Crescent WOODLEY Berks
Client	Mr O Temple

Drawing

SITE PLAN


Scale	As show	Date	Dec 2024
-------	---------	------	----------



Paul Edwards Architecture

12 Sandy Lane, Barkham, Wokingham, Berks RG41 4DB
Tel: 01189772925 Mob: 07831837415 E-mail: paul@paulwardarchitecture.co.uk
VAT Registration Number: 33441619

Job	2569	Dwg.	12 A
-----	------	------	------

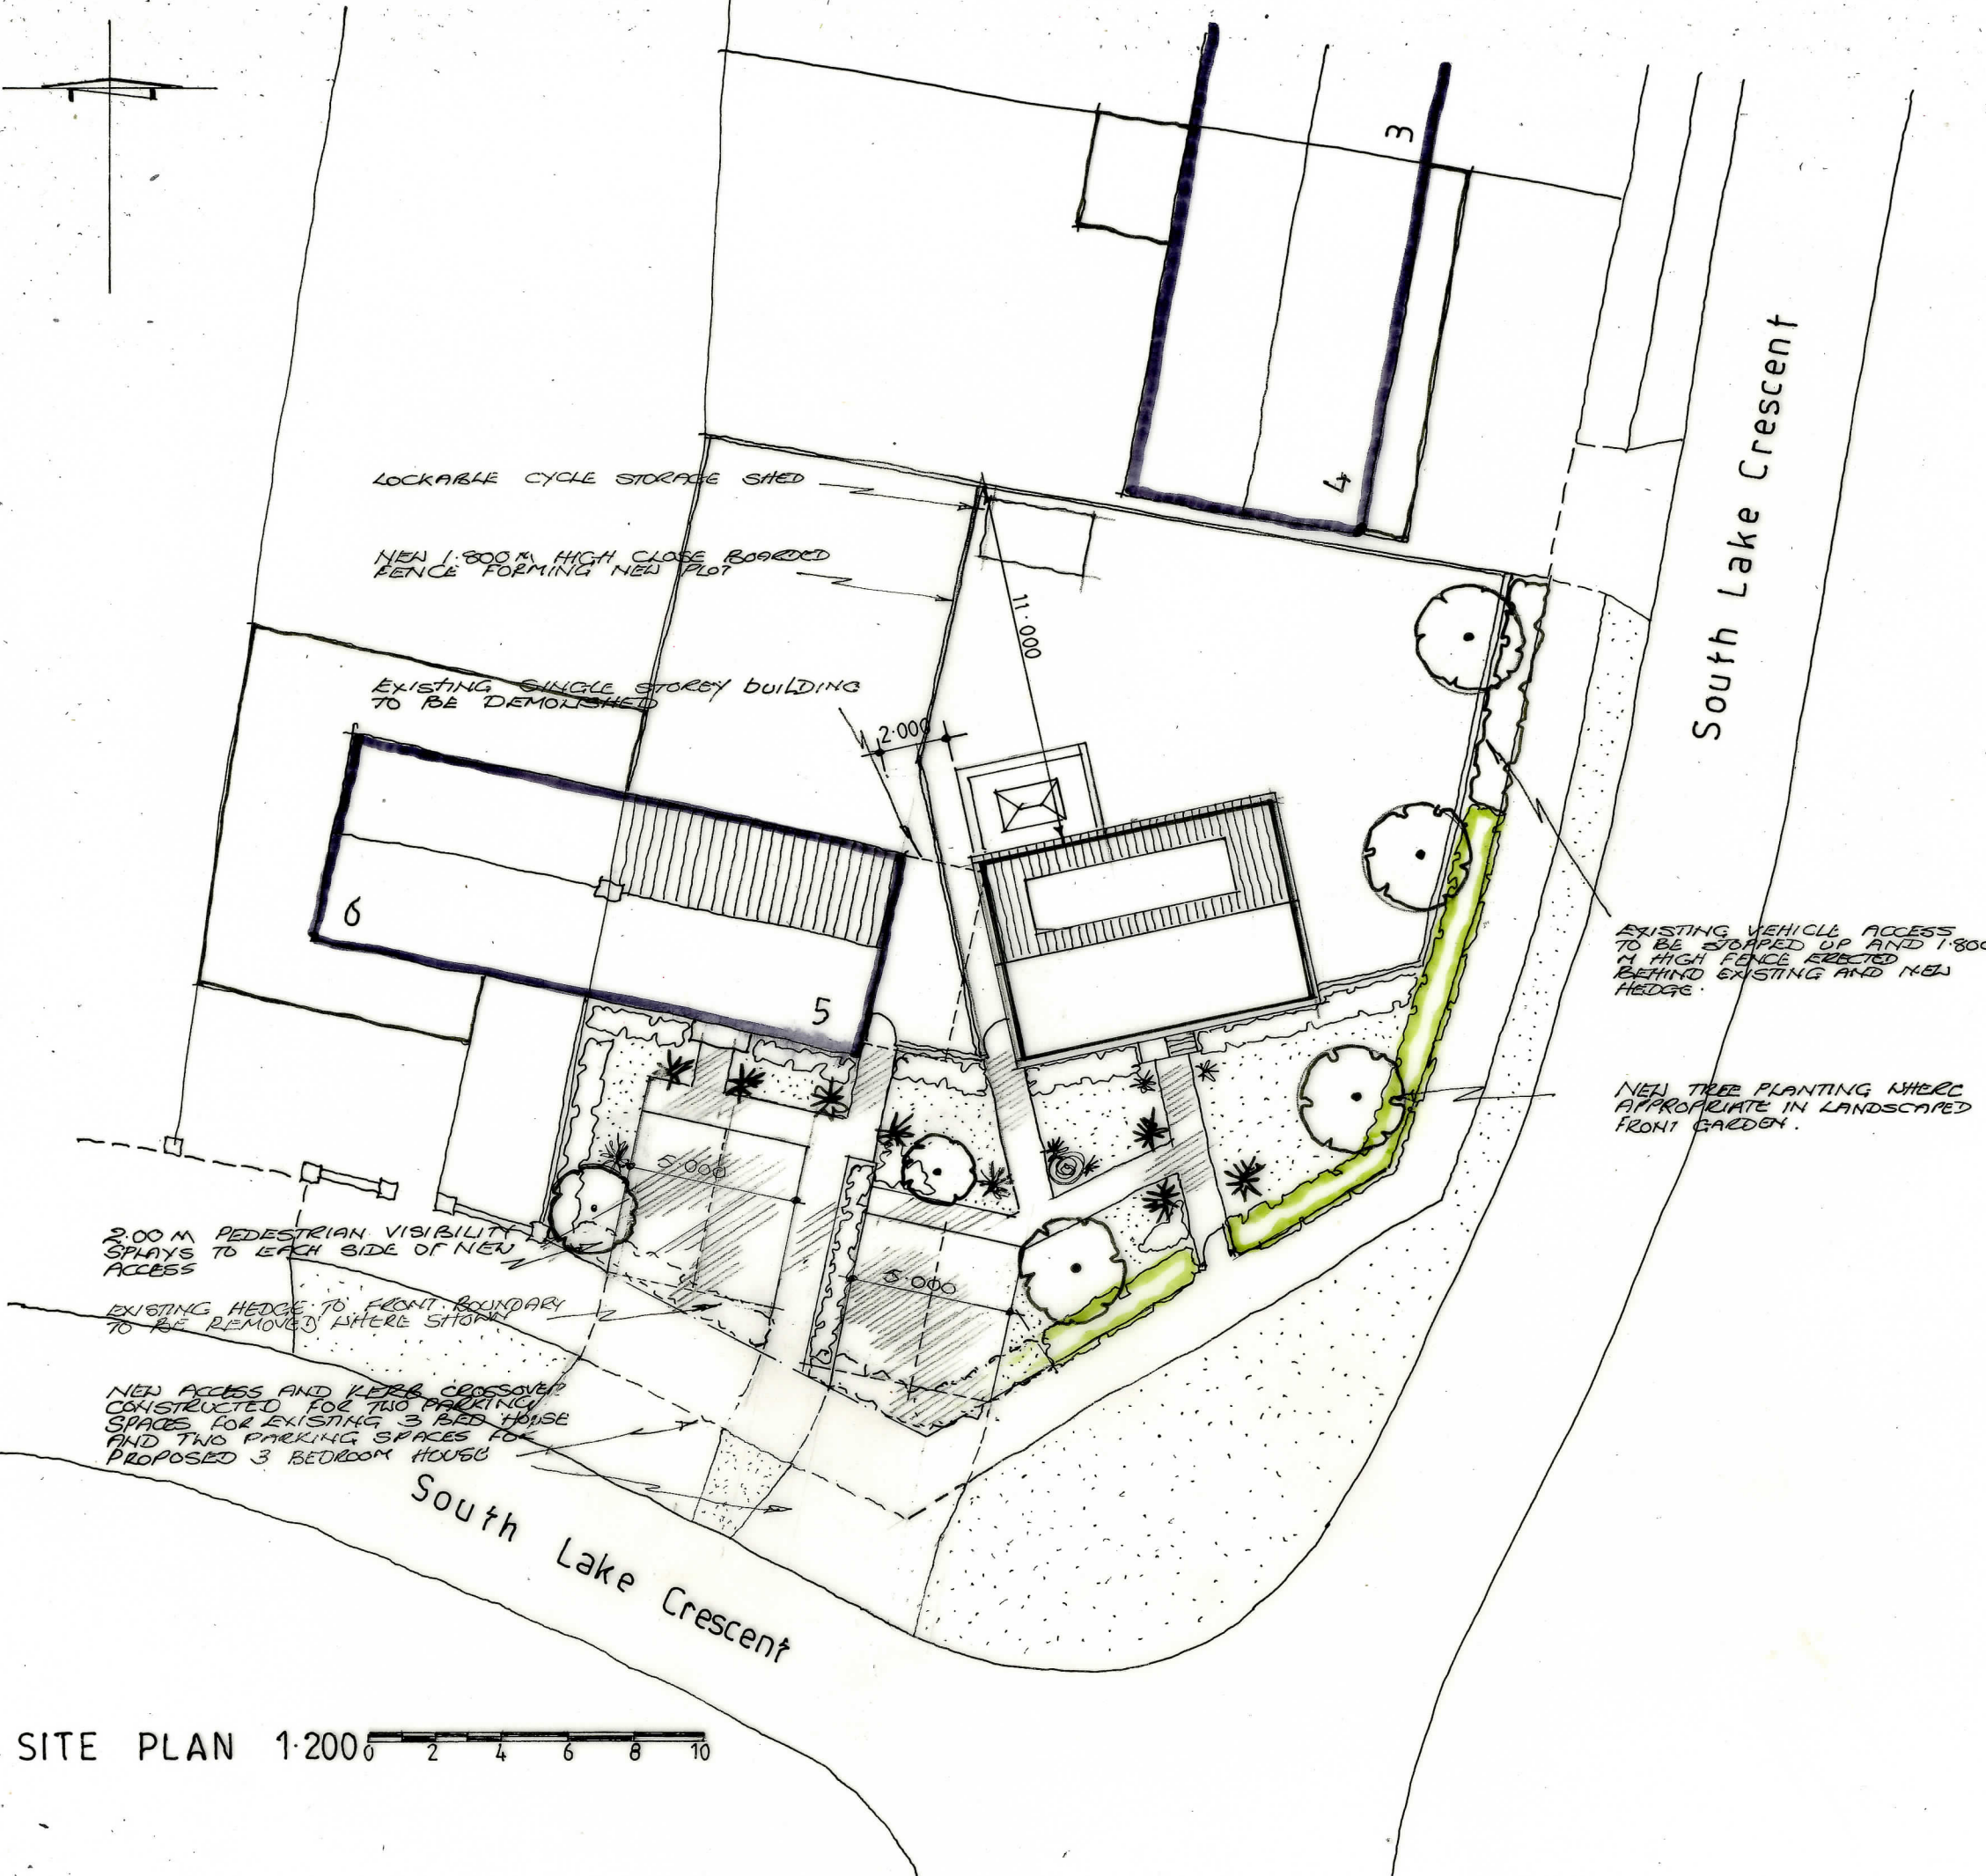

SITE PLAN 1:200