


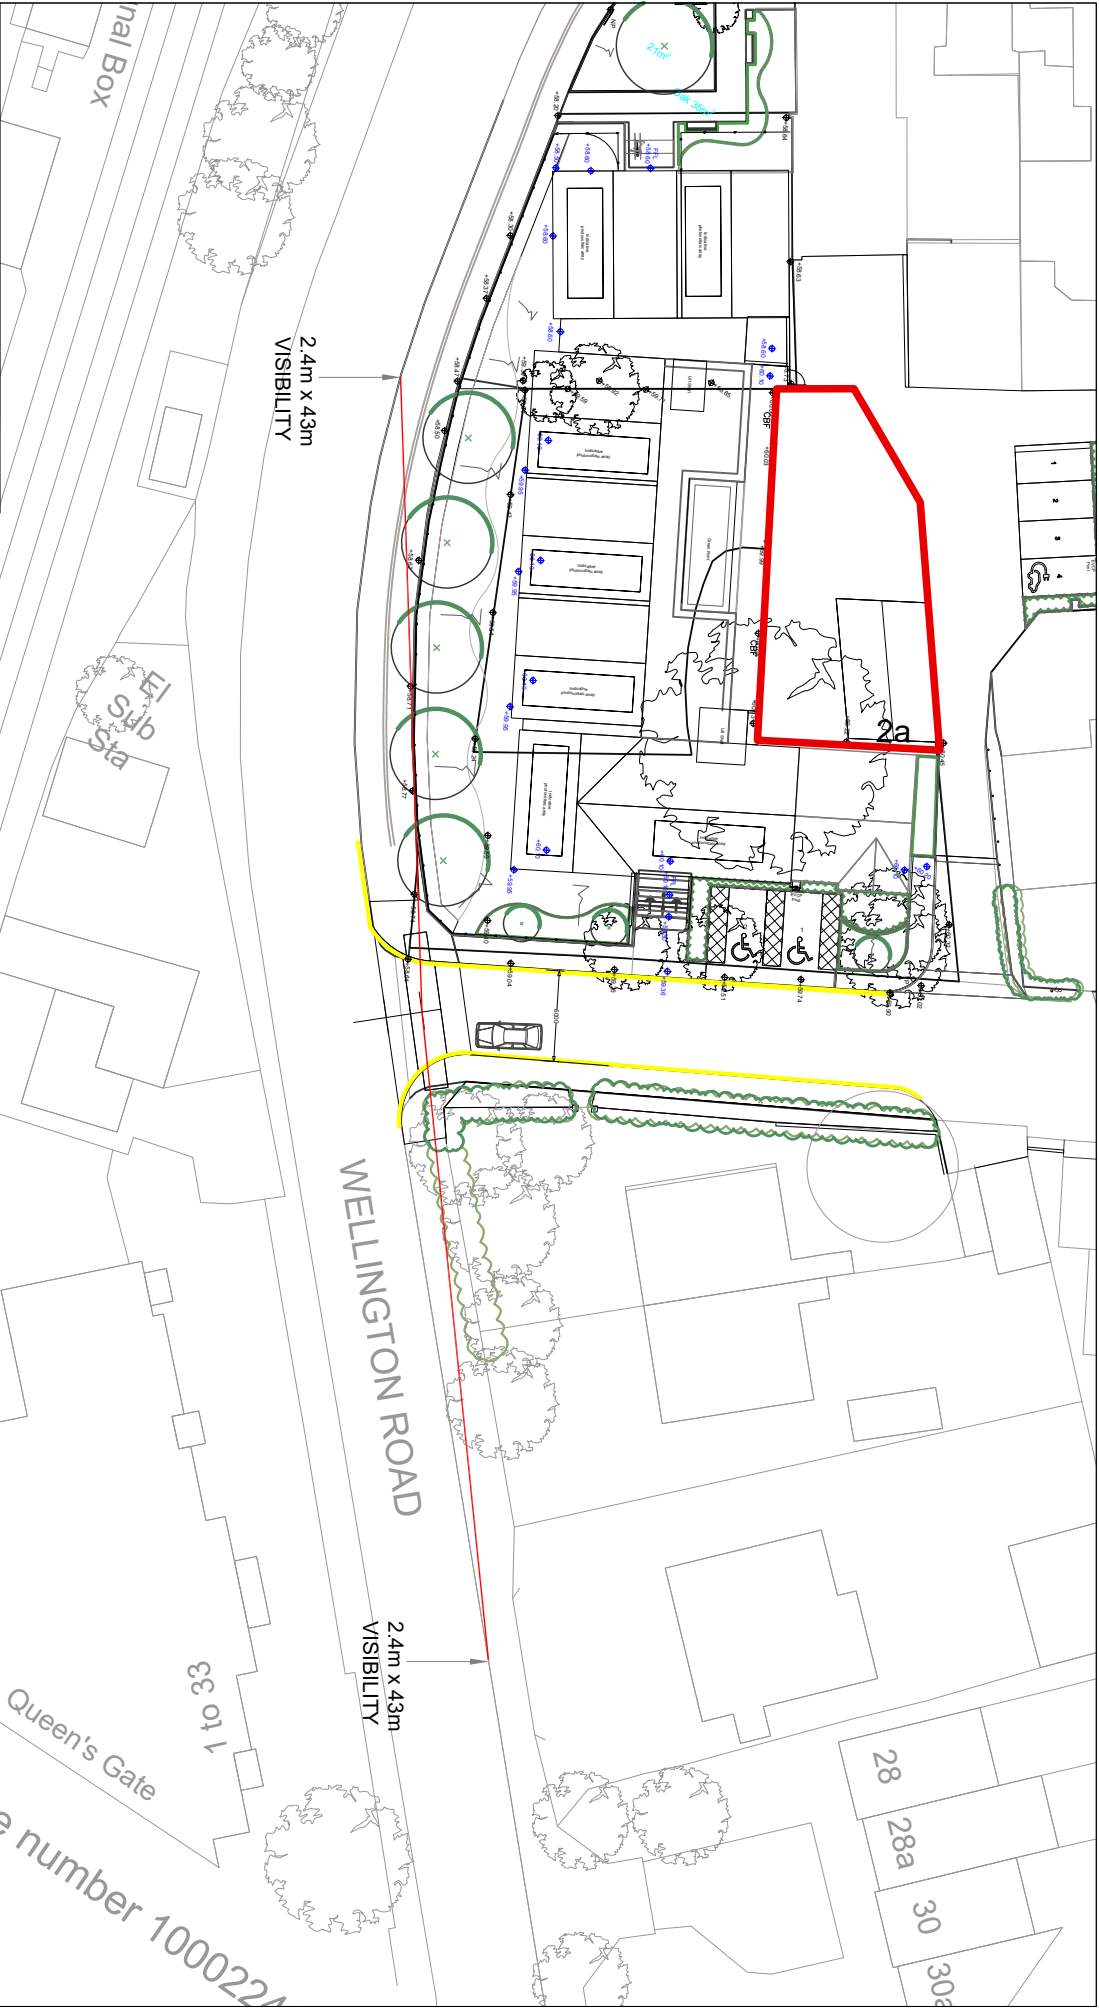

2nd & 3rd Floors | Mortgage House | Upper Borough Walls | Bath | BA1 1RG
TELEPHONE : 0117 937 4077

PROJECT TITLE WELLINGTON ROAD, WOKINGHAM

DRAWING TITLE VISIBILITY REVIEW

DATE 21.10.25

SCALE 1:500 AT A4

STATUS

DRAWN DJA

CHECKED RW

APPROVED RW

DRG SIZE

A4

DRAWING NUMBER

SK10

REV

-