



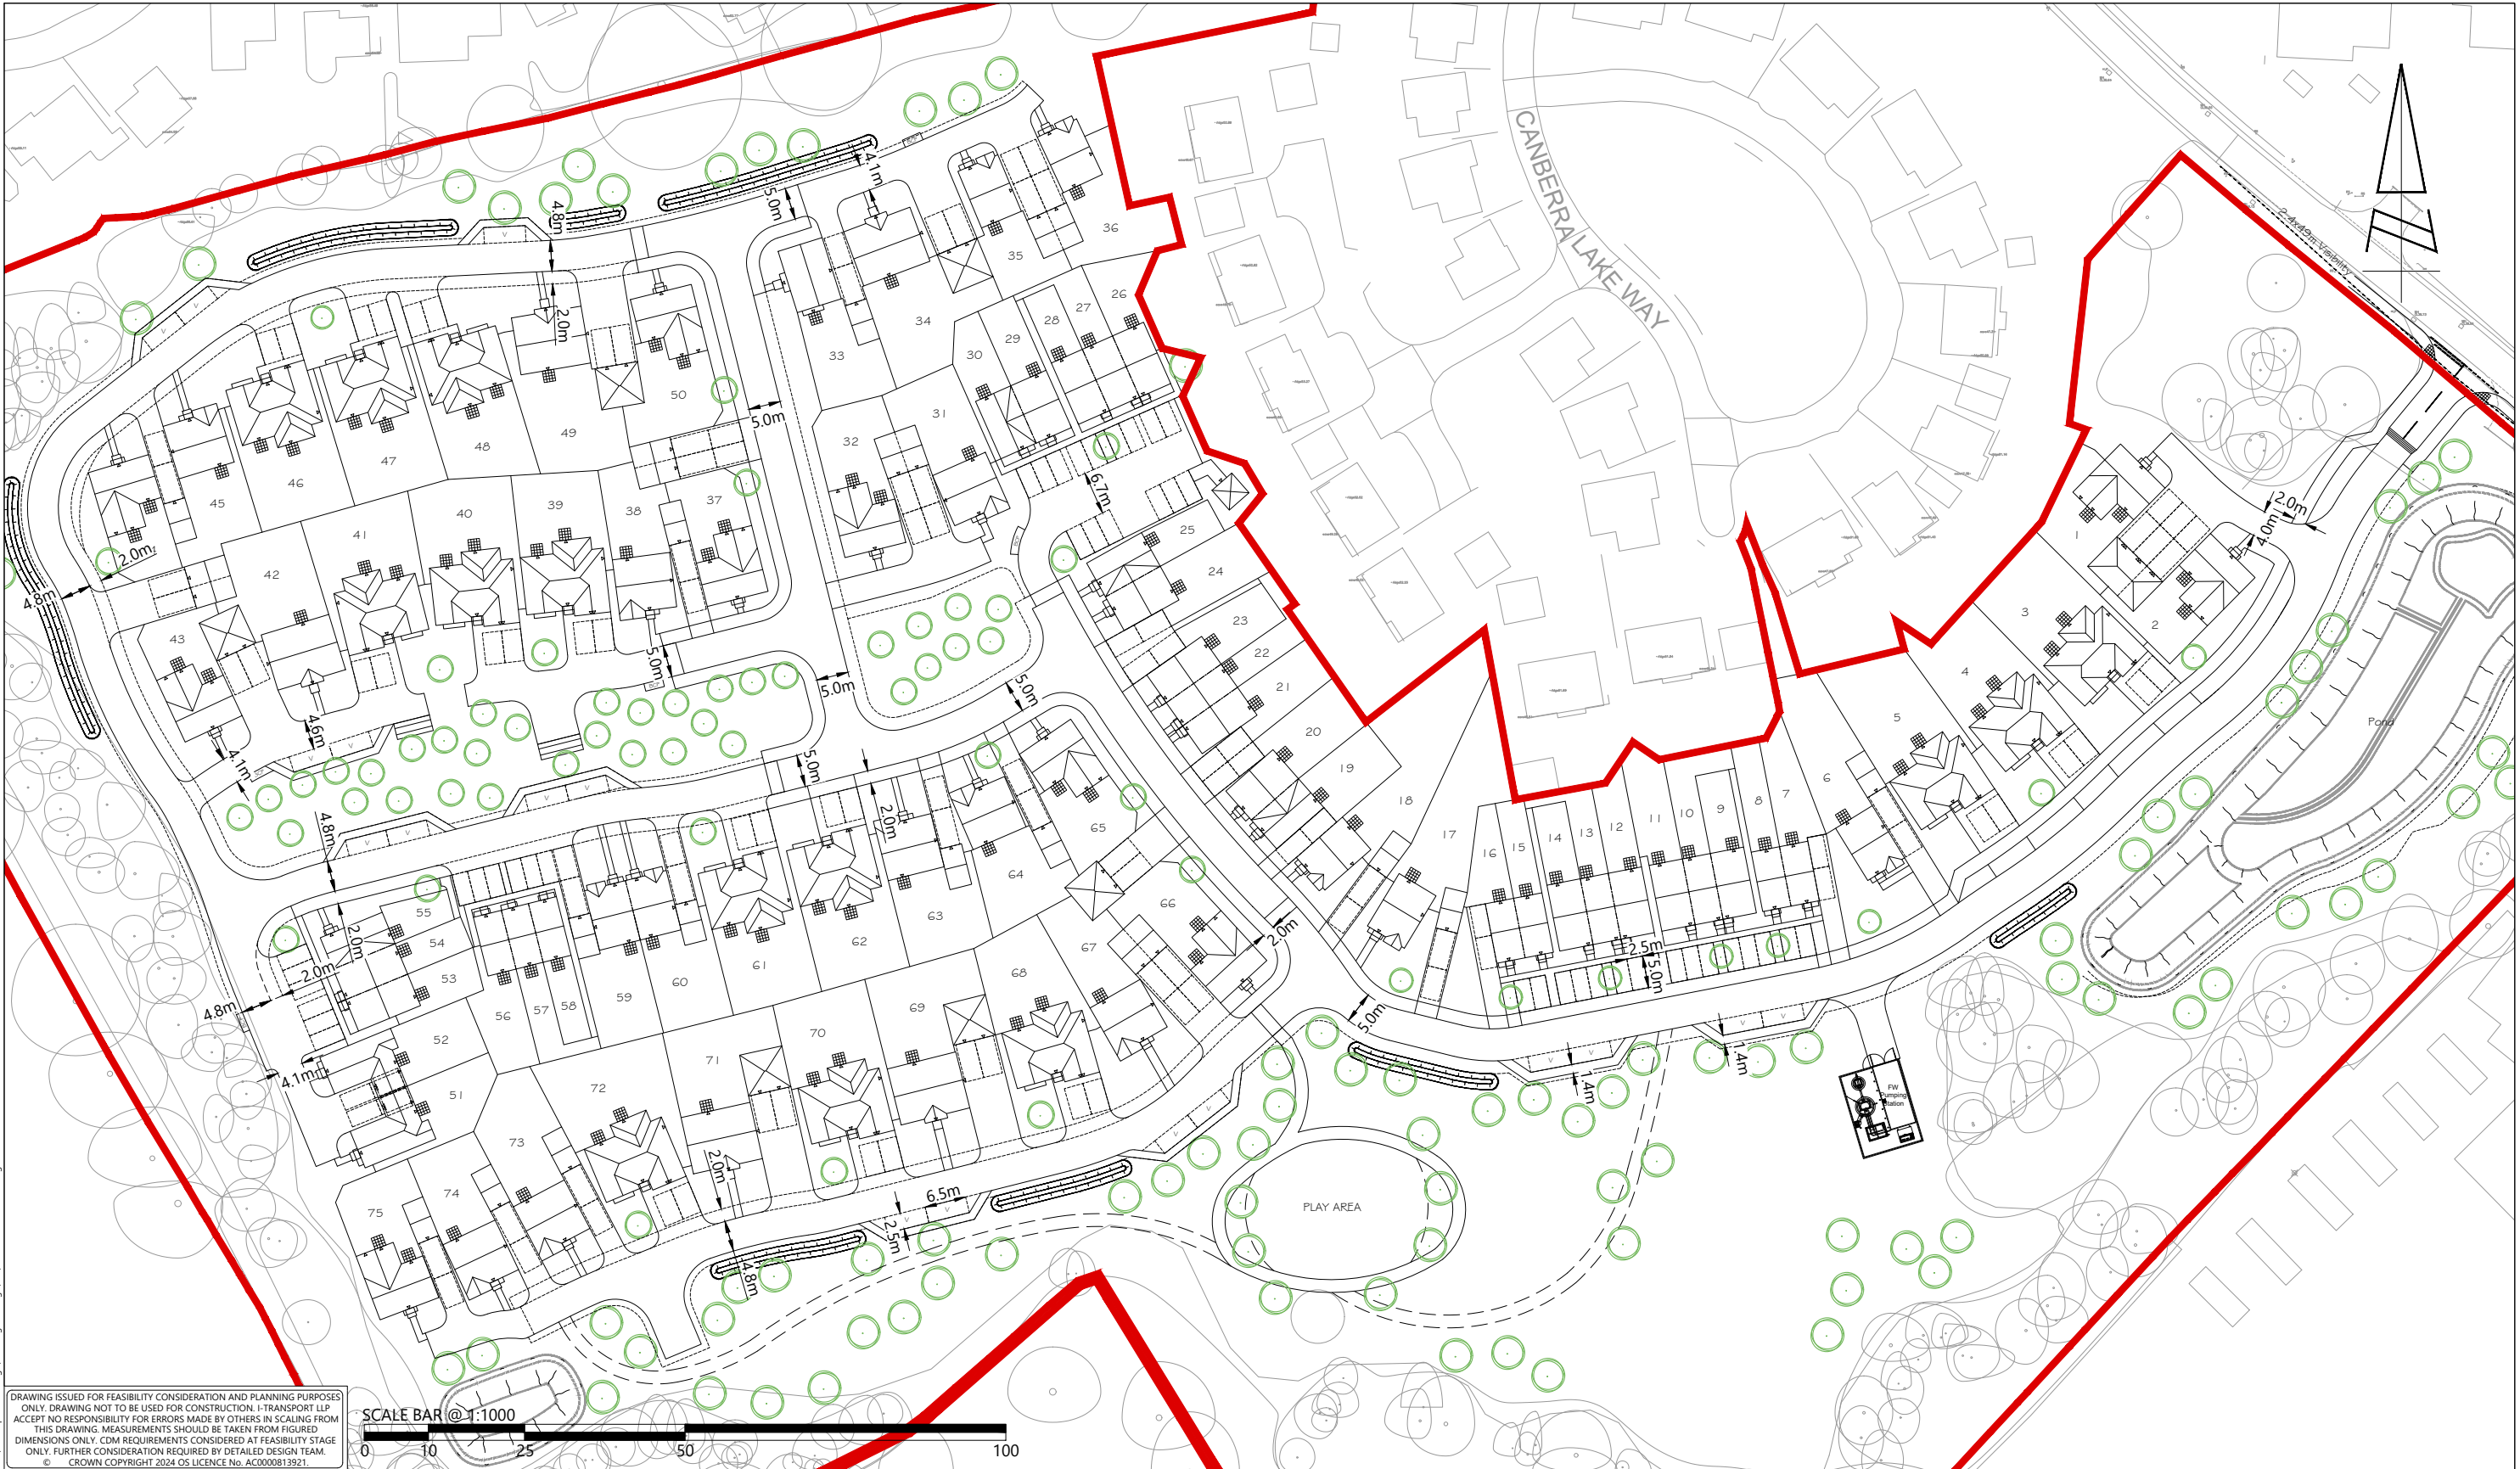

DRAWING ISSUED FOR FEASIBILITY CONSIDERATION AND PLANNING PURPOSES ONLY. DRAWING NOT TO BE USED FOR CONSTRUCTION. I-TRANSPORT LLP ACCEPTS NO RESPONSIBILITY FOR ERRORS MADE BY OTHERS IN SCALING FROM THIS DRAWING. MEASUREMENTS SHOULD BE TAKEN FROM FIGURED DIMENSIONS ONLY. CDM REQUIREMENTS CONSIDERED AT FEASIBILITY STAGE ONLY. FURTHER CONSIDERATION REQUIRED BY DETAILED DESIGN TEAM. © CROWN COPYRIGHT 2024 OS LICENCE No. AC0000813921.

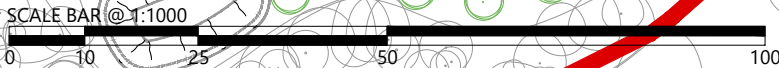

i-Transport

Lakeside North Harbour, Building 1000, Lakeside North Harbour Western Road, Portsmouth, Hampshire, PO6 3EZ

Tel: 03316 300366

www.i-transport.co.uk

REV	DATE	BY	DESCRIPTION	CHK	APD
D	04.12.25	JD	SITE LAYOUT UPDATED	SJ	
C	28.11.25	JD	SITE LAYOUT UPDATED	SJ	
B	11.11.25	MM	SITE LAYOUT UPDATED	SJ	
A	06.11.25	MM	SITE LAYOUT UPDATED	SJ	
STATUS:			FOR INFORMATION		

TITLE:		SITE LAYOUT REVIEW - GEOMETRY PLAN	
PROJECT:		LAND AT PARK LANE, CHARVIL	
CLIENT:		BELLWAY HOMES LIMITED (THAMES VALLEY)	

DRAWN:	CHECKED:	APPROVED:
MM	PL	SJ
PROJECT No:	SCALE @ A3:	DATE:
ITS210467	1:1000	29.10.25
DRAWING No:	ITS210467-GA-001	
REV:	D	