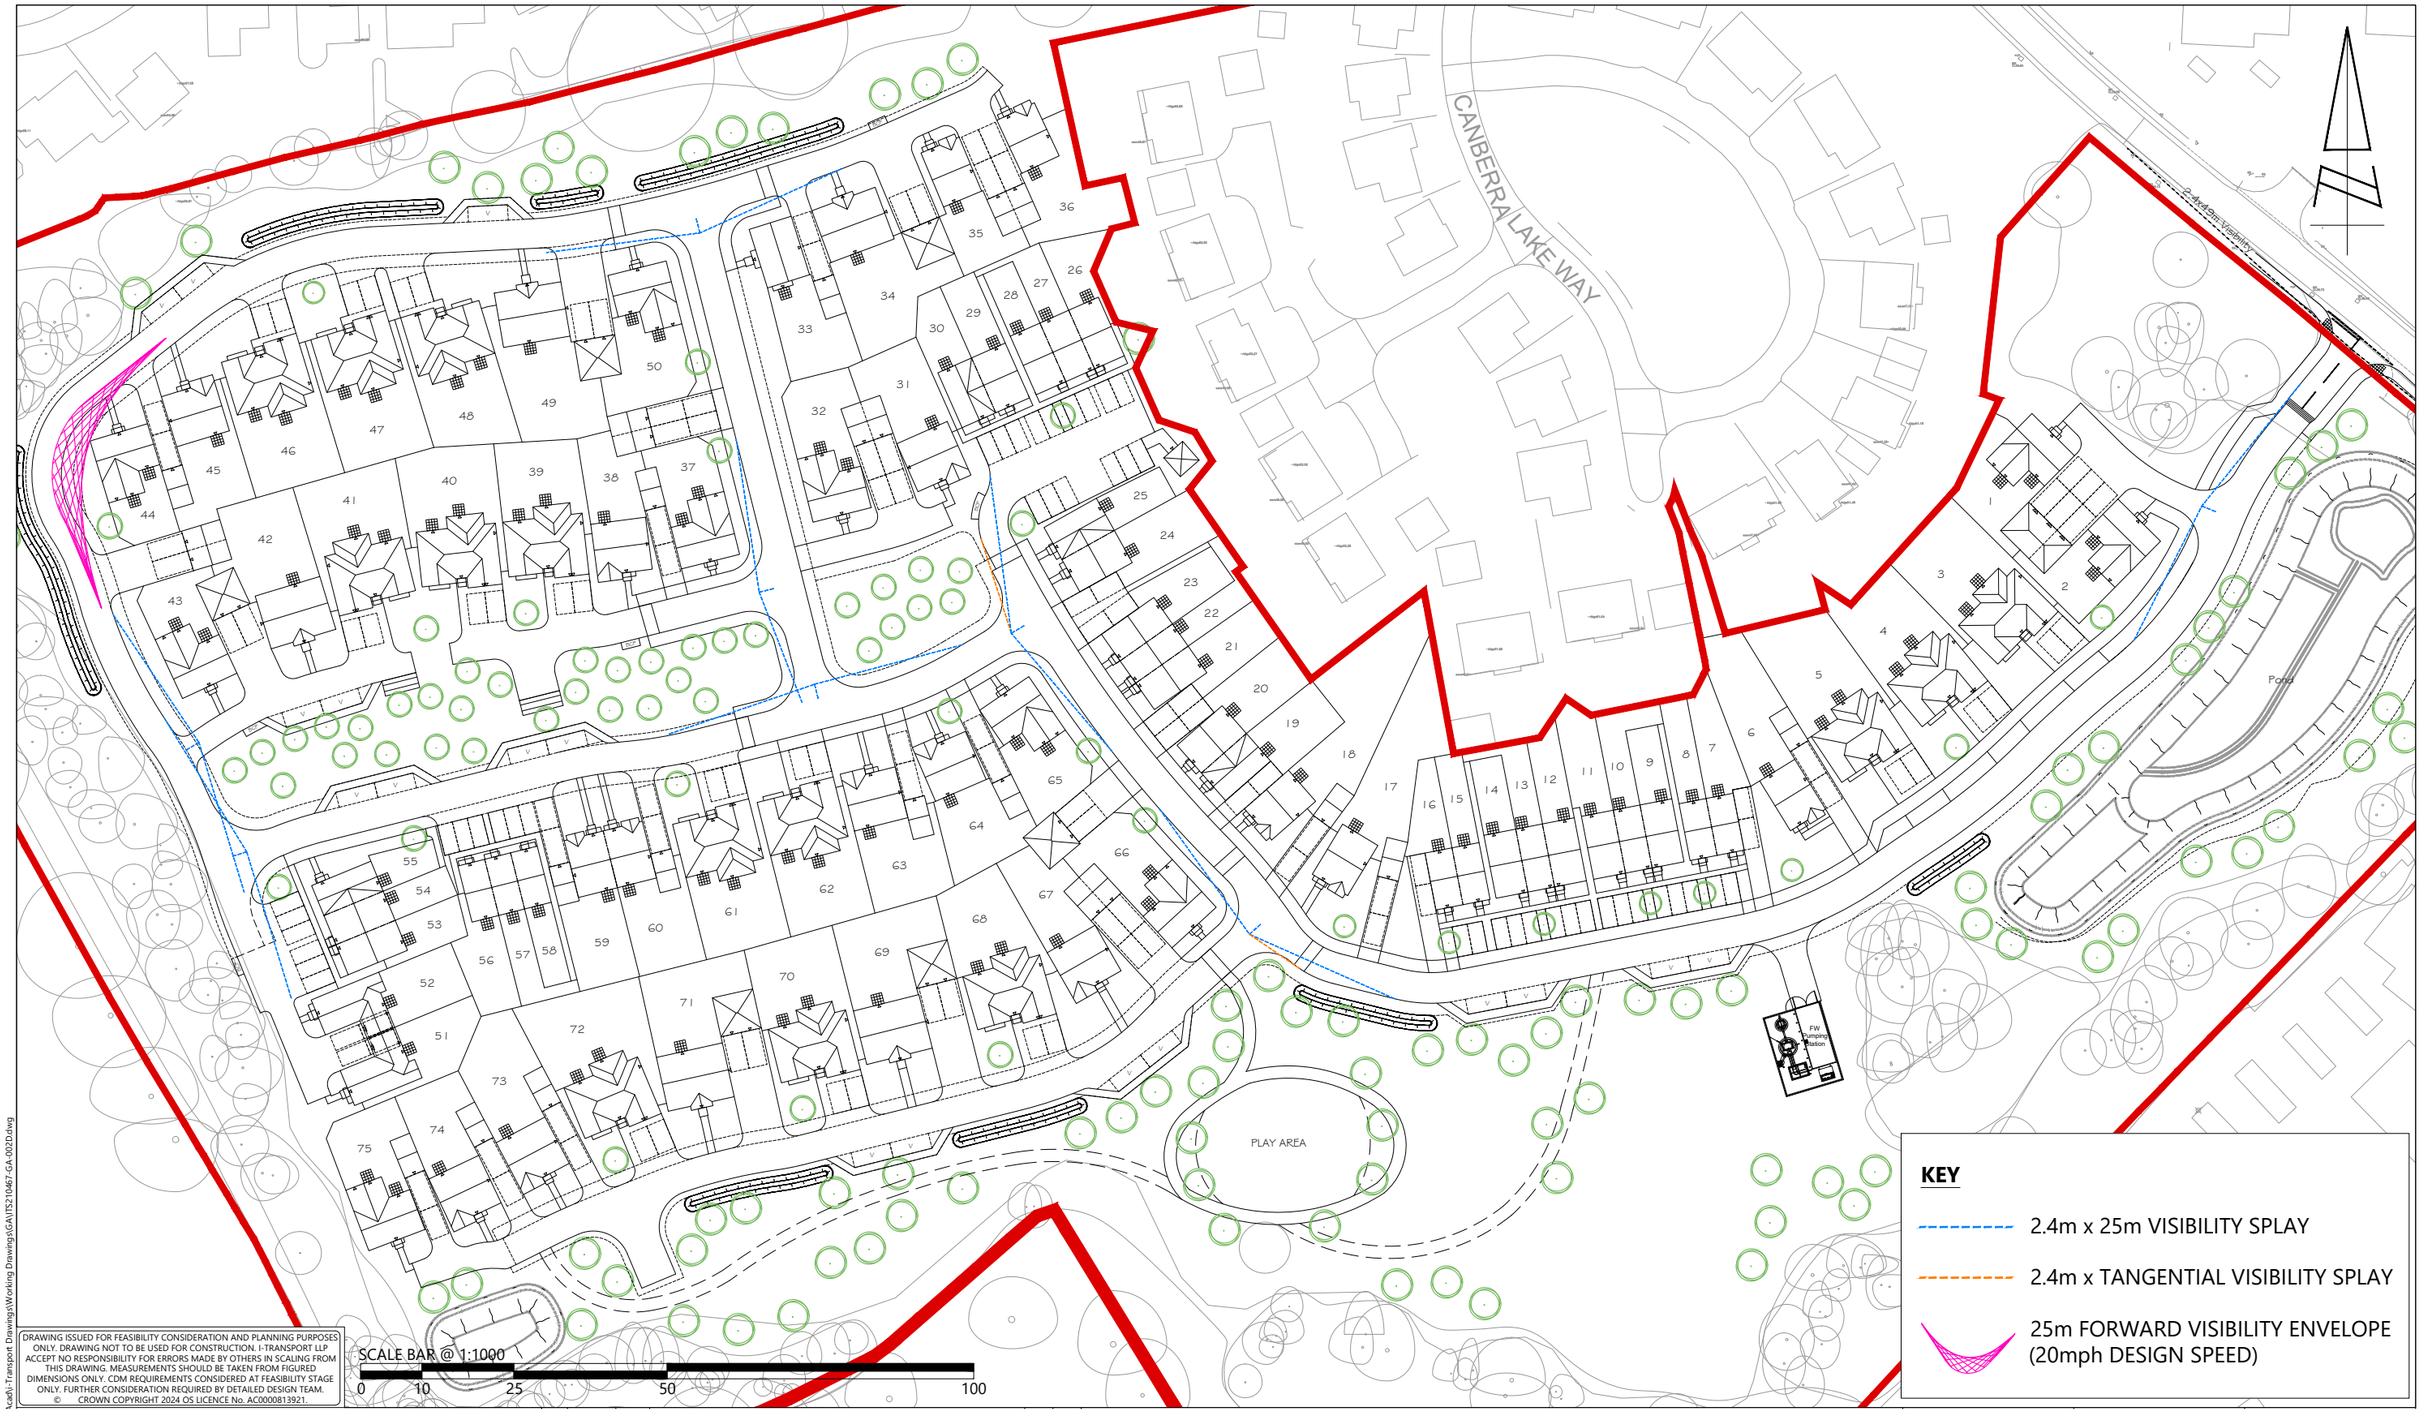


KEY

- 2.4m x 25m VISIBILITY SPLAY
- 2.4m x TANGENTIAL VISIBILITY SPLAY
- 25m FORWARD VISIBILITY ENVELOPE (20mph DESIGN SPEED)

SCALE BAR @ 1:1000

0 10 25 50 100

DRAWING ISSUED FOR FEASIBILITY CONSIDERATION AND PLANNING PURPOSES ONLY. DRAWING NOT TO BE USED FOR CONSTRUCTION. I-TRANSPORT LLP ACCEPT NO RESPONSIBILITY FOR ERRORS MADE BY OTHERS IN SCALING FROM THIS DRAWING. MEASUREMENTS SHOULD BE TAKEN FROM FIGURED DIMENSIONS ONLY. CDM REQUIREMENTS CONSIDERED AT FEASIBILITY STAGE ONLY. FURTHER CONSIDERATION REQUIRED BY DETAILED DESIGN TEAM.
© CROWN COPYRIGHT 2024 OS LICENCE No. AC0000813921.

i-Transport

Lakeside North Harbour, Building 1000, Lakeside North Harbour Western Road, Portsmouth, Hampshire, PO6 3EZ

Tel: 03316 300366

www.i-transport.co.uk

REV	DATE	BY	DESCRIPTION	CHK	APD
D	04.12.25	JD	SITE LAYOUT UPDATED	SJ	SJ
C	28.11.25	JD	SITE LAYOUT UPDATED	PL	SJ
B	11.11.25	MM	SITE LAYOUT UPDATED	PL	SJ
A	06.11.25	MM	SITE LAYOUT UPDATED	PL	SJ

STATUS: FOR INFORMATION

TITLE: SITE LAYOUT REVIEW - VISIBILITY

PROJECT: LAND AT PARK LANE, CHARVIL

CLIENT: BELLWAY HOMES LIMITED (THAMES VALLEY)

DRAWN:	CHECKED:	APPROVED:
MM	PL	SJ
PROJECT No:	**SCALE @ A3:**	**DATE:**
ITS210467	1:1000	29.10.25

DRAWING No: ITS210467-GA-002 REV: D

S:\Projects\210000 Series\210467\TS - Park Lane Charvil\Tech\Acad\i-Transport Drawings\Working Drawings\GA\ITS210467-GA-002D.dwg