



Pumping Appliance
Overall Length 7.900m
Overall Width 2.500m
Overall Body Height 3.300m
Min Body Ground Clearance 0.350m
Track Width 2.500m
Lock to lock time 4.00s
Kerb to Kerb Turning Radius 7.750m

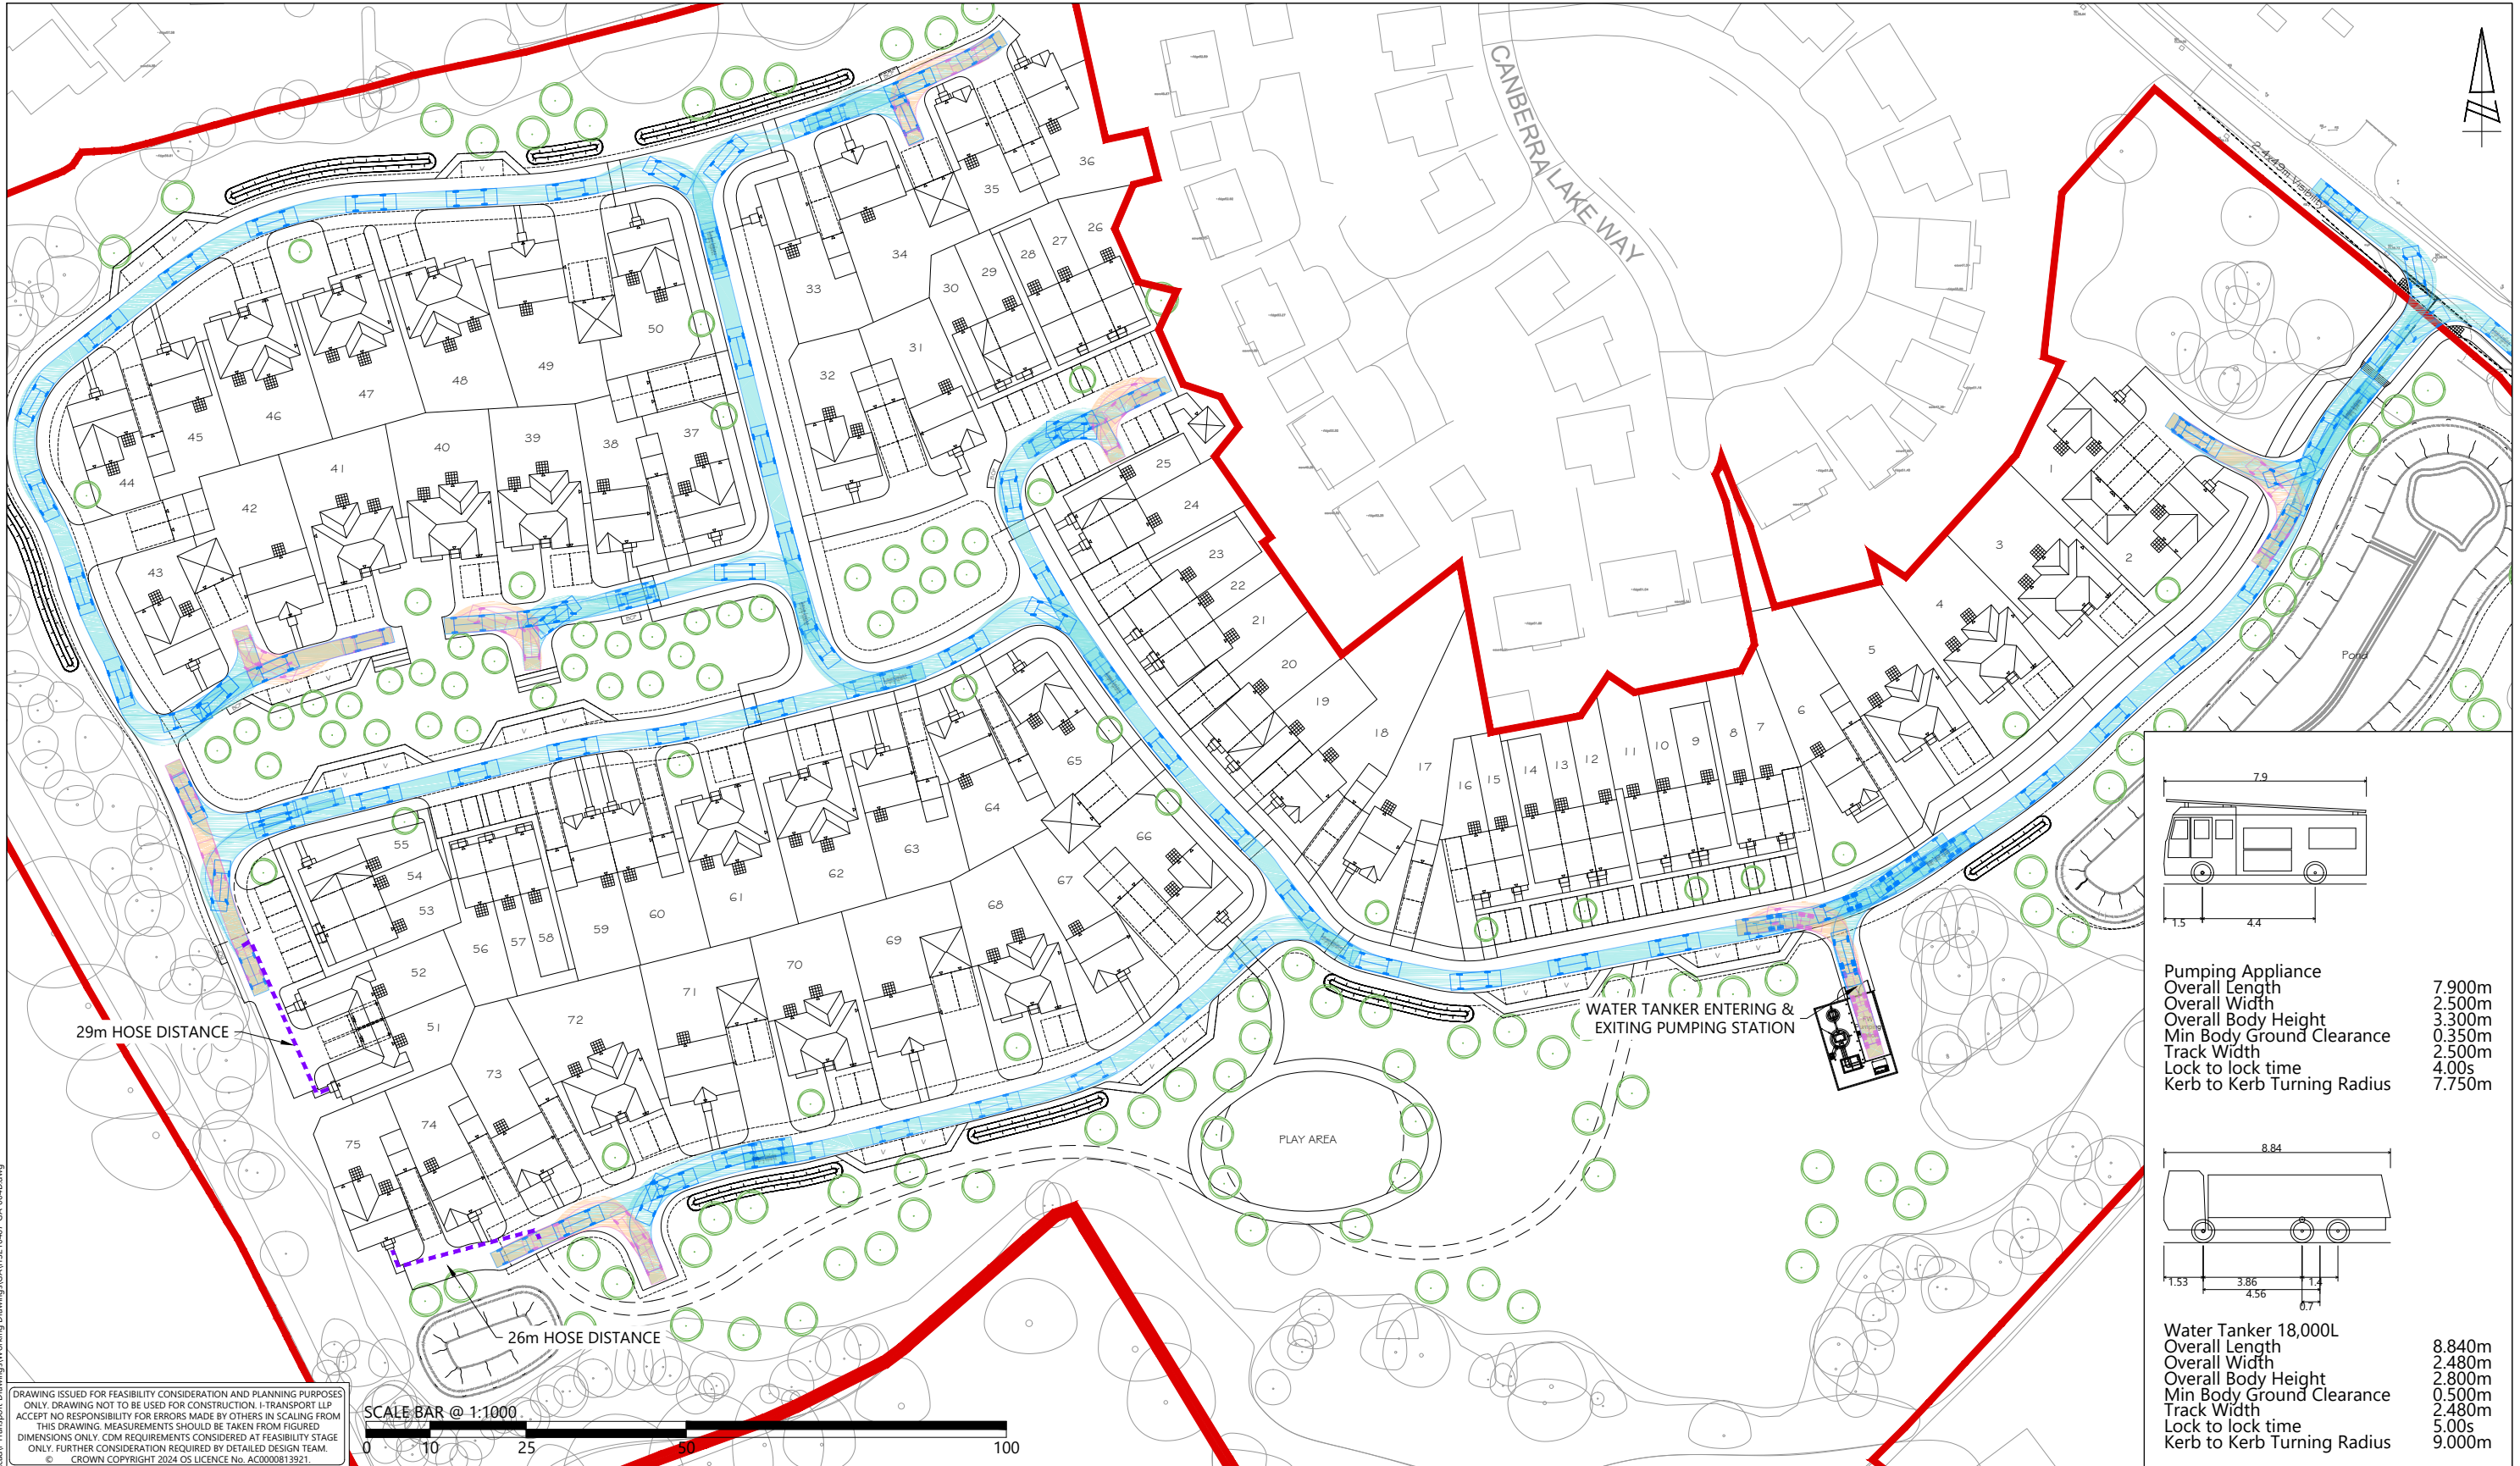

Water Tanker 18,000L
Overall Length 8.840m
Overall Width 2.480m
Overall Body Height 2.800m
Min Body Ground Clearance 0.500m
Track Width 2.480m
Lock to lock time 5.00s
Kerb to Kerb Turning Radius 9.000m

DRAWING ISSUED FOR FEASIBILITY CONSIDERATION AND PLANNING PURPOSES ONLY. DRAWING NOT TO BE USED FOR CONSTRUCTION. I-TRANSPORT LLP ACCEPTS NO RESPONSIBILITY FOR ERRORS MADE BY OTHERS IN SCALING FROM THIS DRAWING. MEASUREMENTS SHOULD BE TAKEN FROM FIGURED DIMENSIONS ONLY. CDM REQUIREMENTS CONSIDERED AT FEASIBILITY STAGE ONLY. FURTHER CONSIDERATION REQUIRED BY DETAILED DESIGN TEAM. © CROWN COPYRIGHT 2024 OS LICENCE No. AC0000813921.

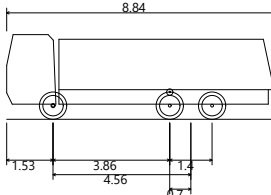

 Lakeside North Harbour, Building 1000, Lakeside North Harbour Western Road, Portsmouth, Hampshire, PO6 3EZ www.i-transport.co.uk Tel: 03316 300366	D	04.12.25	JD	SITE LAYOUT UPDATED	SJ	TITLE: SITE LAYOUT REVIEW - SWEPT PATH ANALYSIS (FIRE TENDER & WATER TANKER)	DRAWN: MM	CHECKED: PL	APPROVED: SJ	
	C	28.11.25	JD	SITE LAYOUT UPDATED	PL		SJ	PROJECT No: ITS210467	SCALE @ A3: 1:1000	DATE: 29.10.25
	B	11.11.25	MM	SITE LAYOUT UPDATED	PL		SJ			
	A	06.11.25	MM	SITE LAYOUT UPDATED	PL		SJ			
	REV	DATE	BY	DESCRIPTION	CHK		APD			
STATUS: FOR INFORMATION										