


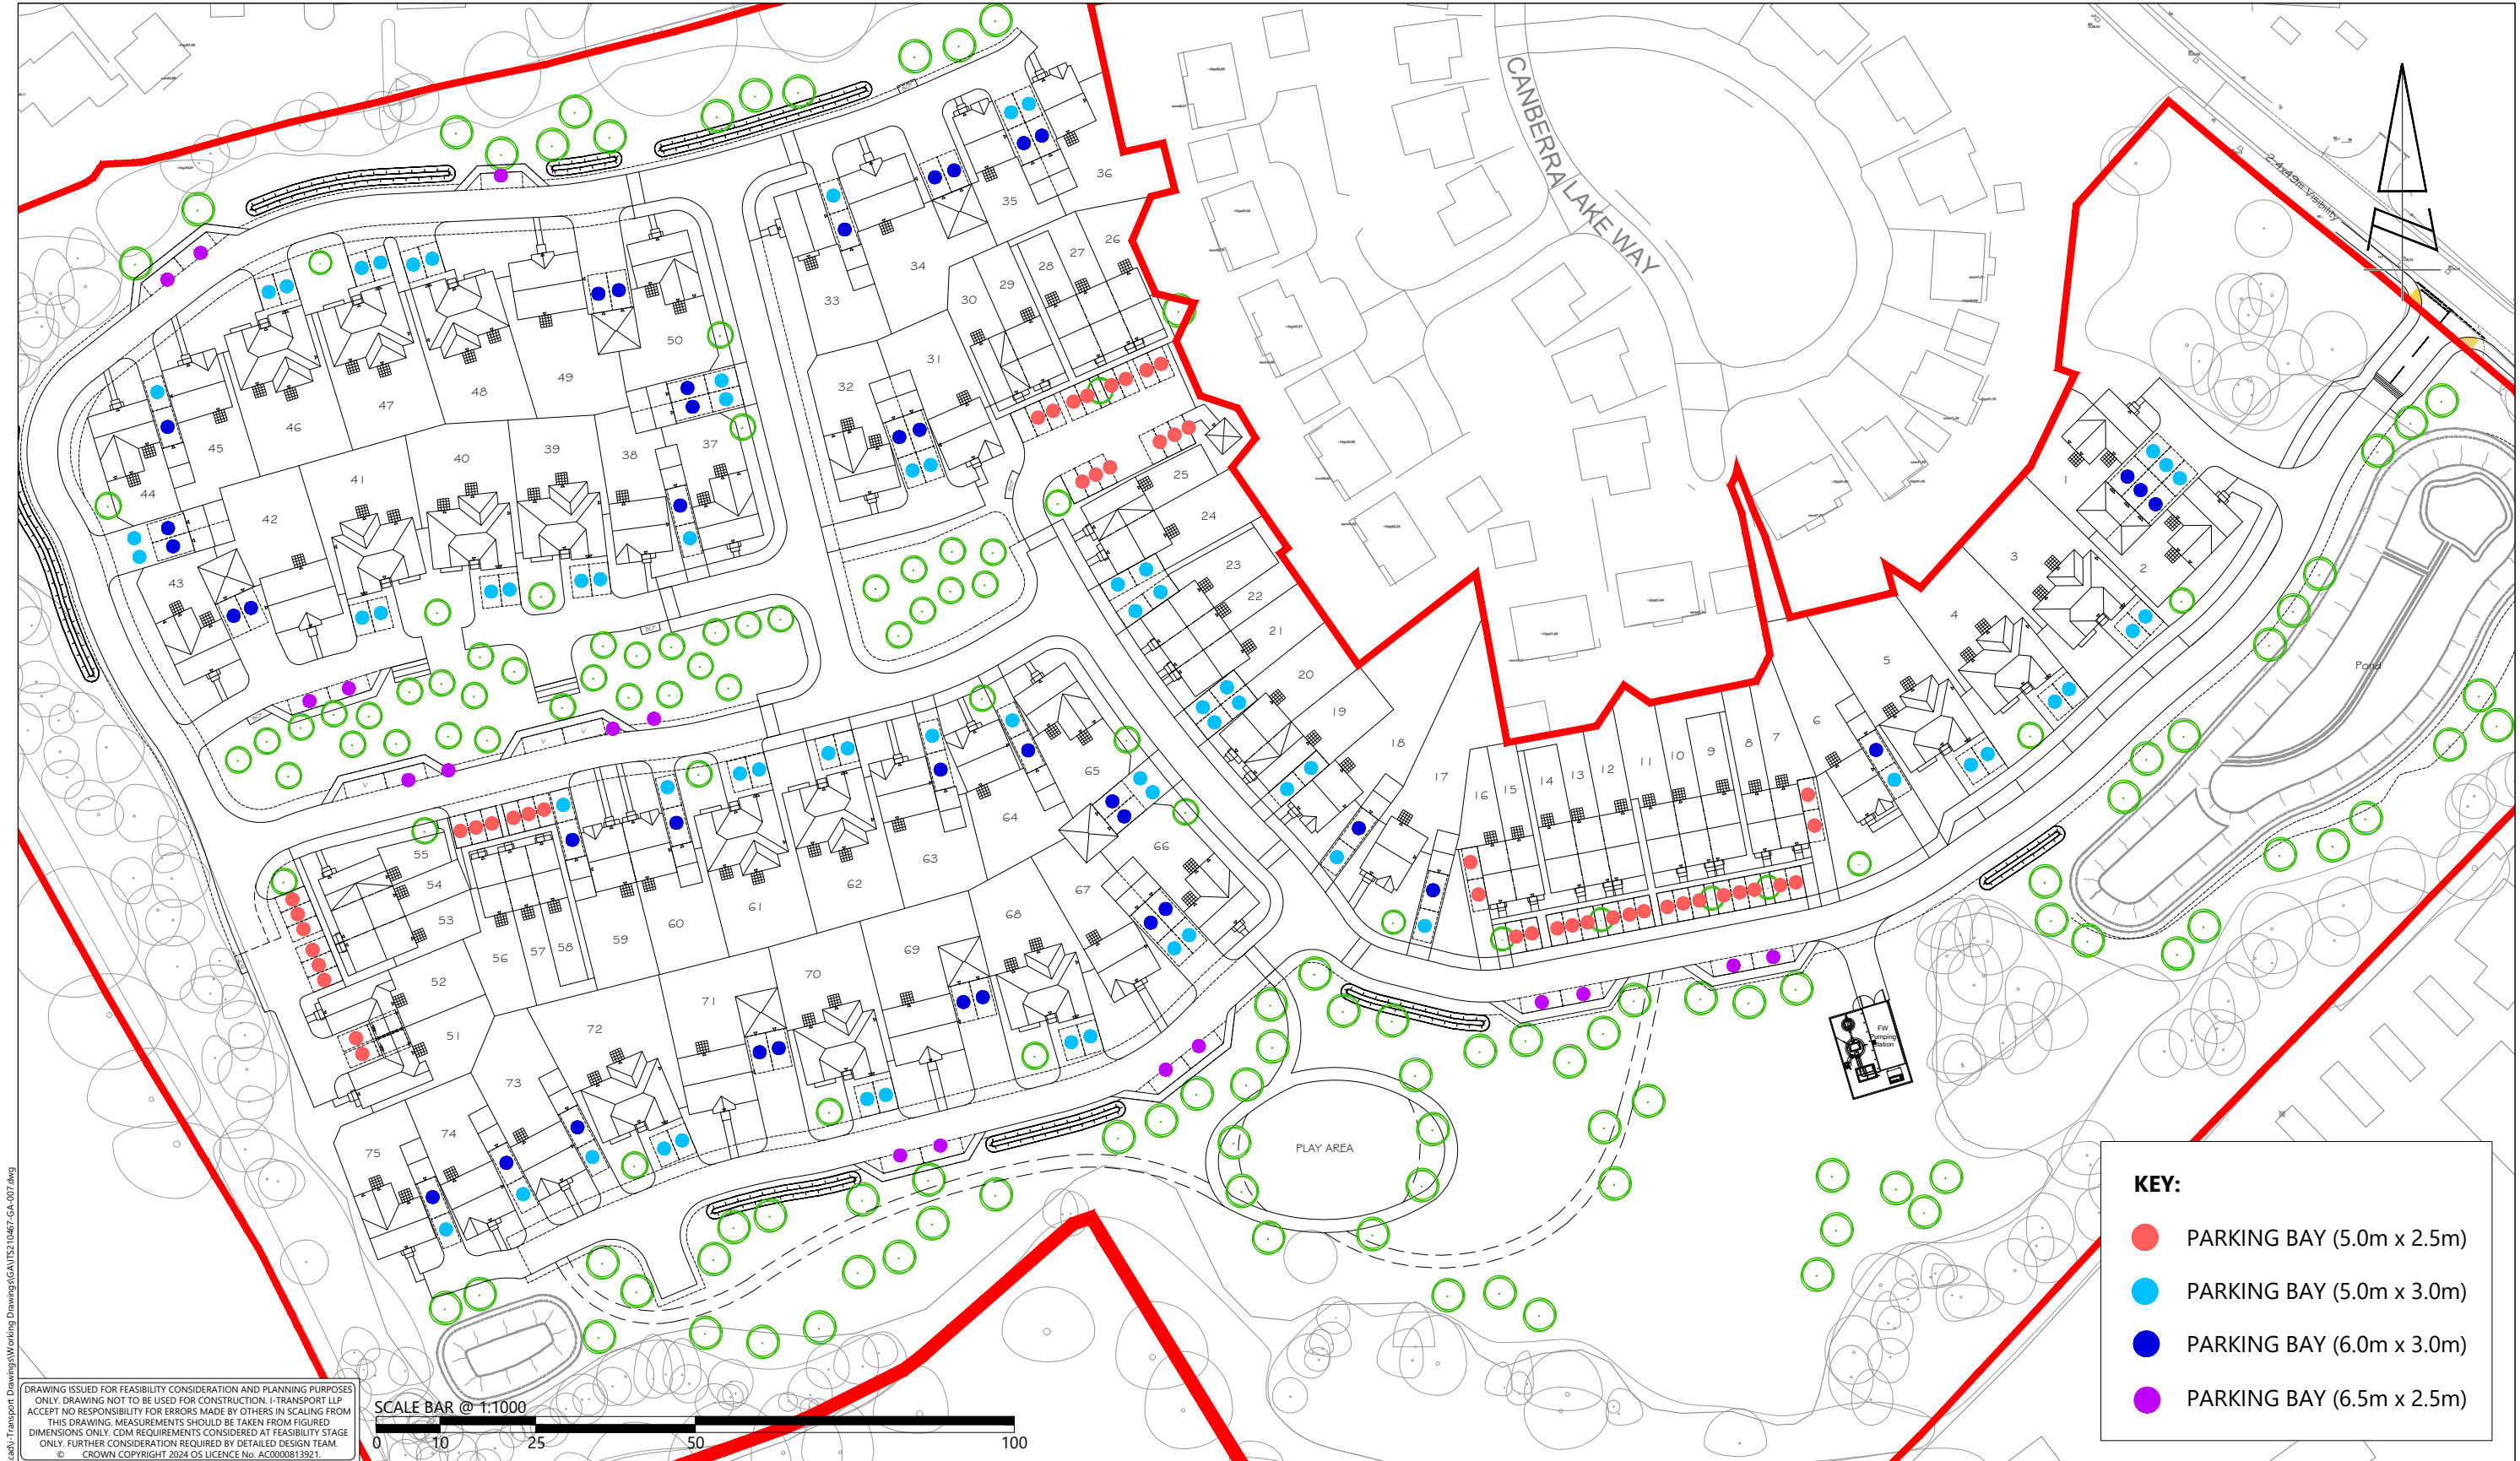

S:\Projects\210000 Series\210467\115 - Park Lane Charvil\Tech\Acad\1-Transport Drawings\Working Drawings\GA\ITS210467-GA-007.dwg

DRAWING ISSUED FOR FEASIBILITY CONSIDERATION AND PLANNING PURPOSES ONLY. DRAWING NOT TO BE USED FOR CONSTRUCTION. I-TRANSPORT LLP ACCEPTS NO RESPONSIBILITY FOR ERRORS MADE BY OTHERS IN SCALING FROM THIS DRAWING. MEASUREMENTS SHOULD BE TAKEN FROM FIGURED DIMENSIONS ONLY. COM REQUIREMENTS CONSIDERED AT FEASIBILITY STAGE ONLY. FURTHER CONSIDERATION REQUIRED BY DETAILED DESIGN TEAM.
© CROWN COPYRIGHT 2024 OS LICENCE No. AC0000813921.

SCALE BAR @ 1:1000

0 10 25 50 100

KEY:

- PARKING BAY (5.0m x 2.5m)
- PARKING BAY (5.0m x 3.0m)
- PARKING BAY (6.0m x 3.0m)
- PARKING BAY (6.5m x 2.5m)



Lakeside North Harbour, Building 1000, Lakeside
North Harbour Western Road, Portsmouth,
Hampshire, PO6 3EZ
www.i-transport.co.uk

A	04.12.25	JCB	SITE LAYOUT UPDATED	SJ	SJ
REV	DATE	BY	DESCRIPTION	CHK	APD

STATUS: FOR INFORMATION

TITLE: SITE LAYOUT REVIEW - PARKING BAY DIMENSIONS		DRAWN: MM		CHECKED: PL		APPROVED: SJ	
PROJECT: LAND AT PARK LANE, CHARVIL		CLIENT: BELLWAY HOMES LIMITED (THAMES VALLEY)		PROJECT No: ITS210467		SCALE @ A3: 1:1000	
				DATE: 11.11.25		DRAWING No: ITS210467-GA-007	
				REV: -			