



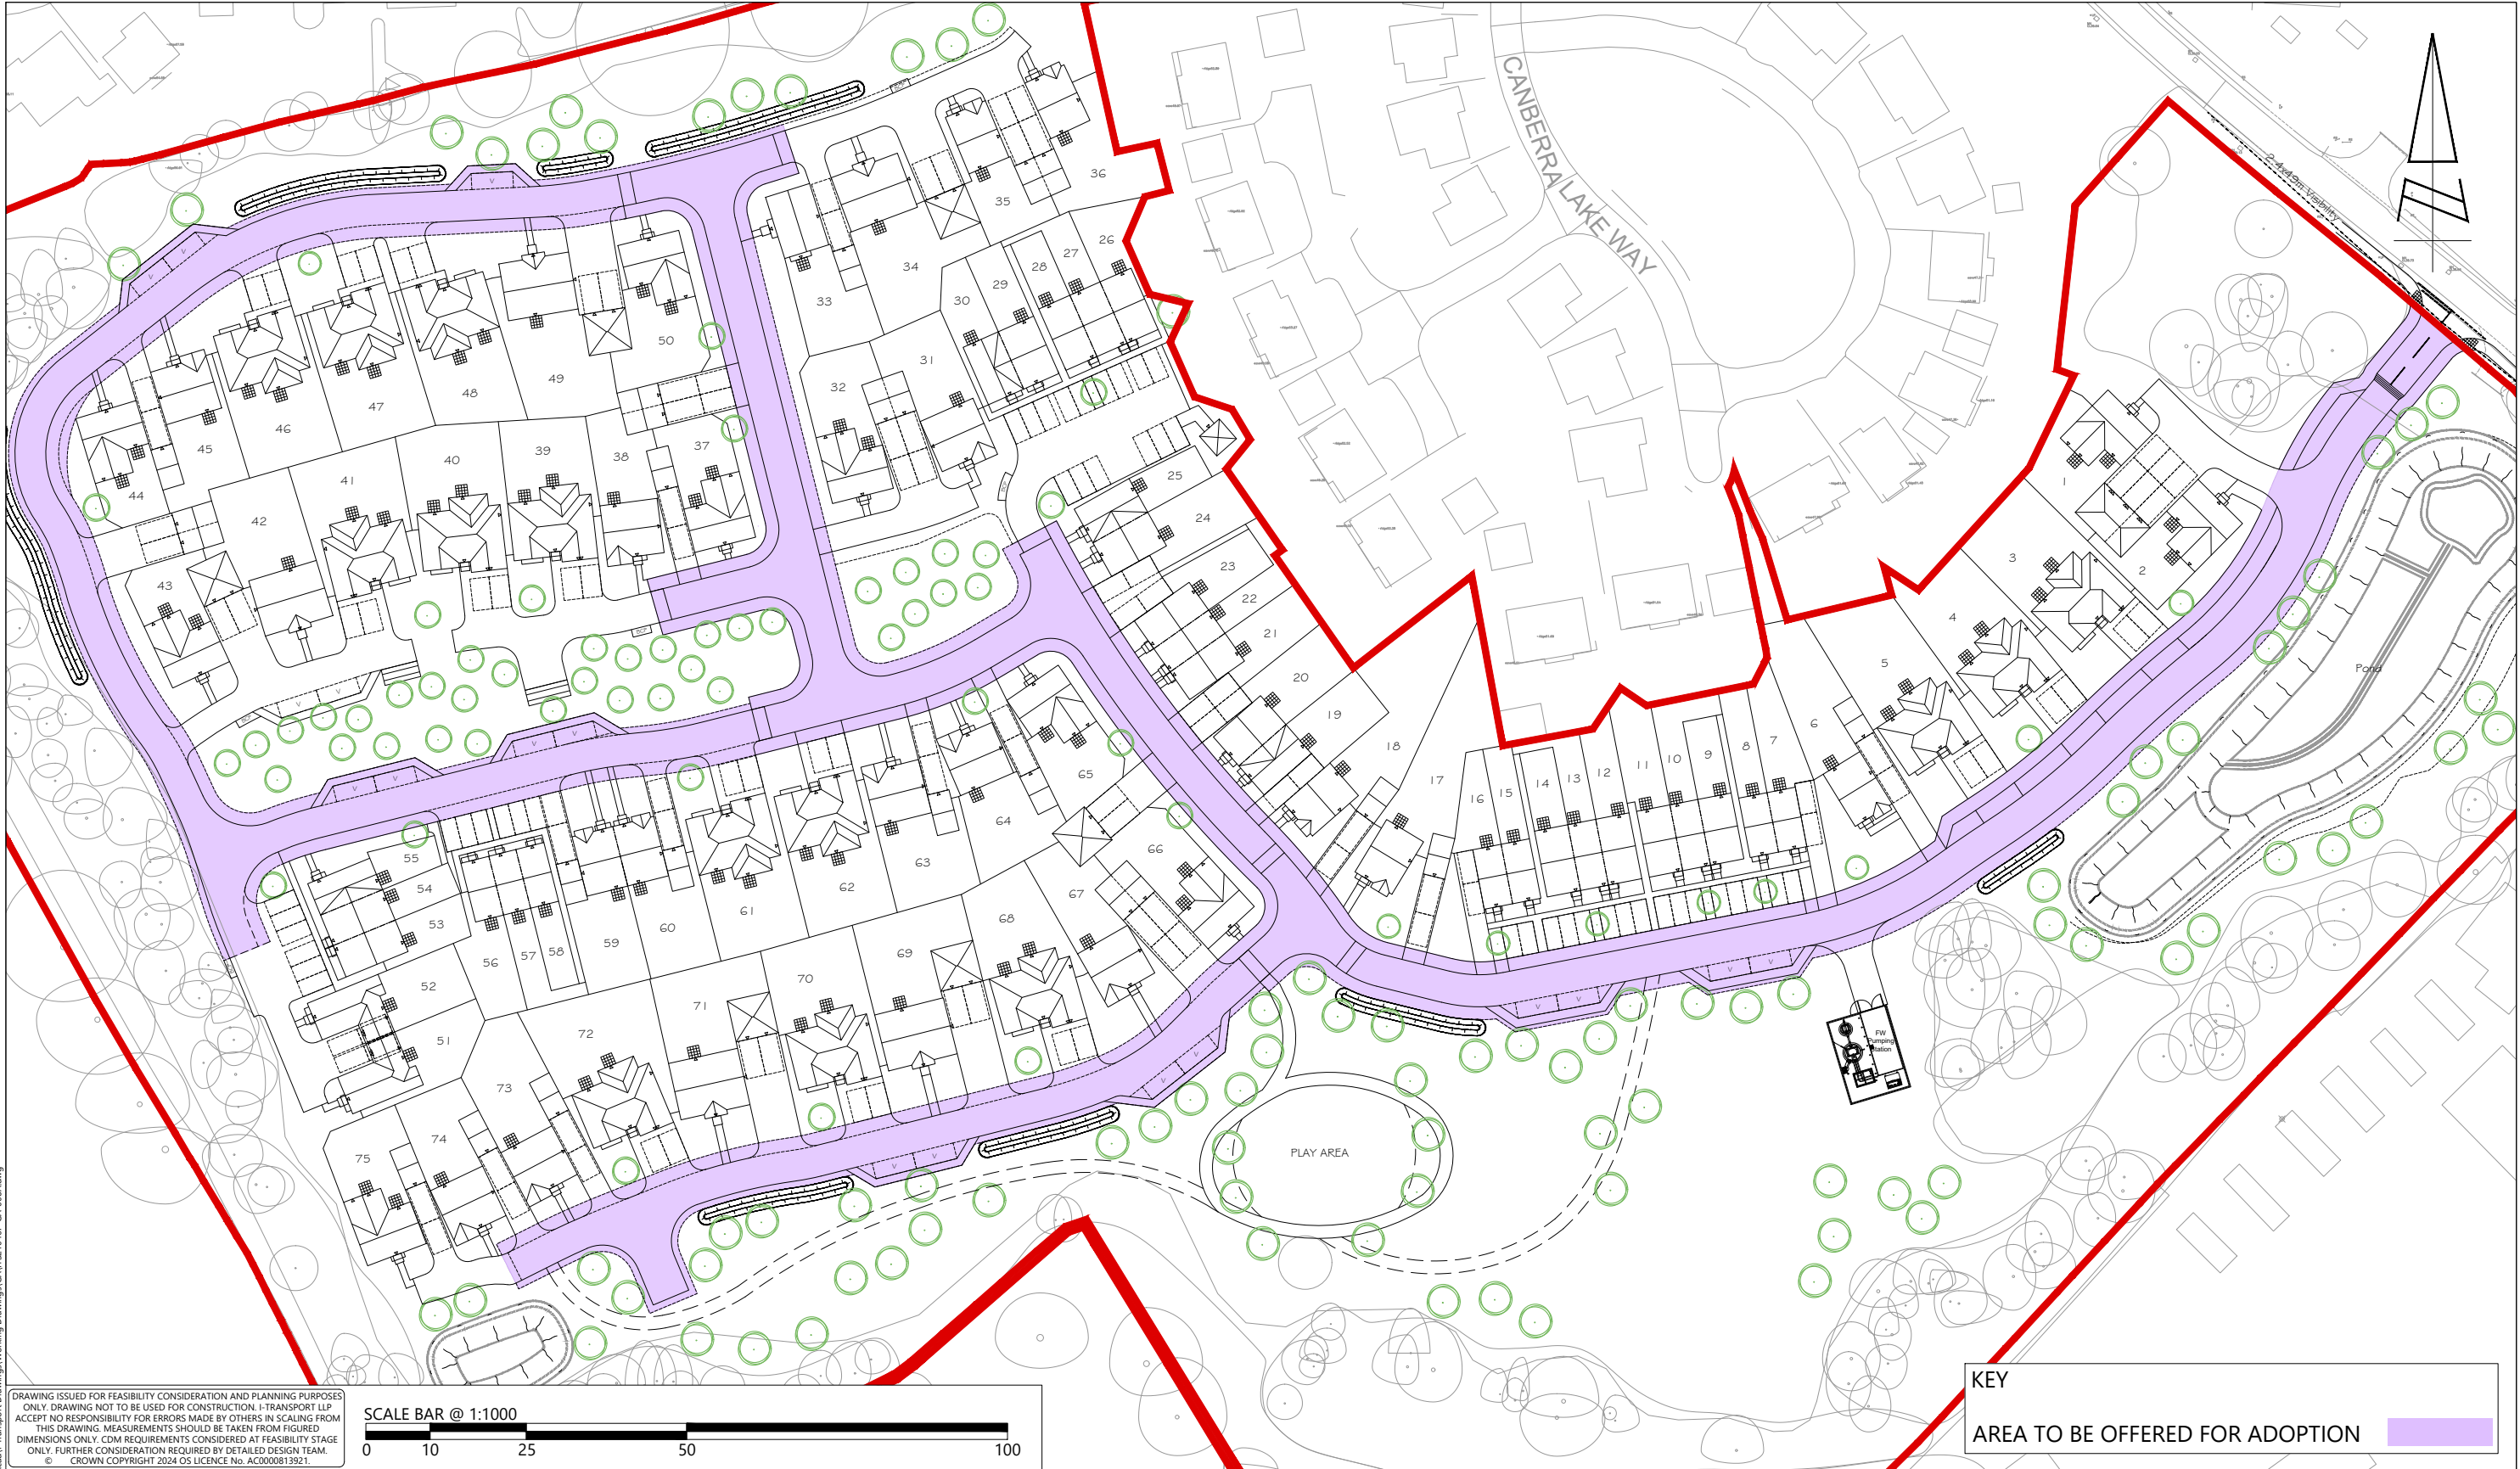

DRAWING ISSUED FOR FEASIBILITY CONSIDERATION AND PLANNING PURPOSES ONLY. DRAWING NOT TO BE USED FOR CONSTRUCTION. I-TRANSPORT LLP ACCEPTS NO RESPONSIBILITY FOR ERRORS MADE BY OTHERS IN SCALING FROM THIS DRAWING. MEASUREMENTS SHOULD BE TAKEN FROM FIGURED DIMENSIONS ONLY. CDM REQUIREMENTS CONSIDERED AT FEASIBILITY STAGE ONLY. FURTHER CONSIDERATION REQUIRED BY DETAILED DESIGN TEAM. © CROWN COPYRIGHT 2024 OS LICENCE No. AC0000813921.

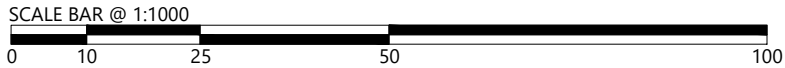

KEY

AREA TO BE OFFERED FOR ADOPTION

 Lakeside North Harbour, Building 1000, Lakeside North Harbour Western Road, Portsmouth, Hampshire, PO6 3EZ www.i-transport.co.uk Tel: 03316 300366				TITLE: INDICATIVE ADOPTION PLAN		DRAWN: JD	CHECKED: PL	APPROVED: SJ
REV	DATE	BY	DESCRIPTION	CHK	APD	PROJECT No: ITS210467	SCALE @ A3: 1:1000	DATE: 20.11.25
STATUS: FOR INFORMATION				PROJECT: LAND AT PARK LANE, CHARVIL		CLIENT: BELLWAY HOMES LIMITED (THAMES VALLEY)		DRAWING No: ITS210467-GA-008
								REV: A