



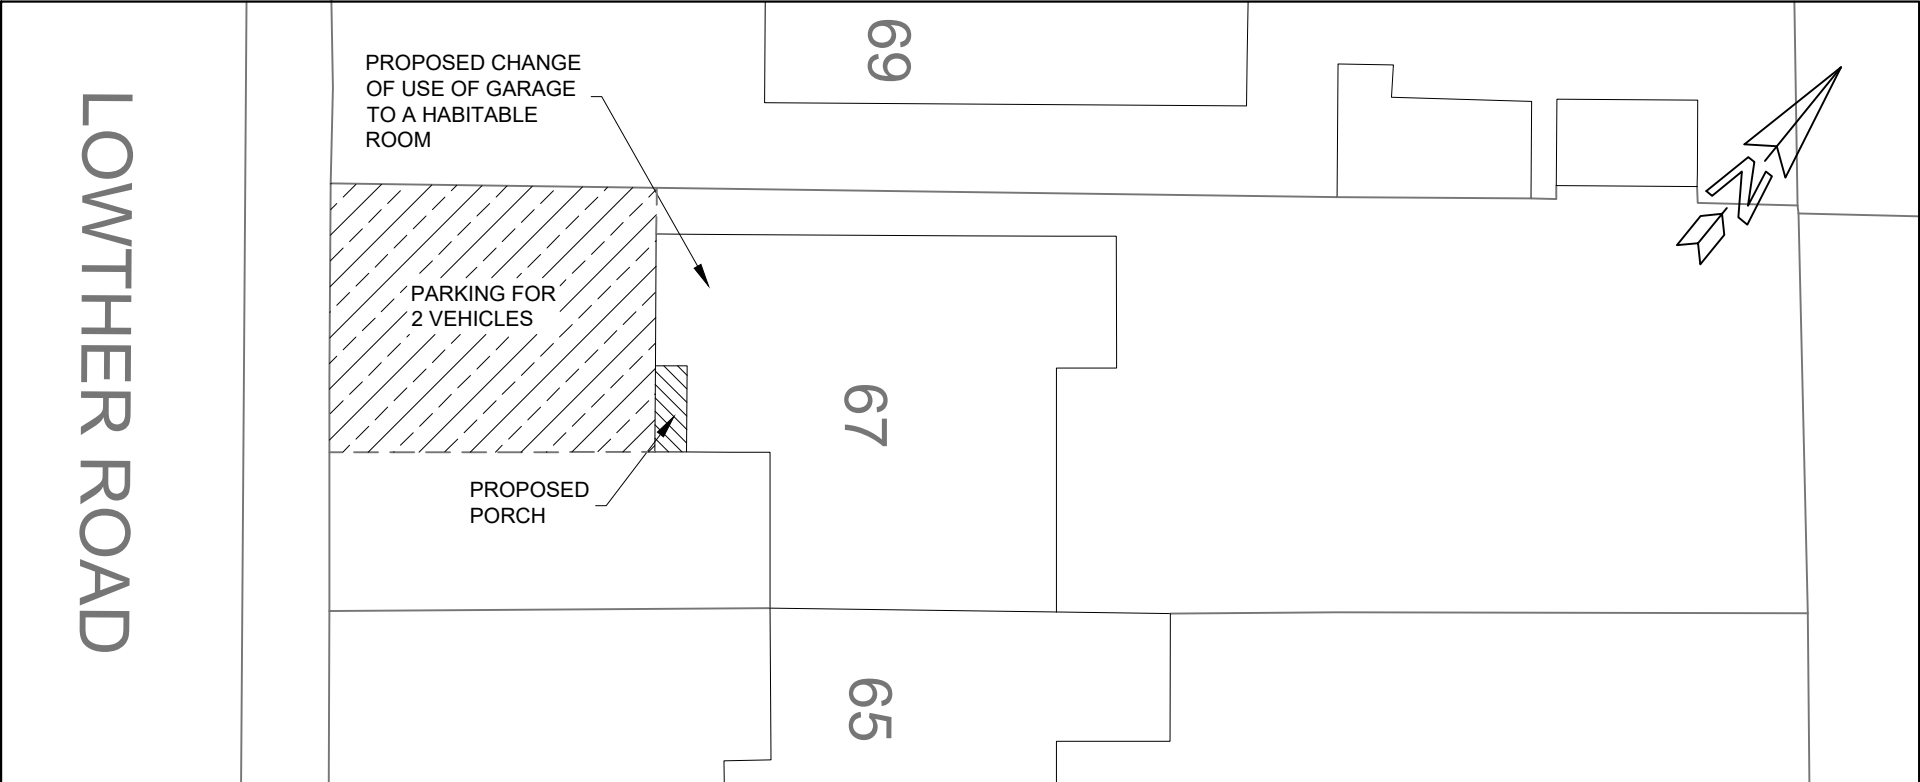

BLOCK PLAN
1:200

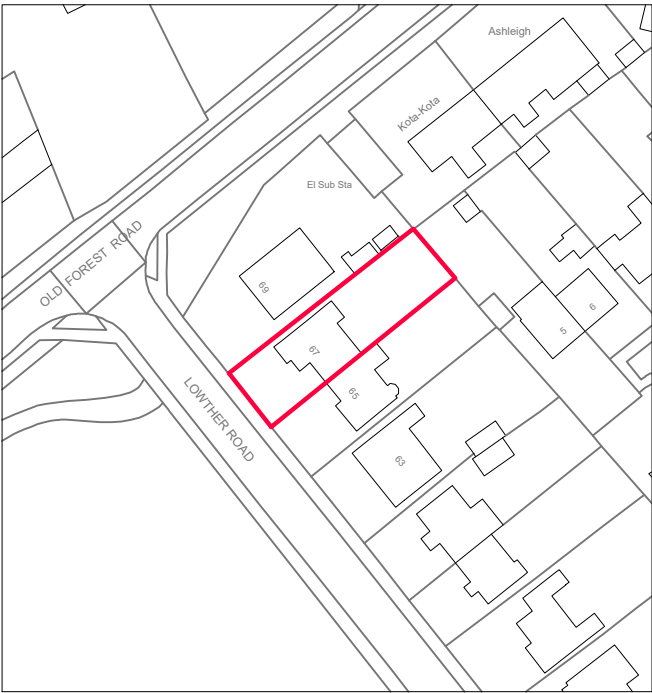

LOCATION PLAN
1:1250



Rev	Amendments	Date
JC Midas Design Ltd building and civil engineering design service		
Client: THOMAS BIRKIN		
Project: SINGLE STOREY PORCH EXTENSION AND CHANGE OF USE OG EXISTING GARAGE TO A HABITABLE ROOM AT 67 LOWTHER ROAD, WOKINGHAM, RG41 1JB		
Title: LOCATION AND BLOCK PLANS		
Drawn: J. Chana	Date: 18 Oct 2025	
Drg No: JC / 0896 / 10		
Scale: 1:200 & 1:1250 @ A3		