




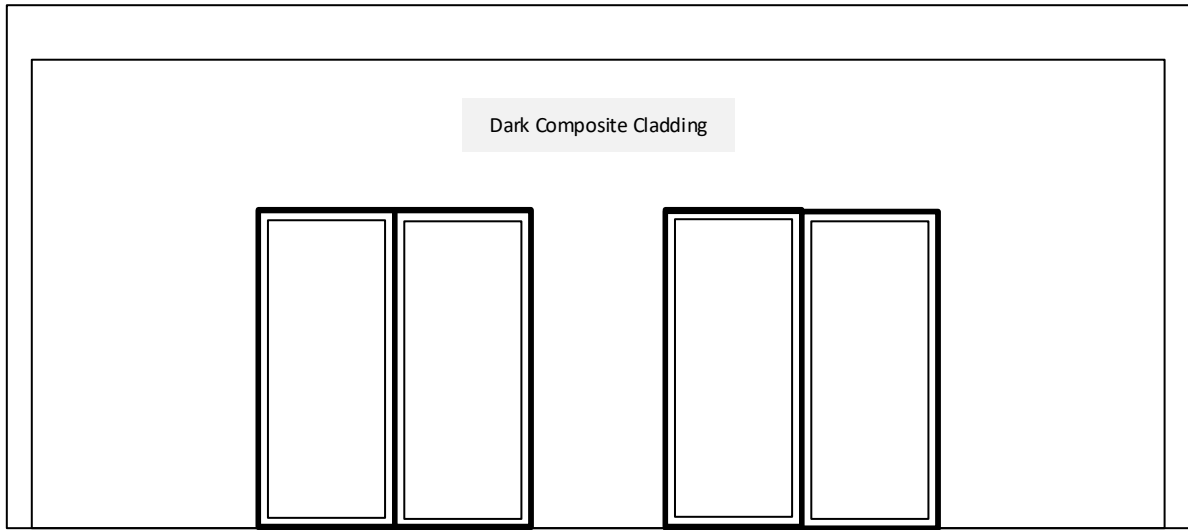

Proposed North West Elevation

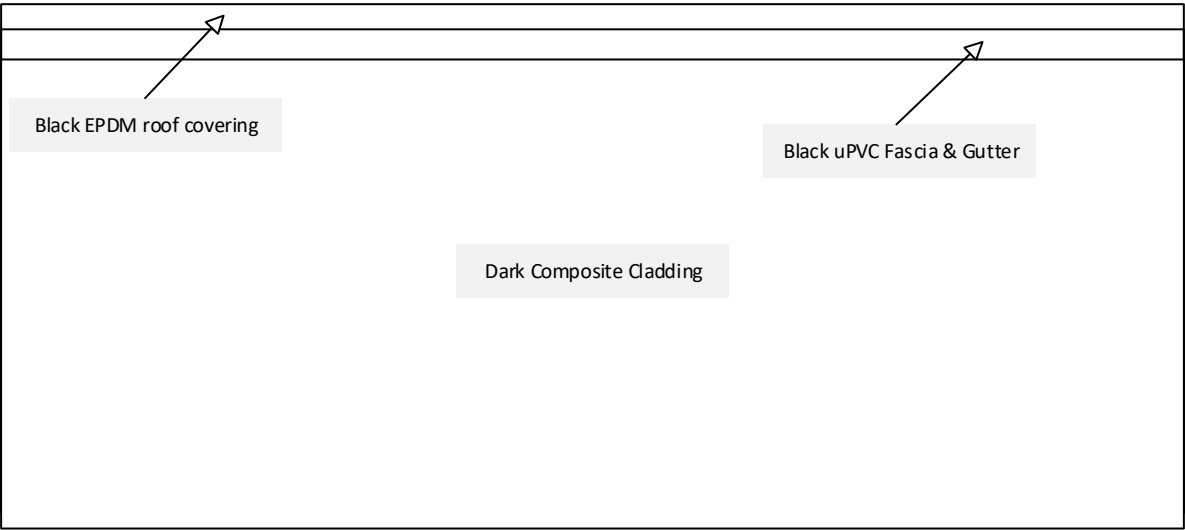

Proposed South East Elevation

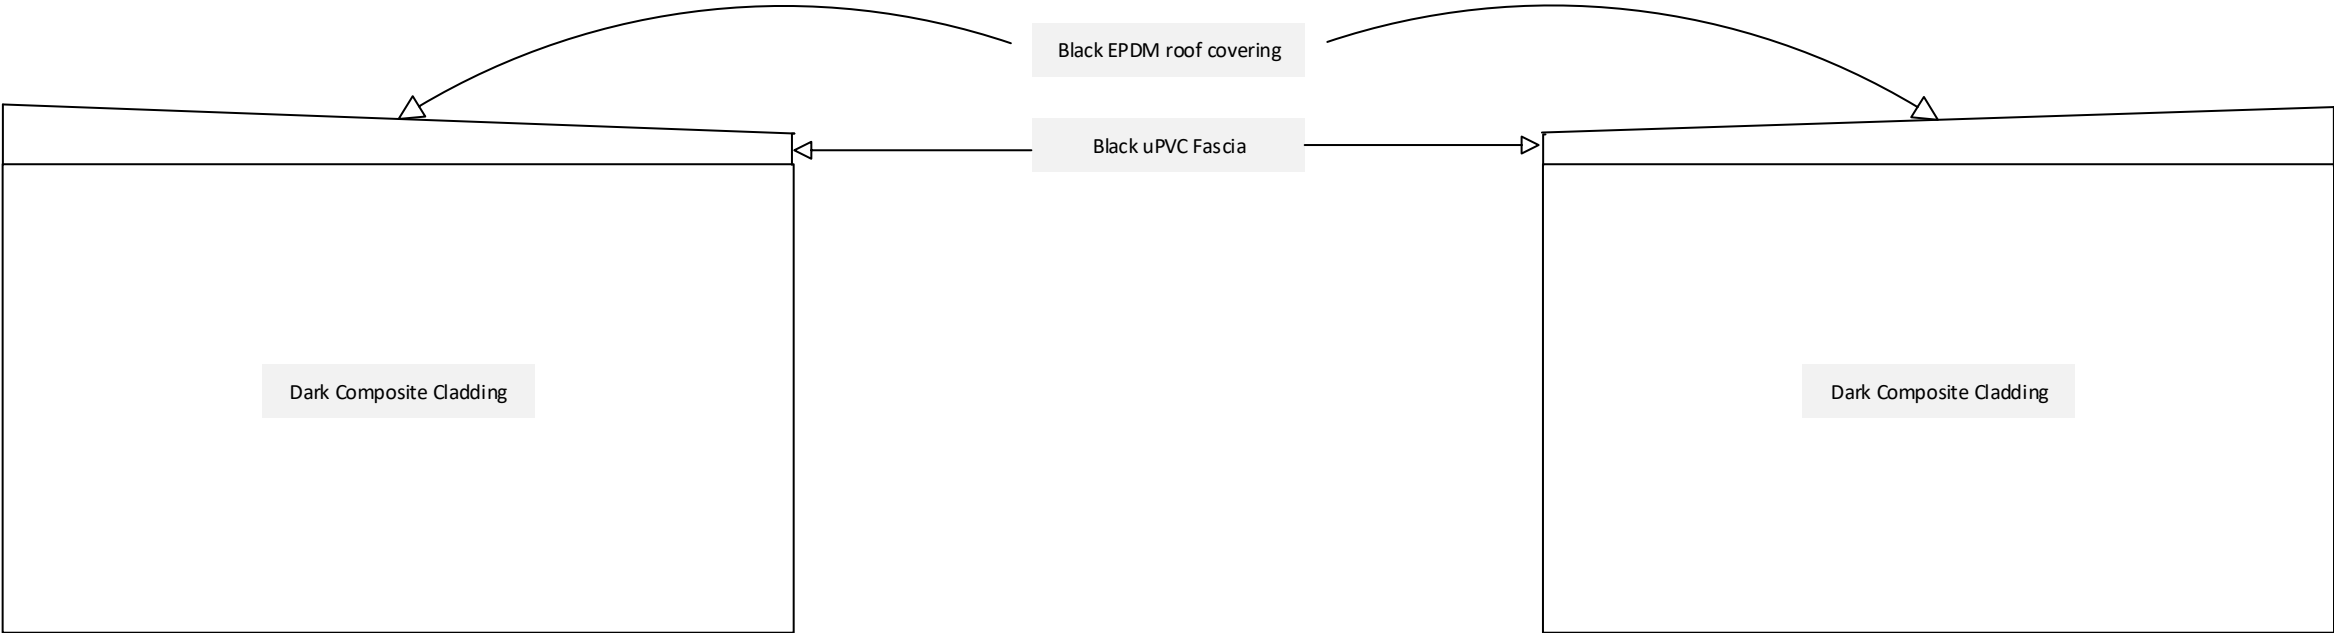

Proposed South West Elevation

Proposed North East Elevation