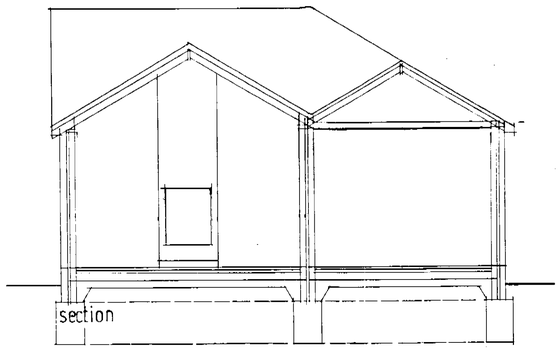

section

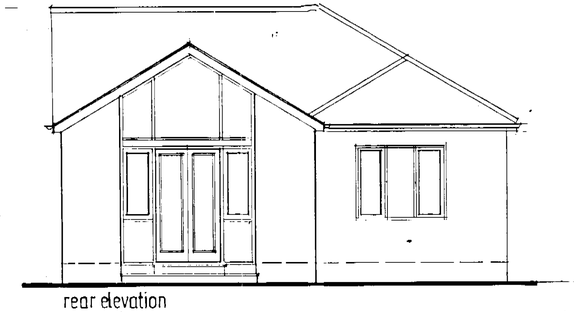

rear elevation

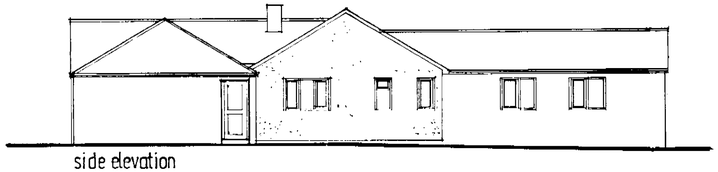

side elevation

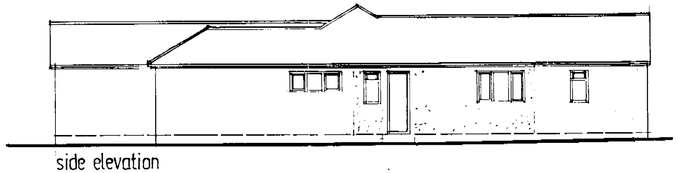

side elevation

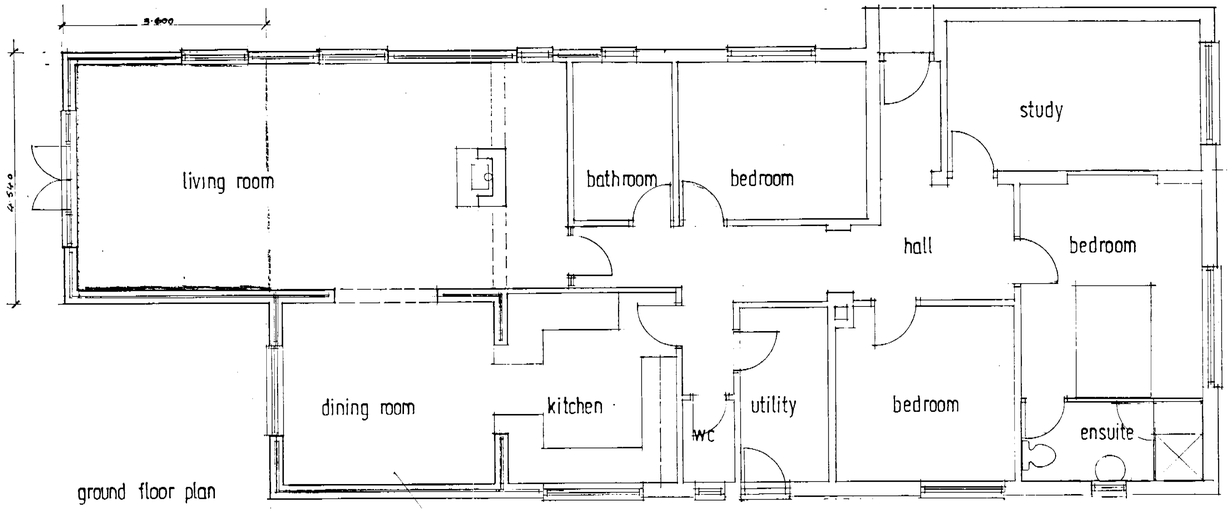

ground floor plan

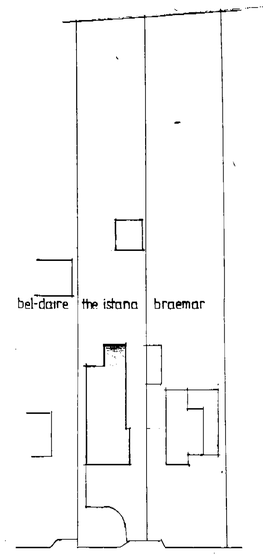

site plan 1:500

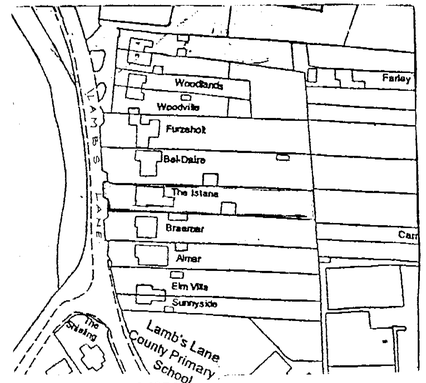

location plan 1:1250

C A ASSOCIATES
building design services

18 Cinnamon Close, Earley
Reading, Berkshire RG6 5GP
Tel / fax: 0118 9869 330

client: Mr S & Mrs M. Coulter, The Istana, Lambs Lane Spencers Wood
drawn: cg
date: feb 2002

job: Proposed single storey rear extension to form new living room.

scale: 1:50 1:100 rev:
no CA02:435