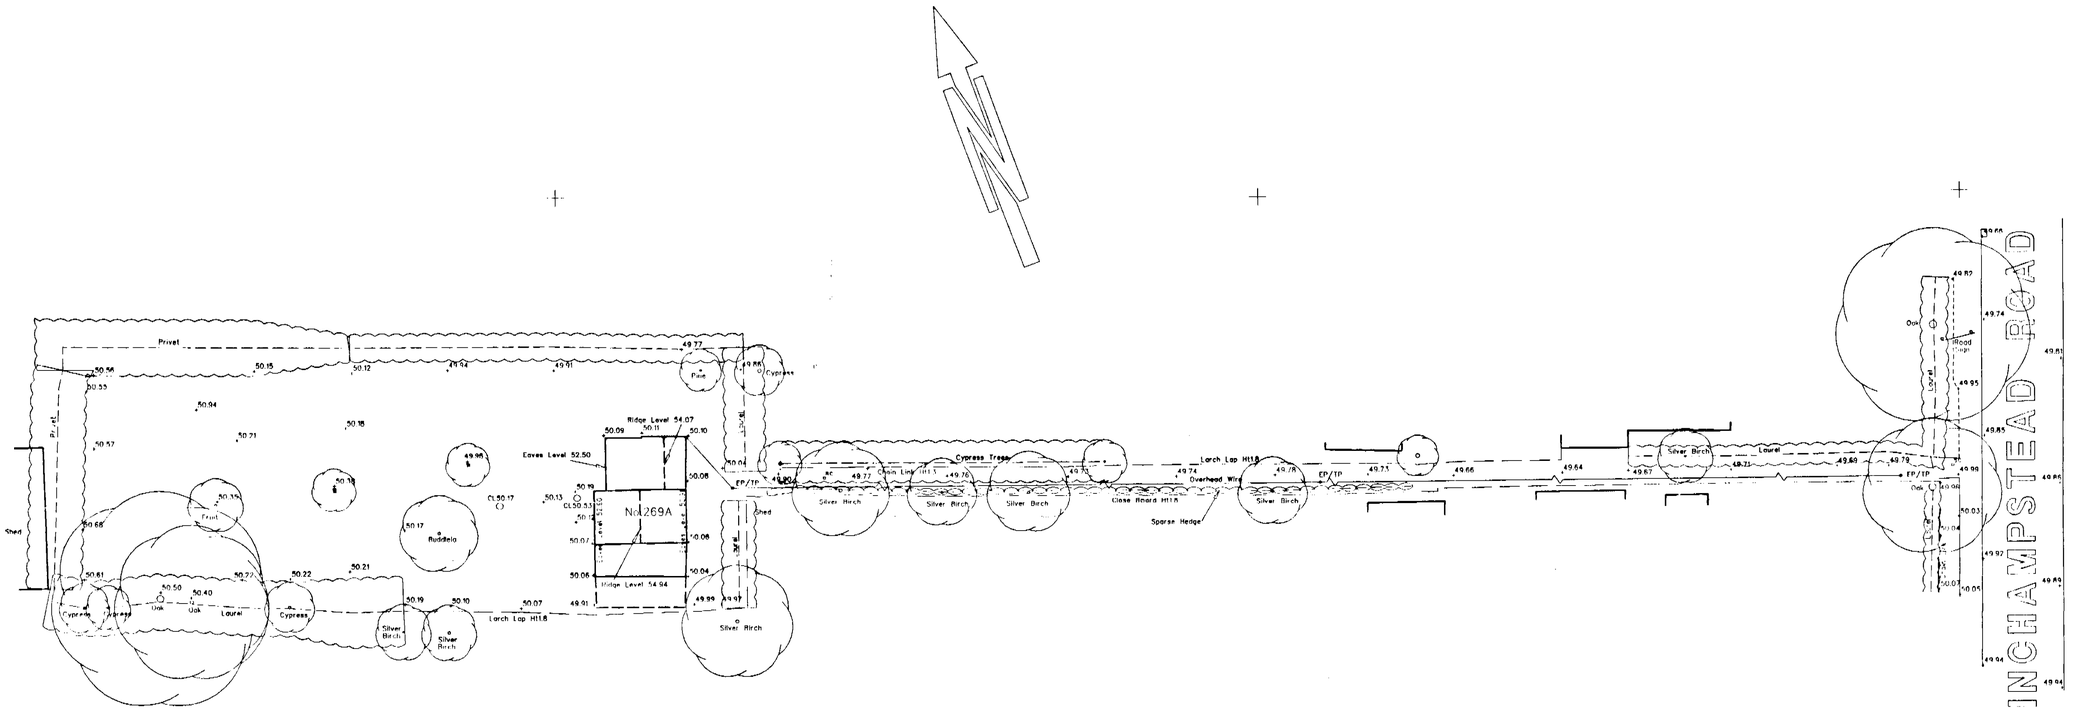


Scale 1/200

October 2000

Manhole

Temporary Datum for site levelling.
Assumed Cover Level 50.00m

WOKINGHAM

11.MAR.2002 6894

APPROVED

PROPOSED REPLACEMENT DWELLING
269A FINCHAMPSTEAD ROAD
WOKINGHAM, BERKSHIRE.

FOR BELCHER FARMS.

EXISTING SITE PLAN.

1:200 MARCH 02 00/4/01

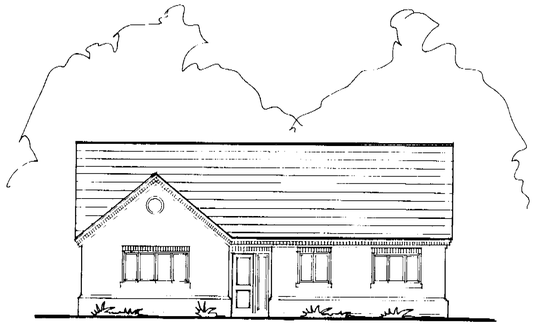

SOUTH EAST ELEVATION.

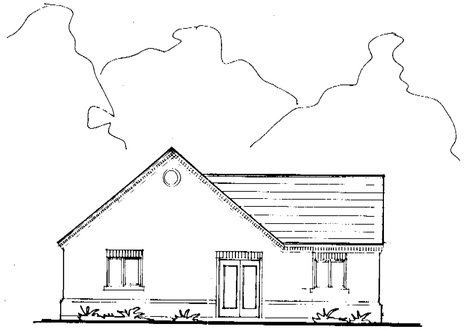

SOUTH WEST ELEVATION.



NORTH WEST ELEVATION

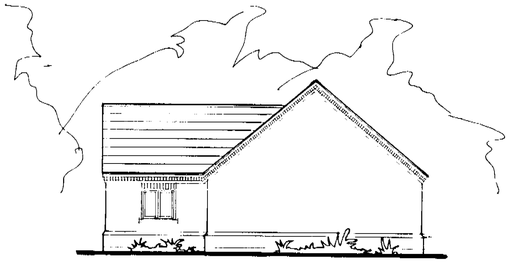

NORTH EAST ELEVATION.

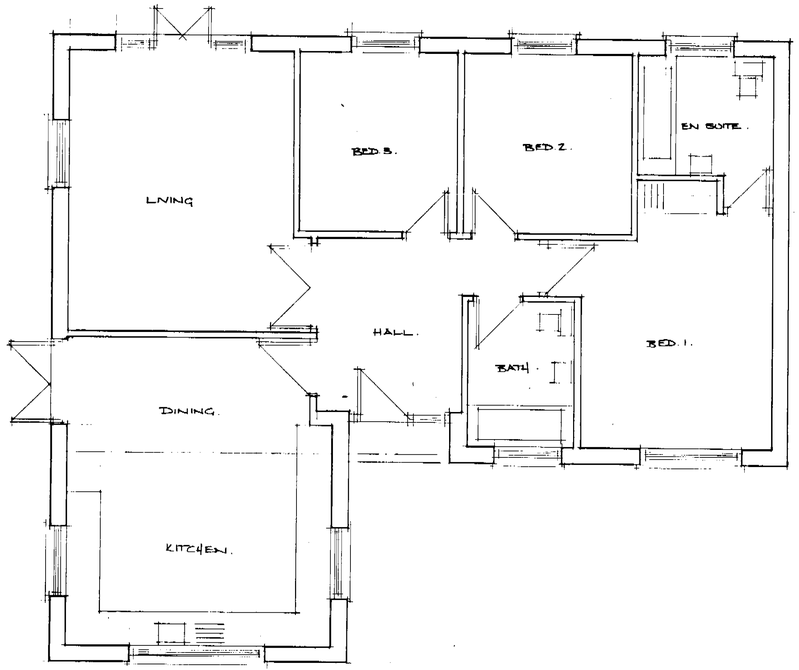




APPROVED

6994

PROPOSED REPLACEMENT DWELLING
249A FINCHAMPSTEAD ROAD
WOKINGHAM, BERKSHIRE.

FOR BELCHER FARMS.

PROPOSED PLANS + ELEVATIONS.

1:100, 1:50 MARCH 02 09/11/03

09/1/02