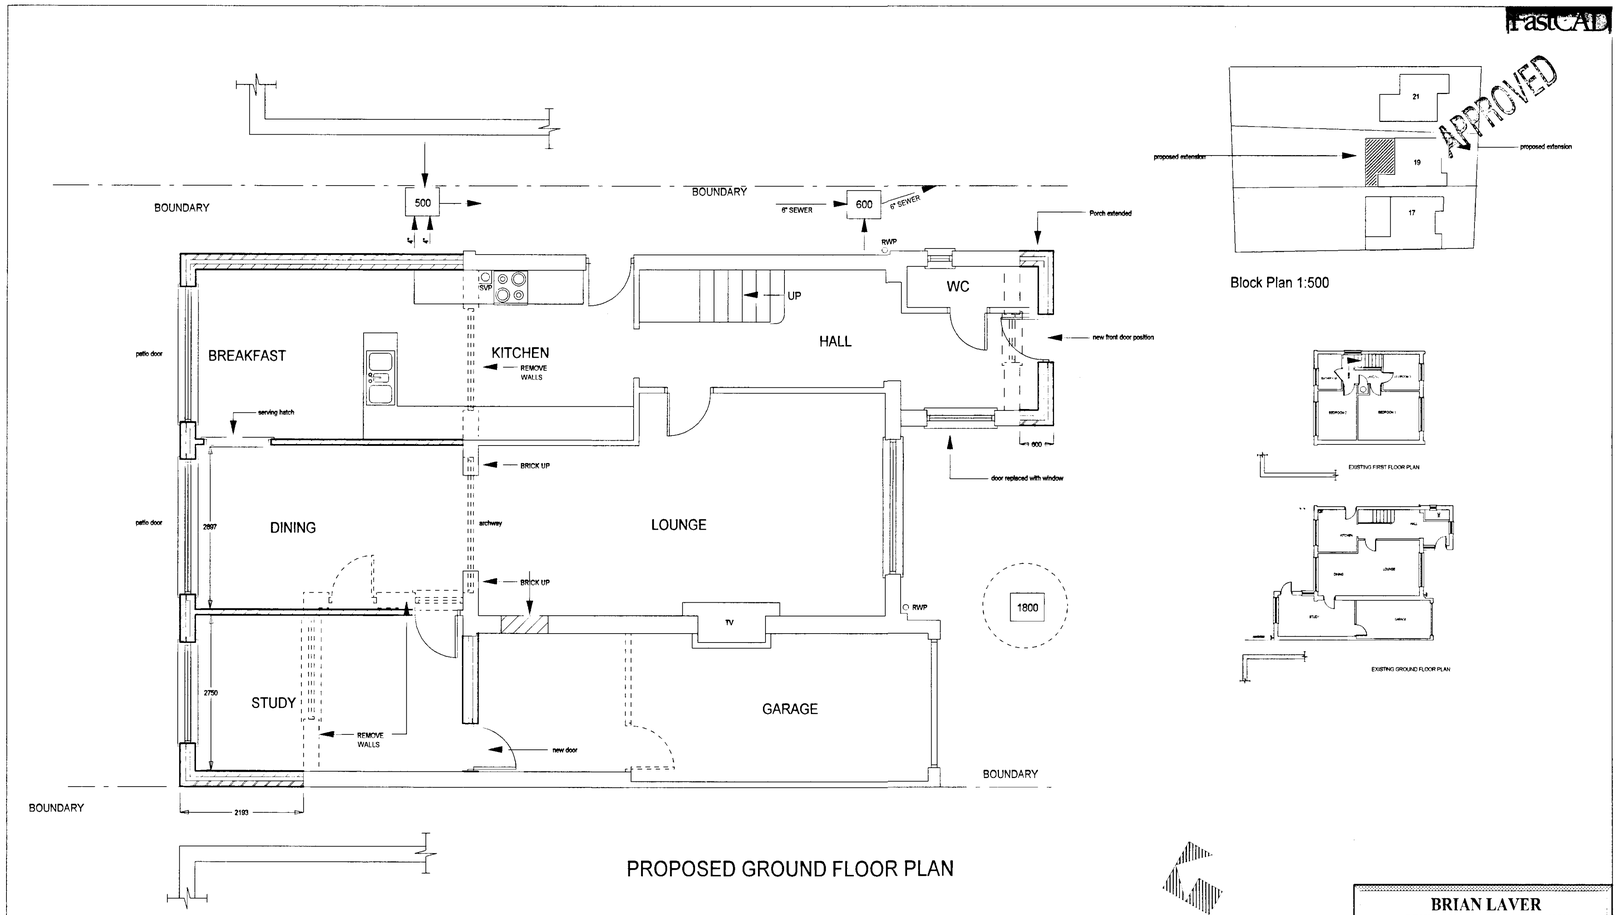

PROPOSED GROUND FLOOR PLAN

BRIAN LAVER
RESIDENTIAL PLANNING & DESIGN
62 Wycombe Lane Wooburn Green
Bucks HP10 0HE
Tel 01628 530246

CLIENT: MR STALLARD ADDRESS: 19 Winchcombe Road Twyford RG10 OAS DATE: April 2001 SCALE: 1:50 DRWG NO: STLD 2001 REV: 3

07 MAR 2002 • 6074

CD 4/7/02

APPROVED

FastCAD



Existing Front Elevation

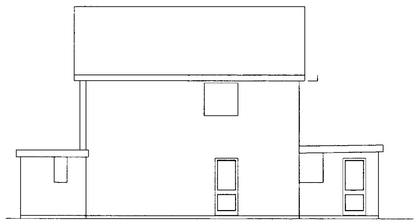

Existing Side Elevation

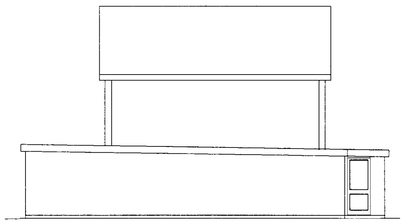

Existing Side Elevation



Existing Rear Elevation



Proposed Front Elevation

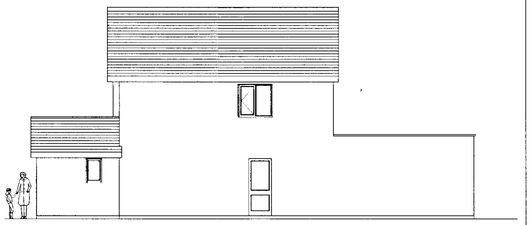

Proposed Side Elevation

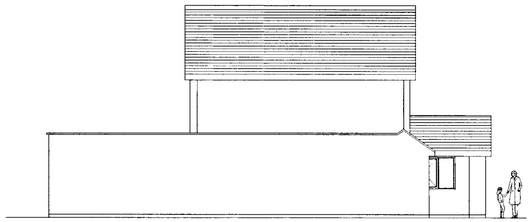

Proposed Side Elevation



Proposed Rear Elevation

BRIAN LAVER
RESIDENTIAL PLANNING & DESIGN
60 Wycombe Lane Wooburn Green
Bucks HP10 0NE
Tel: 01628 530246

CLIENT: Mr Stallard | ADDRESS: 19 Winchcombe Lane Twyford Berks RG10 0AS | DATE: April 2001 | SCALE: 1:100 | DRWG NO: STLD 2001 | REV: 3

