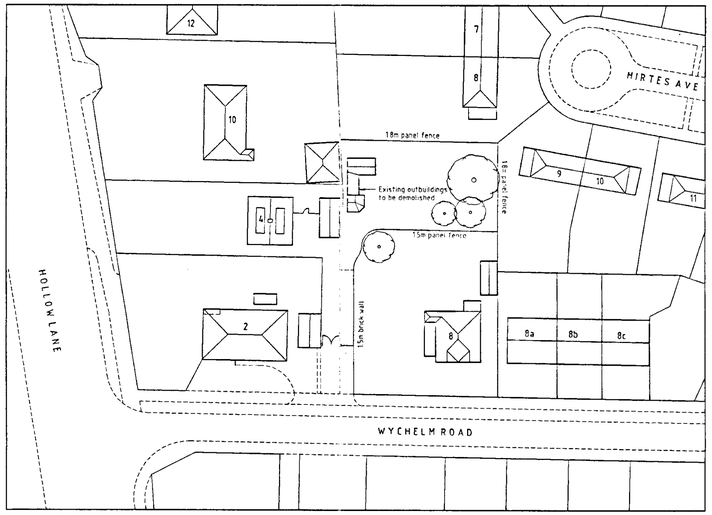

EXISTING BLOCK PLAN
Scale 1:500

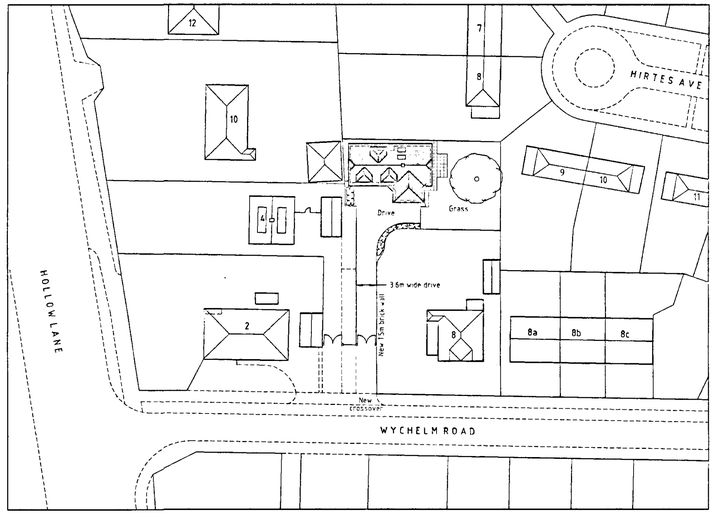

PROPOSED BLOCK PLAN
Scale 1:500

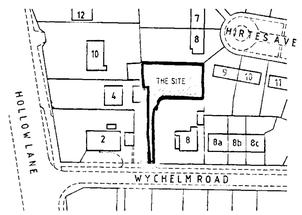

LOCATION PLAN
Scale 1:1250



FRONT ELEVATION

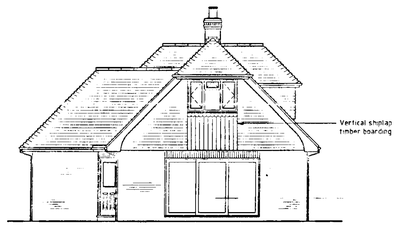

SIDE ELEVATION

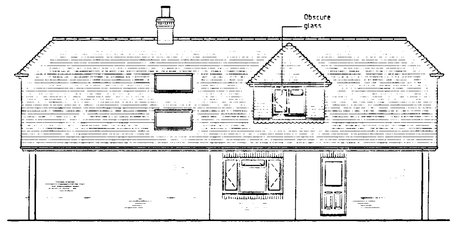

REAR ELEVATION

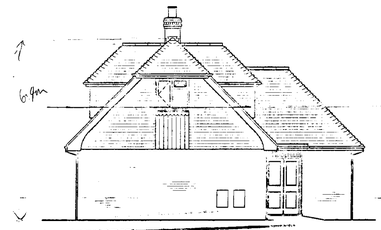

height of N° 10's garage

REFUSED (facing 10 Hollow Lane)
10 FEB 2002 5942

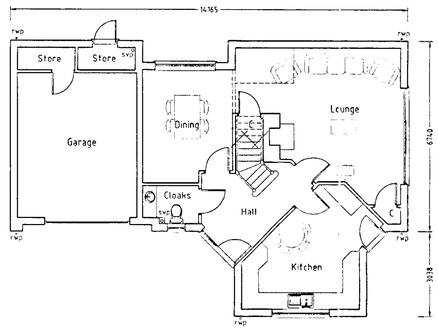

GROUND FLOOR PLAN

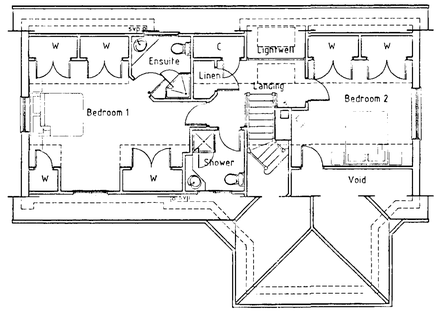

FIRST FLOOR PLAN

BDS
Chartered Surveyors & Property Consultants
Architectural & Building Design Services
Building & Structural Engineers
Windward House, Hollow Lane, Shinfield, Reading, RG2 9AB
Tel: 0118 988 4477 website: www.bdssurveyors.co.uk
Fax: 0118 988 5268 e-mail: mail@bdssurveyors.co.uk

Project
New dwelling within the curtilage of
4 WYCHELM ROAD
SHINFIELD
READING

Drawing title
PLANS & ELEVATIONS

Client
Mr C CRIPPS

REFUSED

Drawn by: TCG
Drawing number: 5270-01-1
Rev

General notes
1. Dimensions to be checked on site before any work commences
2. All dimensions in millimetres (unless otherwise stated)
3. This drawing does not represent a full specification of works or materials
4. The drawing and design is copyright of this practice ©

Revisions
Ref Date Description