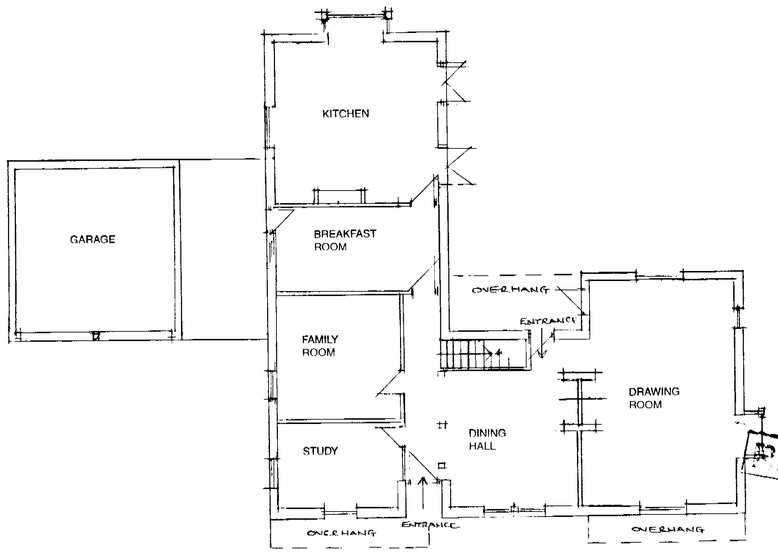

GROUND FLOOR

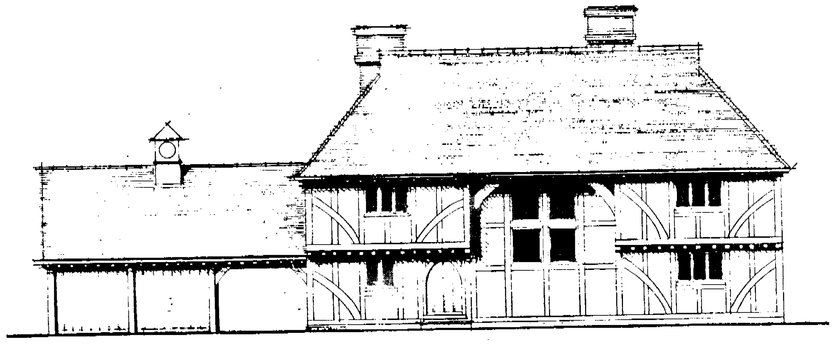

WEST ELEVATION (FRONT)



EAST ELEVATION (REAR)

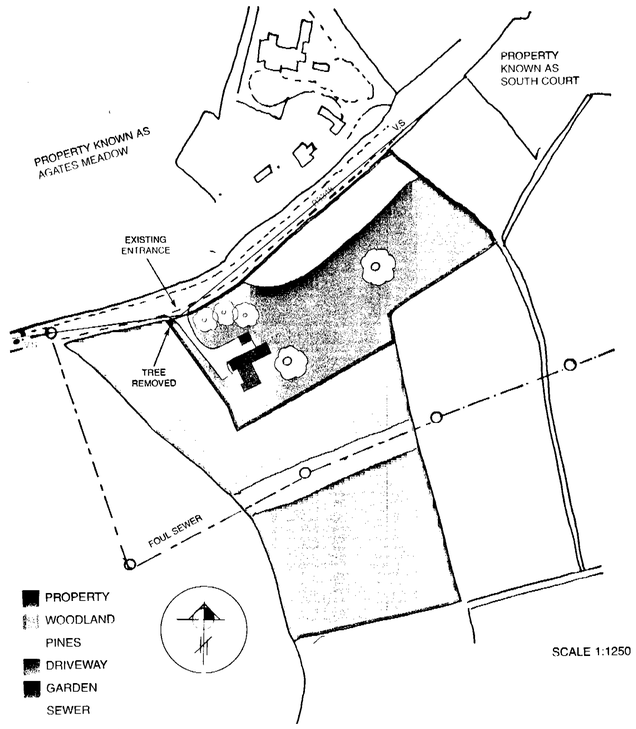

SCALE 1:1250

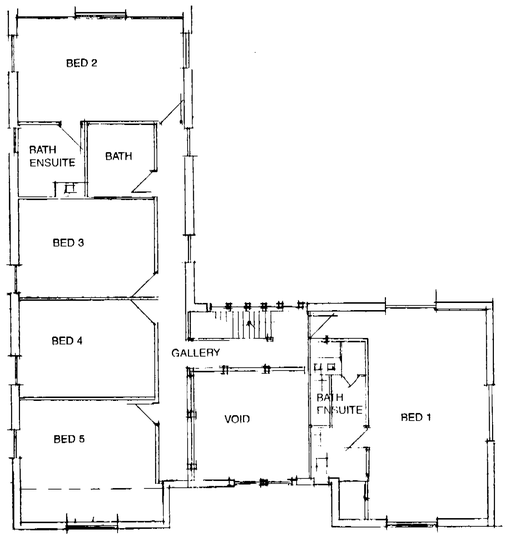

FIRST FLOOR



SOUTH ELEVATION



NORTH ELEVATION

SCALE 1:100

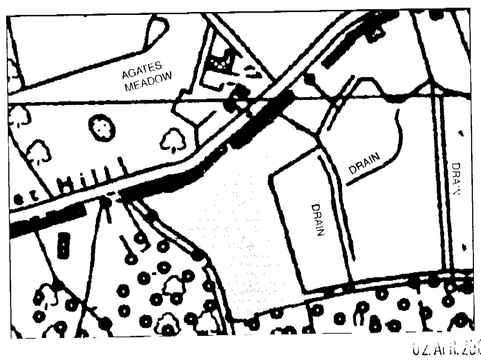

SCALE 1:2500

02.APR.2002 6143

D.L. HITCH & ASSOCIATES LTD NEVILL HOUSE 15 NEVILL STREET TUNBRIDGE WELLS KENT	PROPOSED DETACHED HOUSE & GARAGE TO BE ERECTED ON LAND AT FLEET HILL, FINCHAMPSTEAD FOR MR G. OVERTON DRAWING No 207/789 REFUSED DRAWN BY M.F. DATE MARCH 2002 SCALE 1:100 / 1:1.250 / 1:1.2500