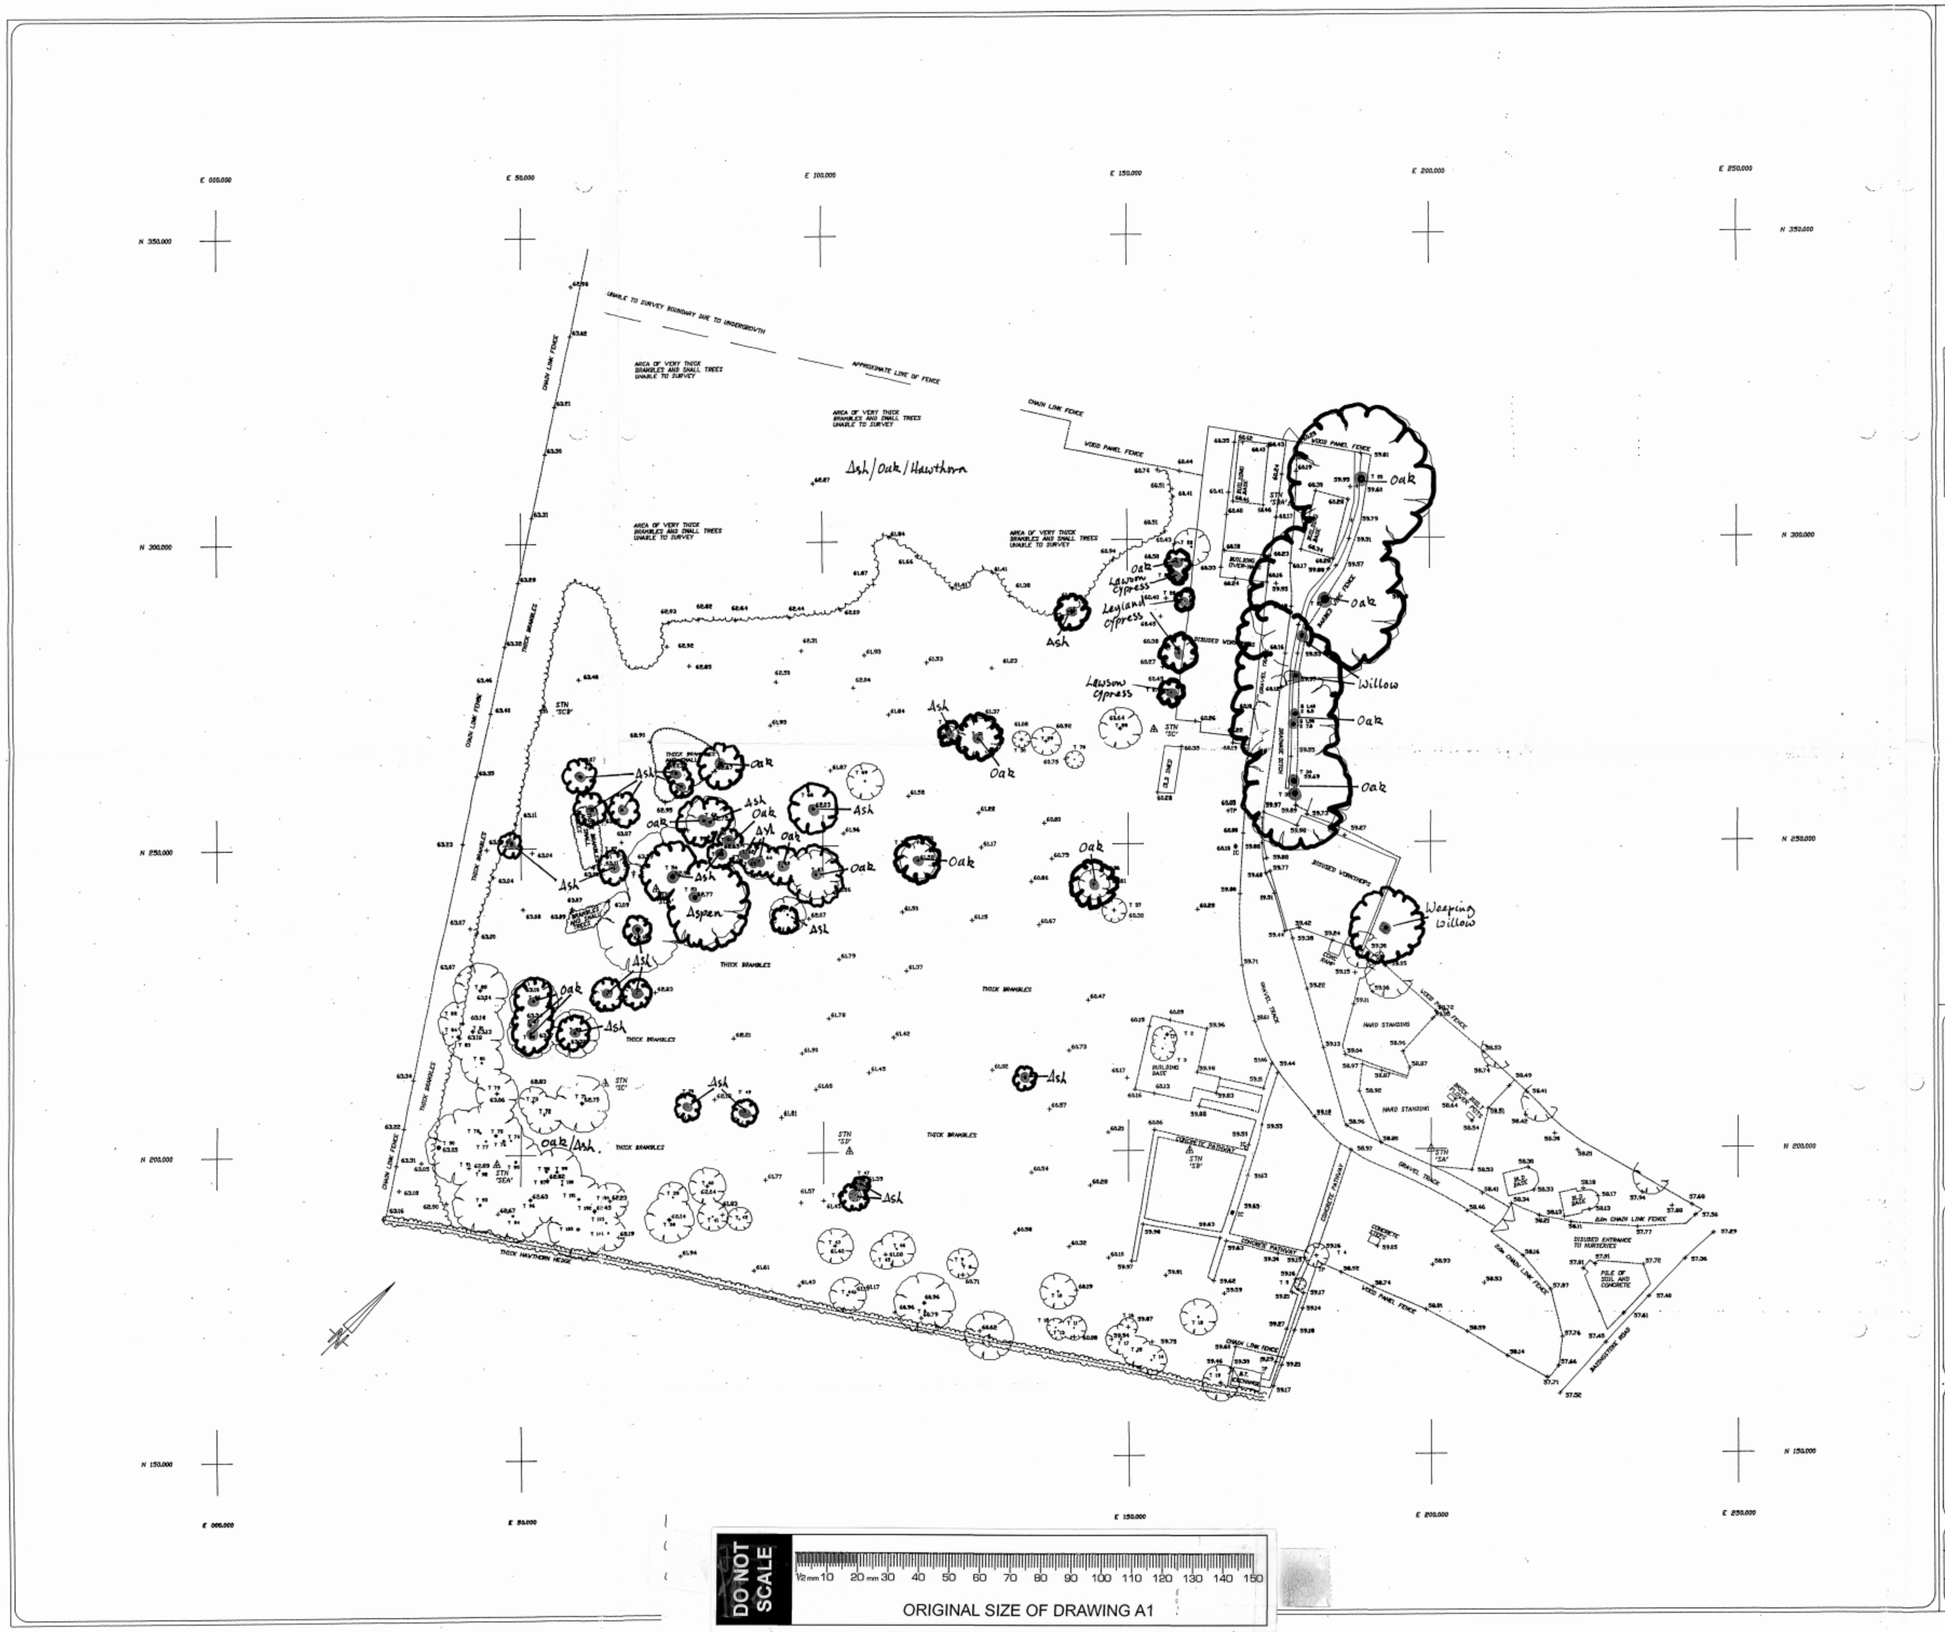

DO NOT SCALE

ORIGINAL SIZE OF DRAWING A1

LEGEND:

MH	MANHOLE	FH	FIRE HYDRANT
IC	INSPECTION COVER	RS	ROAD SIGN
SC	STOPCOCK	WL	WATER LEVEL
BT	BRITISH TELECOM COVER	BL	BED LEVEL
TP	TELEGRAPH POLE	GP	GATE POST
EP	ELECTRICITY POLE	LP	LAMP POST
GU	GULLY	GC	GAS COCK
		MK	MARKER
	HEDGE	CT	CABLE TV
	OVERHEAD WIRE		
	GATE		
SH	SILL HEIGHT	BH	BEAM HEIGHT
WH	WINDOW HEIGHT	CH	CEILING HEIGHT
DH	DOOR HEIGHT	FCH	FALSE CEILING HEIGHT

COORDINATE SCHEDULE

STATION	EASTING	NORTHING	LEVEL
SA	200.000	200.000	58.682
SB	160.000	200.000	60.240
SC	154.286	268.767	61.152
SD	104.279	200.203	61.754
SBA	177.540	305.760	60.221
SCA	72.591	243.266	63.107
SCB	53.892	272.846	63.462
SE	64.031	211.404	62.928
SEA	46.039	198.537	62.913

LEVELS BASED ON OS BENCHMARK ON OAK COTTAGE SE ANGLE VALUE 58.38m AMSL. (NE CORNER SITE)

NOTE:- ALL INFORMATION ON THIS SURVEY HAS BEEN OBTAINED FROM VISUAL INSPECTION ONLY. ALL POSSIBLE CARE HAS BEEN TAKEN TO ENSURE THAT DETAILS ARE CORRECT BUT KOMTECH CANNOT ACCEPT ANY RESPONSIBILITY FOR COSTS ARISING OUT OF ANY ERRORS OR OMISSIONS.

SURVEYED BY
KOMTECH LIMITED
255/257 LONDON ROAD
HEADINGTON
OXFORD
OX3 9EH
Tel; 01865-763377
Fax; 01865-742235

CLIENT
BRYANT COUNTRY HOMES Ltd
St. LEONARDS HOUSE
MILL STREET
EYNSHAM
OXFORDSHIRE
OX8 1JS
Tel: 01865-883555
Fax: 01865-880270

TITLE:
BALCOMBE NURSERY
SWALLOWFIELD

SCALE	1/500	DRAWN BY	SCC
DATE	15 JAN 98	CHECKED BY	MWB
DRAWING NO.	931/98/01		

ADDITIONAL PLAN
16254

28 MAY 2002

Tree Survey

A High Category
B Moderate Category
C Low Category
D Fell Category

Note: Tree categories to BS5837:1991

Site: Balcombe Nursery
Basingstoke Road
Swallowfield
Berks
Job Number : 01119
Scale : 1:500
Survey Date : 16 May 2002
Surveyed By : R D D Grainger Dip Arb (RFS) F Arbor A

TECHNICAL SERVICES
Arboricultural Consultants
21 Burpham Lane, Guildford, Surrey GU4 7LN
Tel: 01483 532786 Fax: 01483 534836