


Produced on 07 April 2025 from the Ordnance Survey National Geographic Database and incorporating surveyed revision available at this date.
This map shows the area bounded by 475377 167191, 475519 167191, 475519 167333, 475377 167333, 475377 167191.
Crown copyright and database rights 2025 OS 100054135. Supplied by copla ltd trading as UKPlanningMaps.com a licensed Ordnance Survey partner (OS 100054135).
Data licence expires 07 April 2026. Unique plan reference: VZ1/1237698/1661391

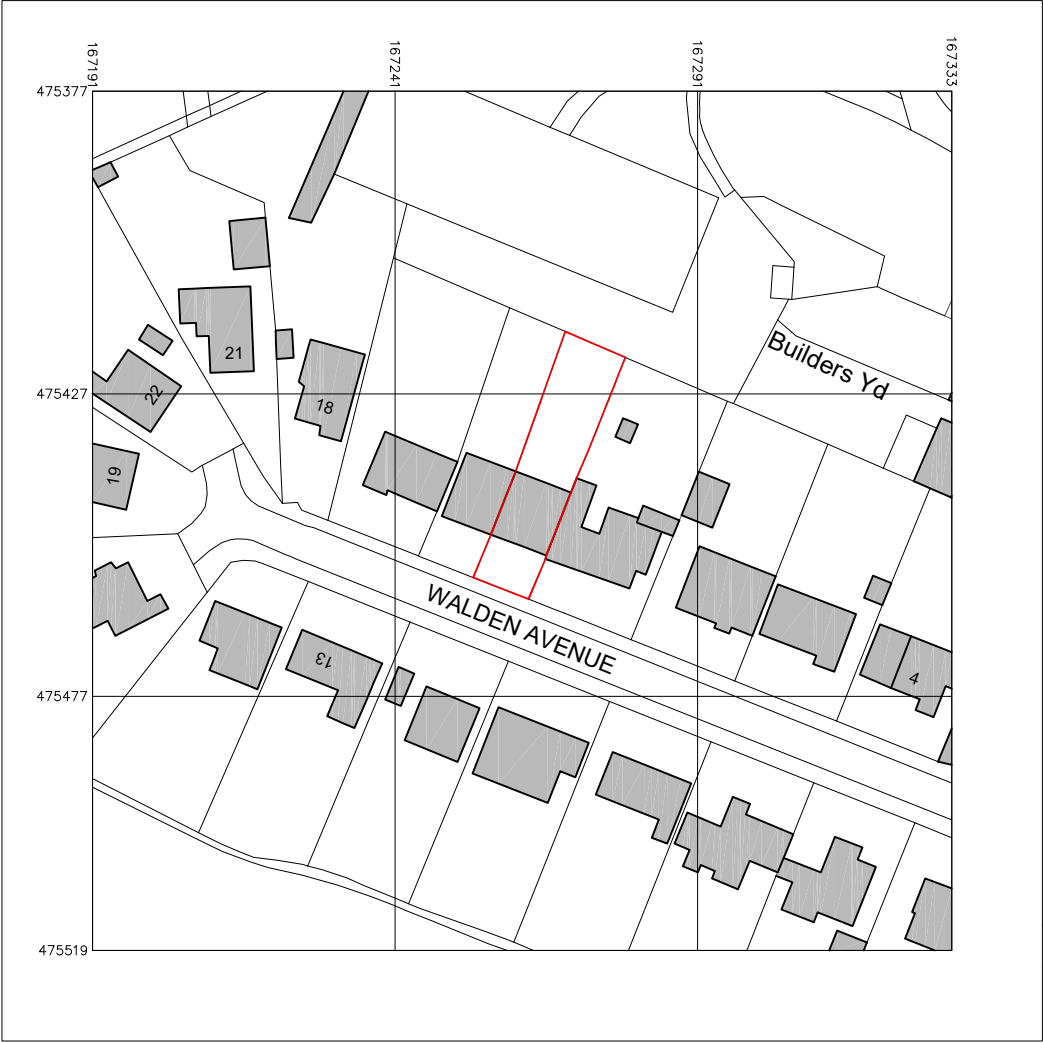

Site Location Plan - As Existing
Scale: 1:1250

All dimensions are to be checked on site before work commences.
Figured dimensions to be taken in preference to scaled dimensions.
If in doubt please ask.
© Copyright reserved.

Rev	Description	Date	Initials
FOR PLANNING SUBMISSION			
HOLTHAM+NEWMAN ARCHITECTS			
The Old Dairy 228 High Street, Sparrow's Wood, Reading, Berkshire RG7 1DN T: 07371 316490 E: hello@hnmarchitects.co.uk			
Project: 12, Walden Avenue Arborfield Reading RG2 9HR			
Client: Mr and Mrs N. Clarke			
Drawing Title: Site Location Plan			
-			
As Existing			
Scale: 1:1250 @ A3		Dwg. No.:	Rev.:
-		2506-P104	-
Drawn by: DH			
Date: April 2025			