



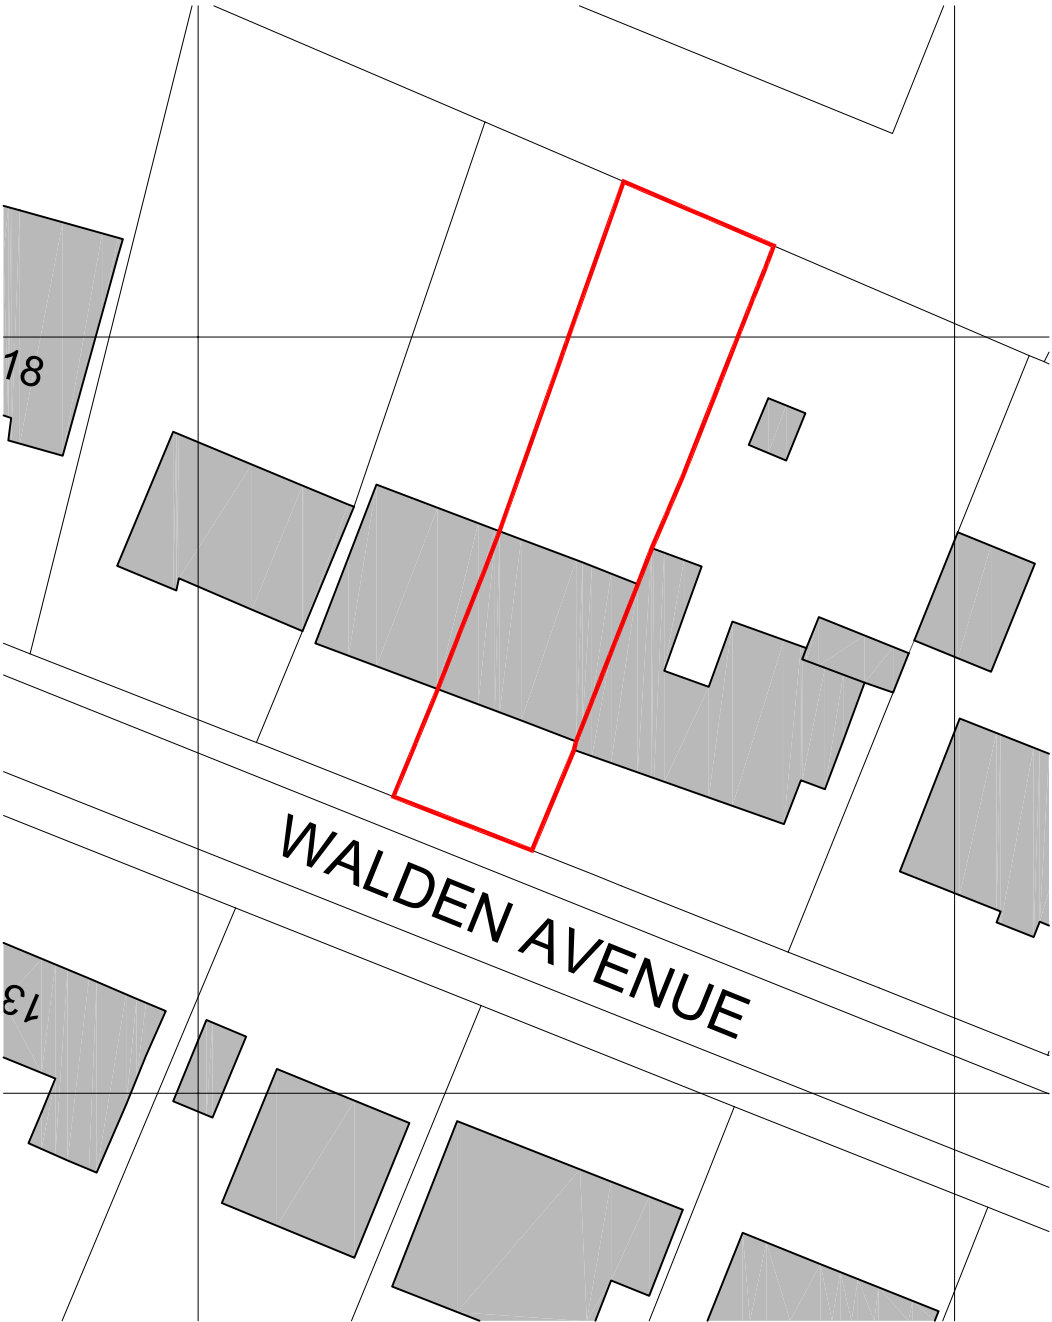

Block Plan - As Existing

Scale: 1:500

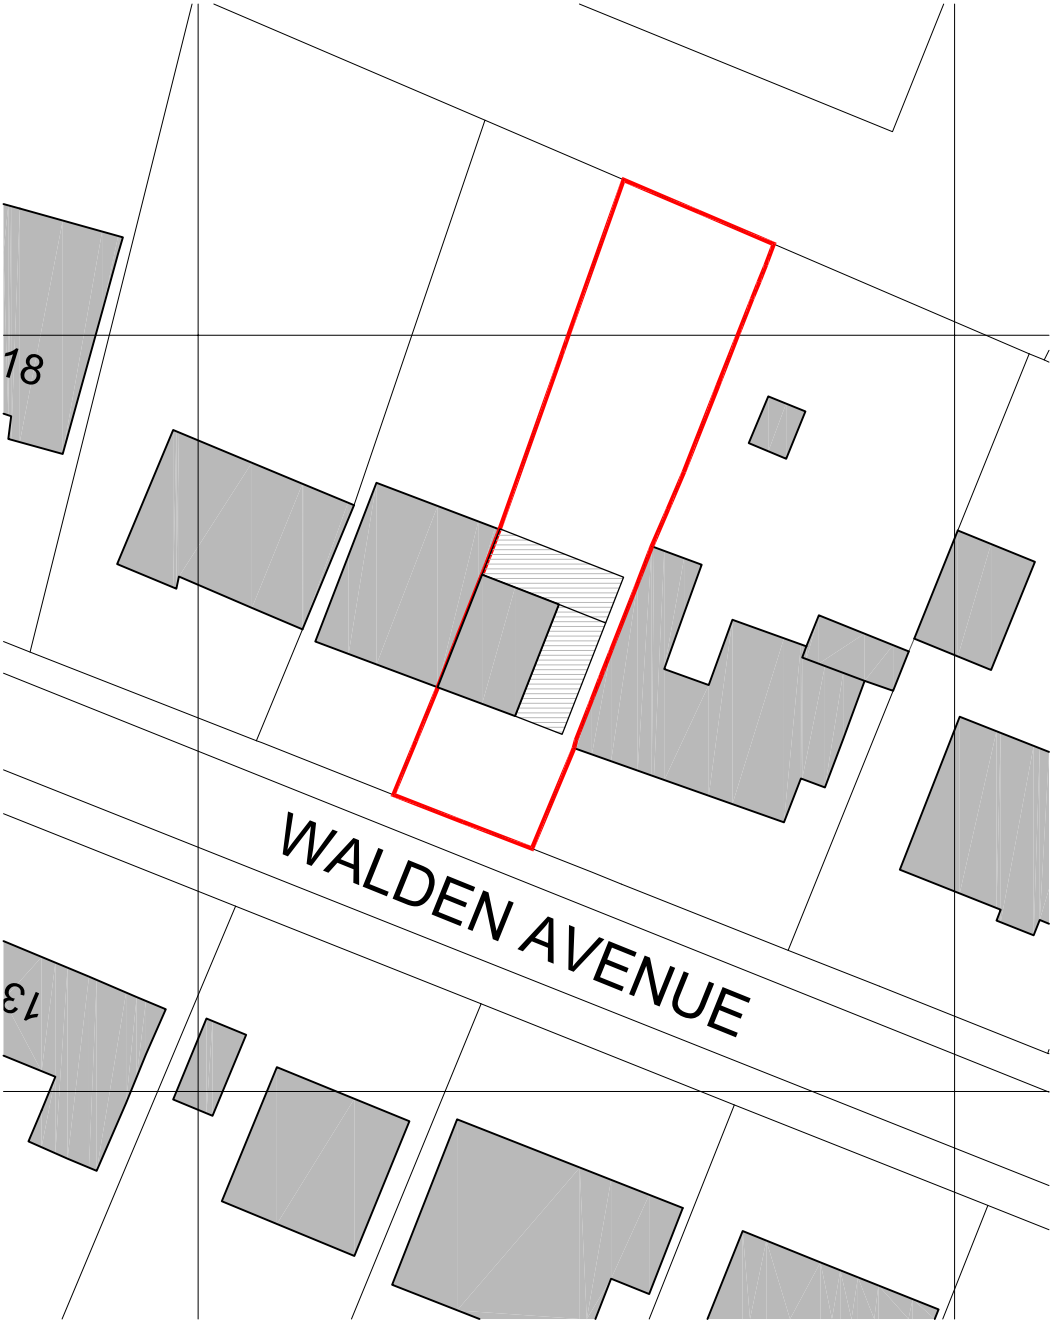

Block Plan - As Proposed

Scale: 1:500

Rev	Description	Date	Initials
FOR PLANNING SUBMISSION			

HOLTHAM+NEWMAN
ARCHITECTS


The Old Dairy
228 High Street, Sowerth Wood,
Reading, Berkshire RG7 1DN
T: 07271 316490
E: info@hnmarchitects.co.uk

Project:
12, Walden Avenue
Arborfield
Reading
RG2 9HR

Client:
Mr and Mrs N. Clarke

Drawing Title:
Block Plan
Site Layout

As Existing and Proposed		
Scale: 1:500 @ A3	Dwg. No.: 2506-P105	Rev.: -
Drawn by: DH		
Date: April 2025		

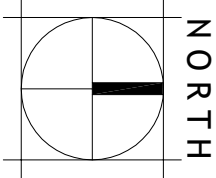

Scale Bar 1:500