



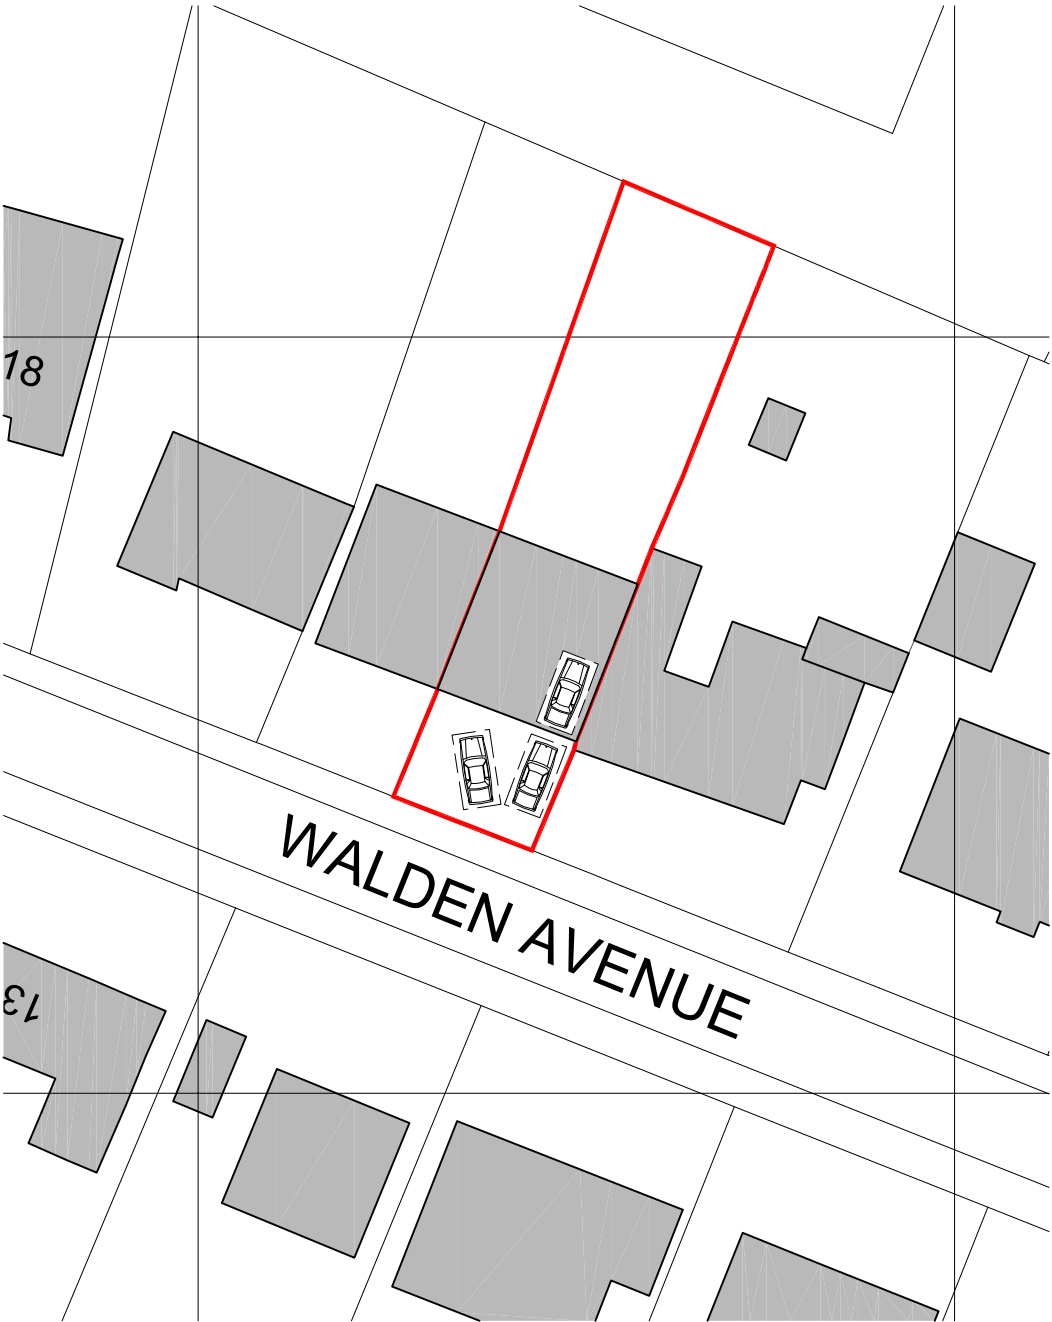

Block Plan (Car Parking Layout) - As Existing

Scale: 1:500

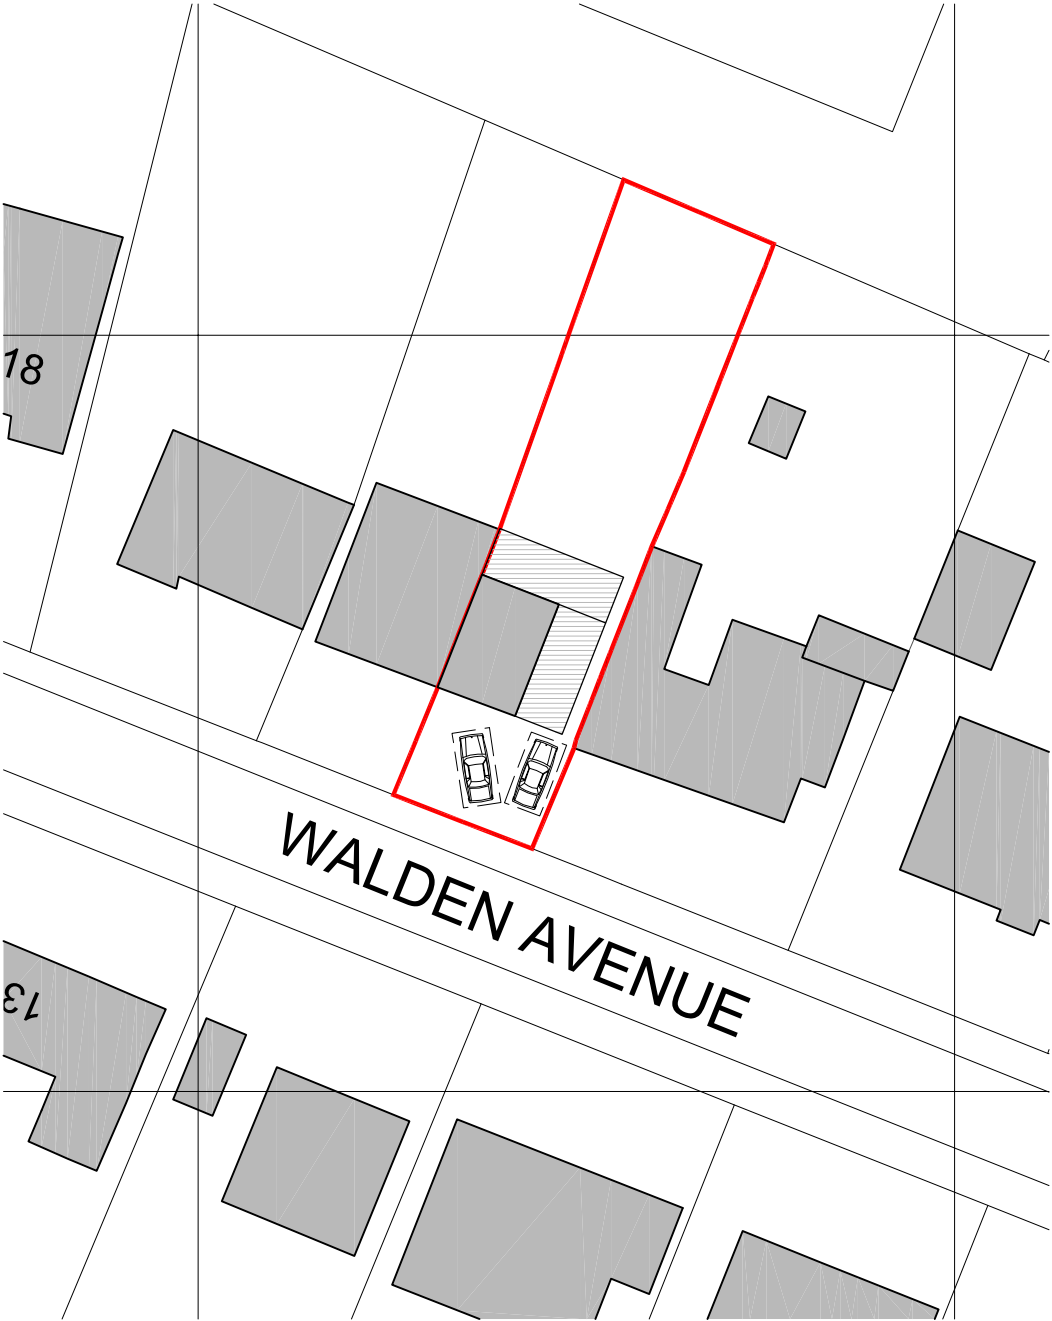


Block Plan (Car Parking Layout) - As Proposed

Scale: 1:500

Rev	Description	Date	Initials
FOR PLANNING SUBMISSION			

HOLTHAM+NEWMAN ARCHITECTS The Old Dairy 228 High Street, Sowerth Wood, Reading, Berkshire RG7 1DN T: 07271 316490 E: info@hnmarchitects.co.uk			
Project: 12, Walden Avenue Arborfield Reading RG2 9HR			
Client: Mr and Mrs N. Clarke			
Drawing Title: Block Plan Car Parking Layout			
As Existing and Proposed			
Scale: 1:500 @ A3		Dwg. No.:	Rev.:
Drawn by: DH		2506-P106	-
Date: April 2025			

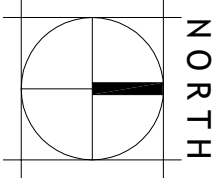

Scale Bar 1:500