
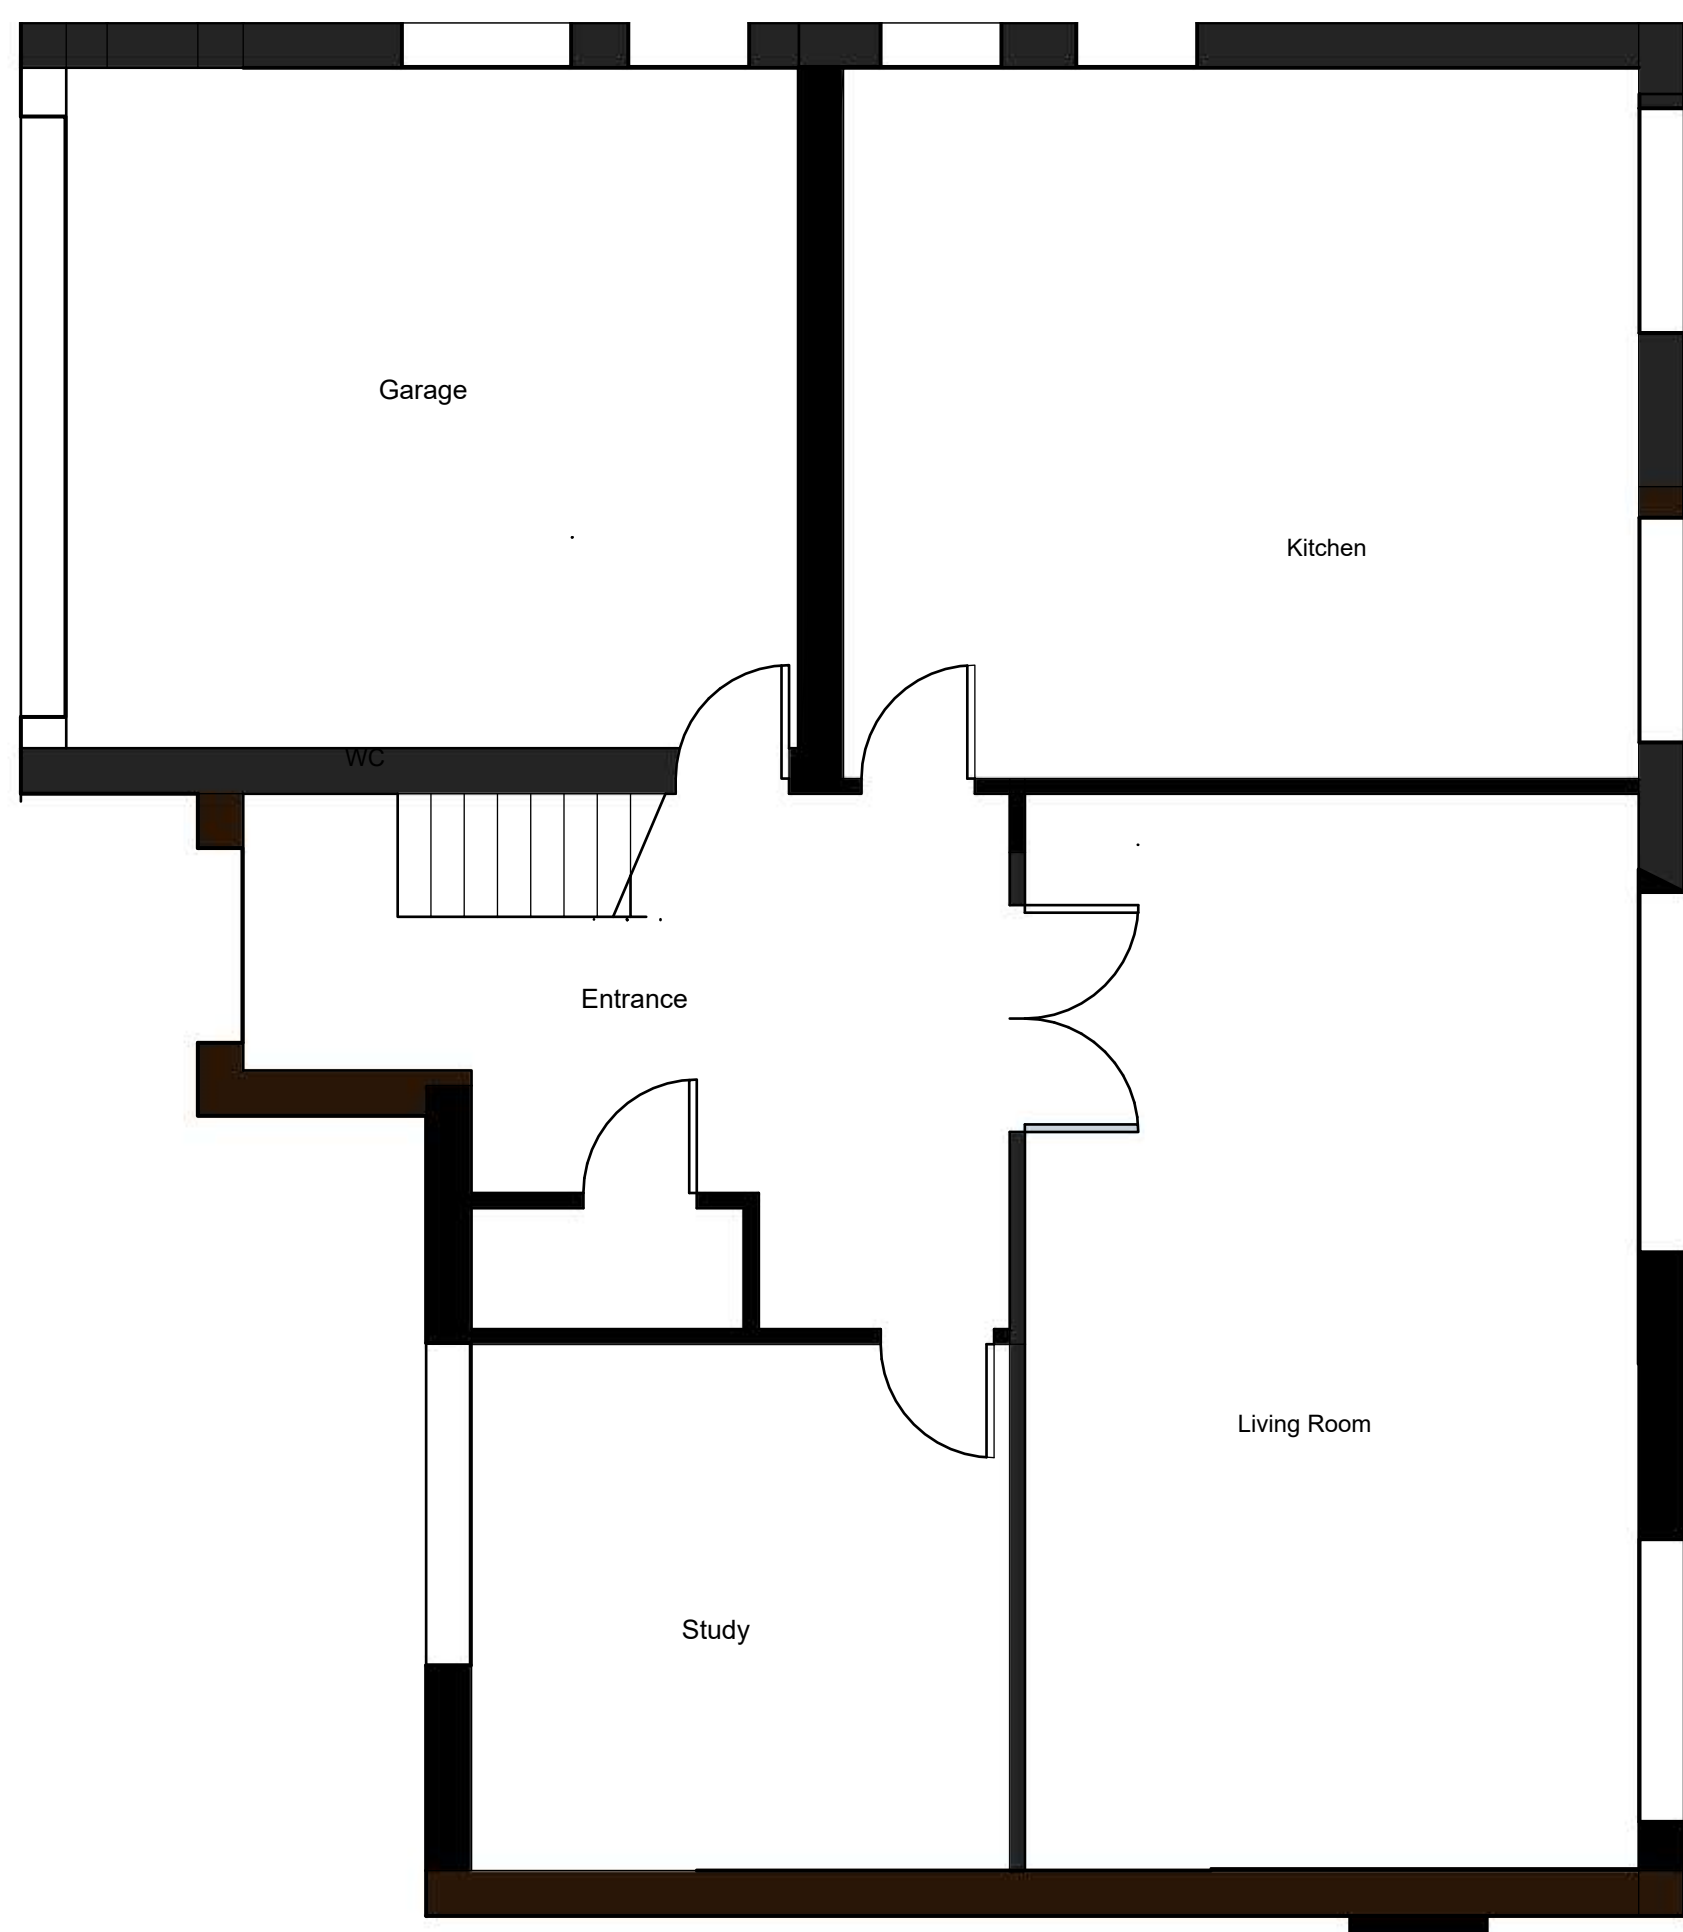


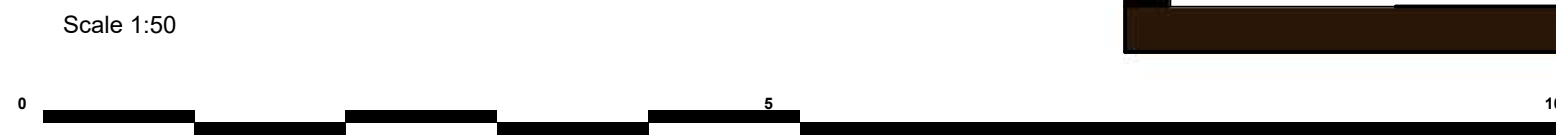

Proposed

Ground Floor
Plan

A.1


ICAL Consultants
Trilliums
Ashmore Green
Thatcham
Berkshire
RG18 9ER
www.icost.co.uk
07769 650780

CLIENT
Mr Costar and Ms Goodall
19 Autumn Walk
Wargrave
RG10 8BS


PROJECT
Loft Conversion
PROJECT NO.
245.170

ISSUE
MM.DD.YY
DRAWN BY
NH, MB



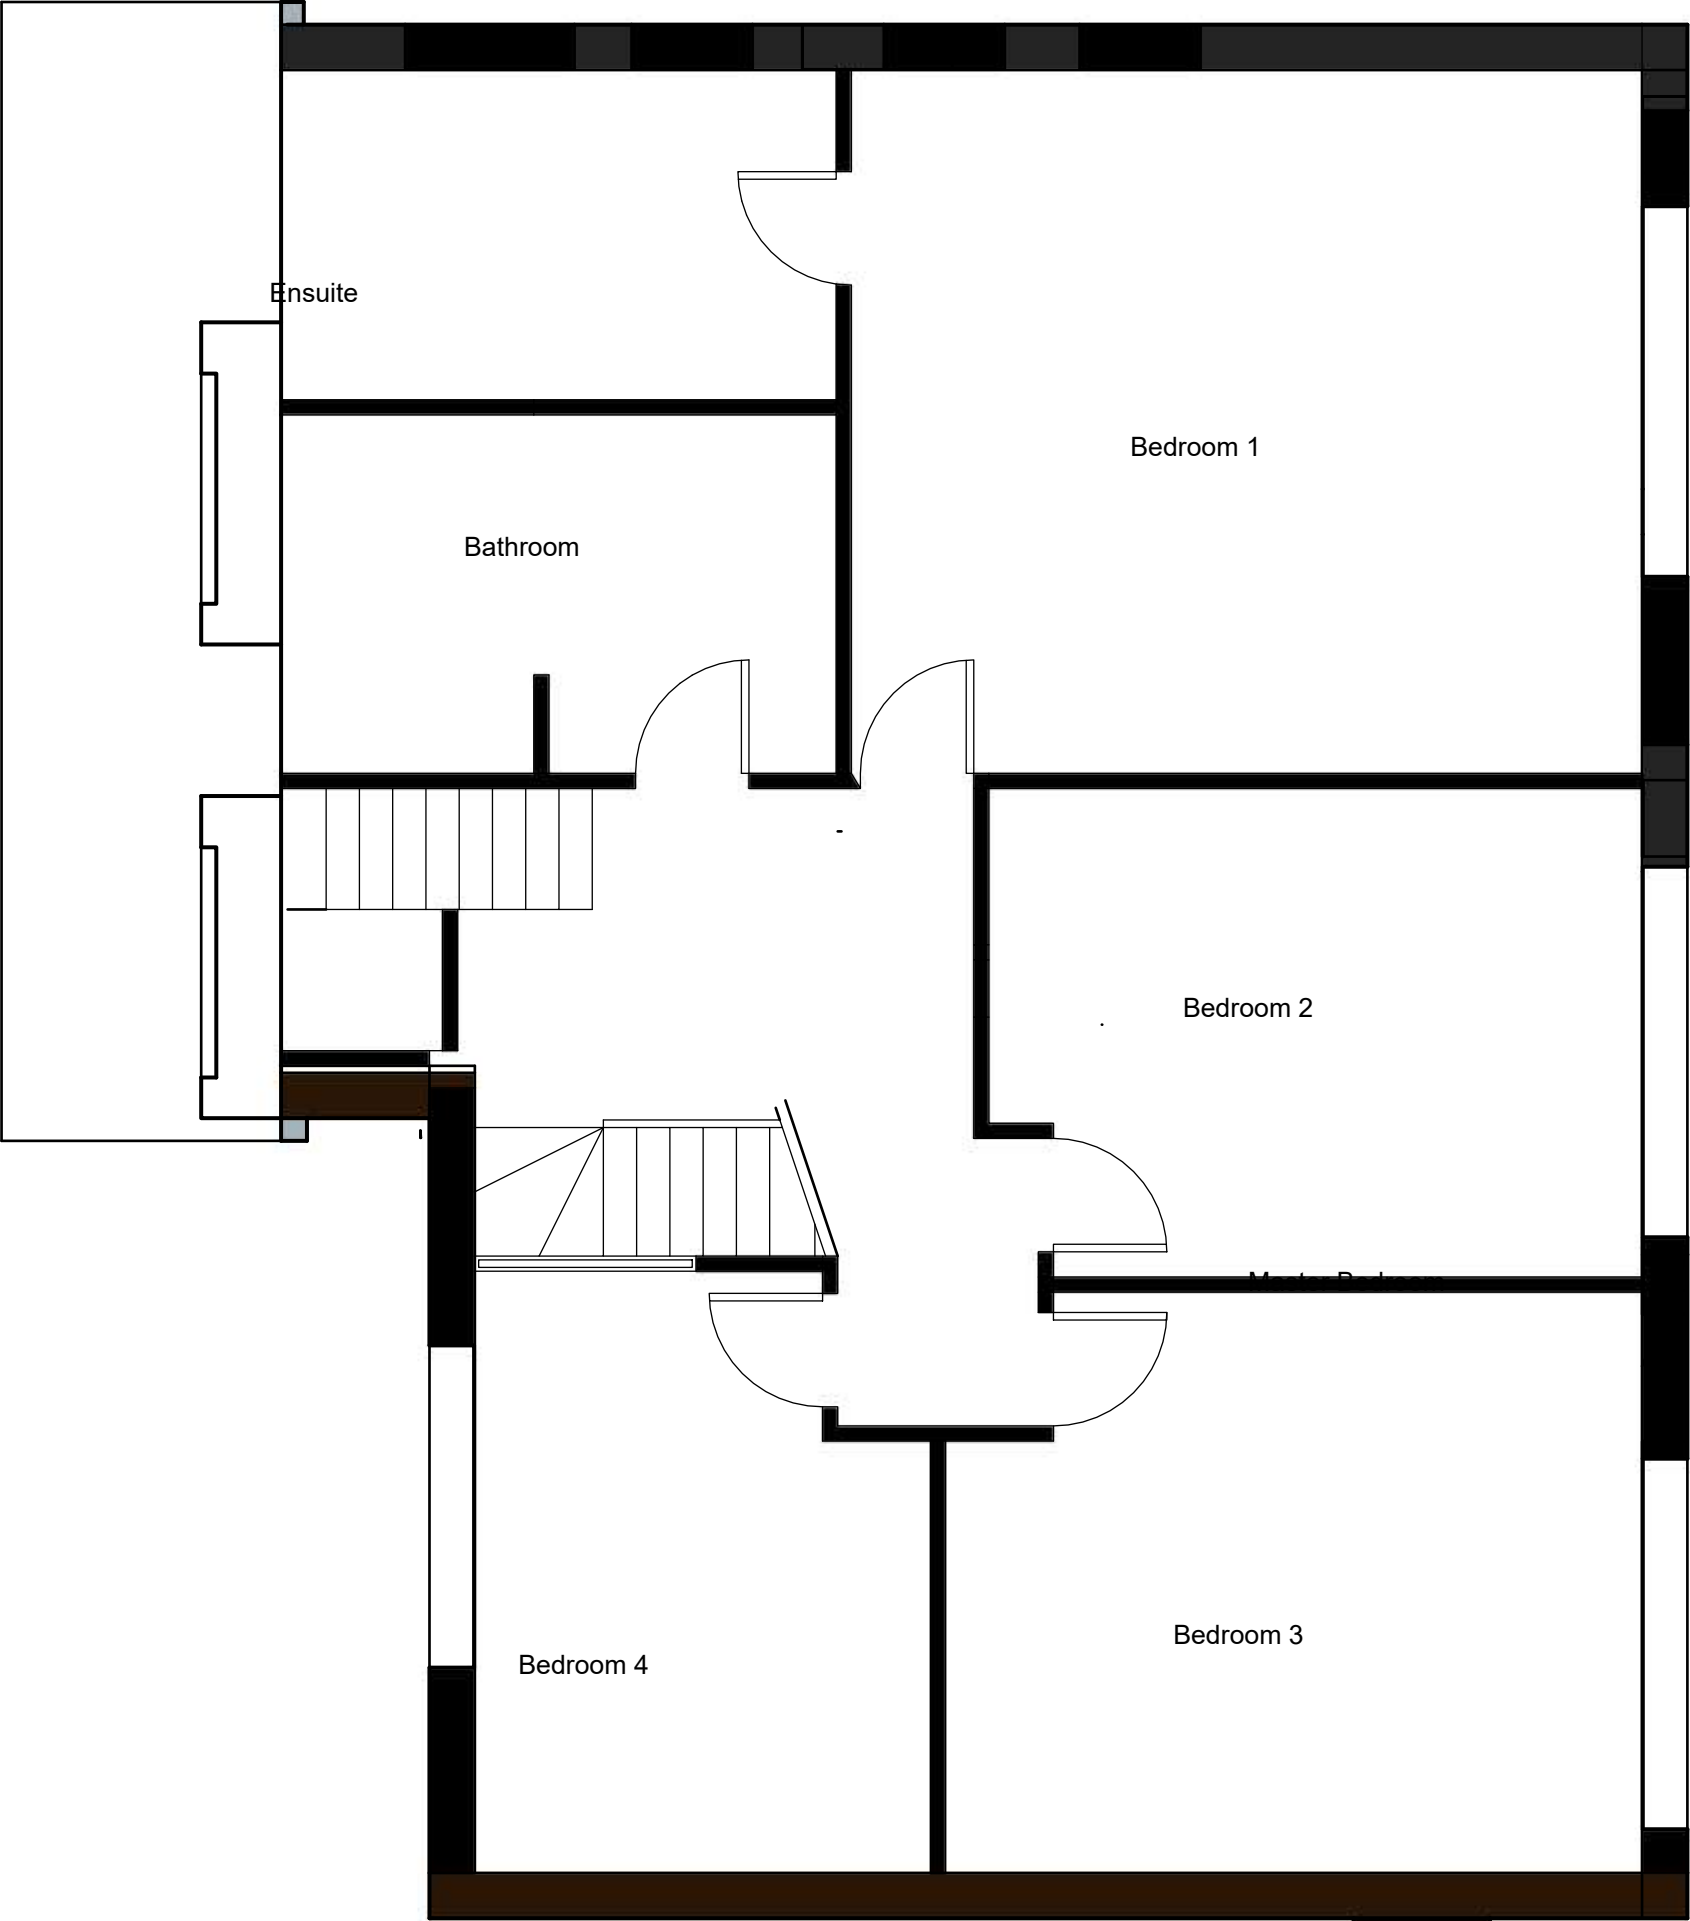

Scale 1:50

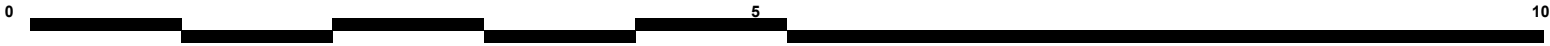

Proposed

First Floor
Plan

A.1

ICAL Consultants
Trilliums
Ashmore Green
Thatcham
Berkshire
RG18 9ER
www.icost.co.uk
07769 650780


CLIENT
Mr Costar and Ms Goodall
19 Autumn Walk
Wargrave
RG10 8BS

PROJECT
Loft Conversion
PROJECT NO.
245.170

ISSUE
MM.DD.YY
DRAWN BY
NH, MB




Scale 1:50

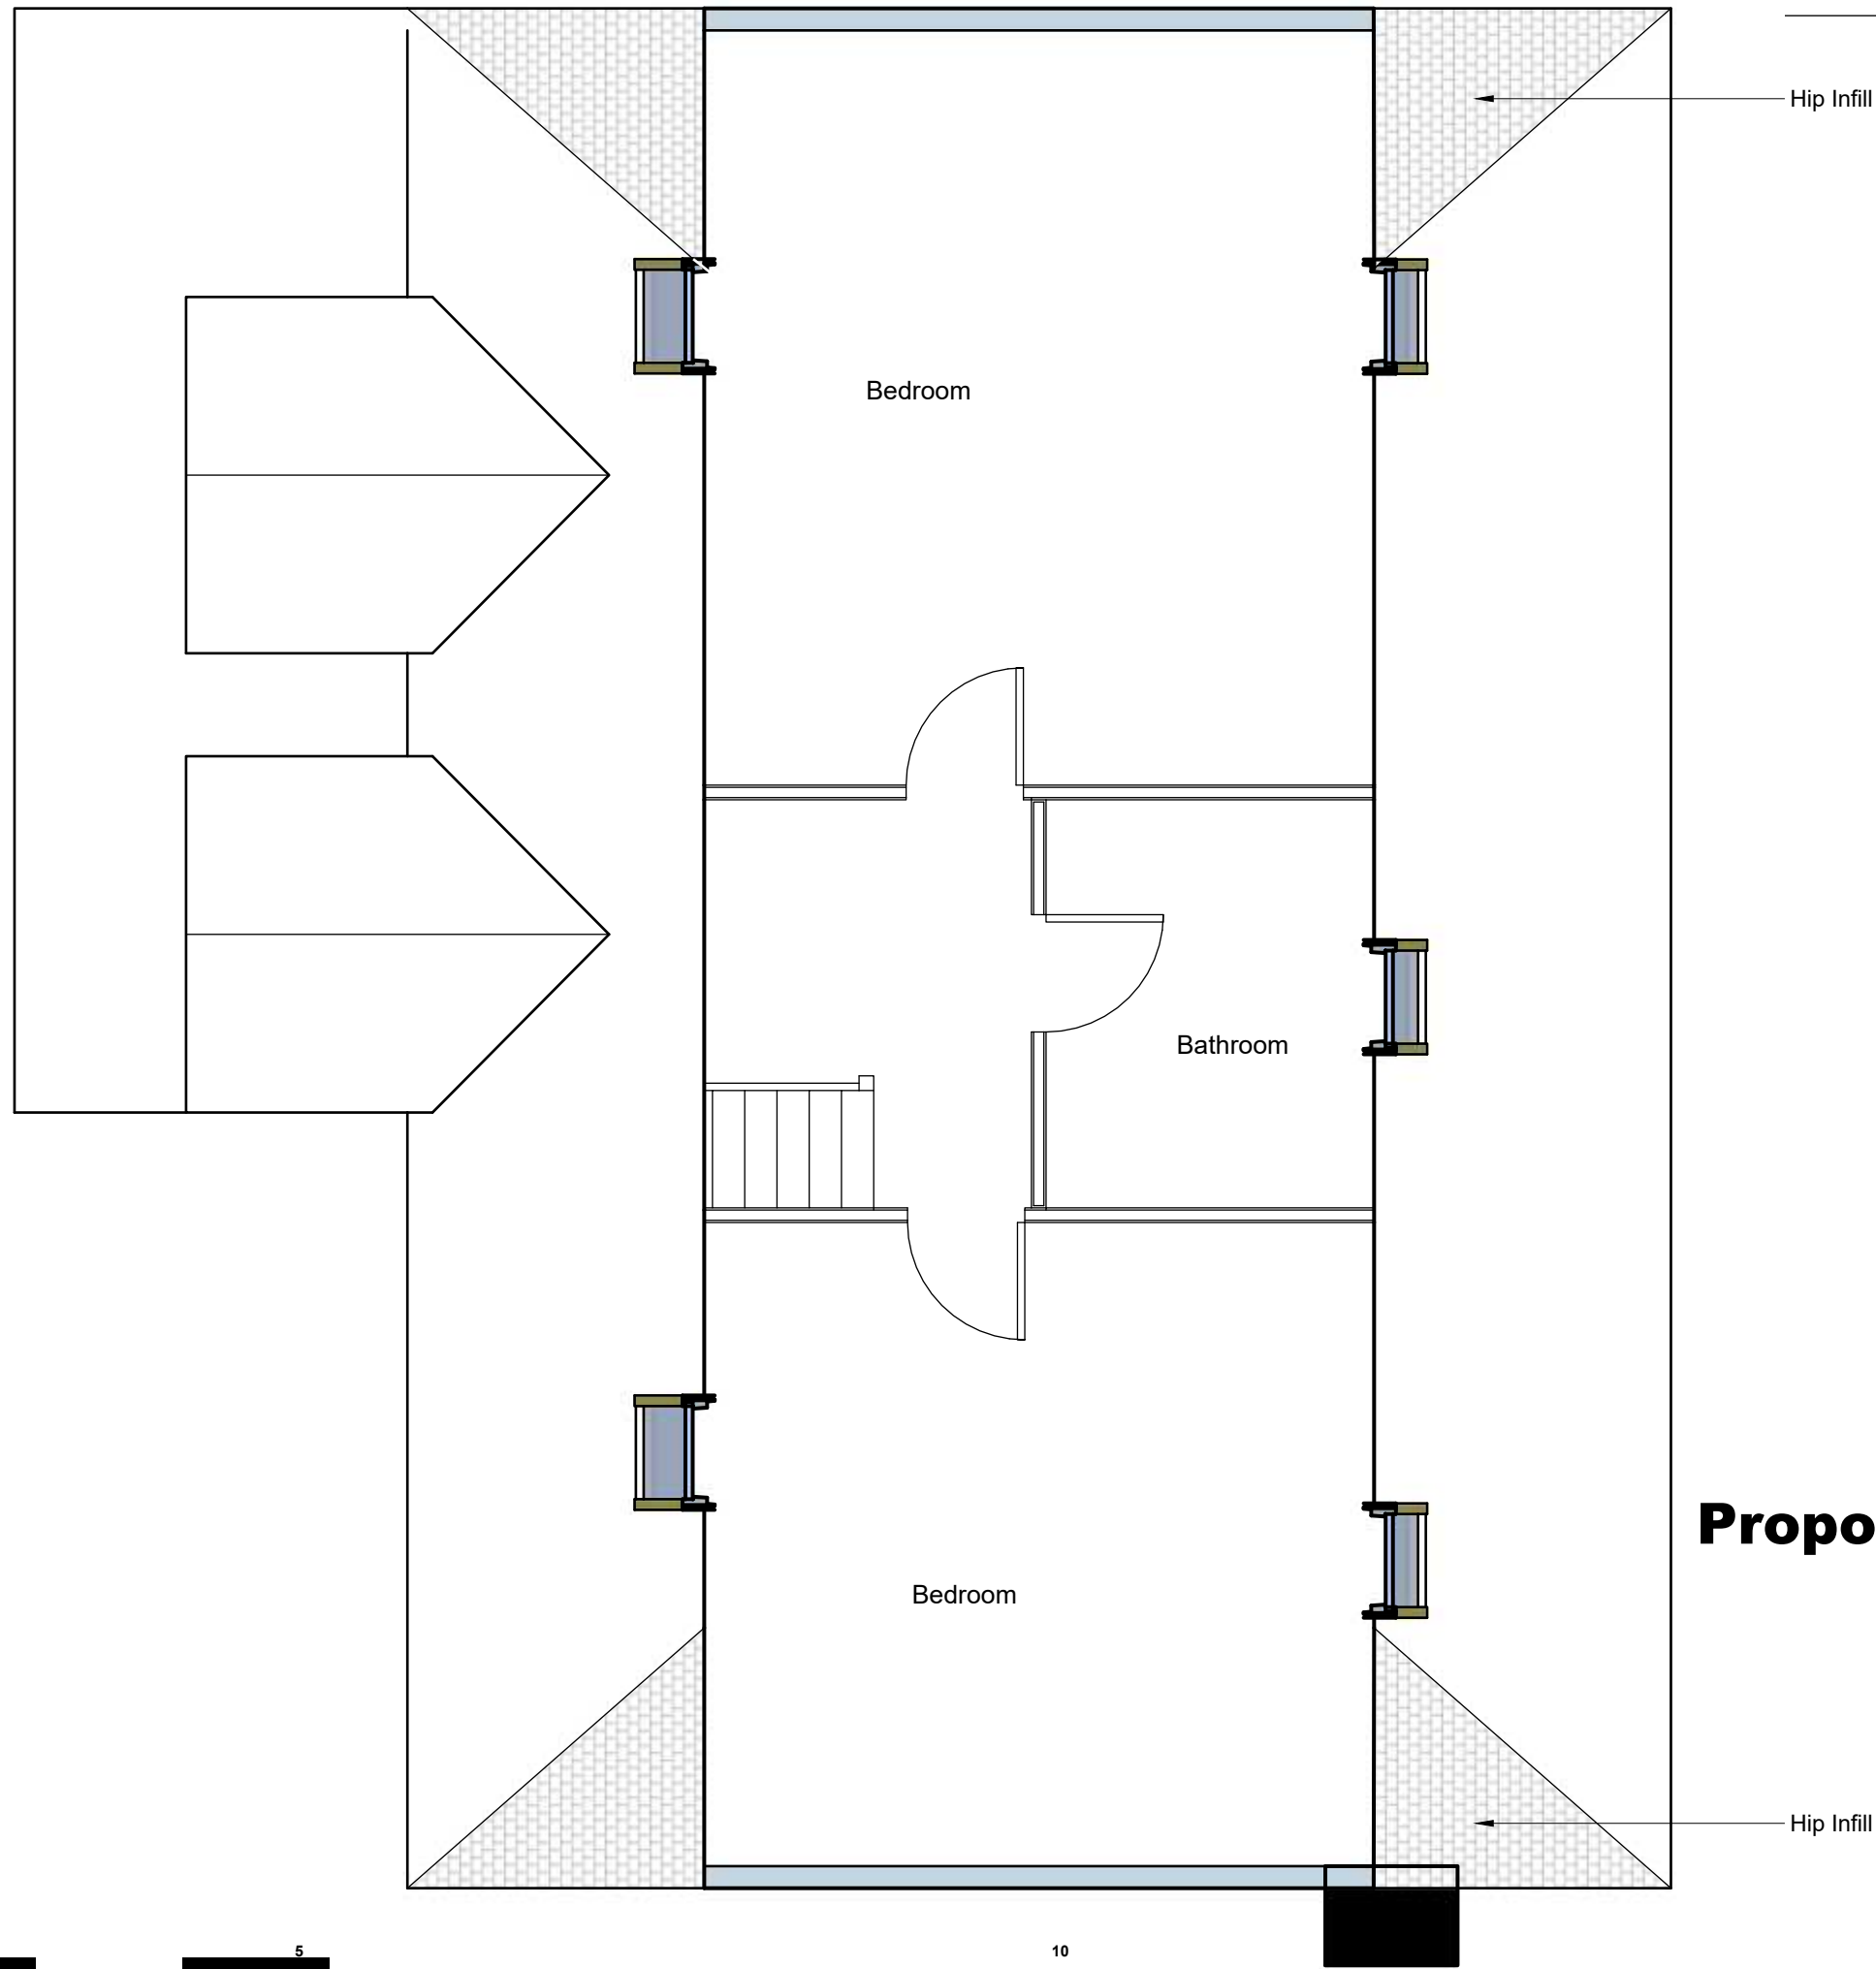

Proposed

Scale 1:50

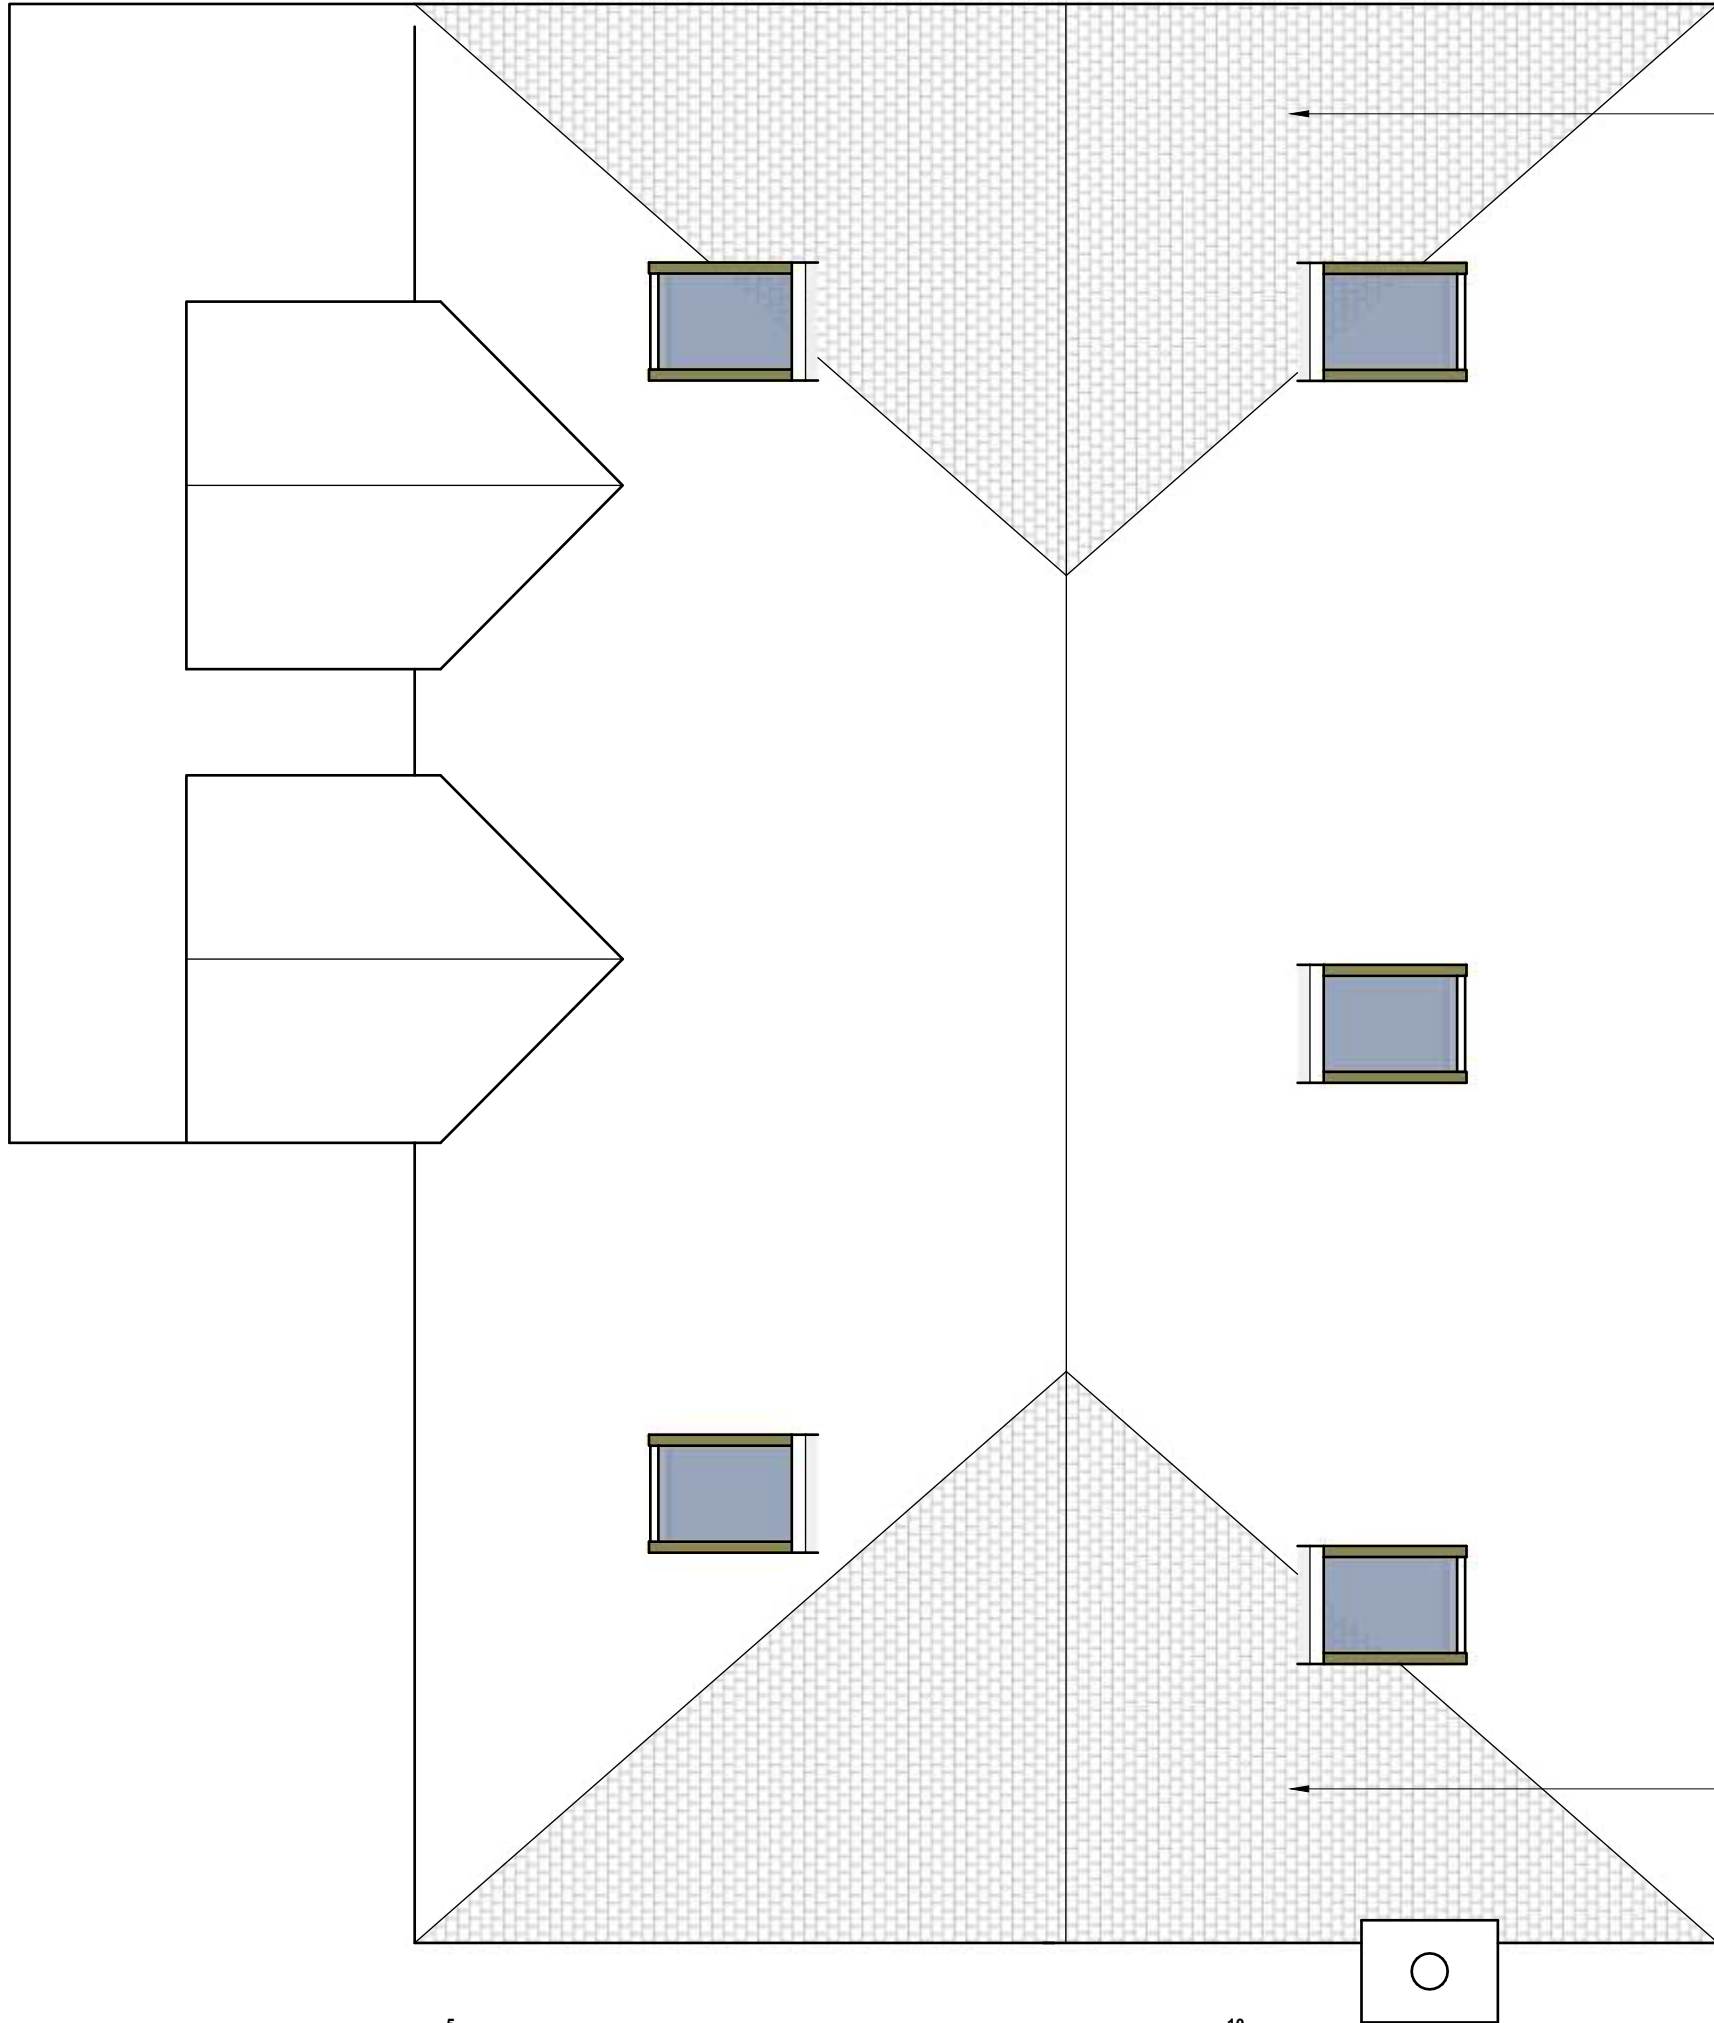

Hip Infill


Hip Infill

Proposed


Scale 1:50



Proposed

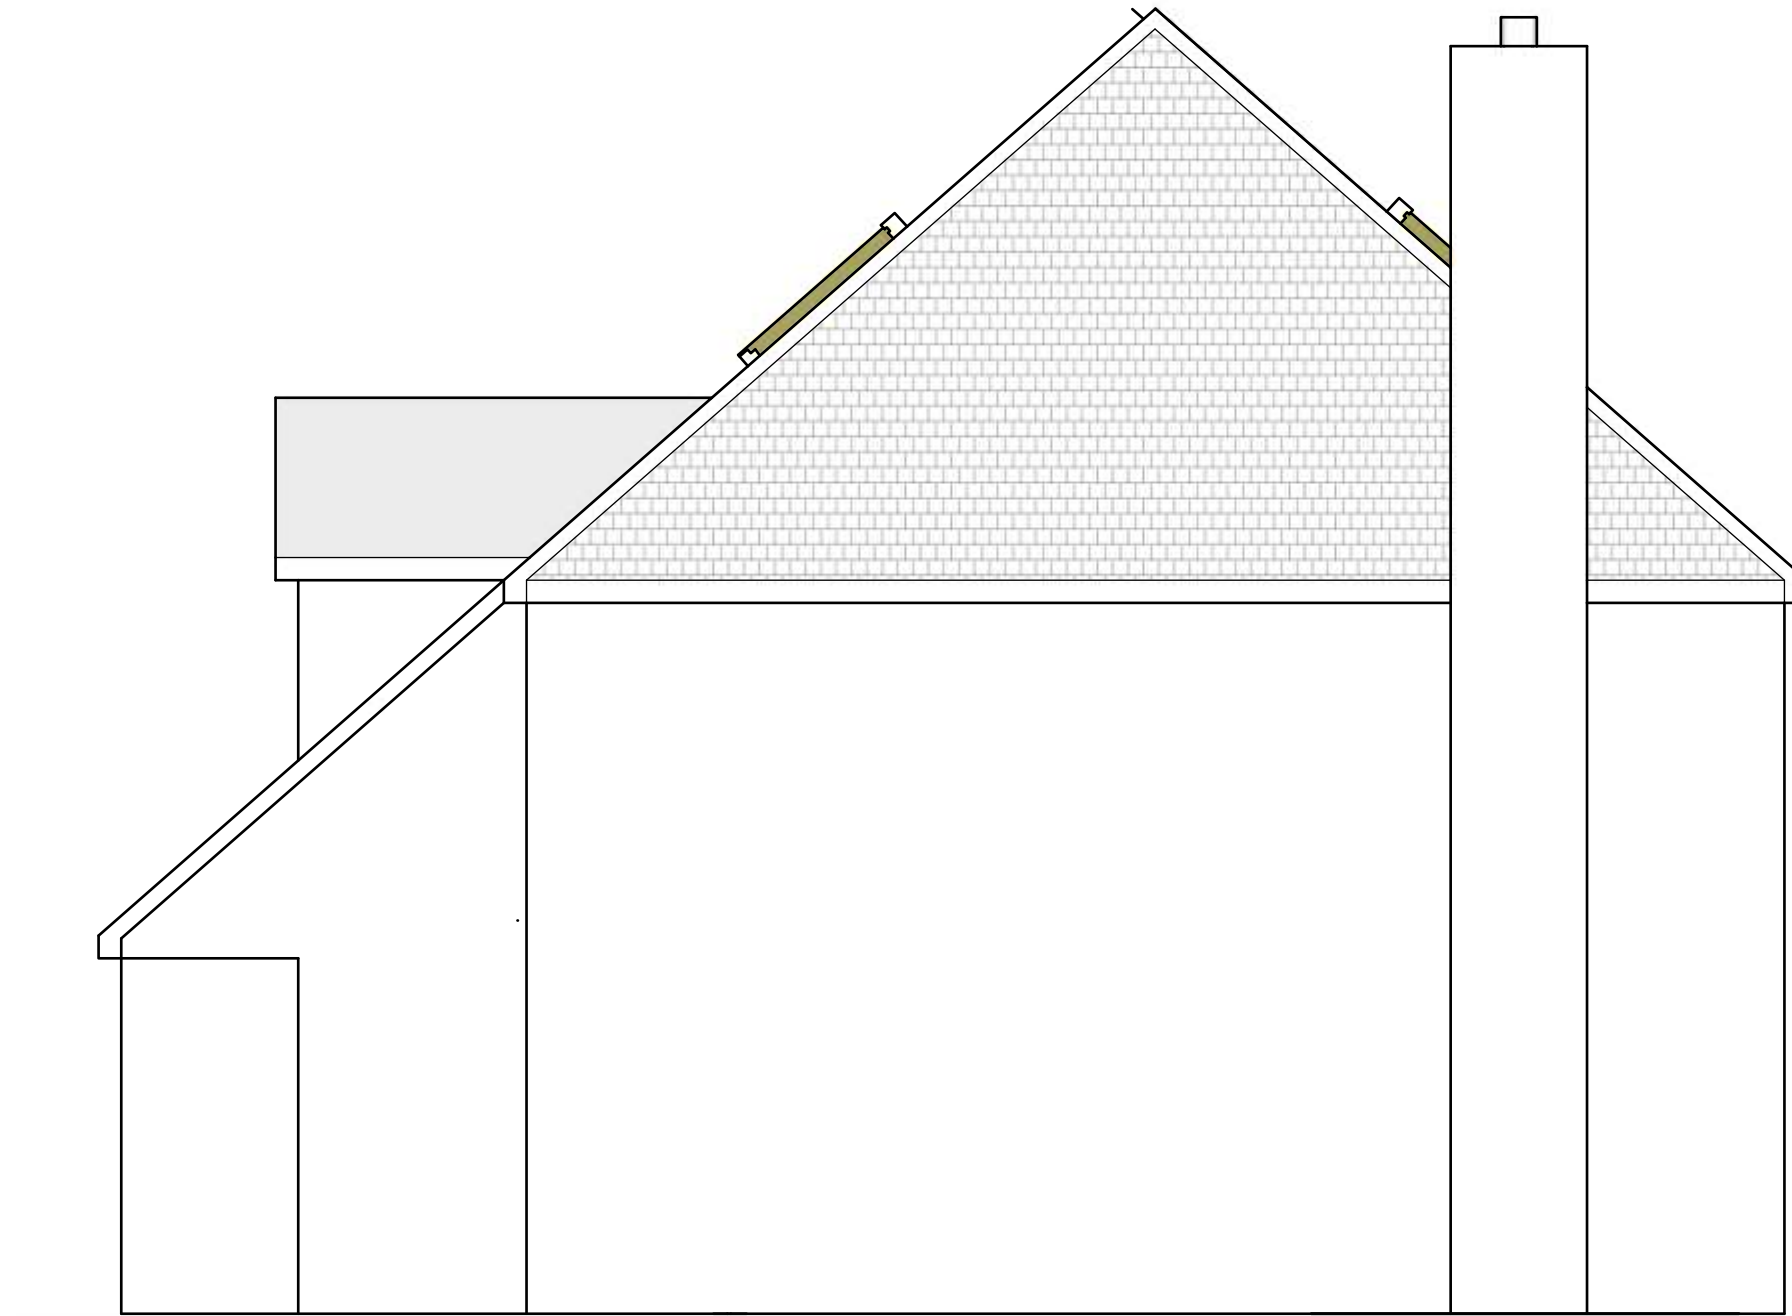

Scale 1:50

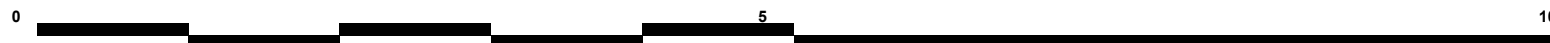

Proposed





Scale 1:50



Proposed

Scale 1:50

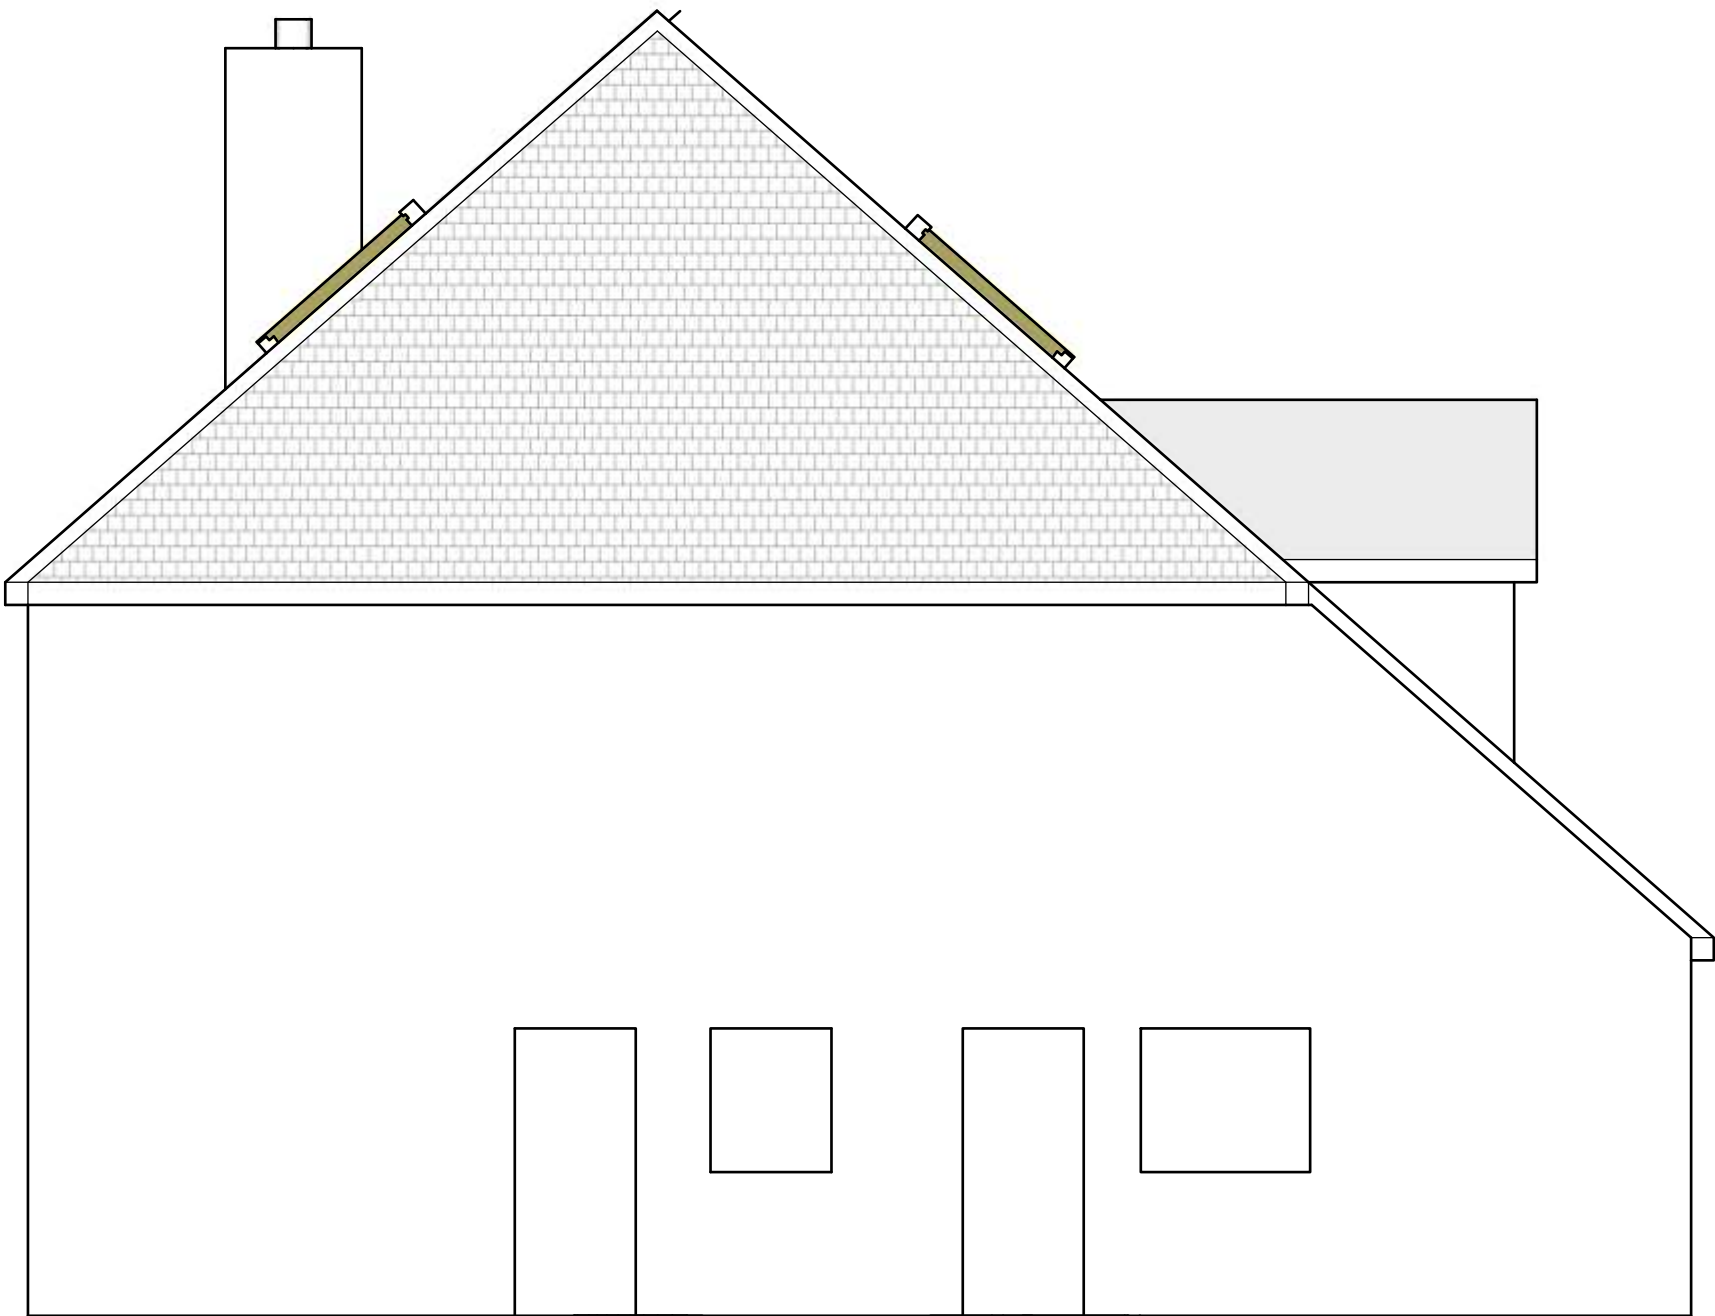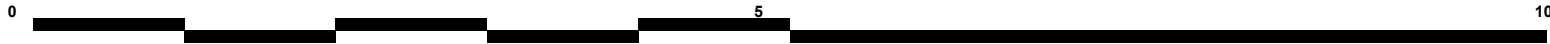

Proposed