



© The Barn Partnership Professional Services Ltd
This drawing is the sole copyright of The Barn Partnership and no part may be reproduced without their written consent.
FIGURED DIMENSIONS ONLY ARE TO BE FROM THIS DRAWING
All dimensions are to be checked on site
This drawing is to be read in conjunction with all relevant consultants information.

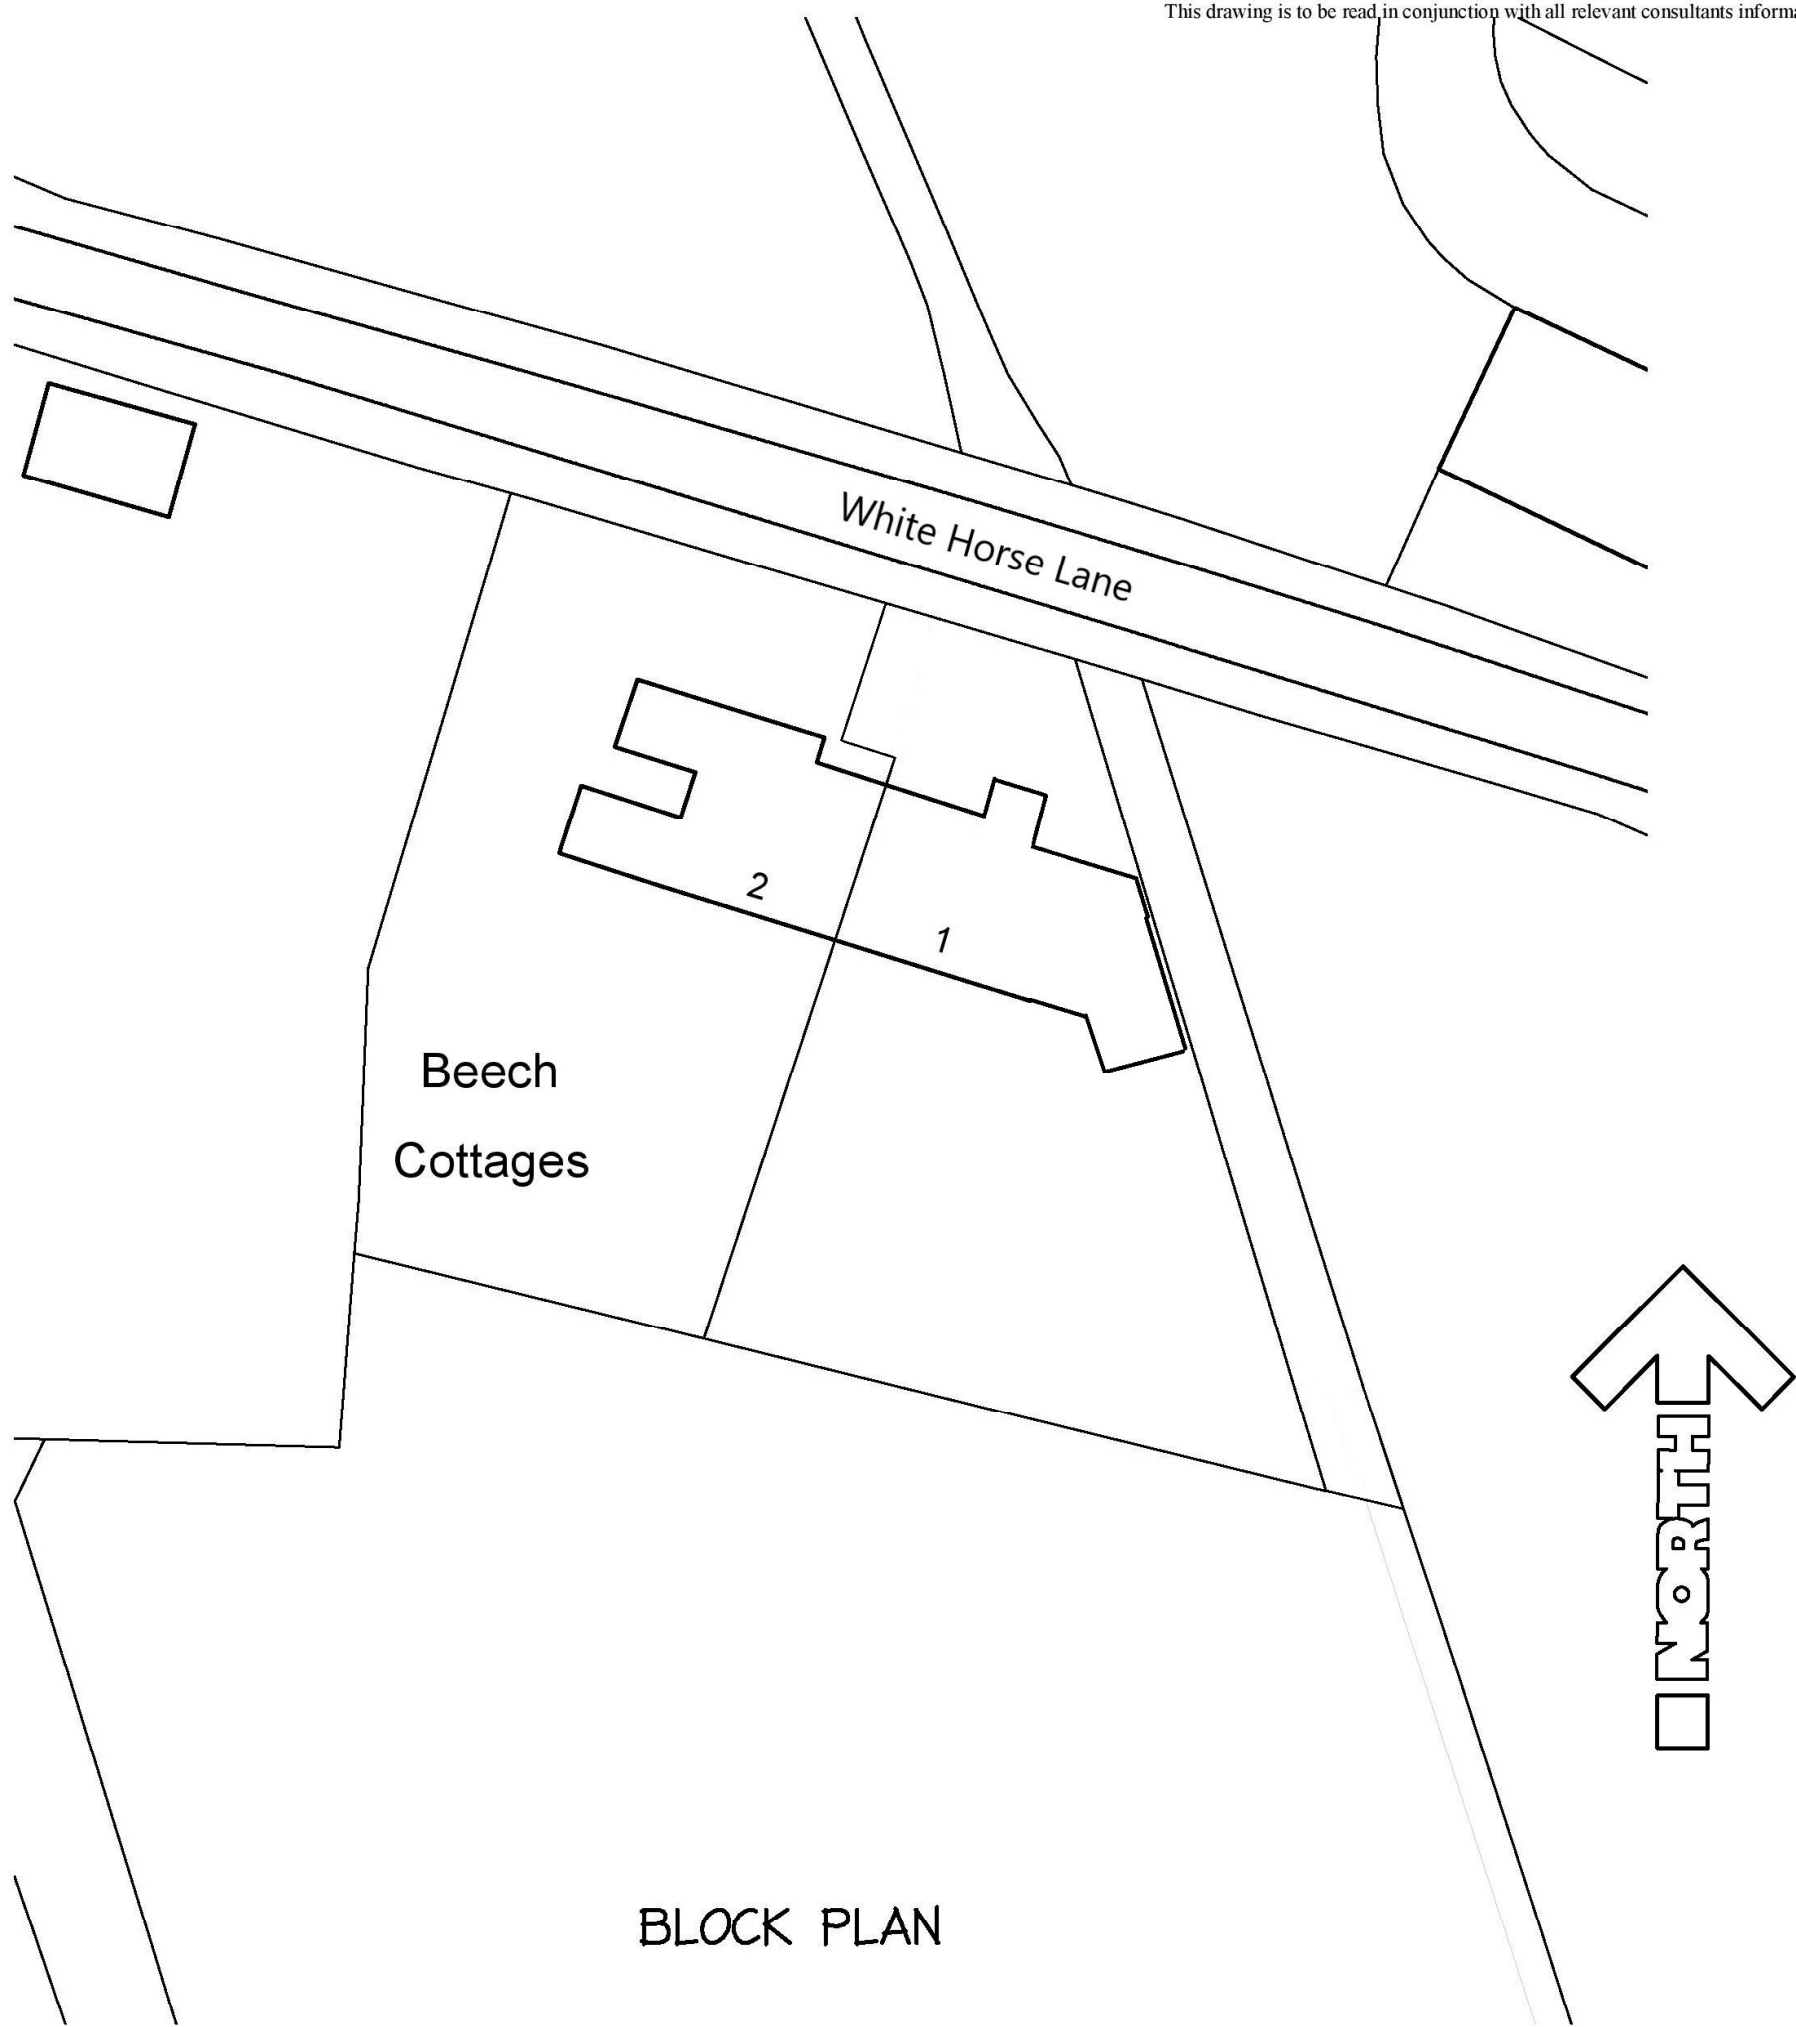

Mapping contents (c) Crown copyright and database rights 2018 Ordnance Survey 100035207

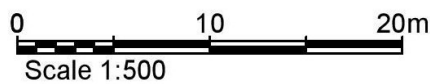

Rev.		Notes	Date	
		Brooks Farm Bath Road Beenham Reading, Berkshire RG7 5JB Tel: 0118 930 6633 info@thebarnpartnership.co.uk	Project	
			Proposed Extensions and Alterations 1, Beech Cottage, White Horse Lane Finchampstead, RG40 4LX	
			Drawing Title	
			Block Plan	
Drawn	CWG		Date	15/10/19
			Scale	1:500
			Size	A3
Client		Mr. D. Greenwood	Drawing No.	899/02
			Rev.	-
			Sketch	
			Planning	●
			Building Control	
			Constr.	