


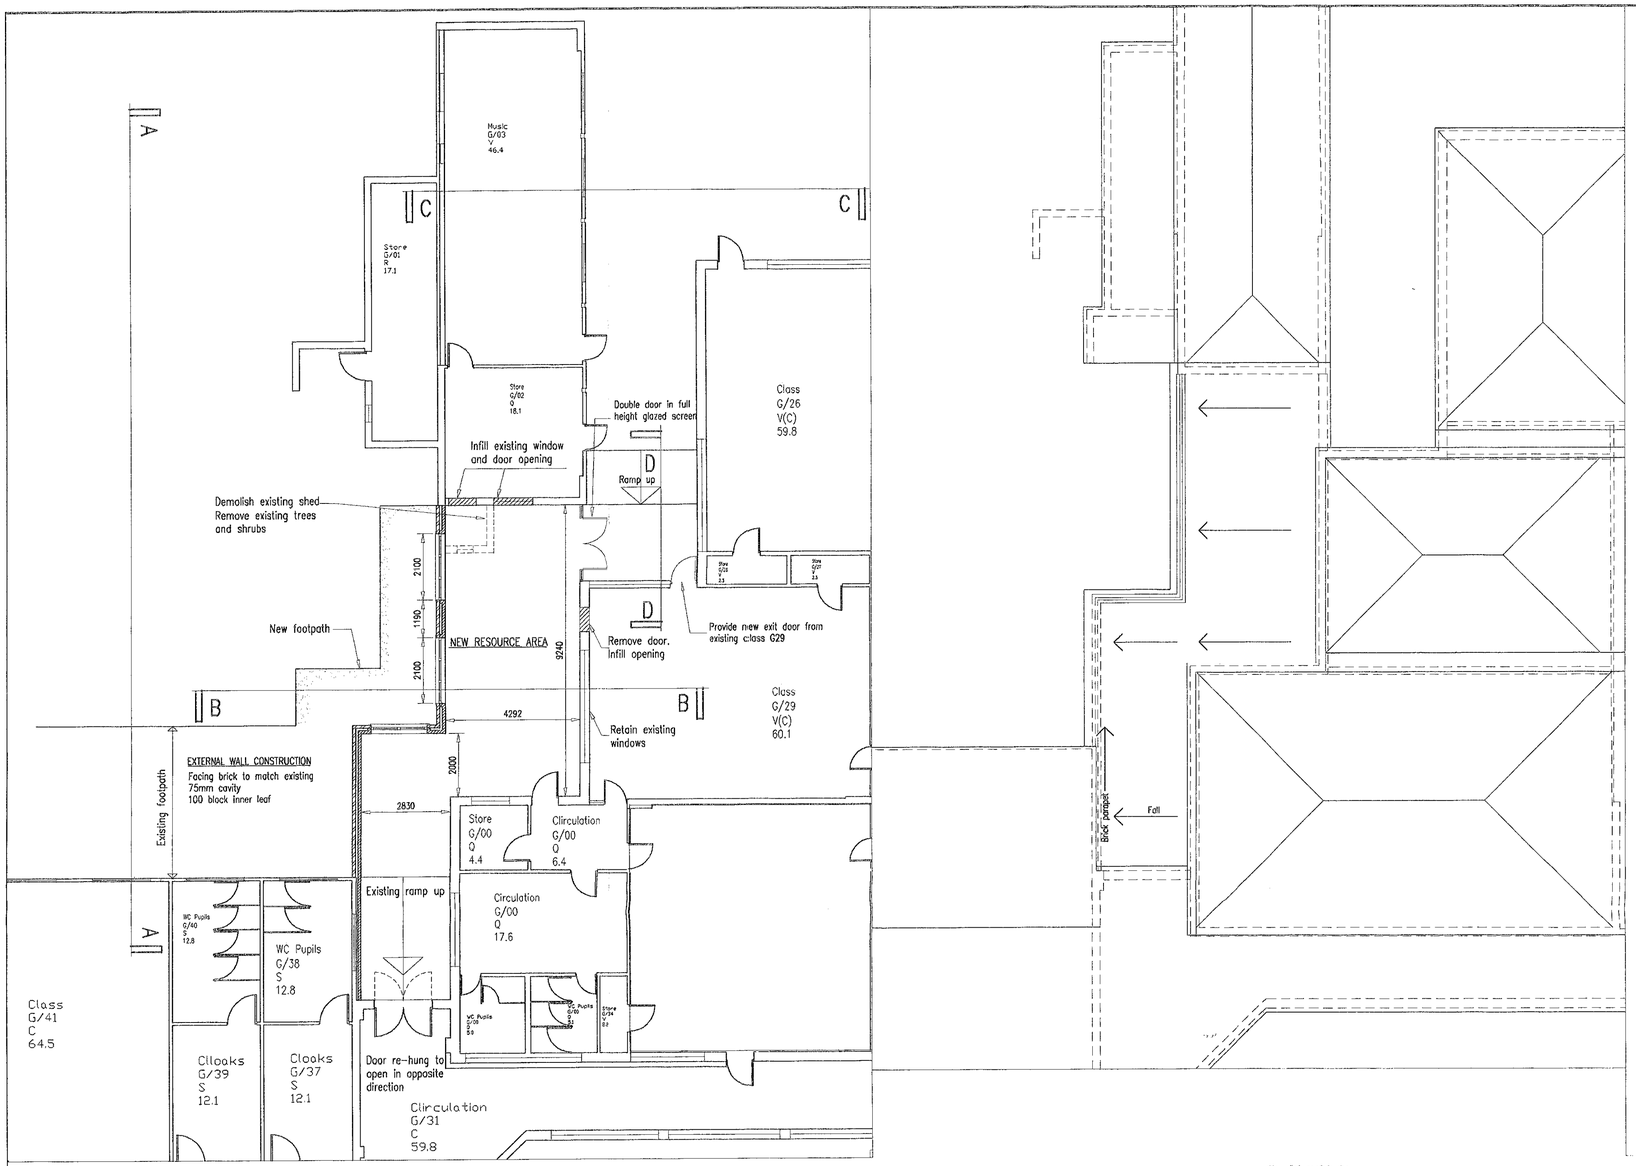


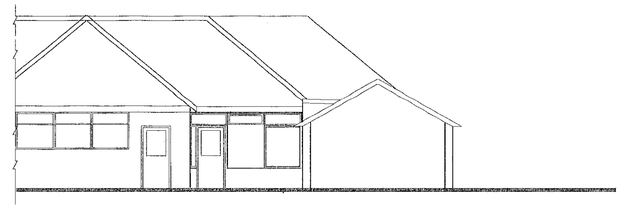


Proposed Elevation C–C

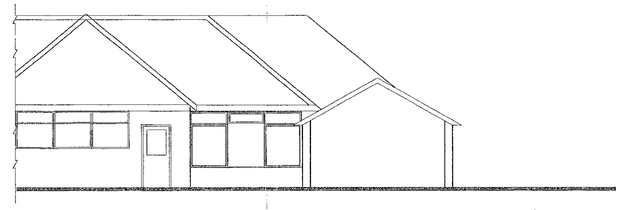


Existing Elevation C–C

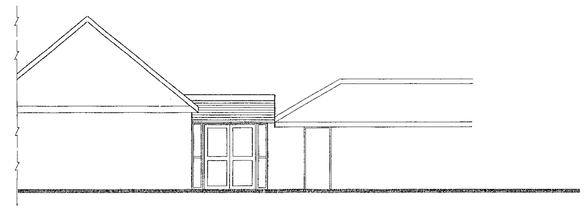


Elevation D–D

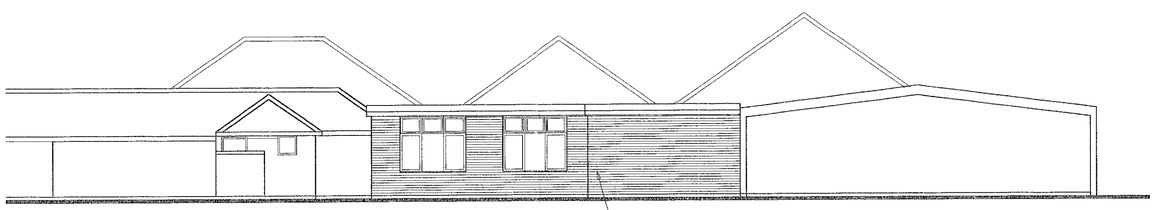


Proposed Elevation A–A

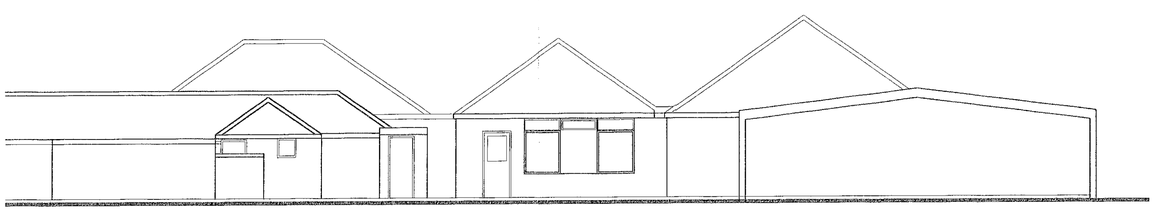

Existing Elevation A–A

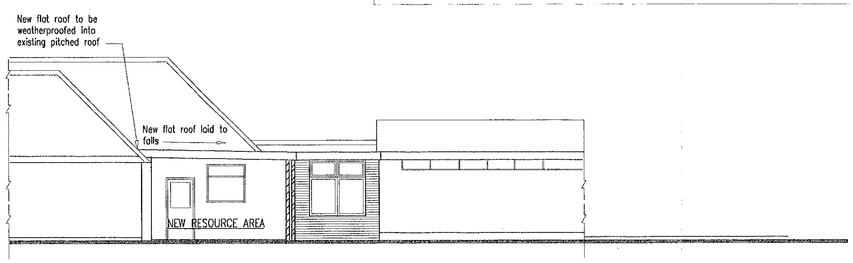

Proposed Sectional Elevation B–B

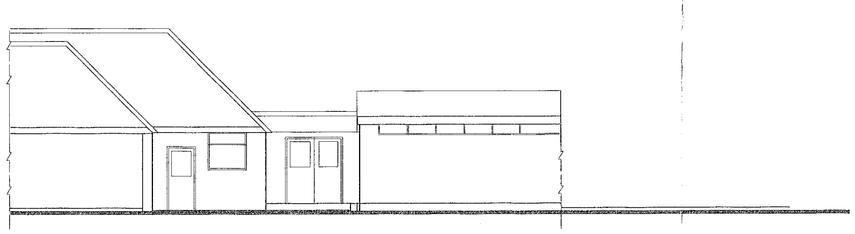

Existing Sectional Elevation B–B

SUPERSEDED

05.MAR2001 3515

M.Sartorio ARICS MBEng
HEAD OF PROPERTY SERVICES
P.O. Box 151,
Civic Offices,
Shute End,
Wokingham,
Berks, RG40 1WH

The Anthony Smith Partnership
Construction Consultants
Castlefield House
113 Castle Hill
Reading
Berkshire
RG1 7SY
Telephone 0118 939 1195
Fax 0118 950 4170

Client: Wokingham District Council
Support Services Department
Property Services, Shute End
Wokingham, Berks, RG40 1WH

Project: Bearwood Primary School
Bearwood Road
Sindesham
Reading, Berks, RG41 5BB

Drawing: Proposed Resource Area

Drawn by: Bpft


Date: 14.7.2000

Scale: 1:100


Dwg.No. 2832/01 D

Cad Ref. C:\My Documents\AutoCad


Revision Number	Revisions	Revision Date
A	Issued for comment	14.7.2000
B	First Preliminary issue	15.9.2000
C	Planning Issue	28.9.2000
D	Resource planning issue	20.2.2001
E		
F		

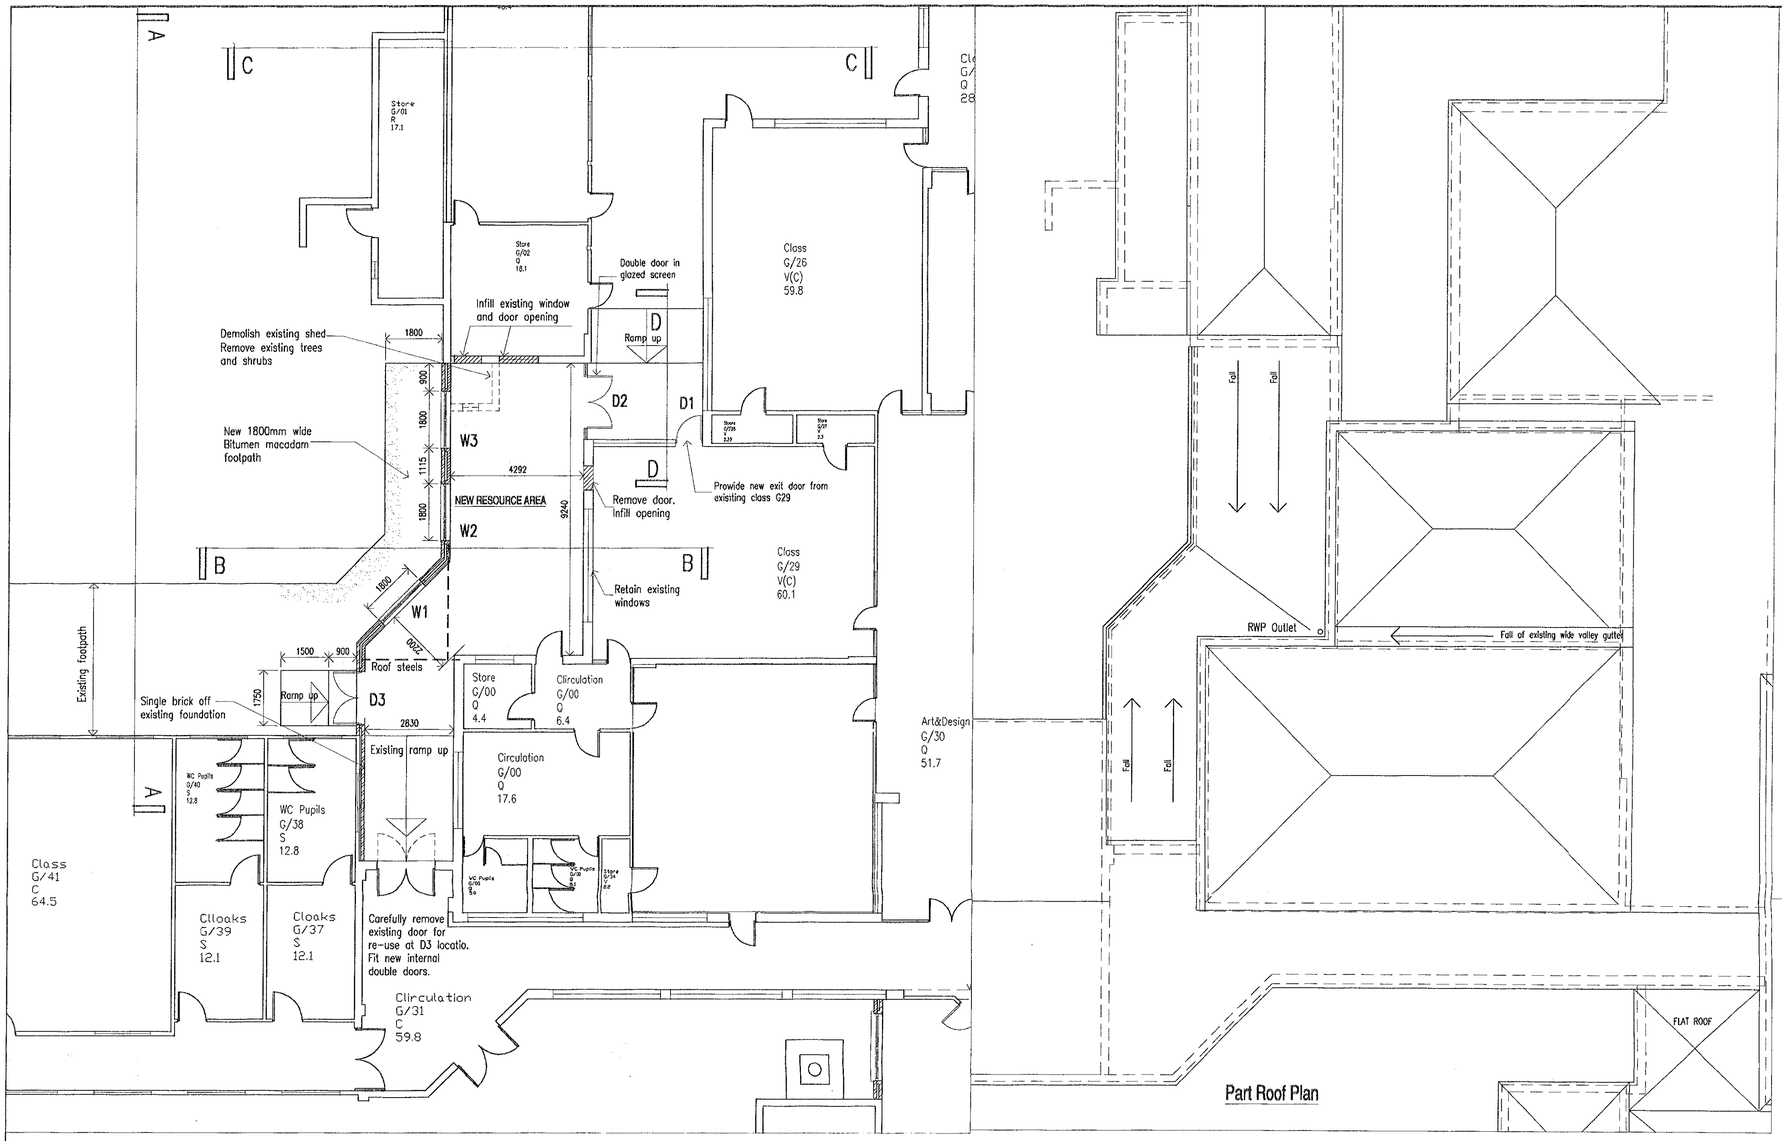


Part Roof Plan

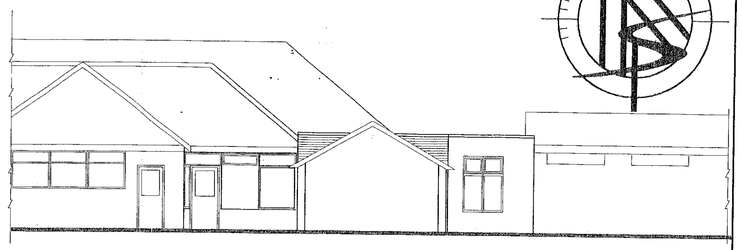

Proposed Elevation C-C

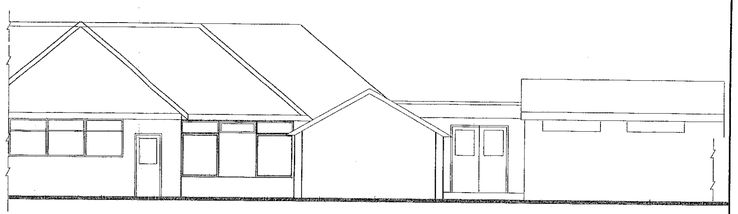


Existing Elevation C-C

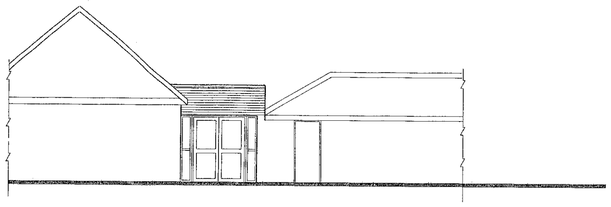


Elevation D-D


FOR APPROVAL

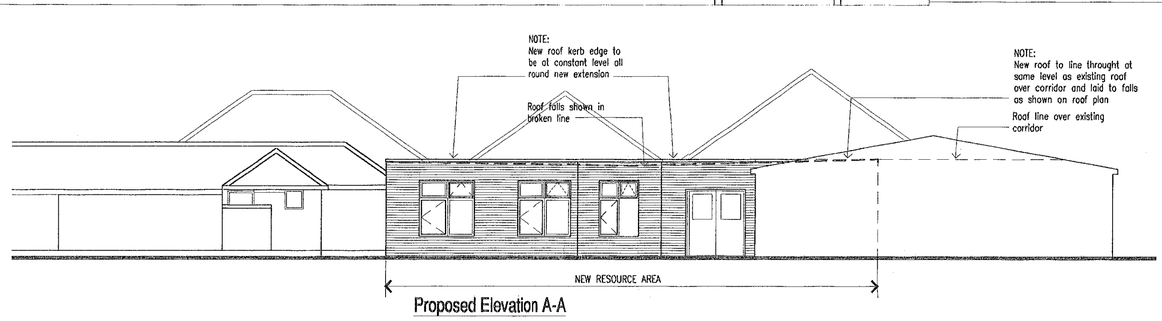


Proposed Elevation A-A

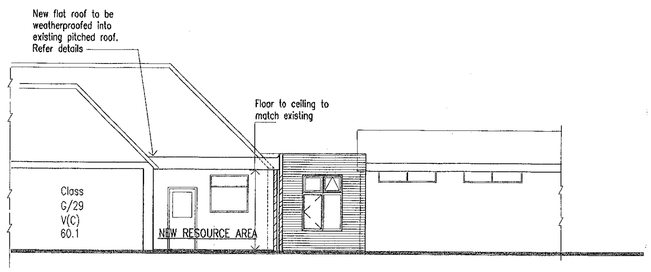

Proposed Sectional Elevation B-B

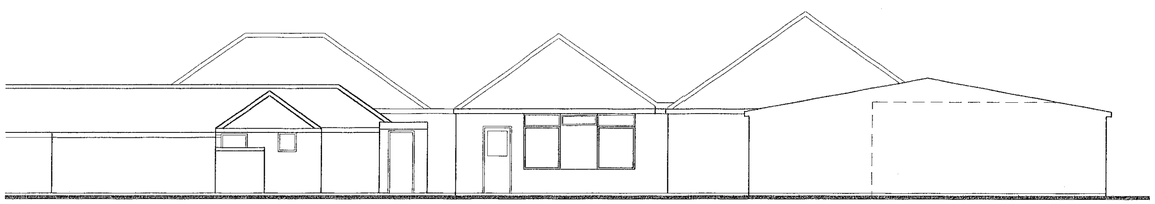

Existing Elevation A-A

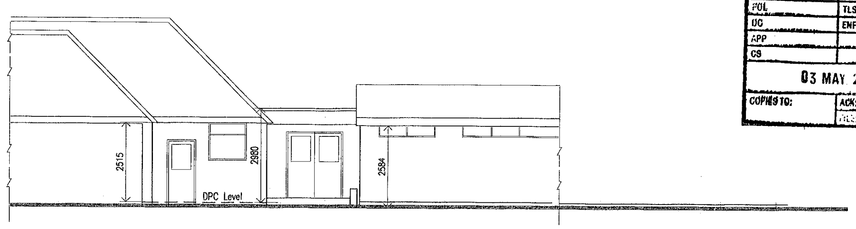

Existing Sectional Elevation B-B

APPROVED

REVISED PLAN

3515

3514

EXISTING SERVICES	HPT
POL	TLS
UC	ENF
APP	
CS	
03 MAY 2001	
COPIES TO:	ACK:

WOKINGHAM DISTRICT COUNCIL

M.Sartorio ARICS MBEng
HEAD OF PROPERTY SERVICES
P.O. Box 151,
Civic Offices,
Shute End,
Wokingham,
Berks, RG40 1WH

The Anthony Smith Partnership
Construction Consultants
Castlefield House
113 Castle Hill
Reading
Berkshire
RG1 7SY
Telephone 0118 939 1195
Fax 0118 950 4170

Client: Wokingham District Council
Support Services Department
Property Services, Shute End
Wokingham, Berks, RG40 1WH

Project: Bearwood Primary School
Bearwood Road
Sindesham
Reading, Berks, RG41 5BB

Drawing: Proposed Resource Area

Drawn by: Bpft

Date: 14.7.2000


Scale: 1:100

Dwg.No. 2832/01 E


Cad Ref. C:\My Documents\AutoCad

Revision Number	Revisions	Revision Date
A	Issued for comment	14.7.2000
B	First Preliminary issue	15.9.2000
C	Planning Issue	28.9.2000
D	Resource planning issue	20.2.2001
E	Revised Planning issue	01.5.2001
F		


21/8/01

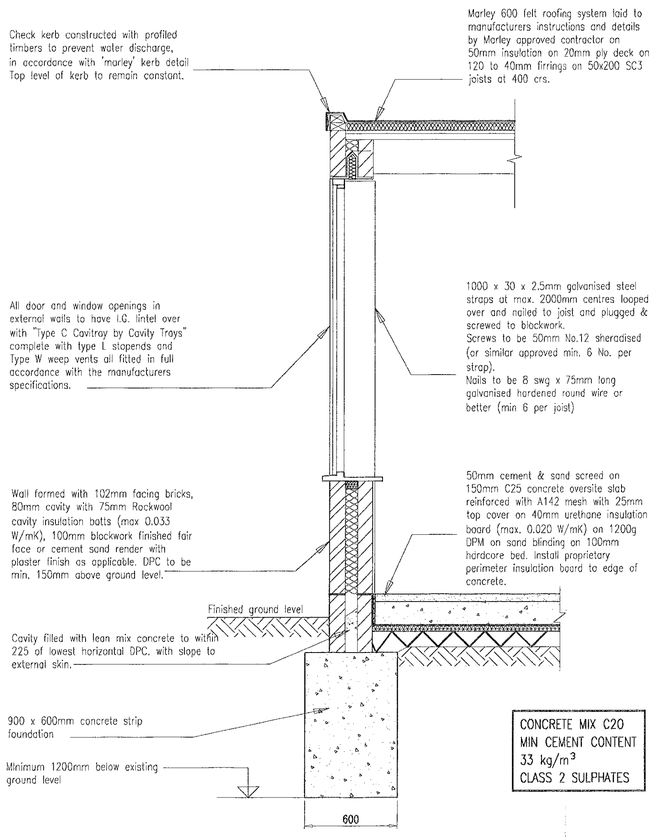


Typical External Wall Section

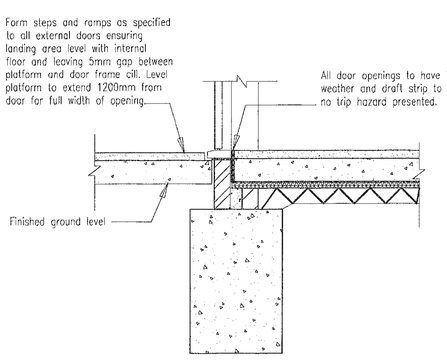


Typical External Opening Details

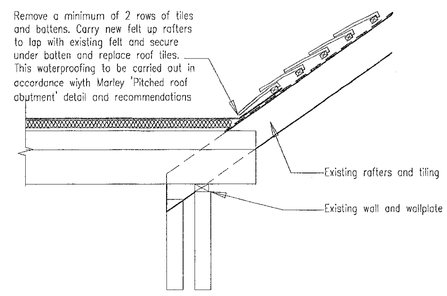


Typical abutment to pitched roof

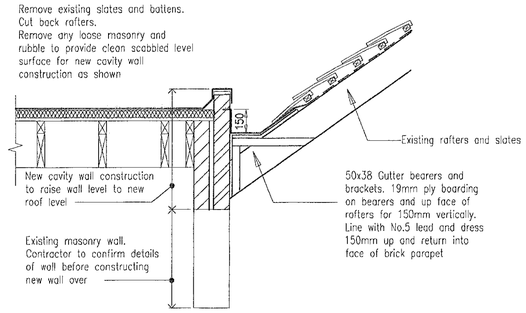

Section 1-1
Typical abutment to store roof

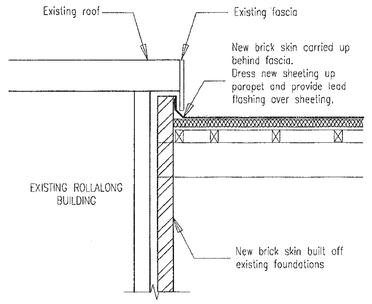

Typical abutment to modular building

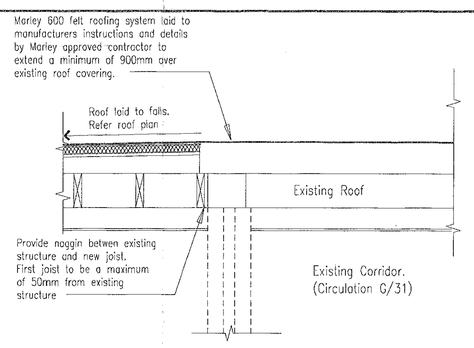

Typical abutment to flat roof over existing corridor

FOR APPROVAL

M.Sartorio ARICS MBEng
HEAD OF PROPERTY SERVICES
P.O. Box 151,
Civic Offices,
Shute End,
Wokingham,
Berks, RG40 1WH

The Anthony Smith Partnership
Construction Consultants
Castlefield House
113 Castle Hill
Reading
Berkshire
RG1 7SY
Telephone 0118 939 1195
Fax 0118 950 4170

APPROVED

REVISED PLAN

3515

3514

Client: Wokingham District Council
Support Services Department
Property Services, Shute End
Wokingham, Berks, RG40 1WH

Project: Bearwood Primary School
Bearwood Road
Sindesham
Reading, Berks, RG41 5BB

Drawing: Proposed Resource Area Construction Details

PLANNING SERVICES	HPT
POL	TLS
DC	ENF
APP	
CS	
03 MAY 2001	
COPIES TO:	ACK:
	FILE:

Drawn by: Bpft


Date: 30.4..2001

Scale: 1:100

Dwg.No. 2832/04 A

Cad Ref. C:\My Documents\AutoCad

Revision Number	Revisions	Revision Date
A	Planning Issue	30.4.2001
B		
C		
D		
E		
F		

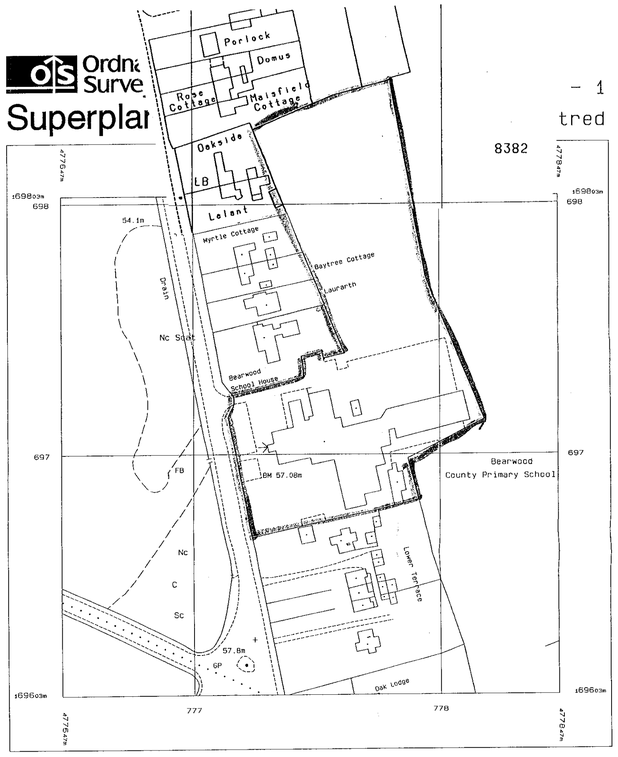

Produced 03 Oct 2000 from Ordnance Survey digital data and incorporating surveyed revision available at this date. © Crown Copyright 2000.

Reproduction in whole or in part is prohibited without the prior permission of Ordnance Survey.

Ordnance Survey, the OS symbol and Superplan are registered trade marks of Ordnance Survey, the national mapping agency of Great Britain.

Scale 1: 1250


Part or all of this Superplan is enlarged from mapping produced at one or more of the following scales: 1:1250, 1:2500 & 1:10000

National Grid sheet reference at centre of this Superplan: SU7769

The representation of a road, track or path is no evidence of a right of way.

This Superplan product does not contain all recorded map information.

LOCATION PLAN 1:1250

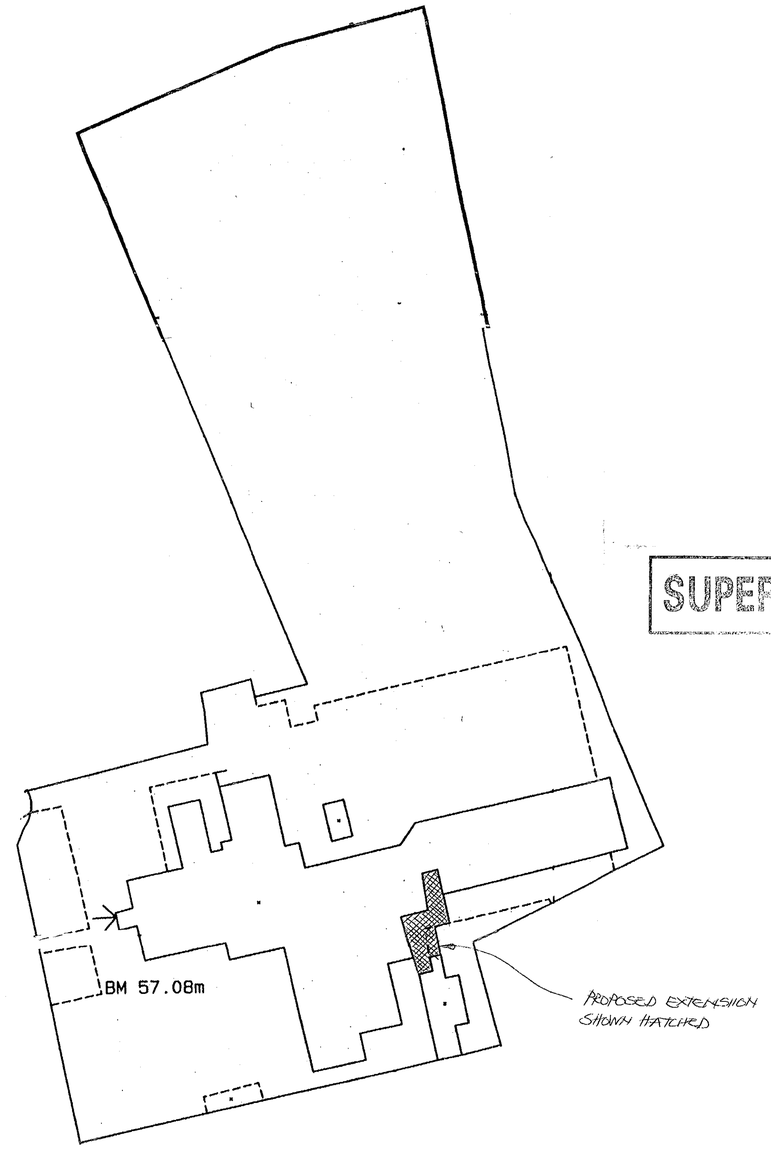

SITE PLAN 1:500

SUPERSEDED

05 MAR 2001

3515

M.Sartorio ARICS MBEng
HEAD OF PROPERTY SERVICES
P.O. Box 151,
Civic Offices,
Shute End,
Wokingham,
Berks, RG40 1WH

The Anthony Smith Partnership
Construction Consultants
Castlefield House
113 Castle Hill
Reading
Berkshire
RG1 7SY
Telephone 0118 939 1195
Fax 0118 950 4170

Client: Wokingham District Council
Support Services Department
Property Services, Shute End
Wokingham, Berks, RG40 1WH

Project: Bearwood Primary School
Bearwood Road
Sindlesham
Reading, Berks, RG41 5BB

Drawing: Location & Site Plans

Drawn by: Bpft

Date: 21.02.01

Scale: As Shown

Dwg.No. 2832/12 A

Cad Ref. C:\My Documents\AutoCad

Revision Number	Revisions	Revision Date
A	Planning Issue	21.02.01
B		
C		
D		
E		
F		