Do not scale from this drawing.
Check dimensions on site prior to setting out and use dimensions as stated. ©

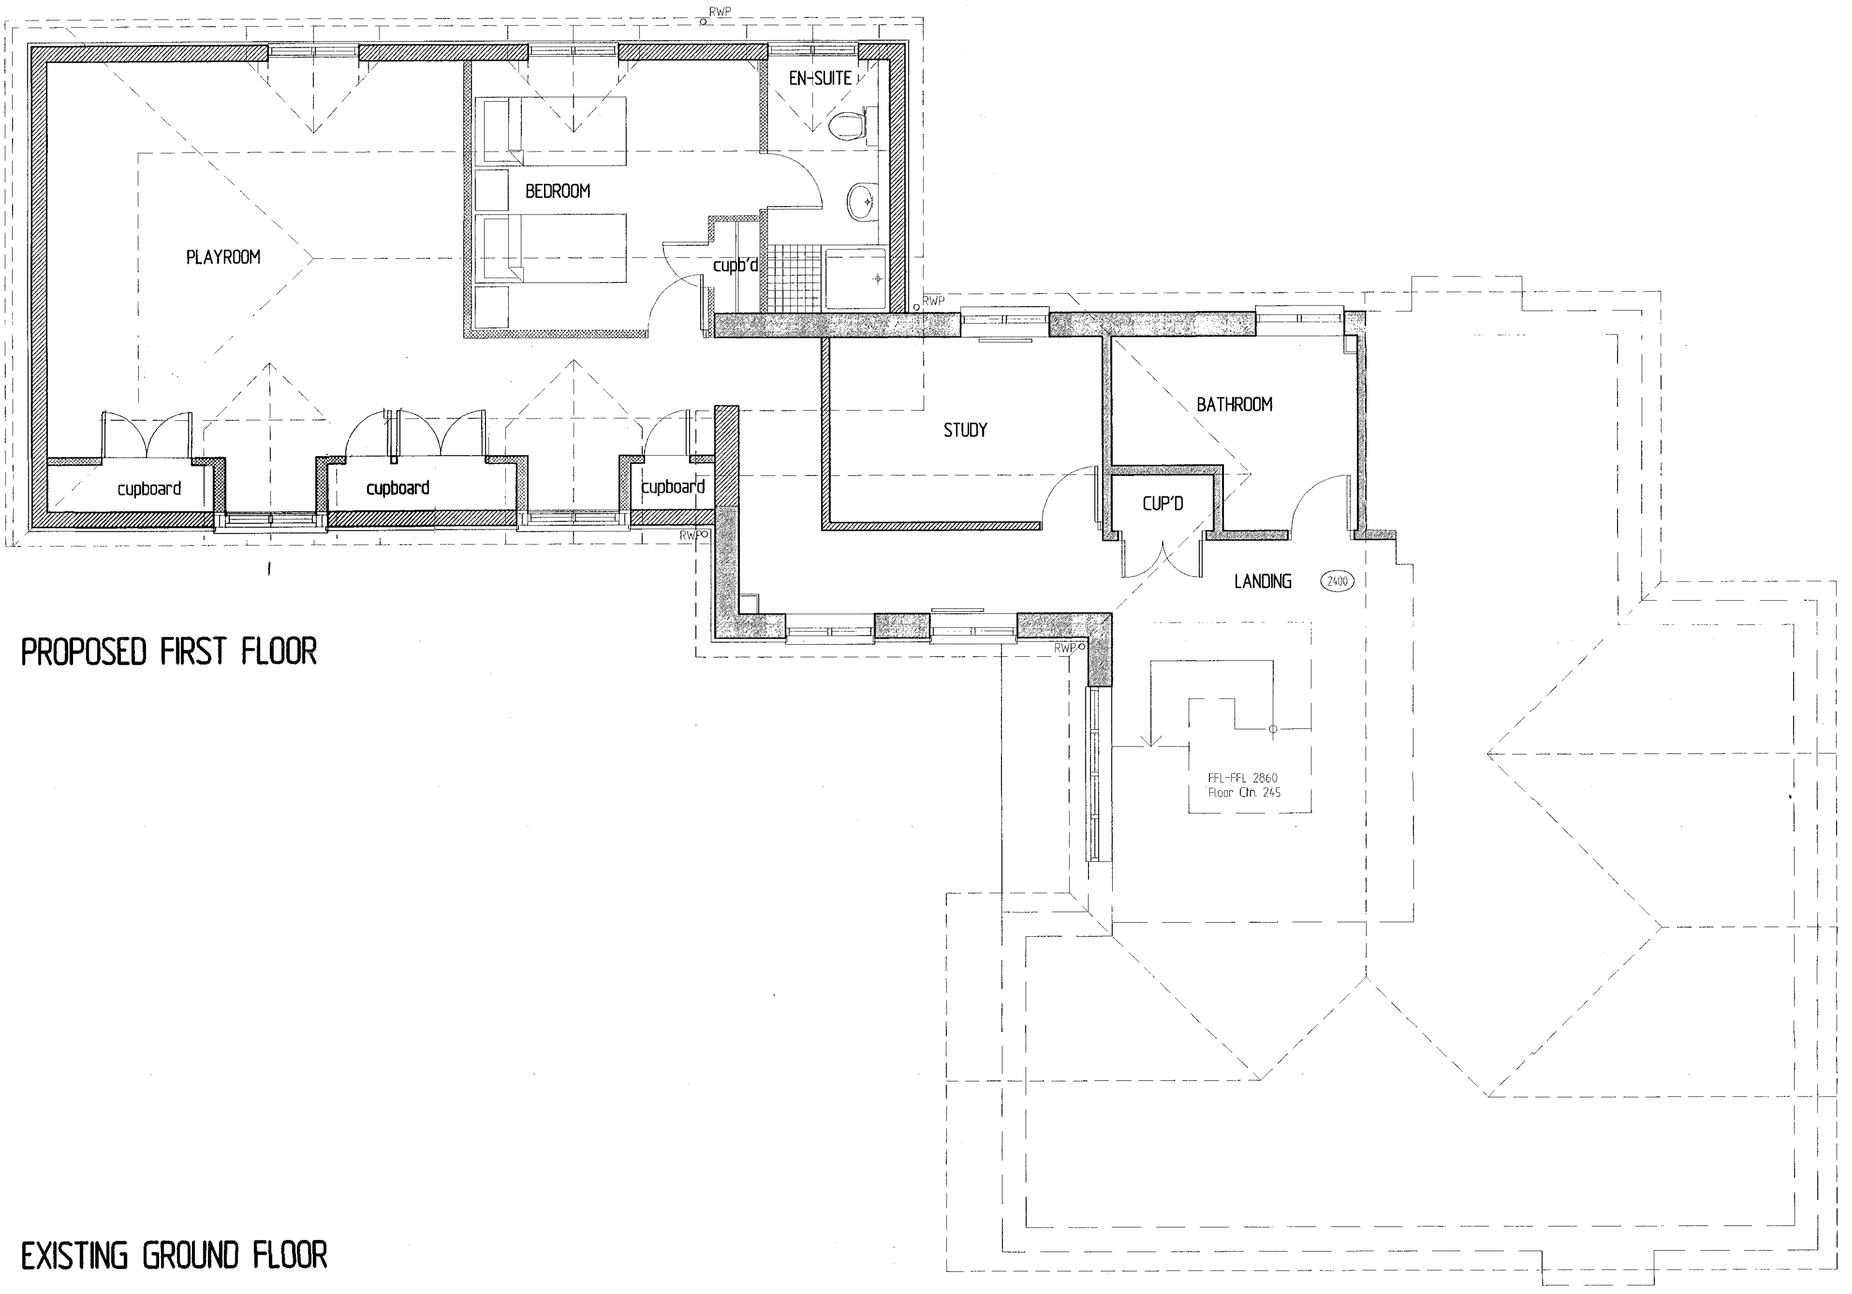

PROPOSED FIRST FLOOR

EXISTING GROUND FLOOR

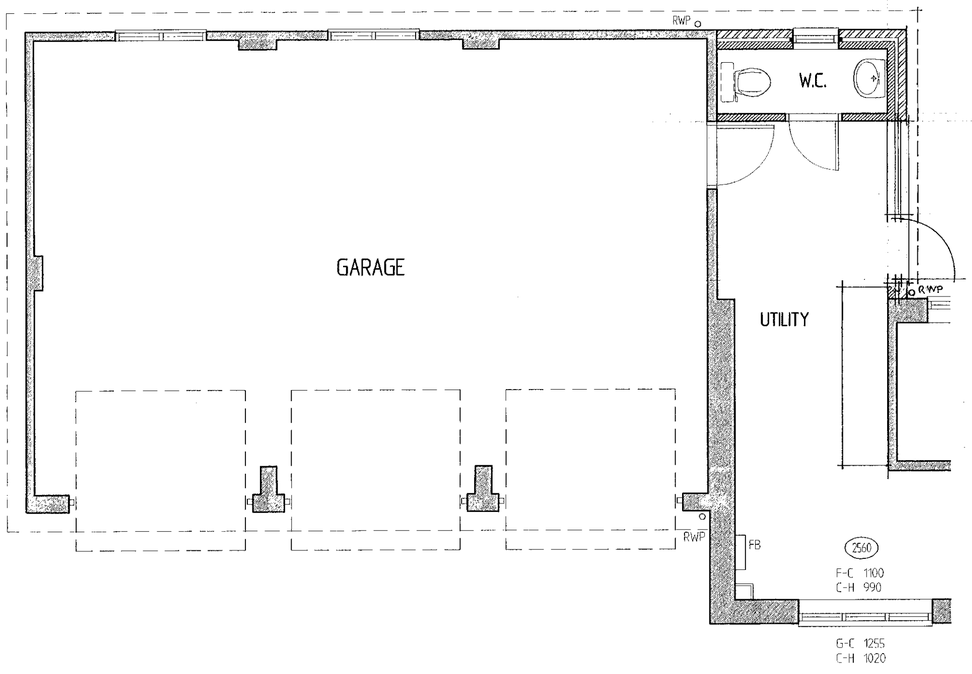

REV	DESCRIPTION	DATE
C	GROUND FLOOR EXTENDED TO ALLOW W.C. AND LARGER UTILITY ROOM; DOOR REMOVED FROM FF CORRIDOR TO PLAYROOM.	21/11/00
B	EN-SUITE REDUCED TO ENLARGE BEDROOM WITH ADD. CUPB'D; DOOR TO PLAY ROOM RELOCATED; ADD. WINDOW TO CORRIDOR	15/06/00
A	BRIEF REVISED	01/12/99

PROPOSED EXTENSION
15 BURNMORE MEADOWS
FINCHAMPSTEAD

FOR
MR & MRS GALLAGHER

APPROVED

Scheme Proposals

GRD & 1ST FLOOR PLANS.

1:50	OCT.1999	
327	07	C

robert RIGBY Architects
42 Portman Road, Reading, Berks RG30 1EA
Telephone/Fax 0118 959 4932
E-Mail RIGBY_ARCH@compuserve.com

10/5/01



NEW FACING BRICKWORK TO MATCH EXISTING.

FRONT ELEVATION.



NEW ROOF TILES & VERT: TILE HANGING TO MATCH EXISTING.

REAR ELEVATION.



SECTION.

RETURN.

SIDE ELEVATION.

Do not scale from this drawing.
Check dimensions on site prior to setting out and use dimensions as stated. ©

14 JAN 2001 3/25

A ADDITIONAL WINDOW TO PLAYROOM 15.06.00
CORRIDOR & DEEPER OVERHANG TO GARAGE ROOF EAVES

PROPOSED EXTENSION
15 BURNMORE MEADOWS
FINCHAMPSTEAD

FOR
MR & MRS GALLAGHER

PROPOSED
ELEVATIONS APPROVED

1 : 50	OCT. 1999	
327	08	C

robert RIGBY Architects
42 Portman Road, Reading, Berks RG30 1EA
Telephone/Fax 0118 959 4932
E-Mail RIGBY_ARCH@compuserve.com

10/01

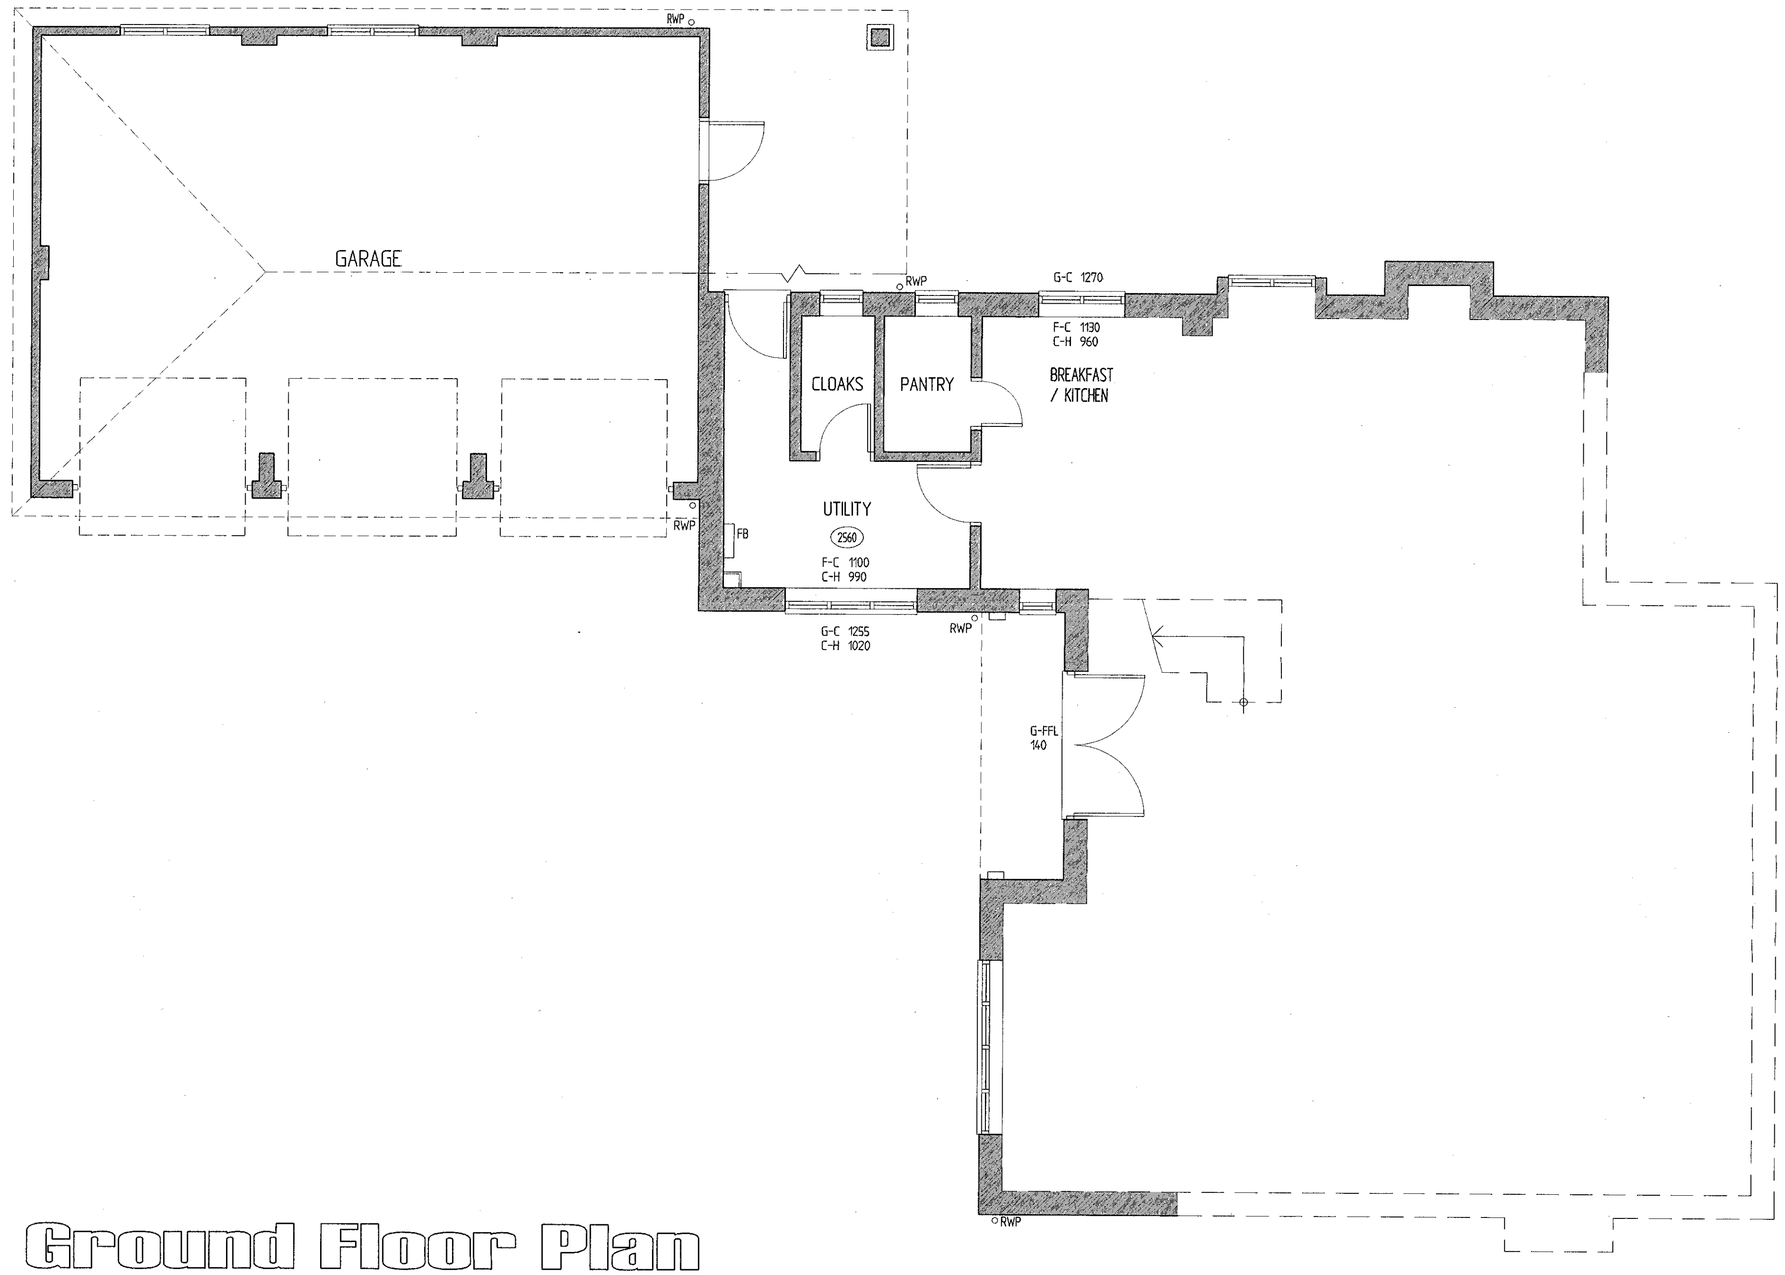

Ground Floor Plan

Do not scale from this drawing.
Check dimensions on site prior to setting out and use dimensions as stated.

©

PROPOSED EXTENSION
15 BURNMORE MEADOWS
FINCHAMPSTEAD

FOR
MR & MRS GALLAGHER

Survey as Existing
GROUND FLOOR PLAN

1 : 50	NOV. 1998	
327	01	

robert RIGBY Architects
42 Portmon Road, Reading, Berks RG30 1EA
Telephone/Fax 0118 959 4932
E-Mail RIGBY_ARCH@compuserve.com

Do not scale from this drawing.
Check dimensions on site prior to setting out and use dimensions as stated.

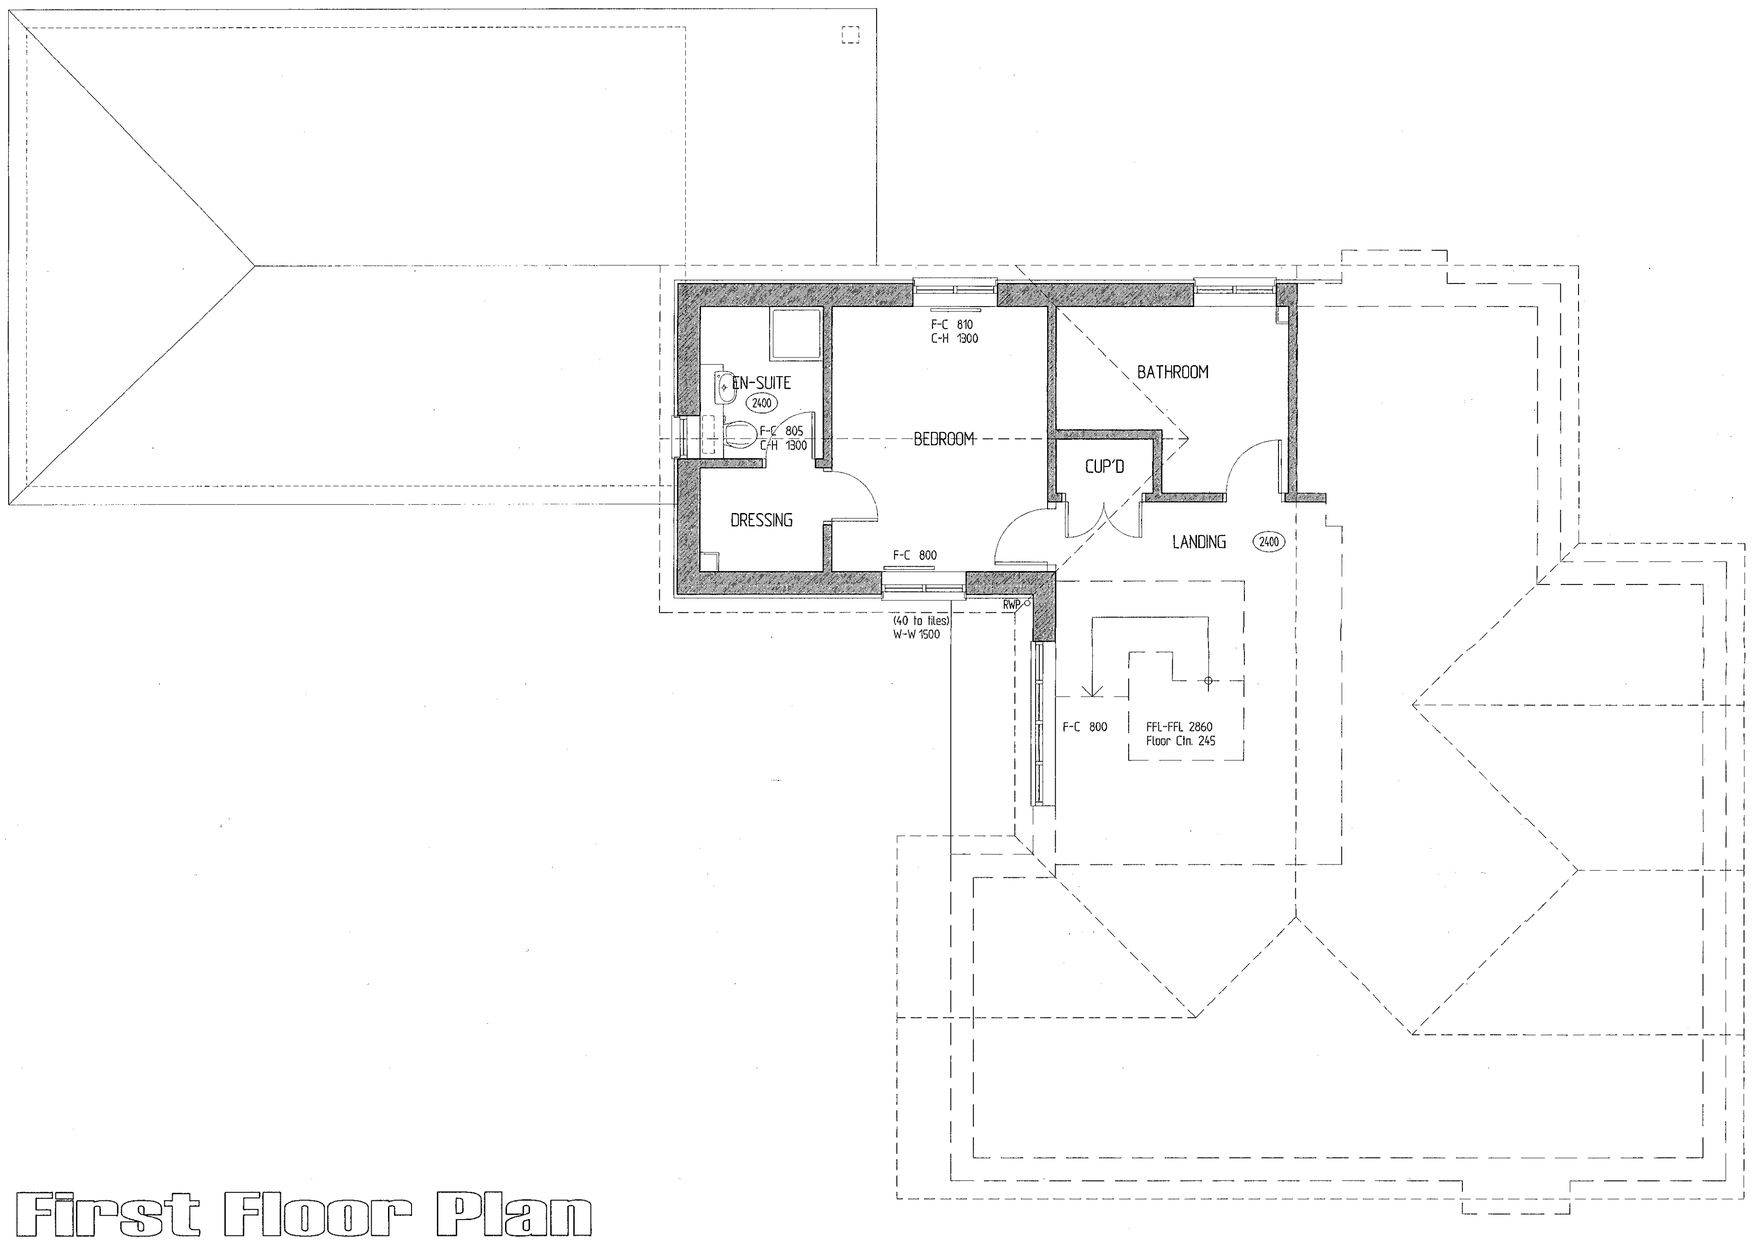

First Floor Plan

PROPOSED EXTENSION
15 BURNMORE MEADOWS
FINCHAMPSTEAD

FOR
MR & MRS GALLAGHER

Survey as Existing
FIRST FLOOR PLAN

1 : 50	NOV. 1998	
327	02	

robert RIGBY Architects
42 Portman Road, Reading, Berks RG30 1EA
Telephone/Fax 0118 959 4932
E-Mail RIGBY_ARCH@compuserve.com



FRONT ELEVATION

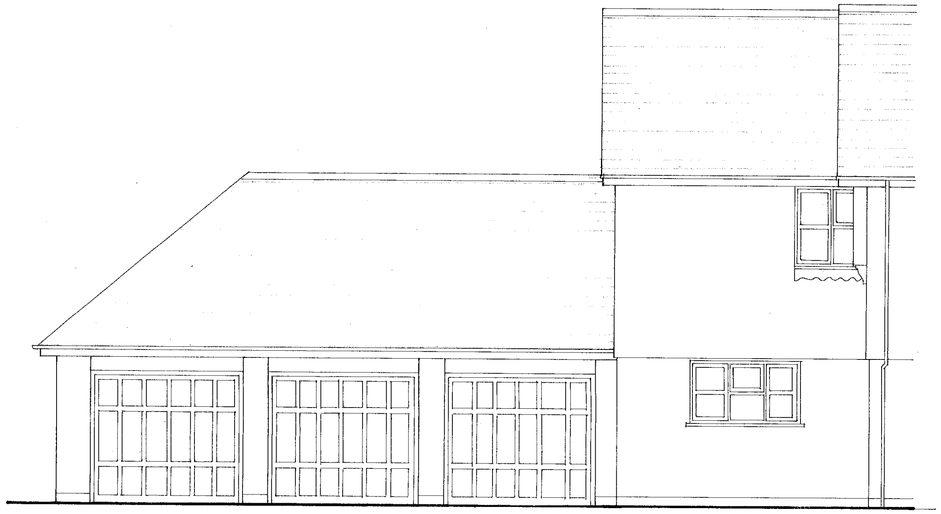

SIDE ELEVATION



SIDE ELEVATION

Do not scale from this drawing.
Check dimensions on site prior to setting out and use dimensions as stated.

©

04 ... 5125

PROPOSED EXTENSION
15 BURNMORE MEADOWS
FINCHAMPSTEAD

FOR
MR & MRS GALLAGHER

Survey as Existing
ELEVATIONS

1 : 50	NOV. 1998	
327	03	

robert RIGBY Architects
42 Portman Road, Reading, Berks RG30 1EA
Telephone/Fax 0118 959 4932
E-Mail RIGBY_ARCH@compuserve.com

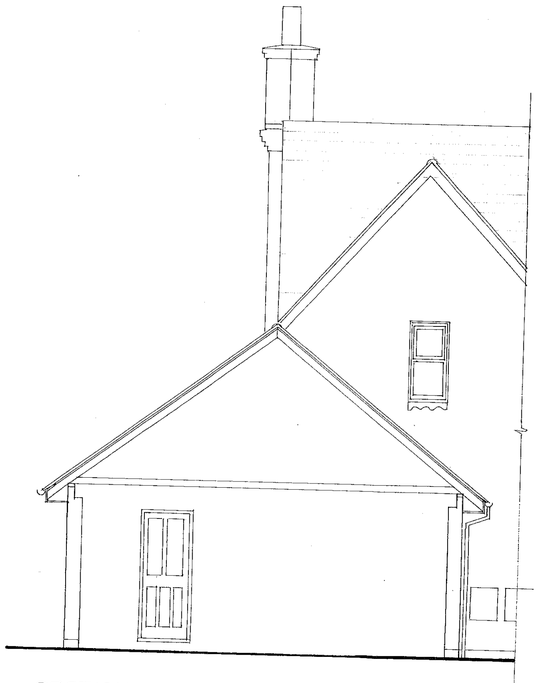

SECTION AA

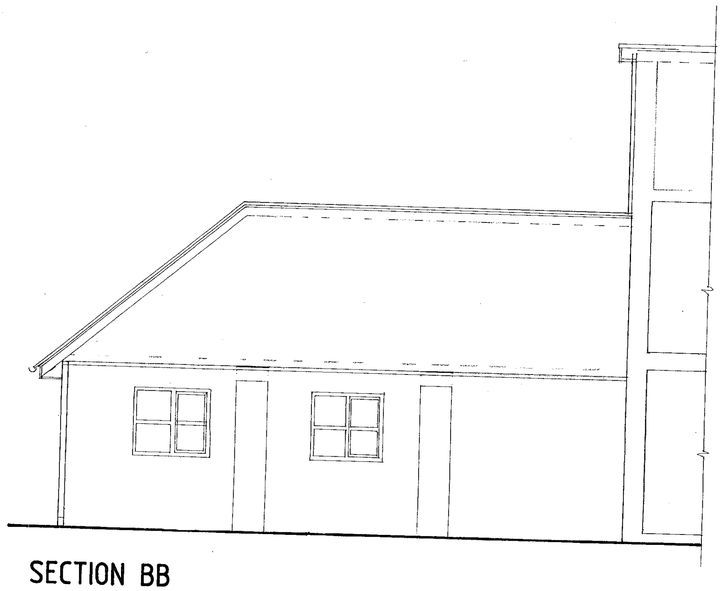

SECTION BB

Do not scale from this drawing.
Check dimensions on site prior to setting out and use dimensions as stated. ©

Drawing No. 3125

PROPOSED EXTENSION
15 BURNMORE MEADOWS
FINCHAMPSTEAD

FOR
MR & MRS GALLAGHER

Survey as Existing
SECTIONS

1 : 50	NOV. 1998	
327	04	

robert RIGBY Architects
42 Portman Road, Reading, Berks RG30 1EA
Telephone/Fax 0118 959 4932
E-Mail RIGBY_ARCH@compuserve.com