

GARDEN ELEVATION.

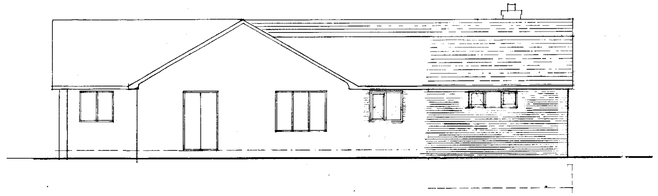

SIDE ELEVATION.

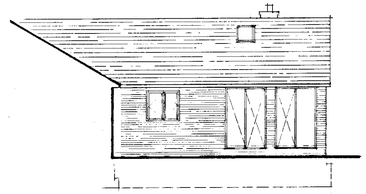

RETURN ELEVATION.

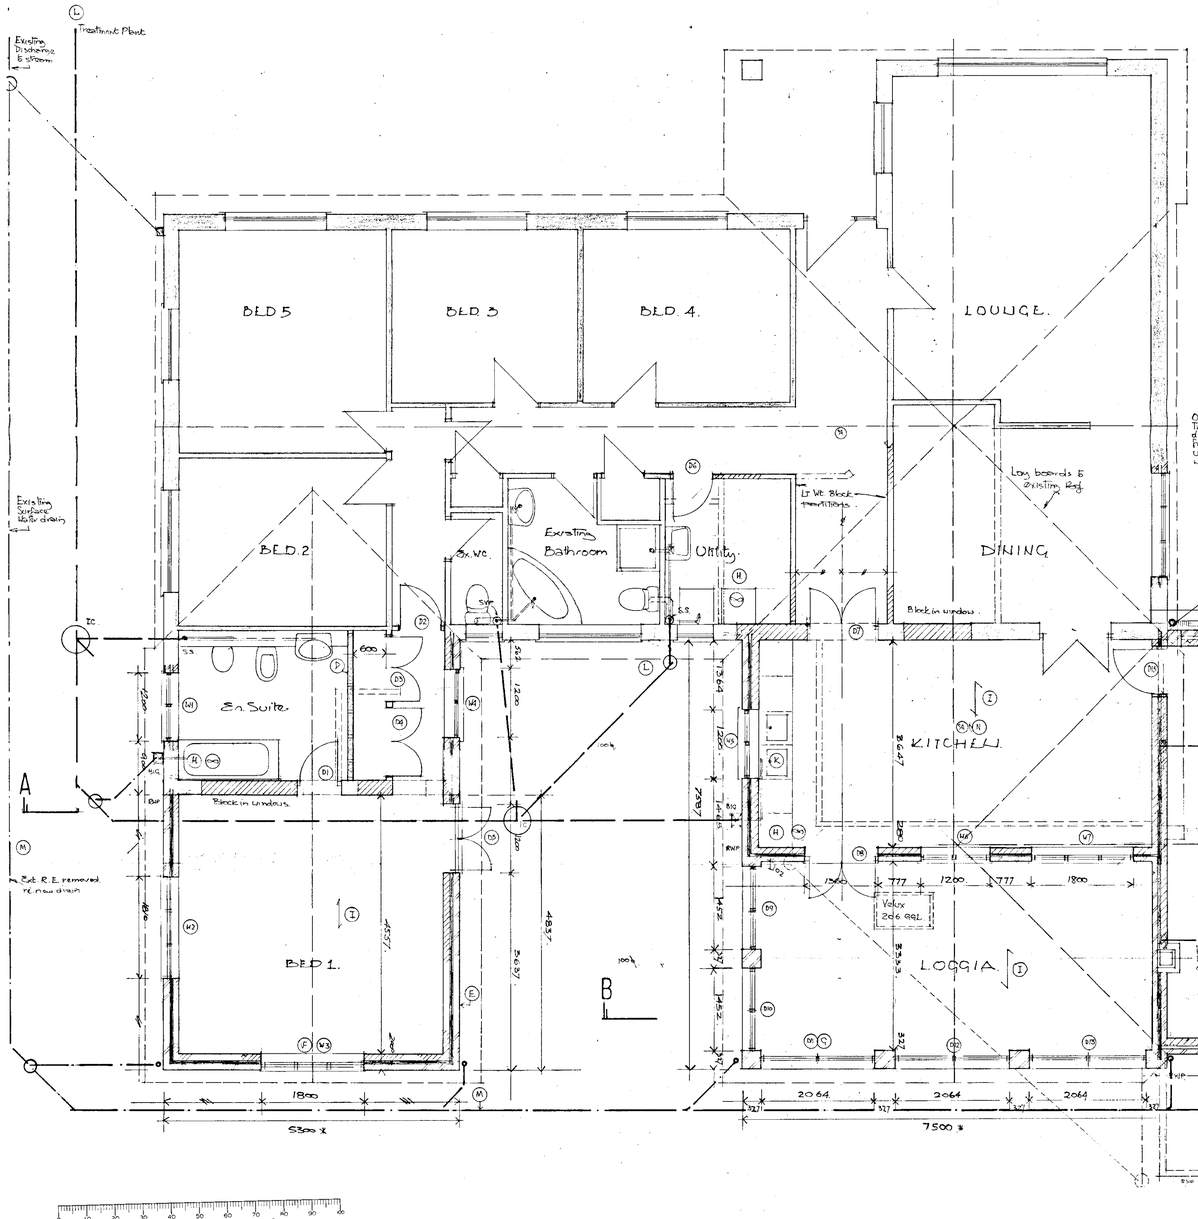

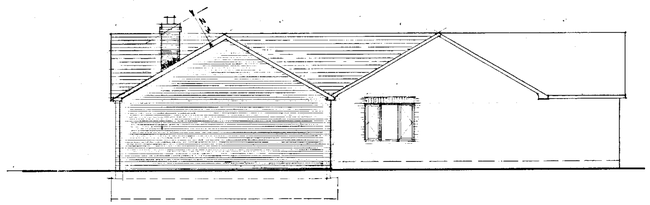

SIDE ELEVATION.

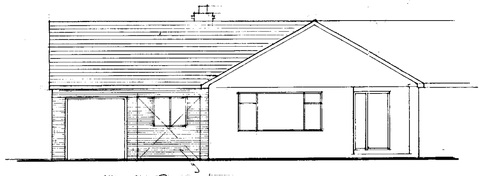

Alternative Garage door.

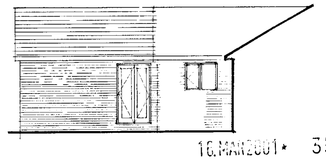

FRONT ELEVATION & GARAGE.

RETURN ELEVATION

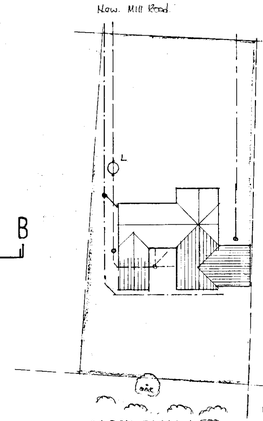

BLOCK PLAN 1:500

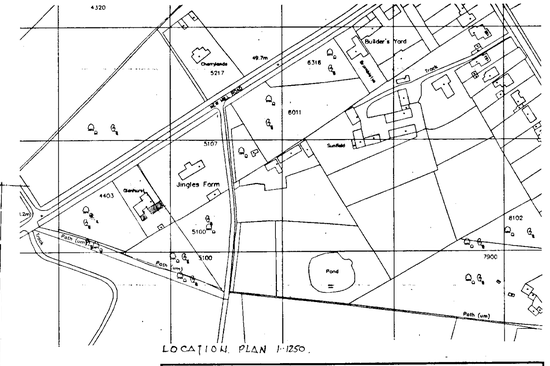

LOCATION PLAN 1:1250.

Rev. A New Garage design + B Plan March 01

16 MAR 2001 * 3585

DEREK CANN RIBA CHARTERED ARCHITECT
13MANOR ROAD WOKINGHAM RG41 4AH tel · 0118 9786895

Job title: Glenhurst New Mill Road. Finchampstead.

Client: Dr M.A.Lahoud.

scale: 1:100 1:50

date: Sept 00.

Drawing Title: Proposed Rear Extension

Job no: 0016

Drg no: 02 A

APPROVED

24/4/01