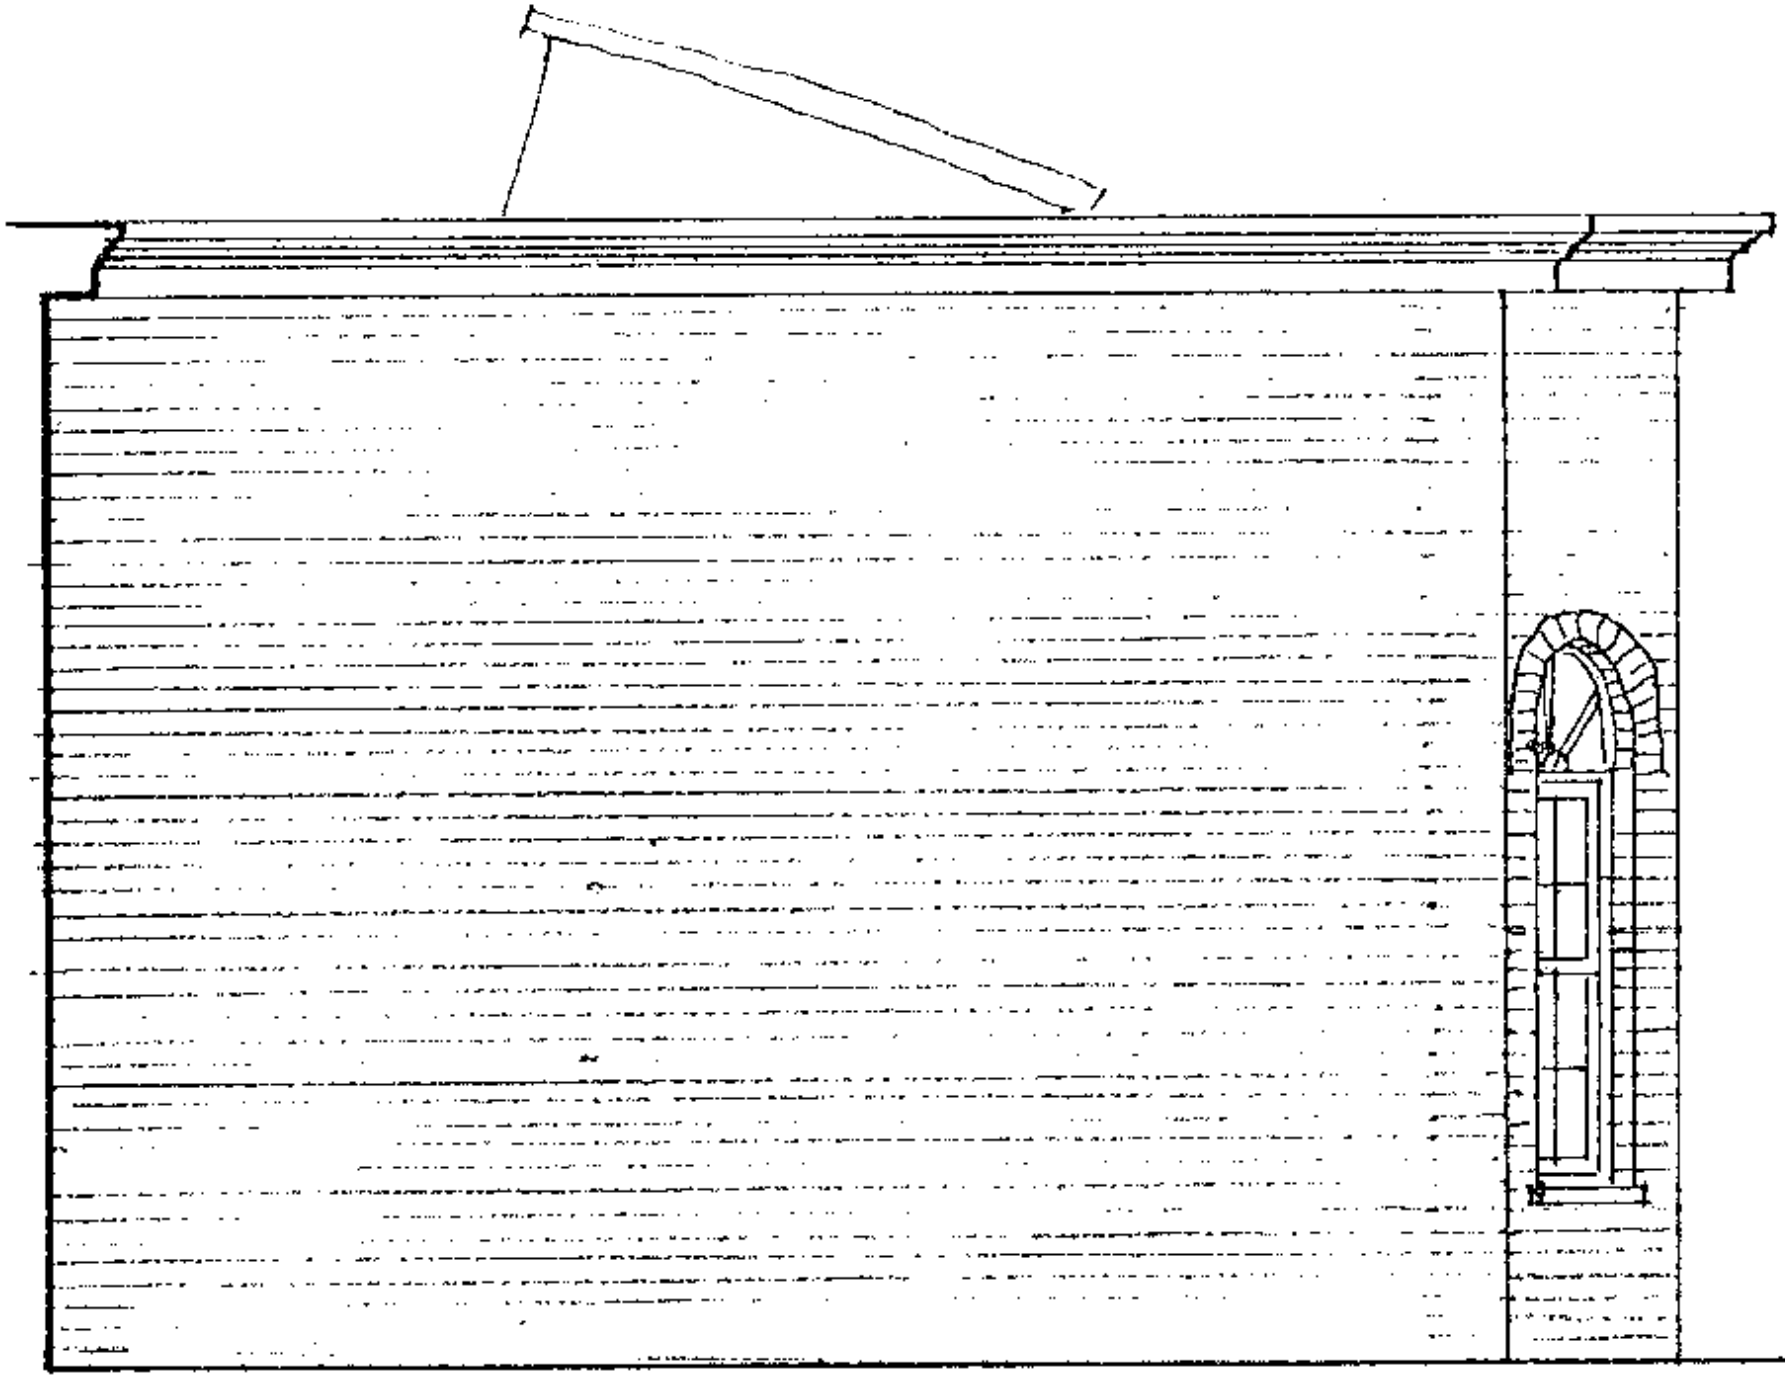

SIDE (E) ELEVATION.

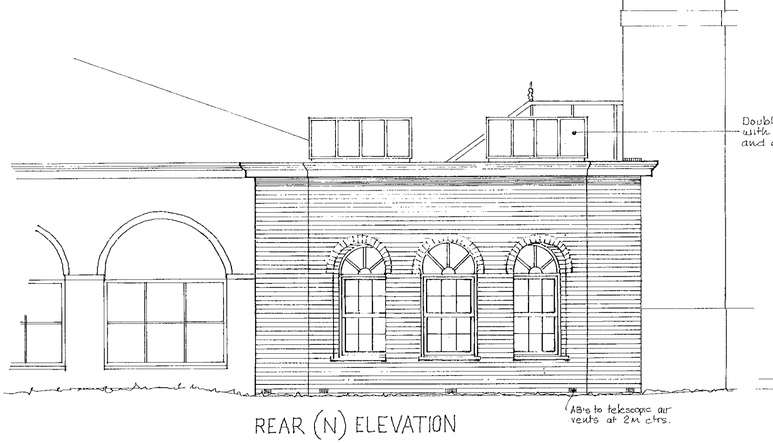

REAR (N) ELEVATION

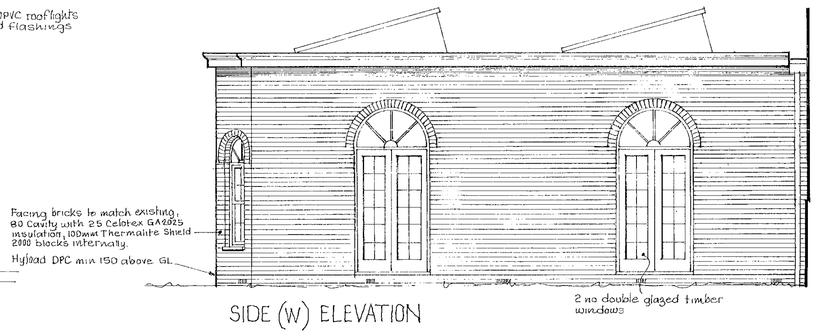

SIDE (W) ELEVATION

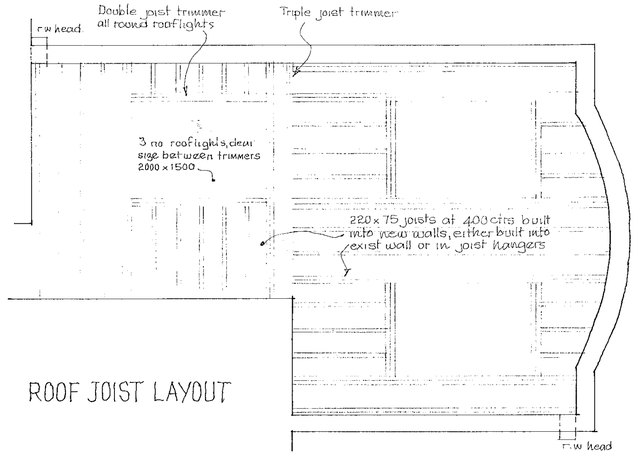

ROOF JOIST LAYOUT

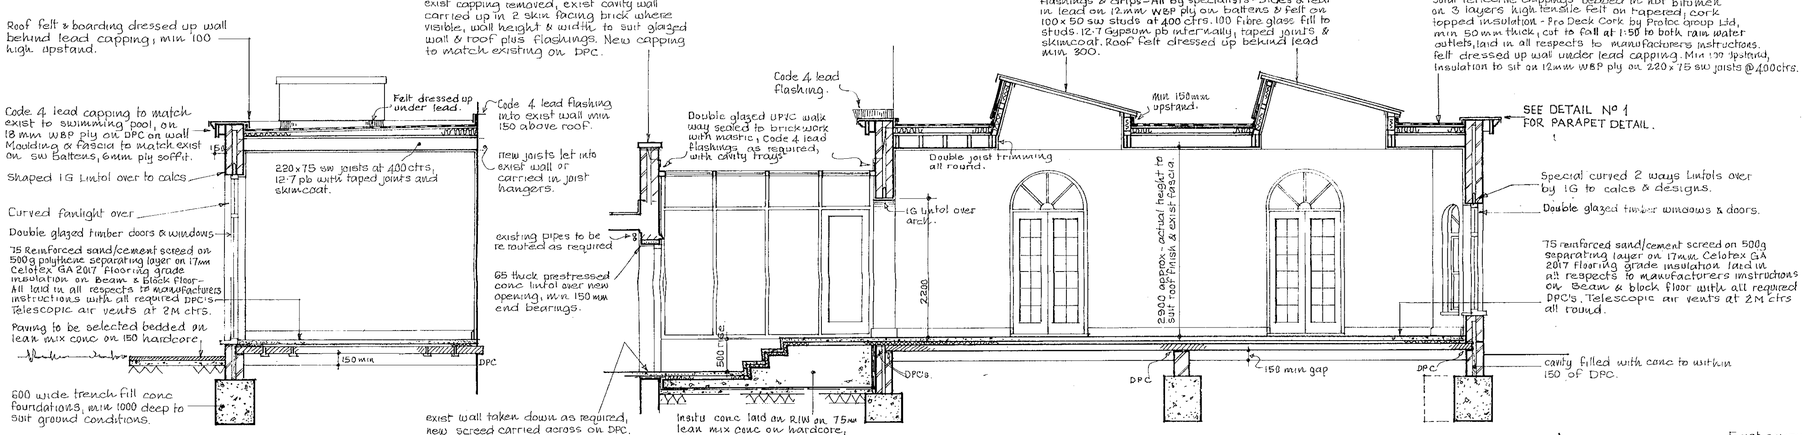

SECTION A-A

SECTION B-B

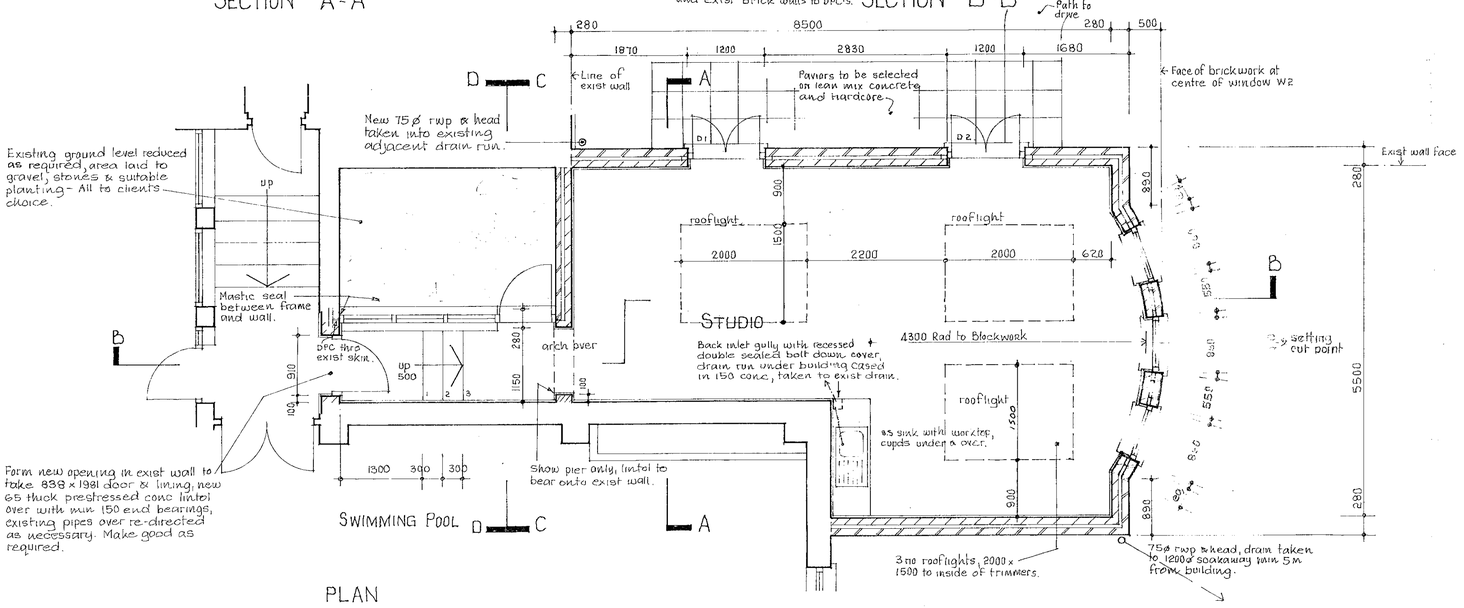

PLAN

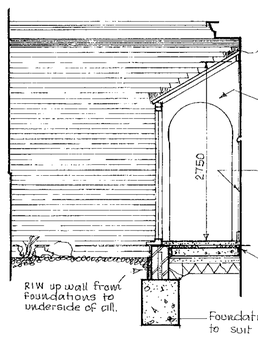

SECTION C-C

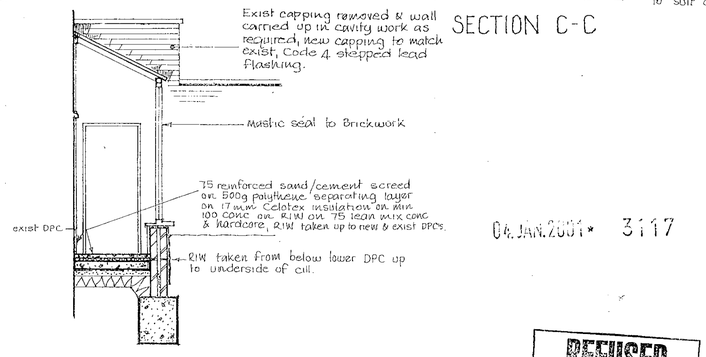

SECTION D-D

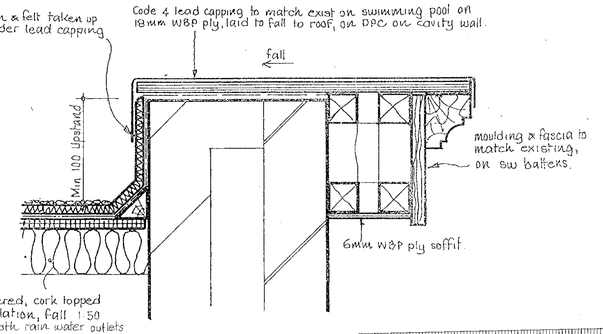

DETAIL Nº 1

D. 16.5.00 Roof lights moved.
C. 11.5.00 Feature band removed. Windows to Rear(N) Elevation change. walkway roof Sloped. RIW re to replace synthaprufe board.
B. 13.5.00 1 no RWP added. Floor amended to suspended. Paving amended.
REVISIONS. A. 28.2.00 Detail Nº 1 added. Door widths changed on plan.

THIS DRAWING MUST NOT BE SCALED

SETTING OUT TO BE AGREED ON SITE WITH THE ARCHITECT. ALL DIMENSIONS TO BE CHECKED ON SITE BY THE GENERAL CONTRACTOR DISCREPANCIES TO BE REPORTED IMMEDIATELY TO THE ARCHITECT.

04.JAN.2001* 3117

REFUSED

Mitchell Evans Partnership
170 Epsom Road, Guildford, Surrey GU1 2RP.
Tel: 01483 453453 Fax: 01483 453563
email: arch@mitchellevans.co.uk

Client
MEZEL HOLDINGS LTD.

Job Title
PROPOSED STUDIO
BEAR PLACE. LINDEN HILL LANE
KILN GREEN. WARGRAVE. BERKS

Drawing Title
PROPOSALS

Drawing Number	Date	Drawn
99·453·11	Feb 2000	GF
	Revision C	Scale 1:50

COPYRIGHT MITCHELL EVANS PARTNERSHIP

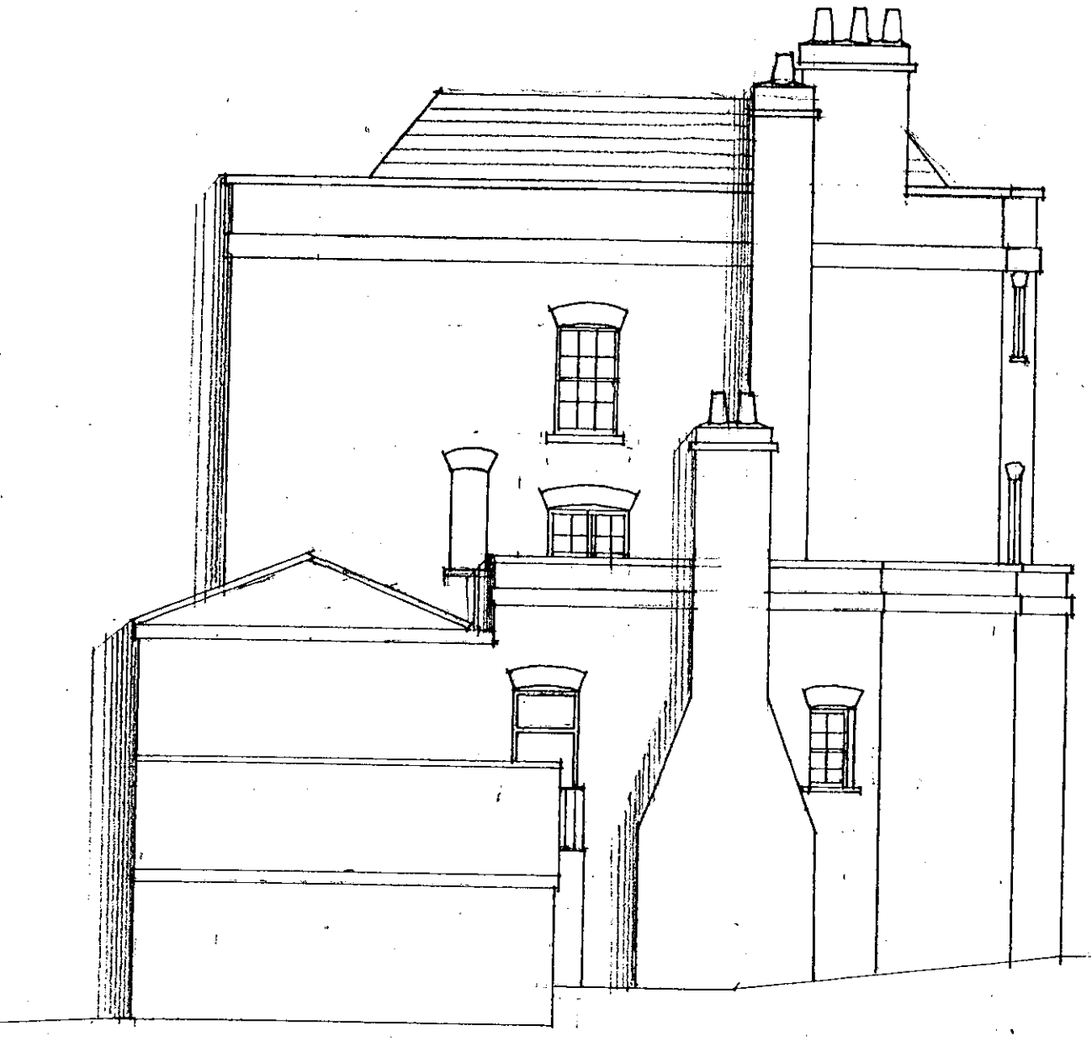

WEST ELEVATION

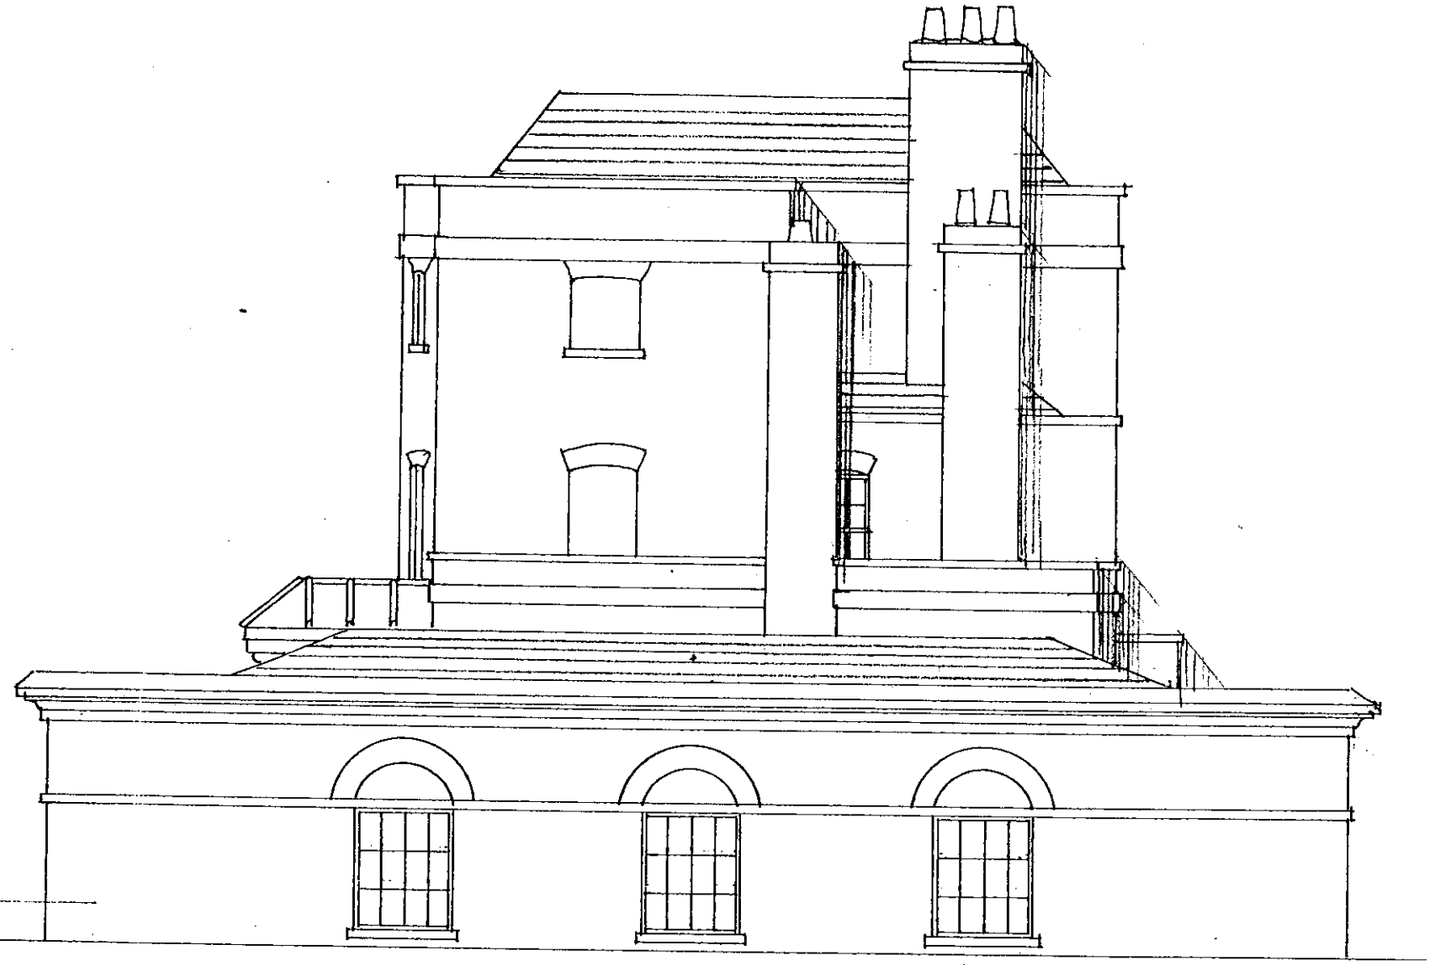

EAST ELEVATION

04 JAN 2001 * 3120

DELEGATED

0 10 20 30 40 50 60 70 80 90 100
0 2 3

SETTING OUT TO BE AGREED ON SITE WITH THE ARCHITECT. ALL DIMENSIONS TO BE CHECKED ON SITE BY THE GENERAL CONTRACTOR DISCREPANCIES TO BE REPORTED IMMEDIATELY TO THE ARCHITECT.

Mitchell Evans Partnership
Anchor House, Station Row, Shalford,
Guildford, Surrey, GU4 8BY.
Tel: 01483 453453 Fax: 01483 453563
email: arch@mitchellevans.co.uk

Client
MEZEL HOLDINGS LTD

Job Title
BEAR PLACE
HARE HATCH

Drawing Title
ELEVATIONS (AS EXISTING).

Drawing Number	Date	Drawn
99-453-18	Dec 00	
	Revision	Scale
		1:100

COPYRIGHT MITCHELL EVANS PARTNERSHIP

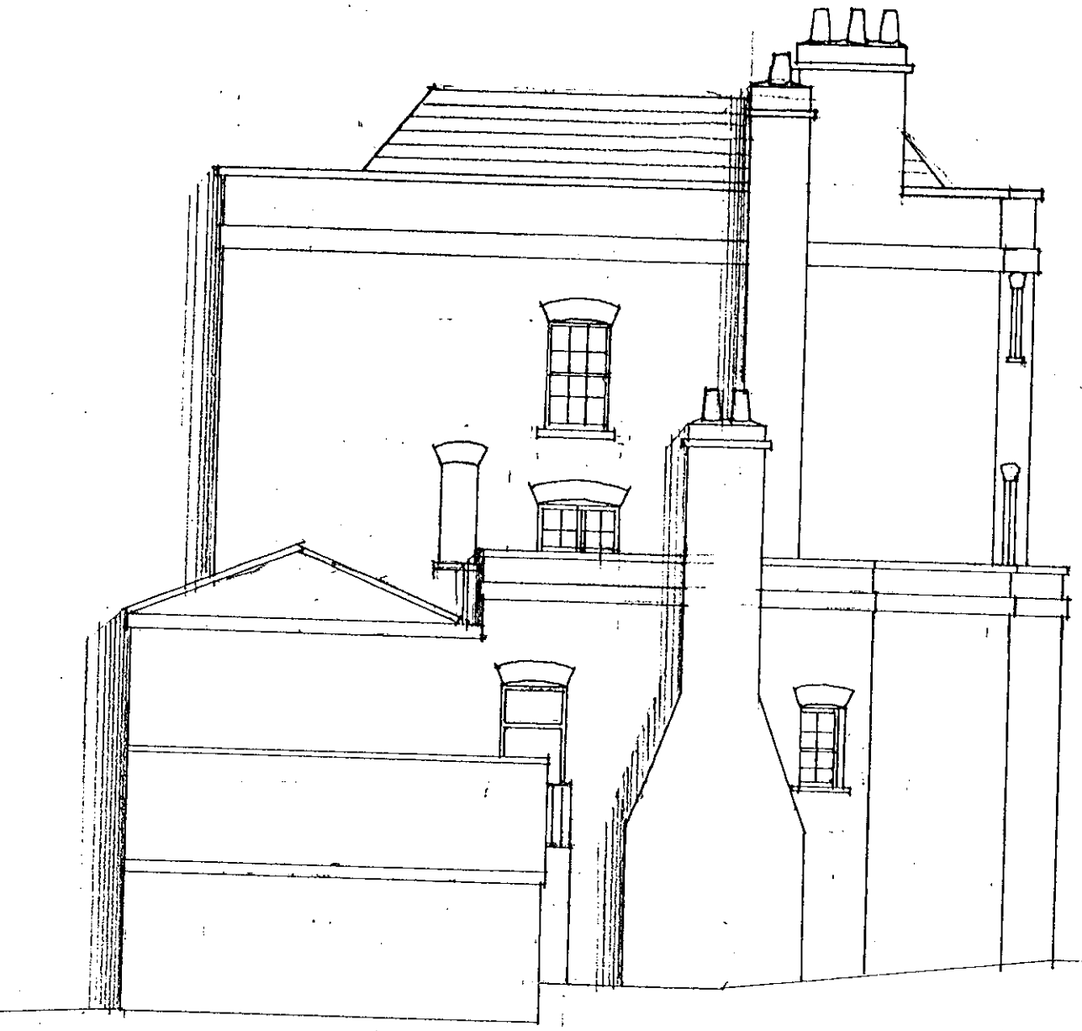

WEST ELEVATION

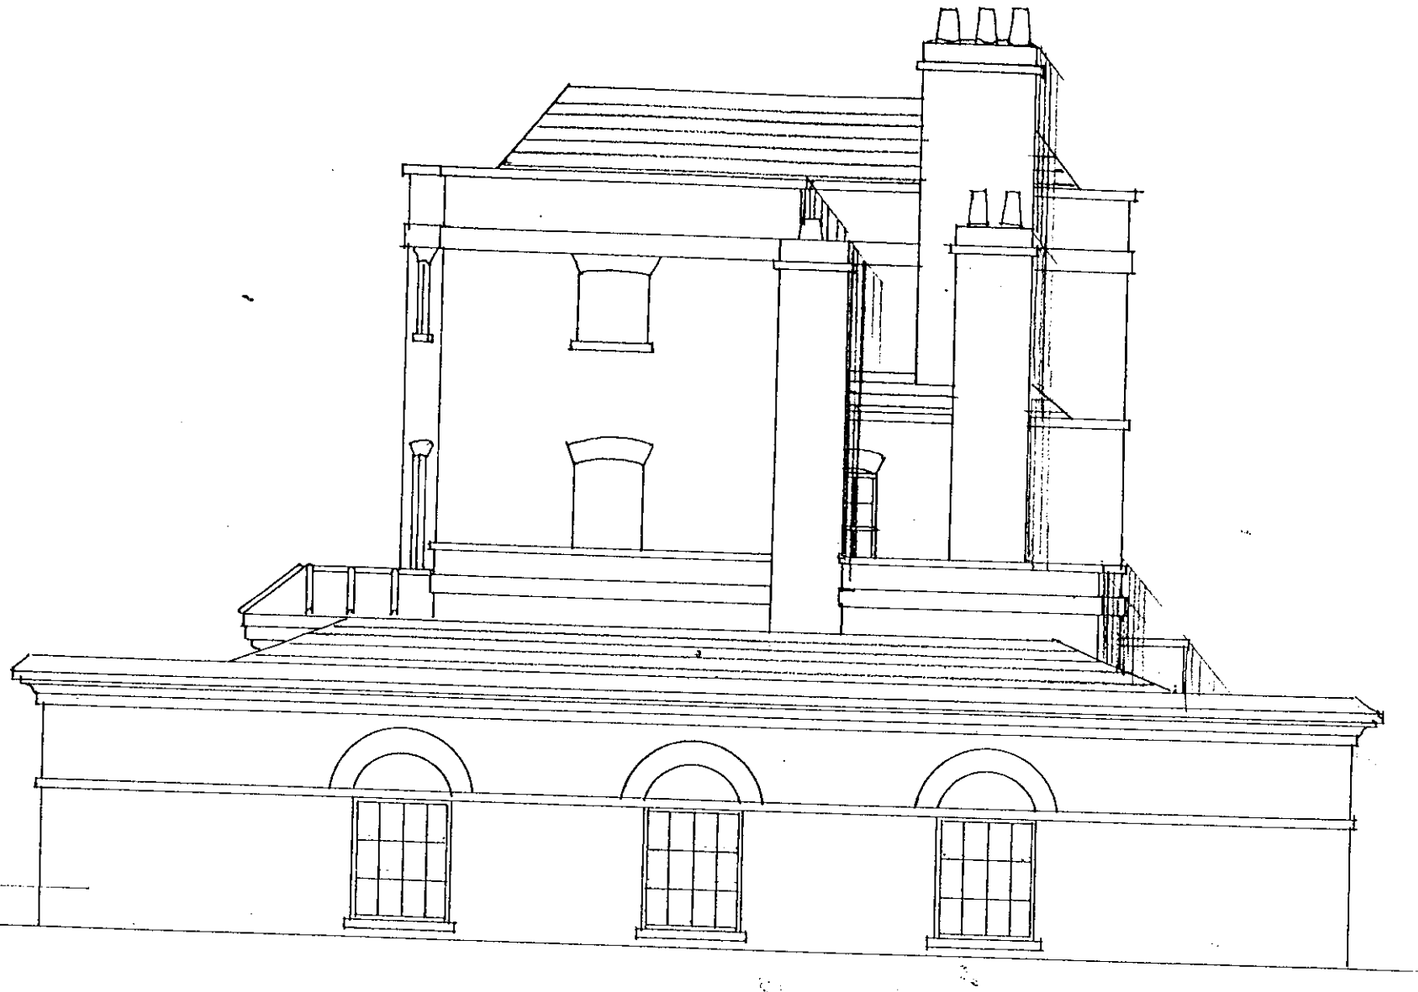

EAST ELEVATION

04 JAN 2001 3117



SETTING OUT TO BE AGREED ON SITE WITH THE ARCHITECT. ALL DIMENSIONS TO BE CHECKED ON SITE BY THE GENERAL CONTRACTOR DISCREPANCIES TO BE REPORTED IMMEDIATELY TO THE ARCHITECT.

Mitchell Evans Partnership
Anchor House, Station Row, Shalford,
Guildford, Surrey, GU4 8BY.
Tel: 01483 453453 Fax: 01483 453563
email: arch@mitchellevans.co.uk

Client
MEZEL HOLDINGS LTD

Job Title
BEAR PLACE
HARE HATCH

Drawing Title
ELEVATIONS (AS EXISTING).

Drawing Number	Date	Drawn
99-453-18	Dec 00	
	Revision	Scale 1:100

COPYRIGHT MITCHELL EVANS PARTNERSHIP

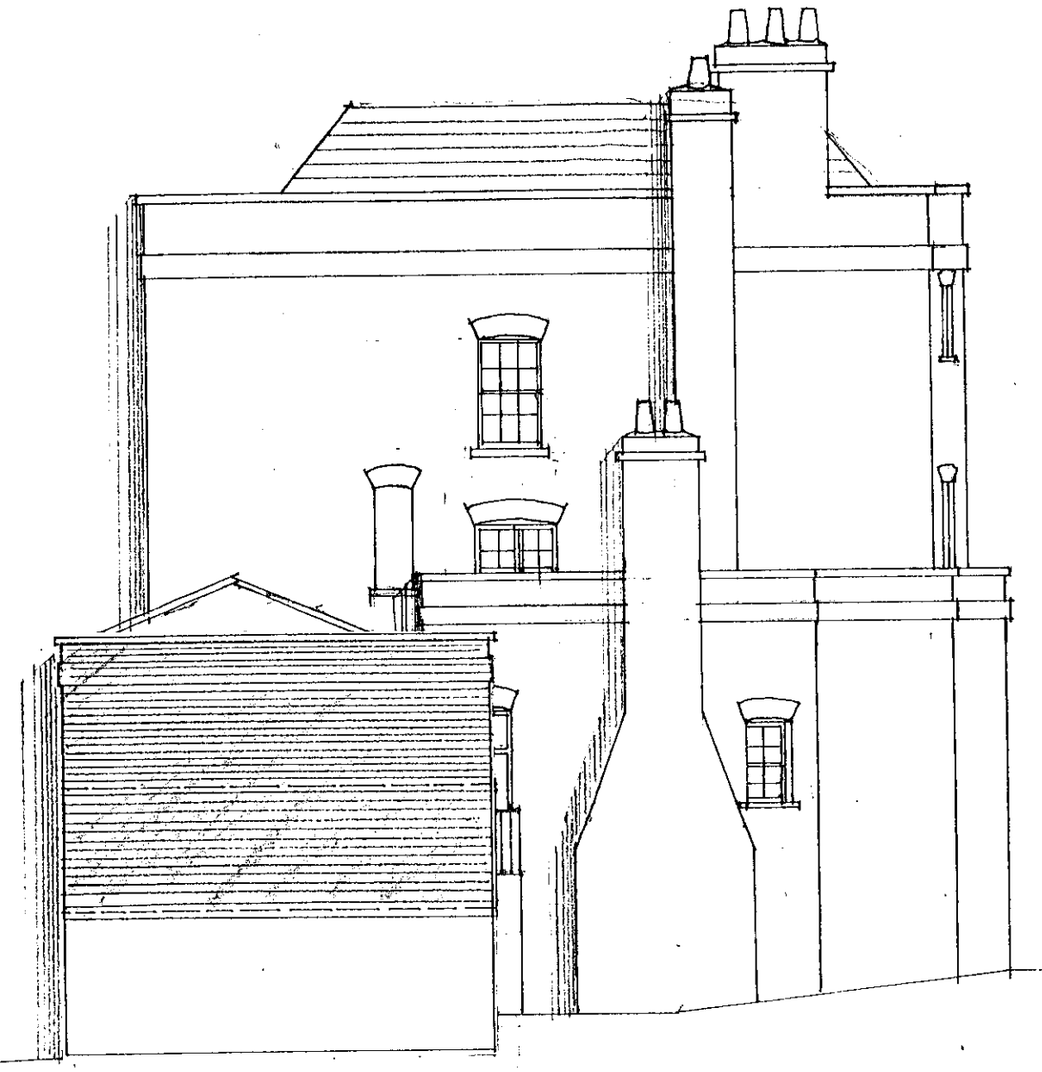

WEST ELEVATION



EAST ELEVATION

04. JAN. 2001 3117

04. JAN. 2001 3117

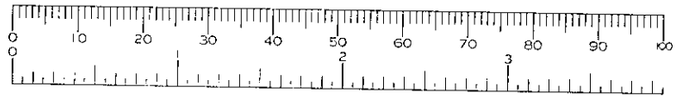

SETTING OUT TO BE AGREED ON SITE WITH THE ARCHITECT. ALL DIMENSIONS TO BE CHECKED ON SITE BY THE GENERAL CONTRACTOR DISCREPANCIES TO BE REPORTED IMMEDIATELY TO THE ARCHITECT.

Mitchell Evans Partnership
Anchor House, Station Row, Shalford,
Guildford, Surrey, GU4 8BY.
Tel: 01483 453453 Fax: 01483 453563
email: arch@mitchellevans.co.uk

Client
MEZEL HOLDINGS LTD

Job Title
BEAR PLACE
HARE HATCH

Drawing Title
ELEVATIONS

Drawing Number	Date	Drawn
99-453-20	Dec 00	
	Revision	Scale
		1:100

COPYRIGHT MITCHELL EVANS PARTNERSHIP

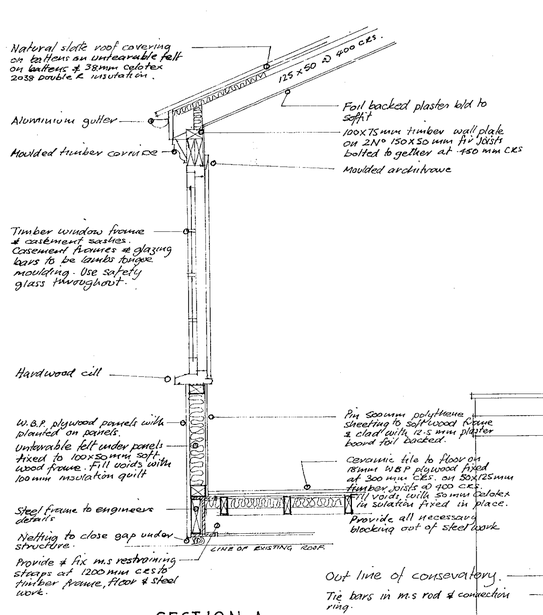

SECTION A.

N.B. Decorated internally:- timber, eggshell walls. Vinyl matt emulsion

Decorated externally:- Timber eggshell Decking oil Railing Gloss.

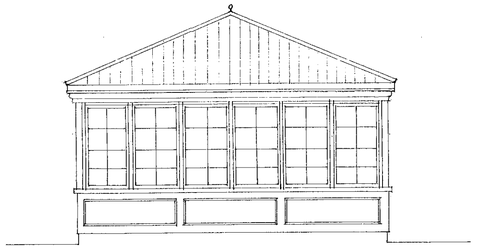

SIDE ELEVATION

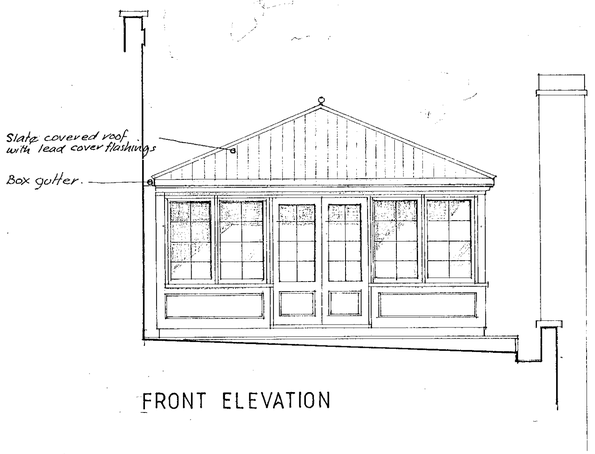

FRONT ELEVATION

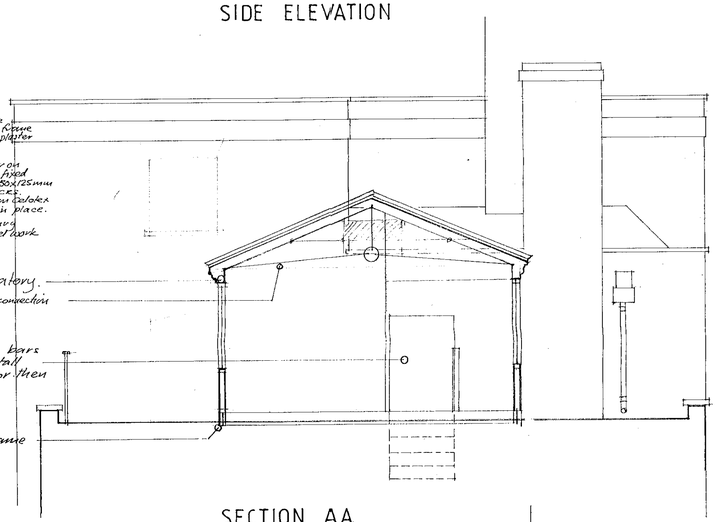

SECTION AA

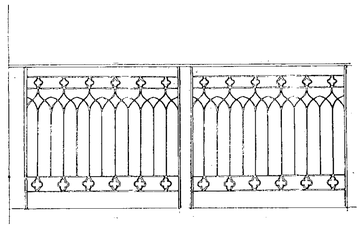

Wrought iron railing by Britannia fix to walls & roof decking with flange plates. Railing to be cut & welded to suit location. Tele:- 01420. 84427.

DETAIL OF RAILING

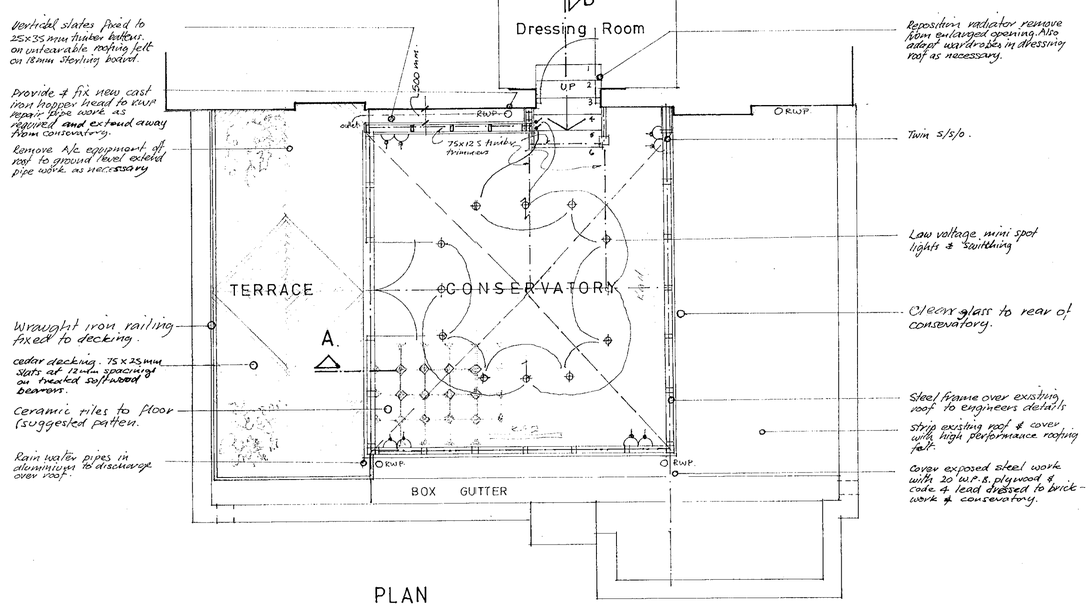

PLAN

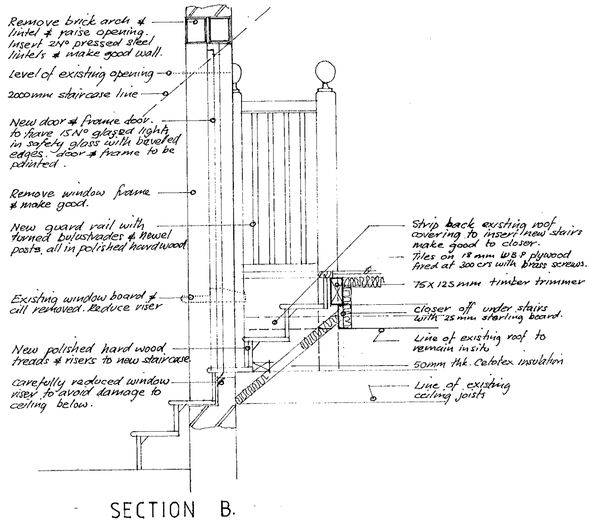

SECTION B.

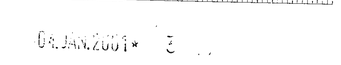

04.JAN.2001* 3

04.JAN.2001* 3117

REVISED

THIS DRAWING MUST NOT BE SCALED

SETTING OUT TO BE AGREED ON SITE WITH THE ARCHITECT. ALL DIMENSIONS TO BE CHECKED ON SITE BY THE GENERAL CONTRACTOR DISCREPANCIES TO BE REPORTED IMMEDIATELY TO THE ARCHITECT.

Mitchell Evans Partnership
170 Epsom Road, Guildford, Surrey GU1 2RP.
Tel: 01483 453453 Fax: 01483 453563
email: arch@mitchellevans.co.uk

Client
MEZEL HOLDINGS LTD

Job Title
BEAR PLACE
KILN GREEN BERKS

Drawing Title
NEW CONSERVATORY

Drawing Number	Date	Drawn
99/453/01	NOV 99.	CMB.
	Revision	Scale 1:50

COPYRIGHT MITCHELL EVANS PARTNERSHIP

POINT 2812

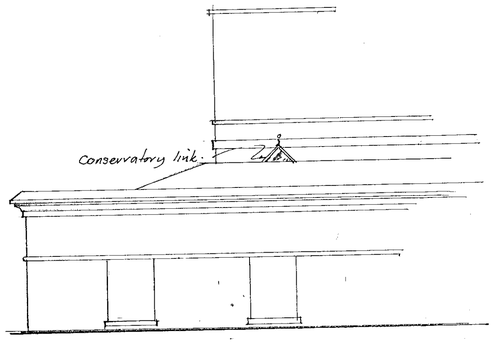

PART EAST ELEVATION.



NORTH ELEVATION

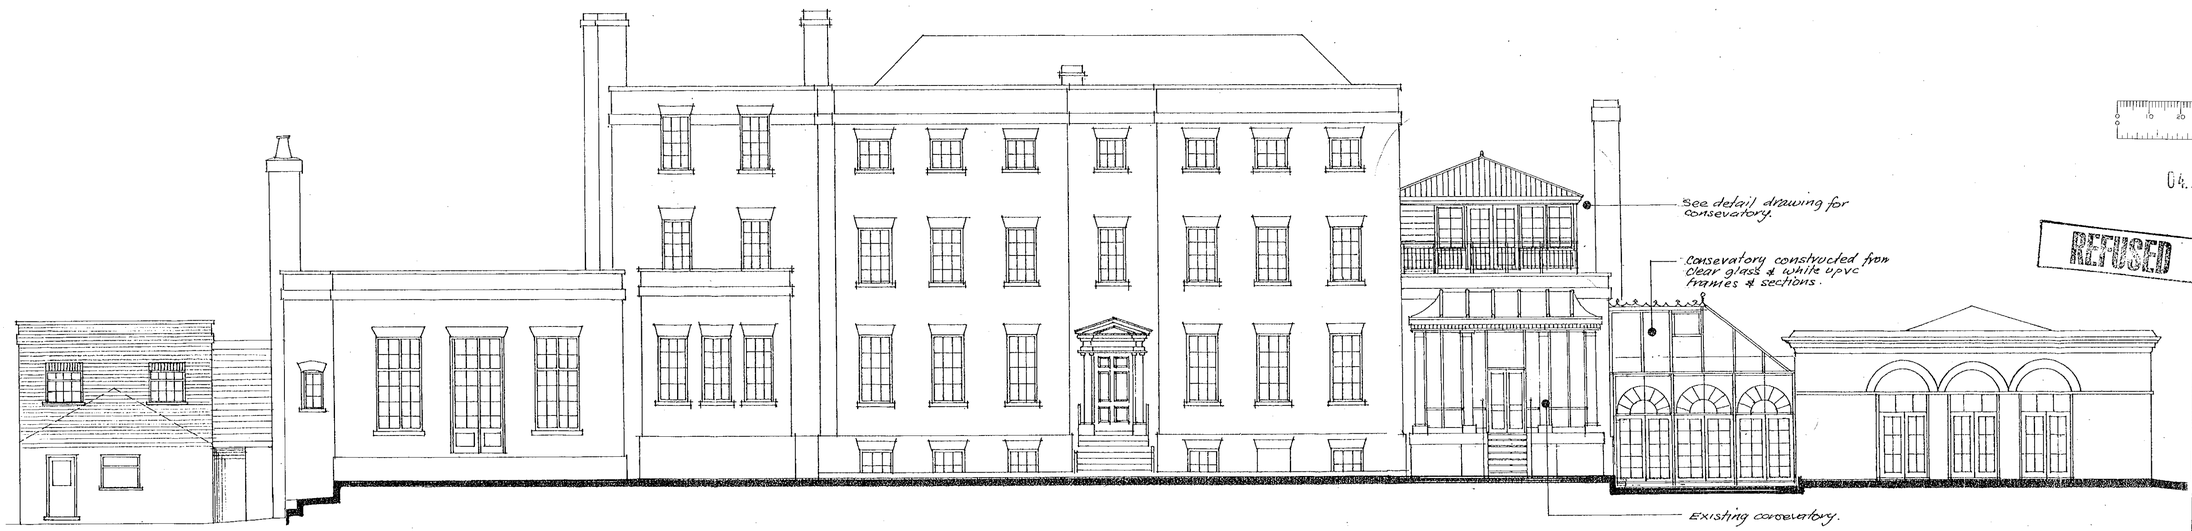

SOUTH ELEVATION

04 JAN 2001 3117

REVISED

SETTING OUT TO BE AGREED ON SITE WITH THE ARCHITECT. ALL DIMENSIONS TO BE CHECKED ON SITE BY THE GENERAL CONTRACTOR DISCREPANCIES TO BE REPORTED IMMEDIATELY TO THE ARCHITECT.

Mitchell Evans Partnership
Anchor House, Station Row, Shalford,
Guildford, Surrey, GU4 8BY.
Tel: 01483 453453 Fax: 01483 453563
email: arch@mitchellevans.co.uk

Client
MEZEL HOLDINGS LTD

Job Title
BEAR PLACE
HARE HATCH

Drawing Title
ELEVATIONS

Drawing Number	Date	Drawn
99-453-17	Oct 00	
	Revision	Scale
		1:100

COPYRIGHT MITCHELL EVANS PARTNERSHIP

Nc

Sc

Nc

Nc

C

Bear
Place

Nc Scat

04.JAN.2001* 3117

THIS DRAWING MUST NOT BE SCALED

SETTING OUT TO BE AGREED ON SITE WITH THE ARCHITECT. ALL DIMENSIONS TO BE CHECKED ON SITE BY THE GENERAL CONTRACTOR DISCREPANCIES TO BE REPORTED IMMEDIATELY TO THE ARCHITECT.

Mitchell Evans Partnership
Anchor House, Station Row, Shalford,
Guildford, Surrey, GU4 8BY.
Tel: 01483 453453 Fax: 01483 453563
email: arch@mitchellevans.co.uk

Client
MEZAL HOLDING LTD.

Job Title
BEAR PLACE.

Drawing Title
BLOCK PLAN.

Drawing Number	Date	Drawn
99/453	Revision	Scale 1:500.

COPYRIGHT MITCHELL EVANS PARTNERSHIP

Nc

Nc

Sc

Nc

C

Bear
Place

Nc Scat

THIS DRAWING MUST NOT BE SCALED

SETTING OUT TO BE AGREED ON SITE WITH THE ARCHITECT. ALL DIMENSIONS TO BE CHECKED ON SITE BY THE GENERAL CONTRACTOR DISCREPANCIES TO BE REPORTED IMMEDIATELY TO THE ARCHITECT.

Mitchell Evans Partnership
Anchor House, Station Row, Shalford,
Guildford, Surrey, GU4 8BY.
Tel: 01483 453453 Fax: 01483 453563
email: arch@mitchellevans.co.uk

Client
MEZAL HOLDING LTD.

Job Title
BEAR PLACE.

Drawing Title
BLOCK PLAN.

Drawing Number	Date	Drawn
99/453	Revision	Scale 1:500.

COPYRIGHT MITCHELL EVANS PARTNERSHIP

04.JAN.2001 * 3120

DELEGATED

0 10 20 30 40 50 60 70 80 90 100
0 2 3

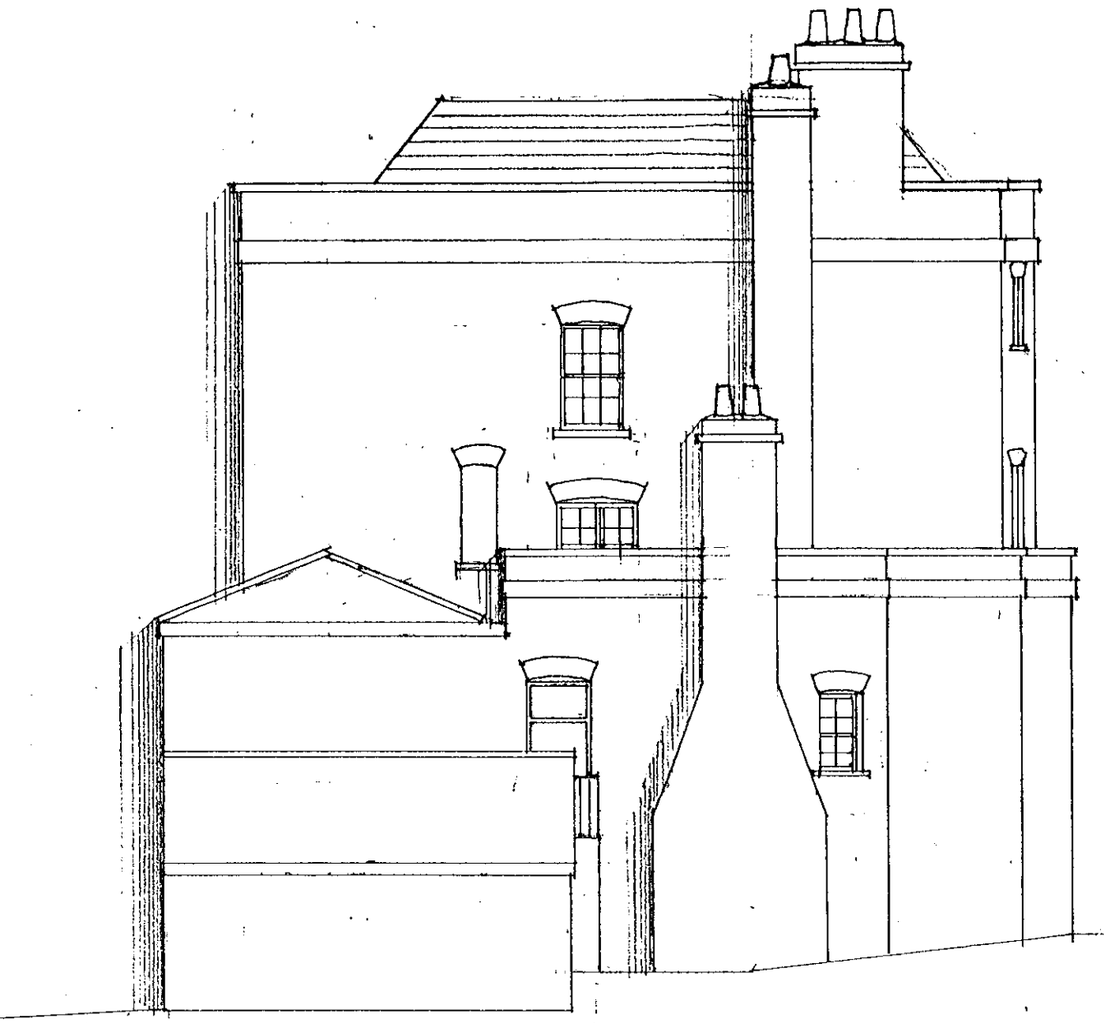

WEST ELEVATION

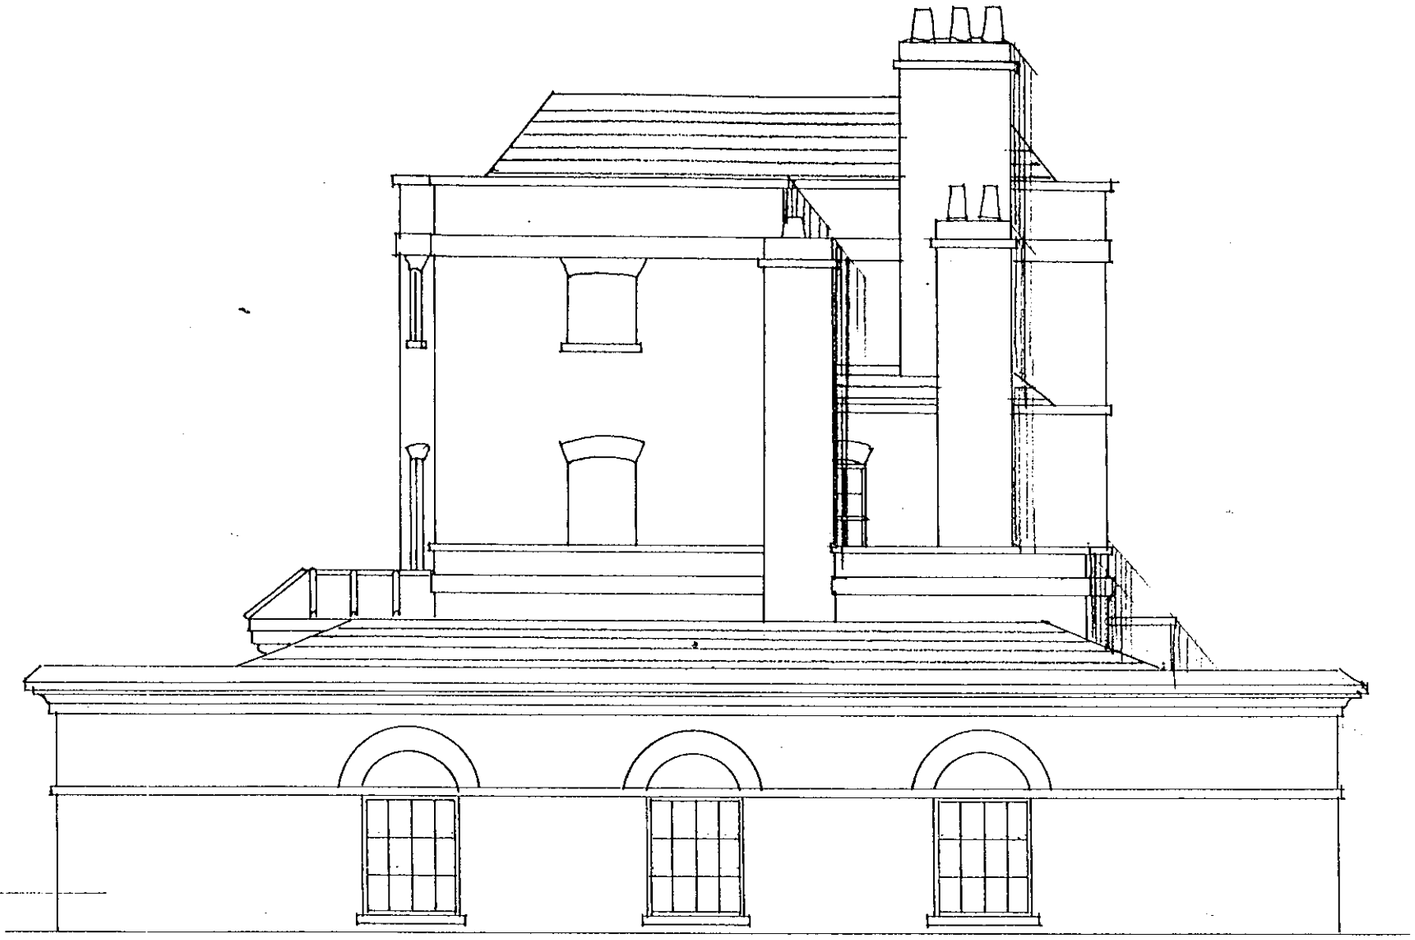

EAST ELEVATION

REFUSED

04 JAN 2001 * 3117



SETTING OUT TO BE AGREED ON SITE WITH THE ARCHITECT. ALL DIMENSIONS TO BE CHECKED ON SITE BY THE GENERAL CONTRACTOR DISCREPANCIES TO BE REPORTED IMMEDIATELY TO THE ARCHITECT.

Mitchell Evans Partnership
Anchor House, Station Row, Shalford,
Guildford, Surrey, GU4 8BY.
Tel: 01483 453453 Fax: 01483 453563
email: arch@mitchellevans.co.uk

Client
MEZEL HOLDINGS LTD

Job Title
BEAR PLACE
HARE HATCH

Drawing Title
ELEVATIONS (AS EXISTING).

Drawing Number	Date	Drawn
99-453-18	Dec 00	
	Revision	Scale
		1:100

COPYRIGHT MITCHELL EVANS PARTNERSHIP

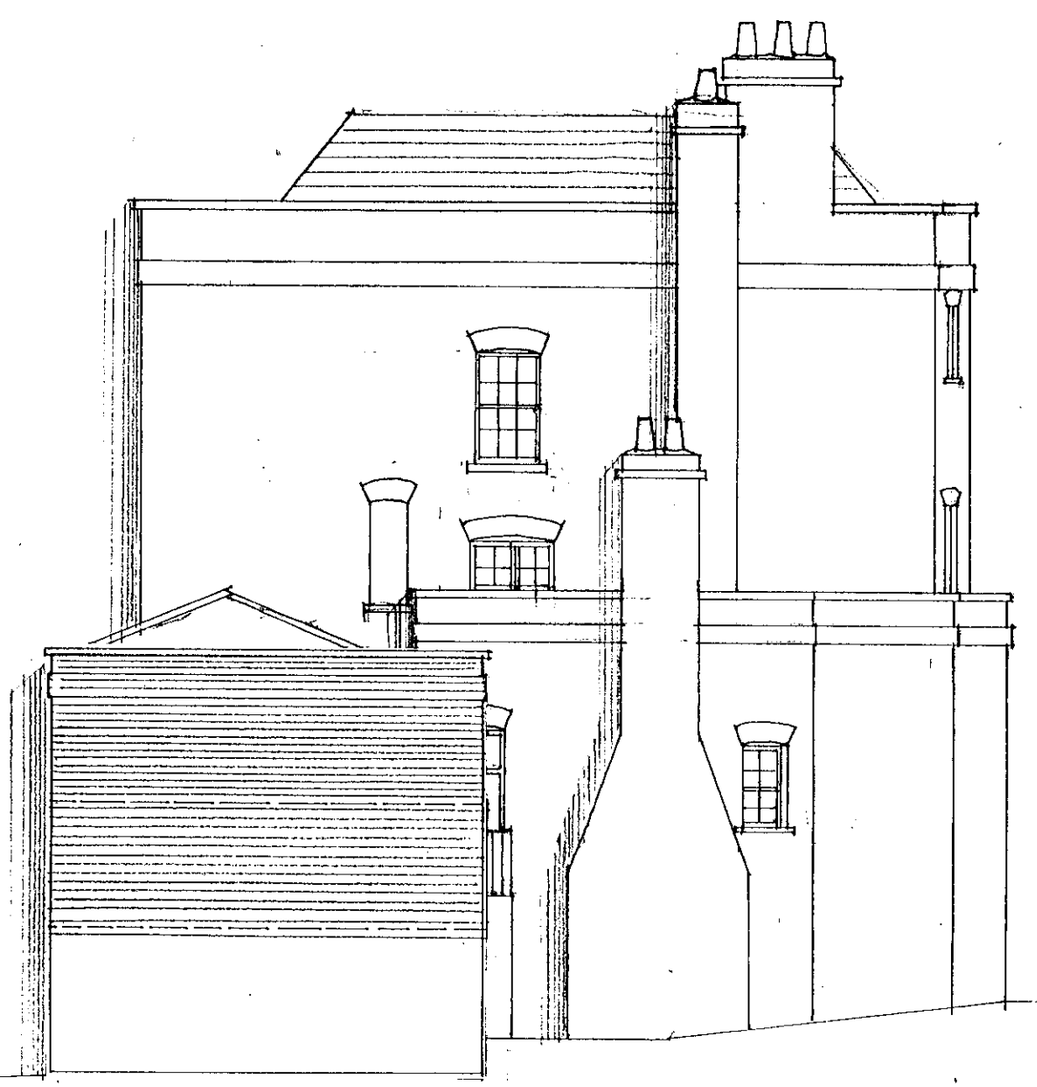

WEST ELEVATION



EAST ELEVATION

REFUSED

04 JAN 2001 * 3117

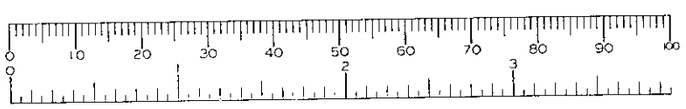

SETTING OUT TO BE AGREED ON SITE WITH THE ARCHITECT. ALL DIMENSIONS TO BE CHECKED ON SITE BY THE GENERAL CONTRACTOR DISCREPANCIES TO BE REPORTED IMMEDIATELY TO THE ARCHITECT.

Mitchell Evans Partnership
Anchor House, Station Row, Shalford,
Guildford, Surrey, GU4 8BY.
Tel: 01483 453453 Fax: 01483 453563
email: arch@mitchellevans.co.uk

Client
MEZEL HOLDINGS LTD

Job Title
BEAR PLACE
HARE HATCH

Drawing Title
ELEVATIONS

Drawing Number	Date	Drawn
99-453-20	Dec 00	
	Revision	Scale
		1:100

COPYRIGHT MITCHELL EVANS PARTNERSHIP



NORTH ELEVATION



SOUTH ELEVATION

04 JAN 2001 * 3117

REFUSED

SETTING OUT TO BE AGREED ON SITE WITH THE ARCHITECT. ALL DIMENSIONS TO BE CHECKED ON SITE BY THE GENERAL CONTRACTOR DISCREPANCIES TO BE REPORTED IMMEDIATELY TO THE ARCHITECT.

Mitchell Evans Partnership
Anchor House, Station Row, Shalford,
Guildford, Surrey, GU4 8BY.
Tel: 01483 453453 Fax: 01483 453563
email: arch@mitchellevans.co.uk

Client
MEZEL HOLDINGS LTD

Job Title
BEAR PLACE
HARE HATCH

Drawing Title
ELEVATIONS (AS EXISTING)

Drawing Number	Date	Drawn
99-453-19	Dec. 00	
	Revision	Scale
		1:100

COPYRIGHT MITCHELL EVANS PARTNERSHIP

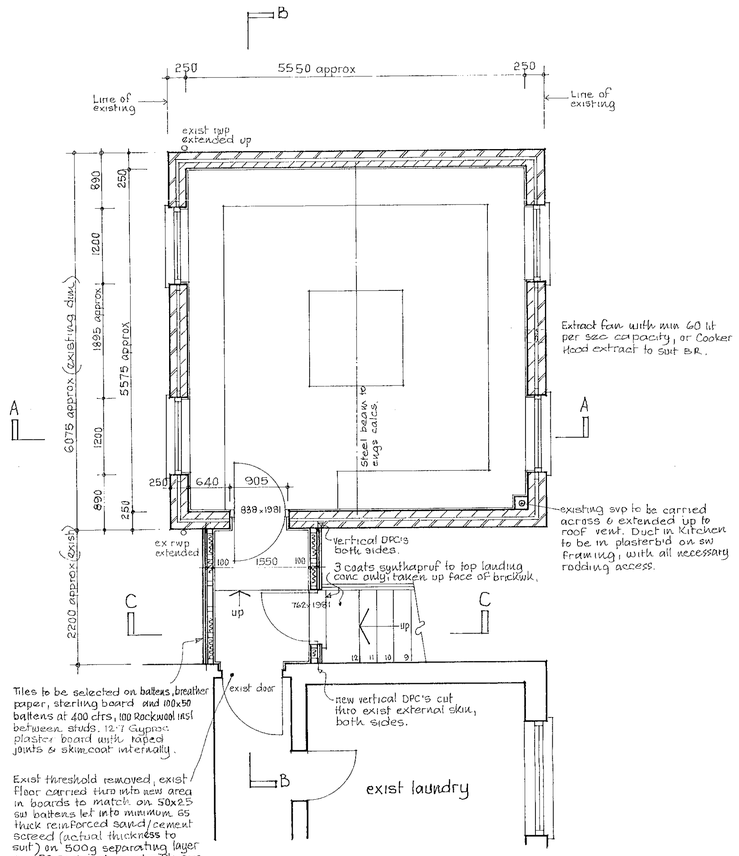

FIRST FLOOR

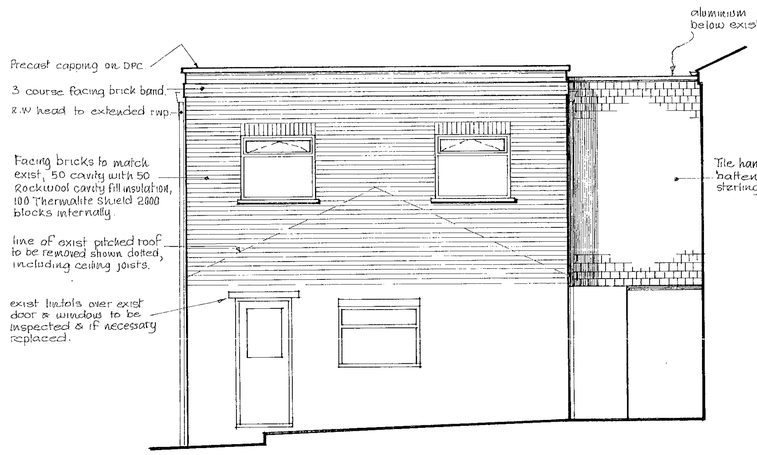

REAR ELEVATION

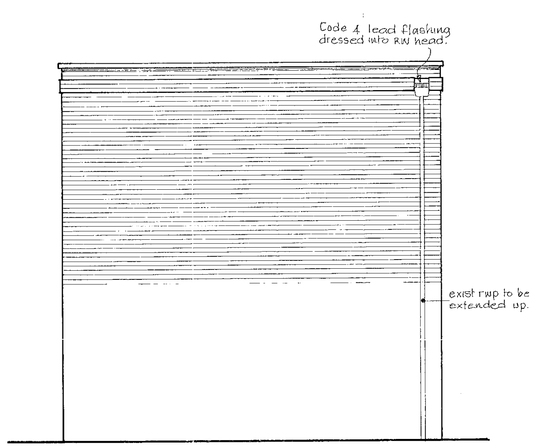

SIDE ELEVATION

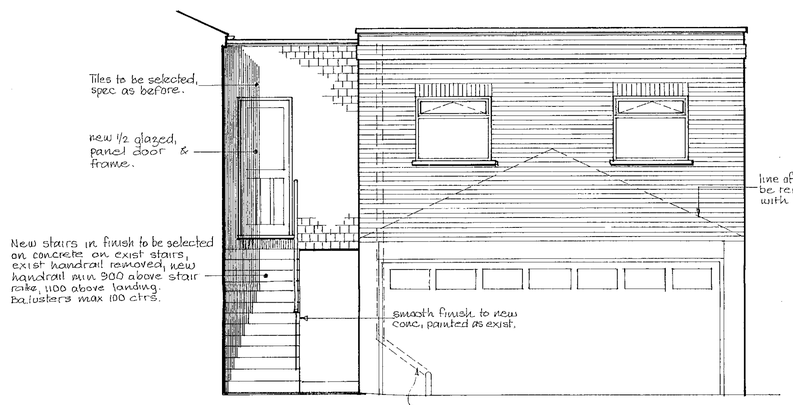

FRONT ELEVATION

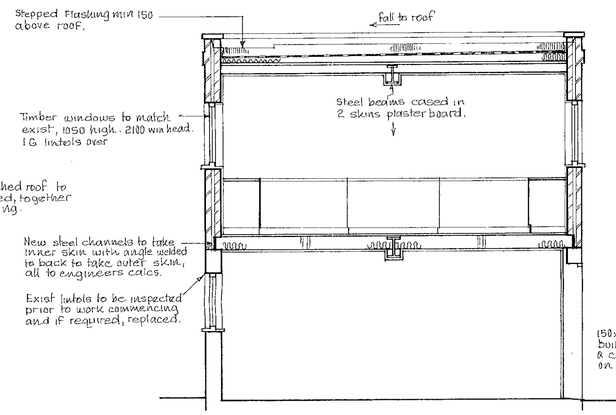

SECTION A-A

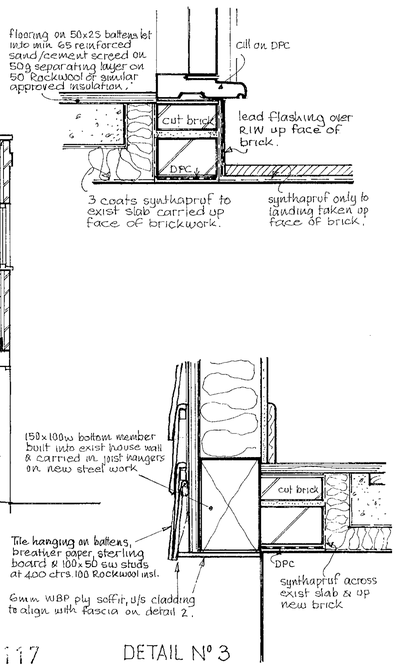

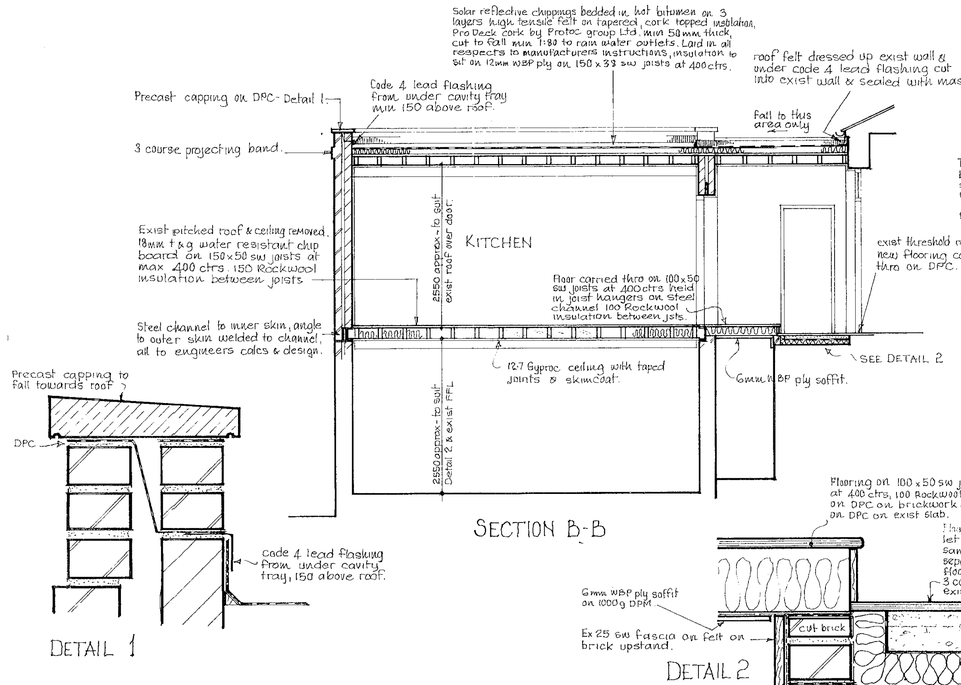

SECTION B-B

DETAIL 1

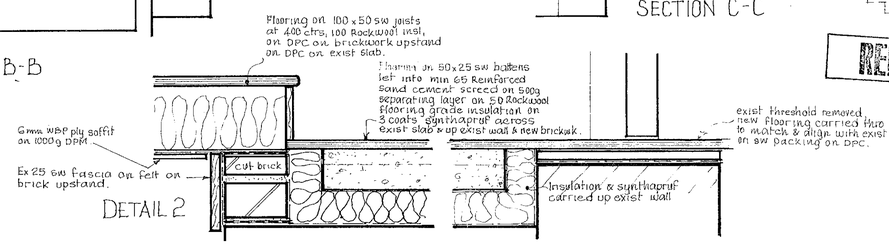

DETAIL 2

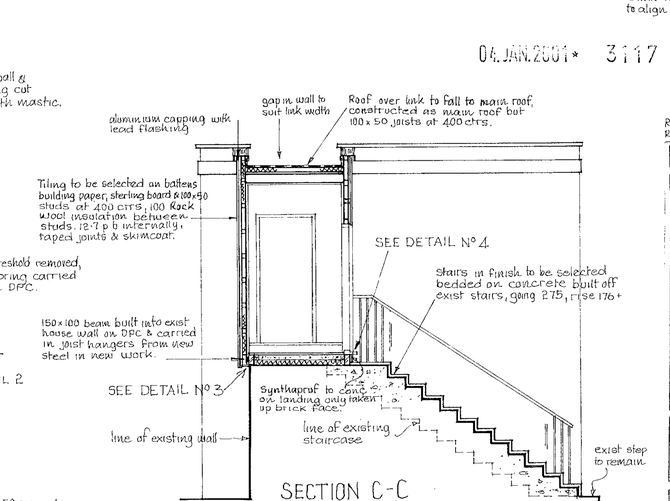

SECTION C-C

REFUSED

04.JAN.2001* 3117

DETAIL N° 3

REVISIONS 8 - 26-7-00 Laundry
REVISIONS - A 14-3-00 Panelling amended to tile hanging.

THIS DRAWING MUST NOT BE SCALED

SETTING OUT TO BE AGREED ON SITE WITH THE ARCHITECT. ALL DIMENSIONS TO BE CHECKED ONSITE BY THE GENERAL CONTRACTOR DISCREPANCIES TO BE REPORTED IMMEDIATELY TO THE ARCHITECT.

Mitchell Evans Partnership
170 Epsom Road, Guildford, Surrey GU1 2RP.
Tel: 01483 453453 Fax: 01483 453563
email: arch@mitchellevans.co.uk

Client
MEZEL HOLDINGS LTD.

Job Title
PROPOSED NEW KITCHEN
BEAR PLACE. LINDEN HILL LANE
KILN GREEN. WARGRAVE. BERKS

Drawing Title
PLANS, SECTIONS & ELEVATIONS

Drawing Number	Date	Drawn
99.453.06	Feb 2000	GF
	Revision	Scale
		1:50

COPYRIGHT MITCHELL EVANS PARTNERSHIP

DINT 281.

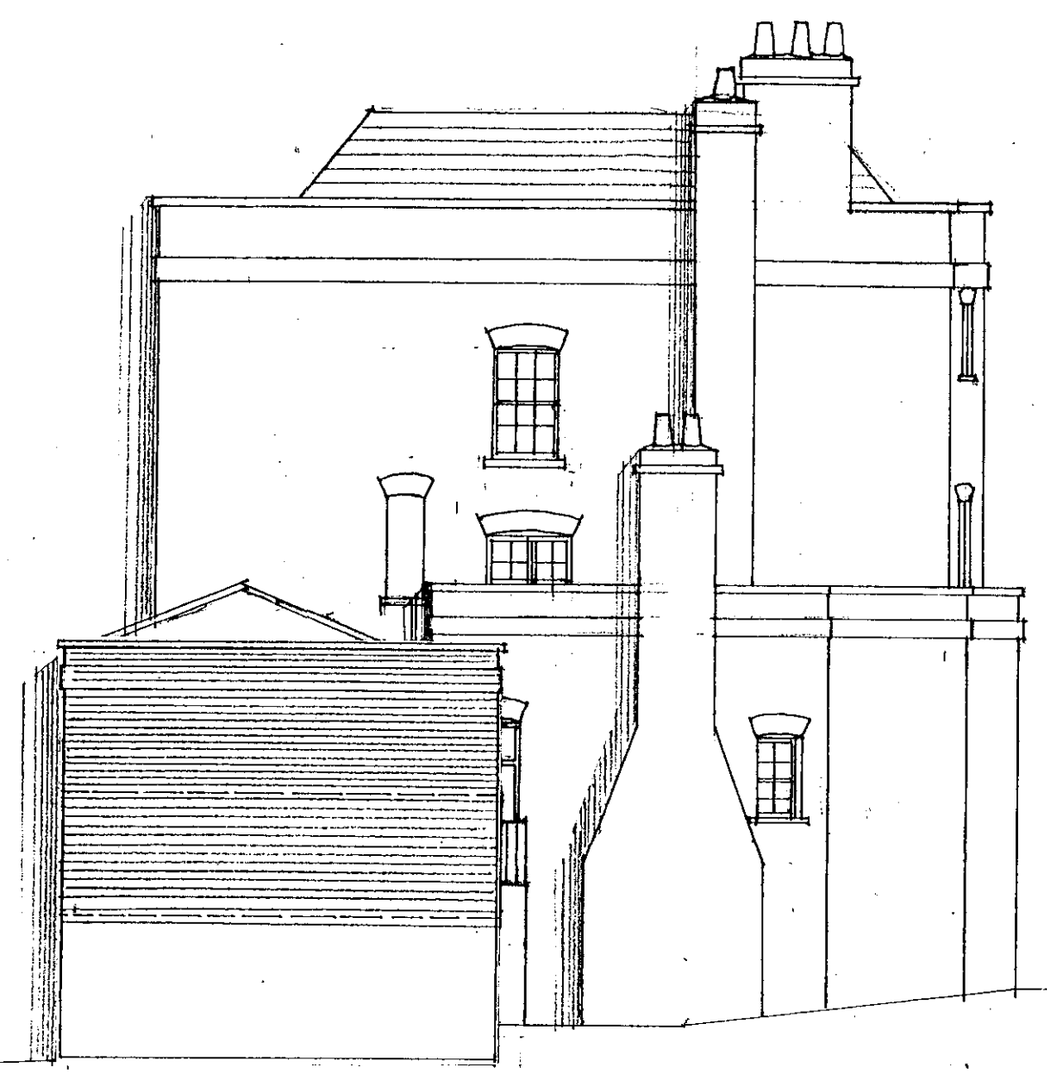

WEST ELEVATION

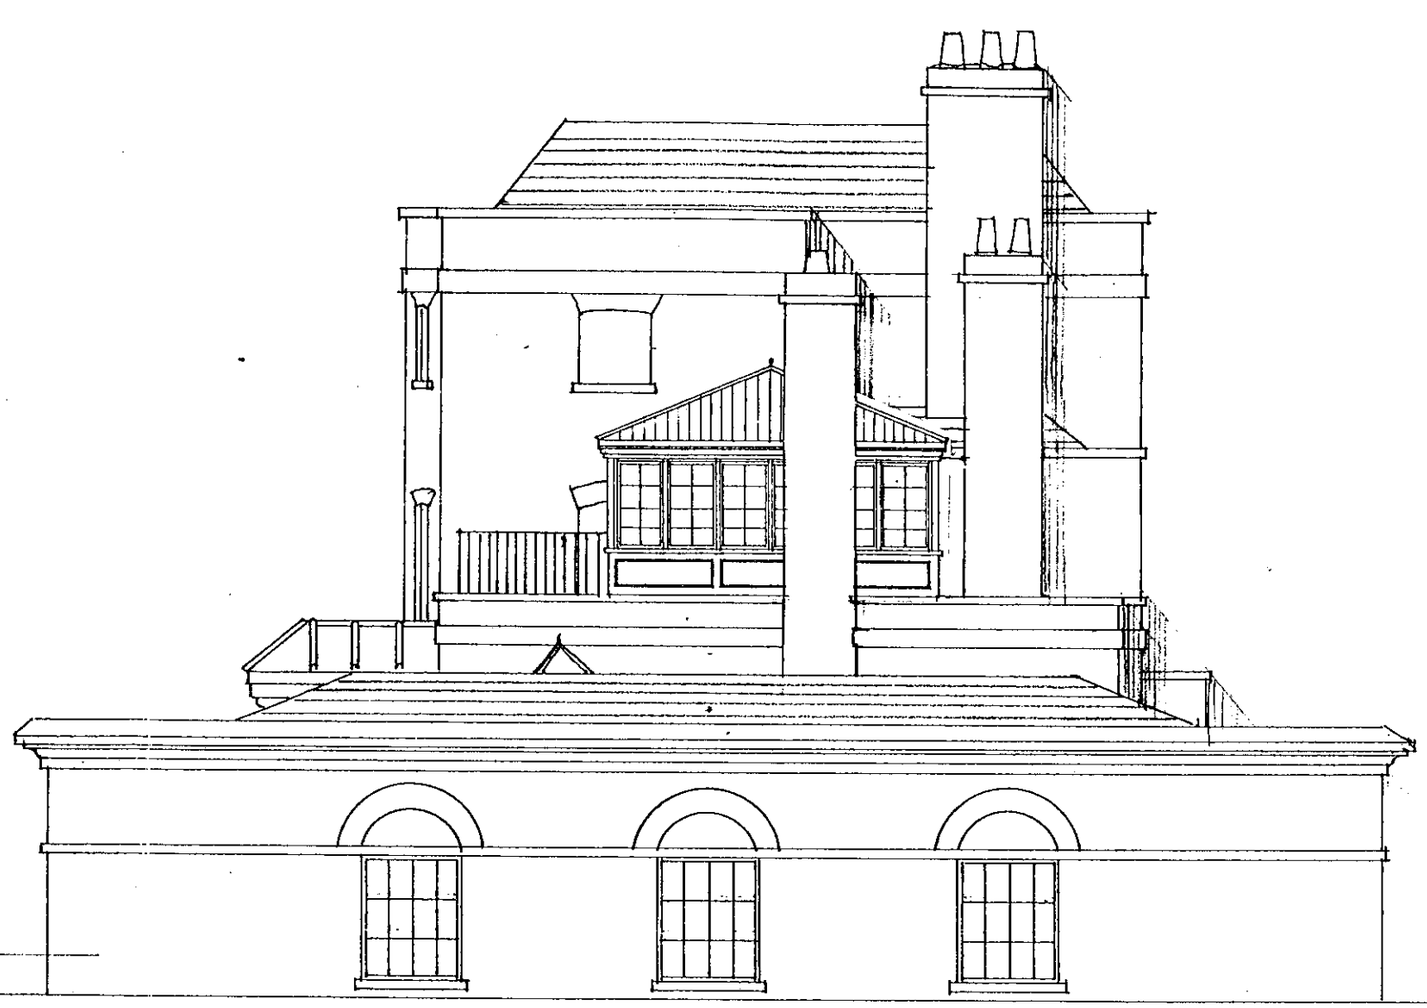

EAST ELEVATION

04. JAN. 2001 * 3120

DELEGATED

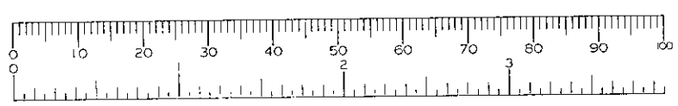

SETTING OUT TO BE AGREED ON SITE WITH THE ARCHITECT. ALL DIMENSIONS TO BE CHECKED ON SITE BY THE GENERAL CONTRACTOR DISCREPANCIES TO BE REPORTED IMMEDIATELY TO THE ARCHITECT.

Mitchell Evans Partnership
Anchor House, Station Row, Shalford,
Guildford, Surrey, GU4 8BY.
Tel: 01483 453453 Fax: 01483 453563
email: arch@mitchellevans.co.uk

Client
MEZEL HOLDINGS LTD

Job Title
BEAR PLACE
HARE HATCH

Drawing Title
ELEVATIONS

Drawing Number	Date	Drawn
99-453-20	Dec 00	
	Revision	Scale 1:100

COPYRIGHT MITCHELL EVANS PARTNERSHIP